

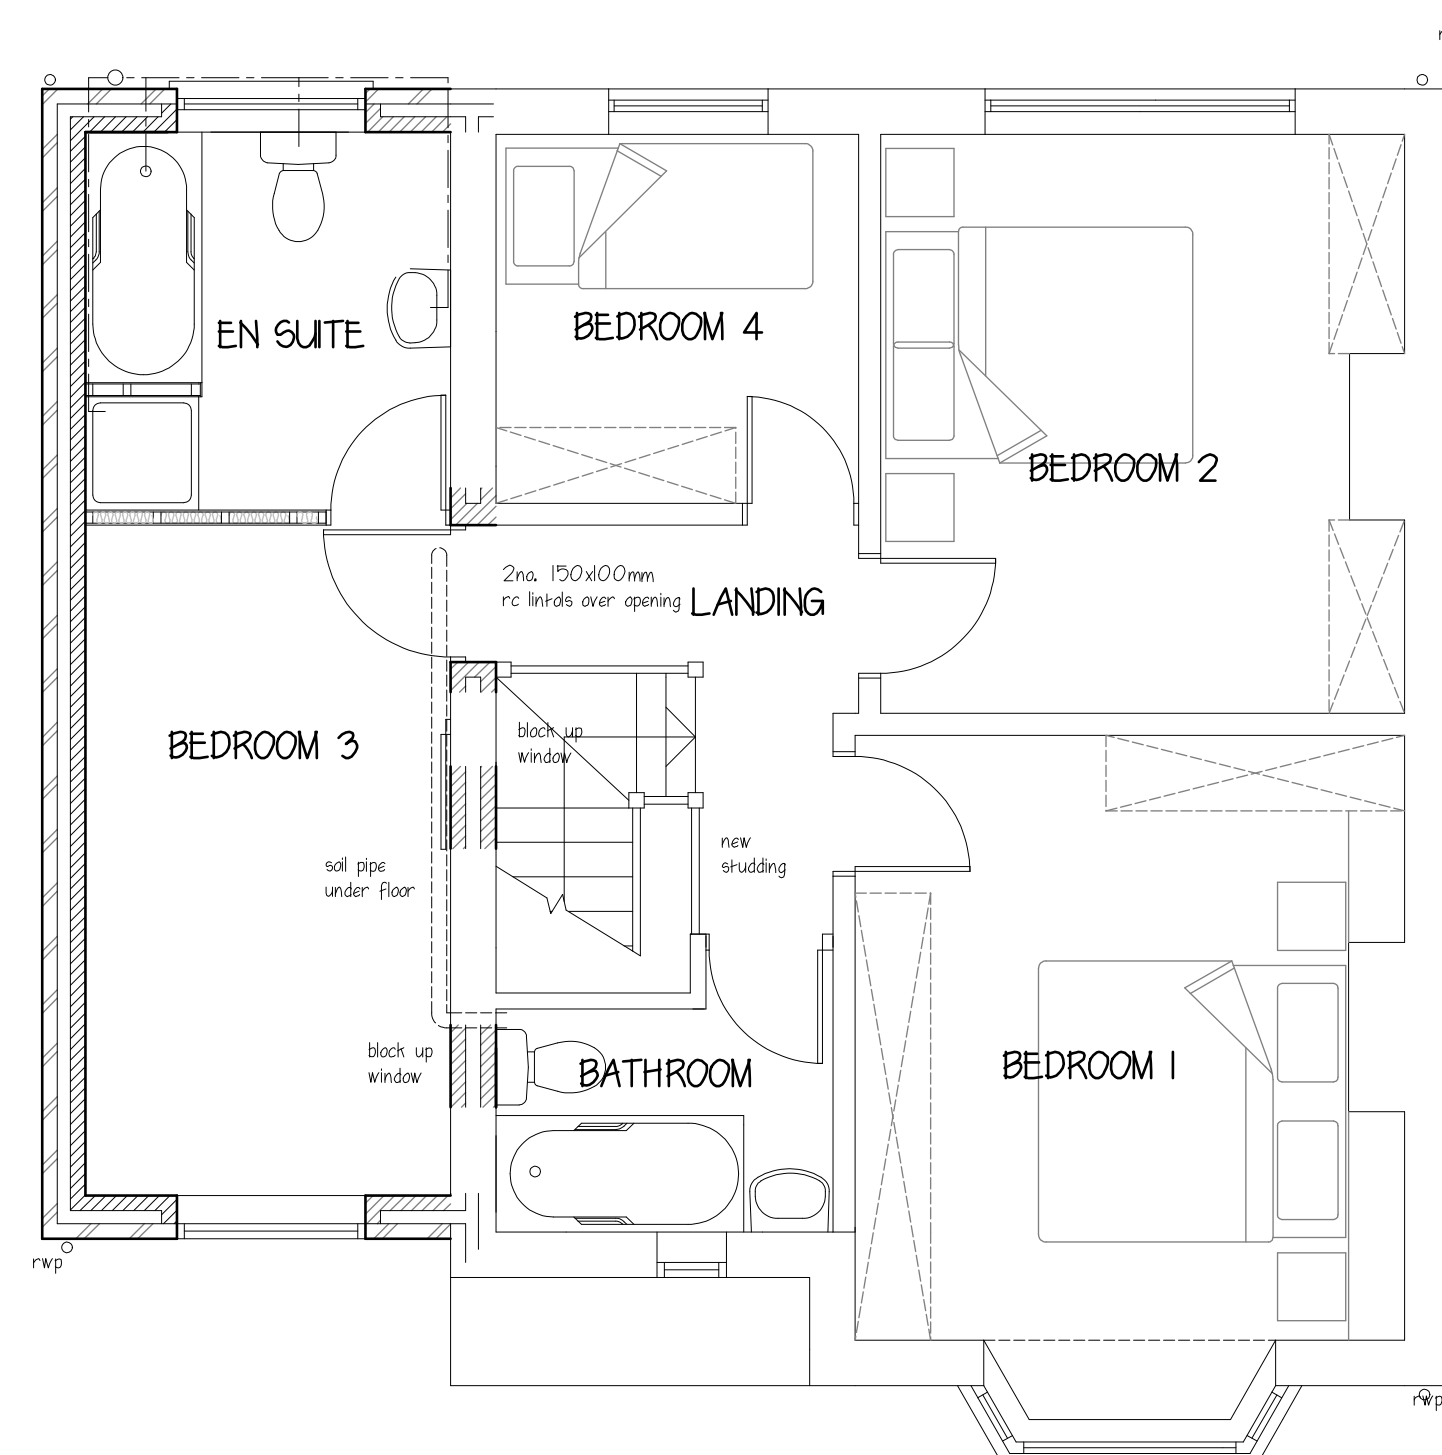
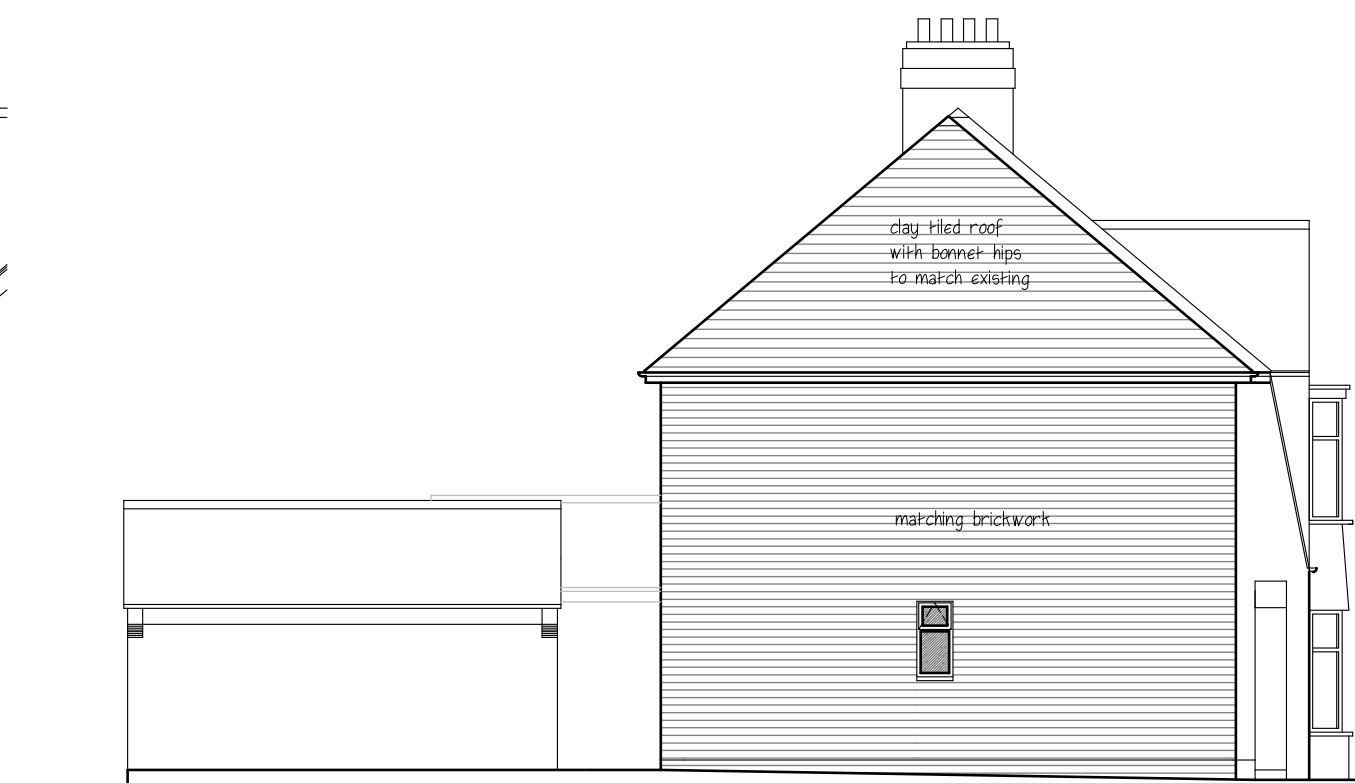
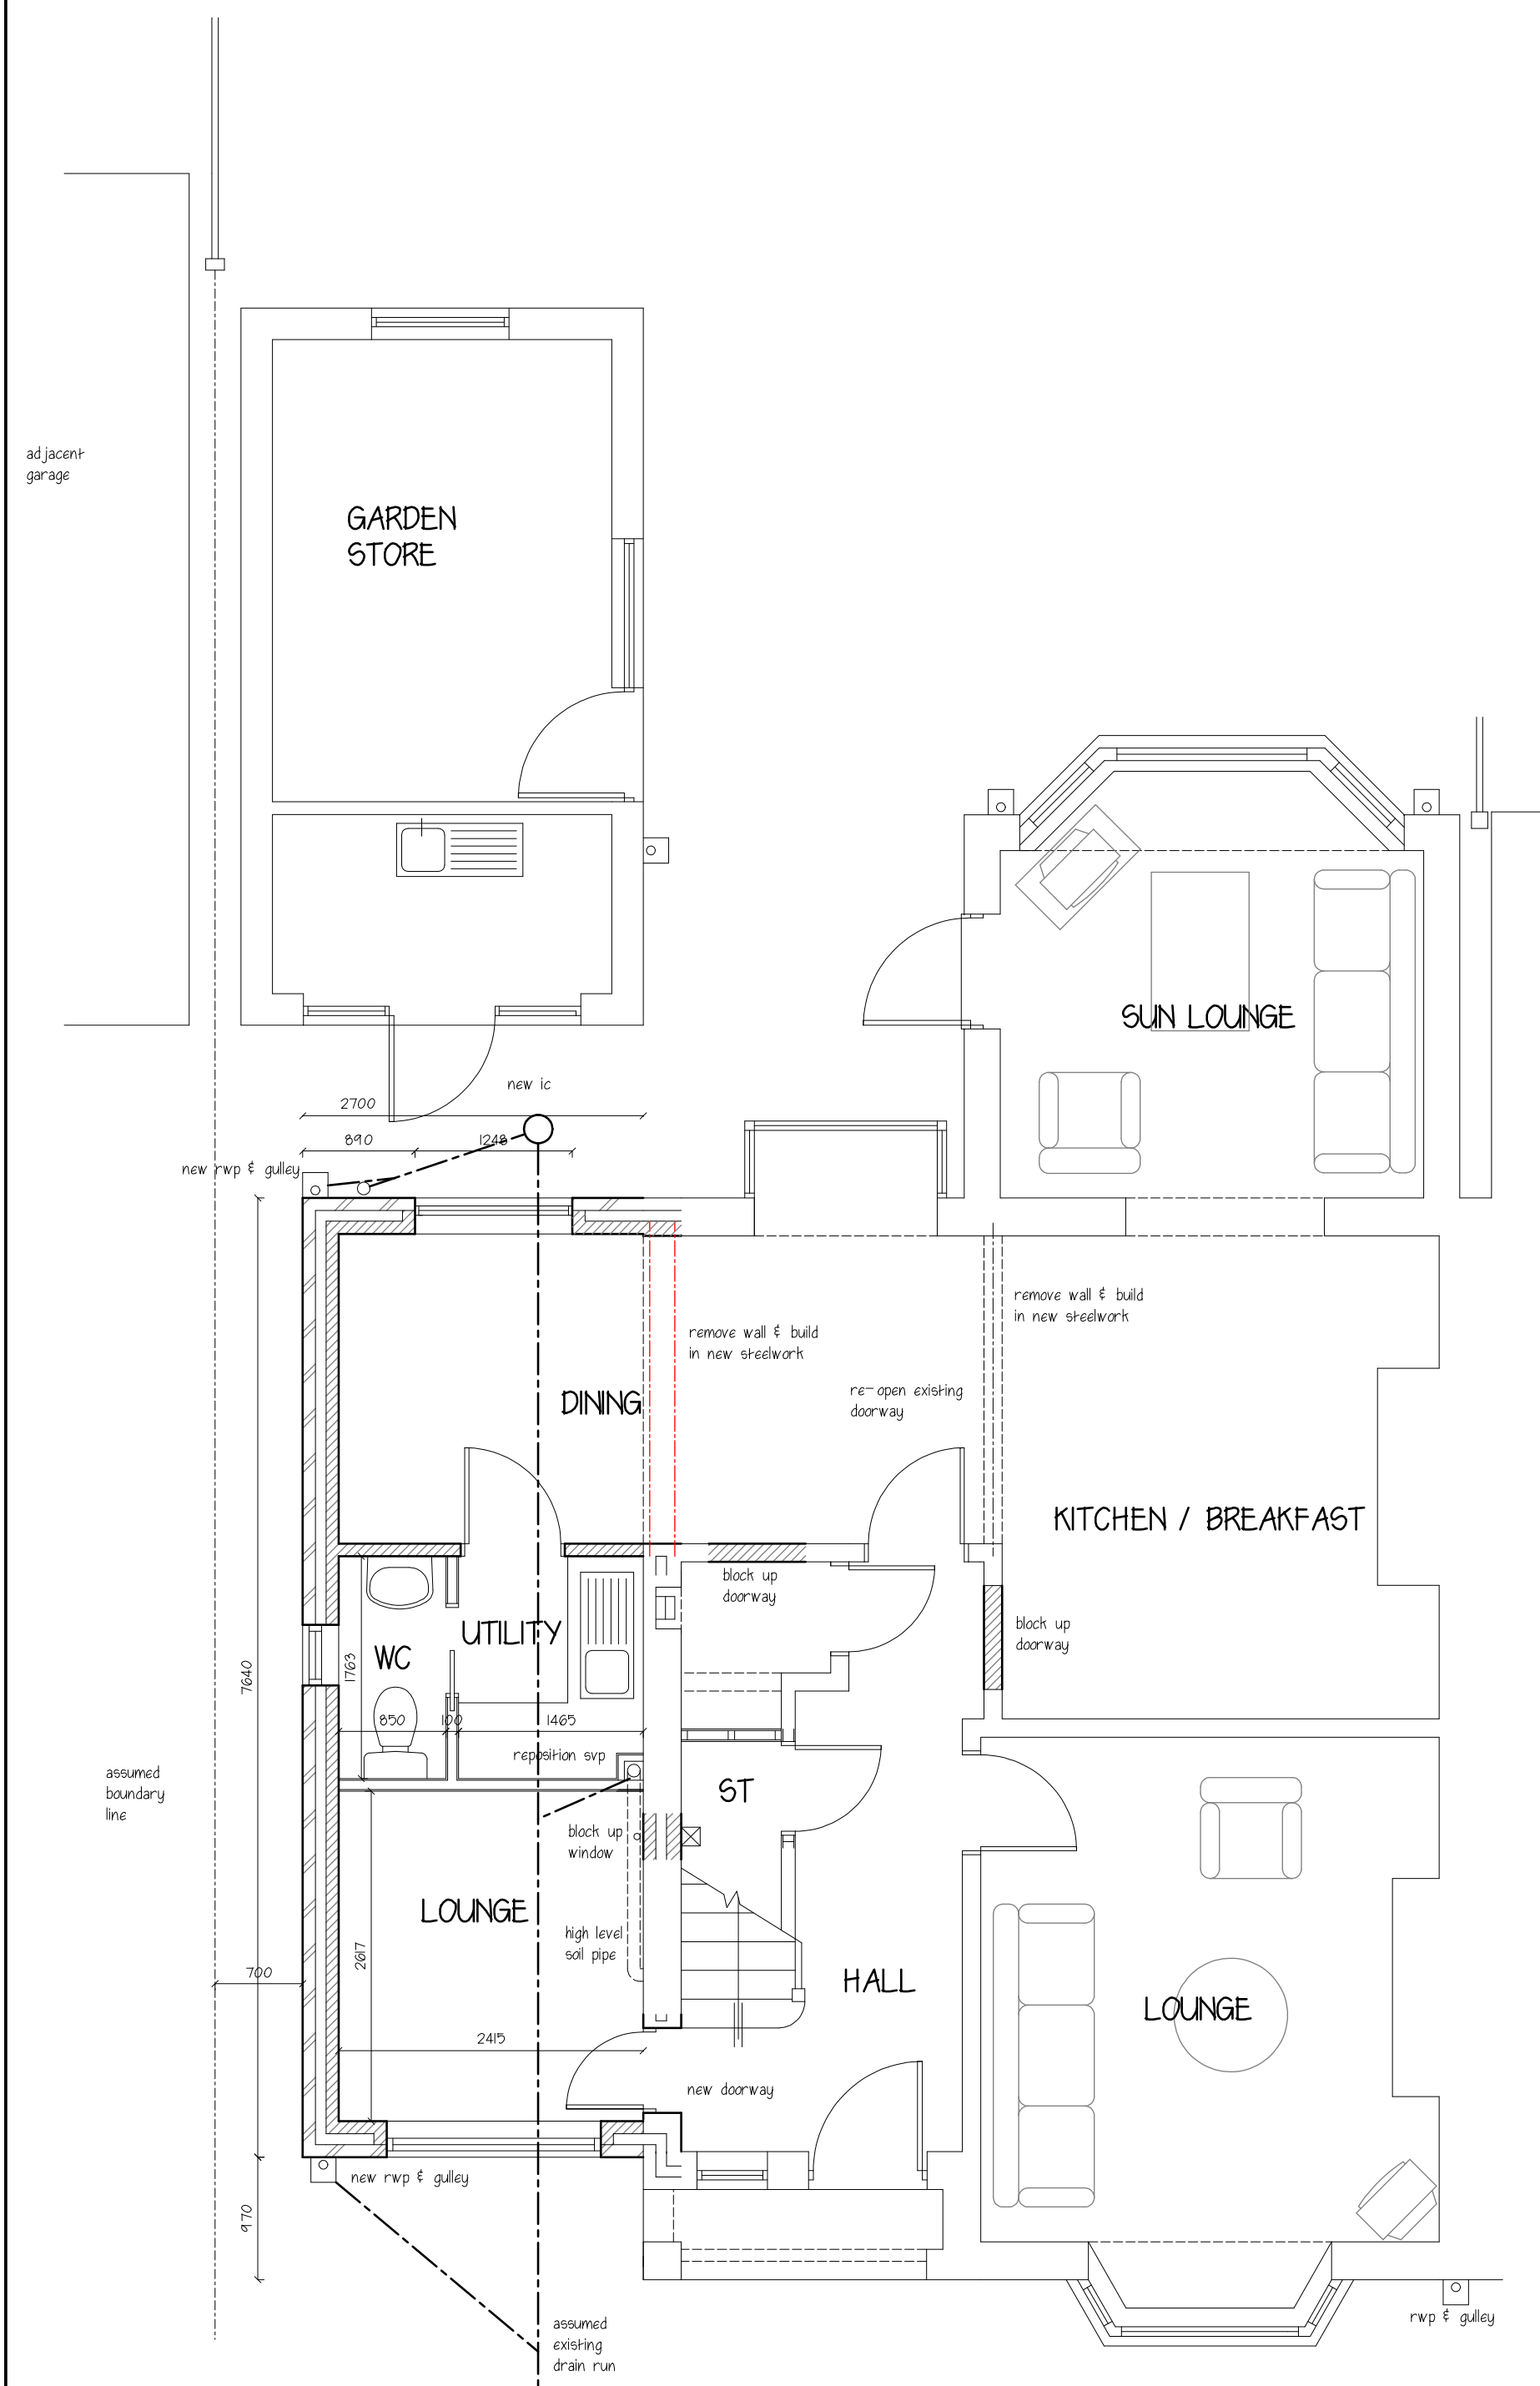
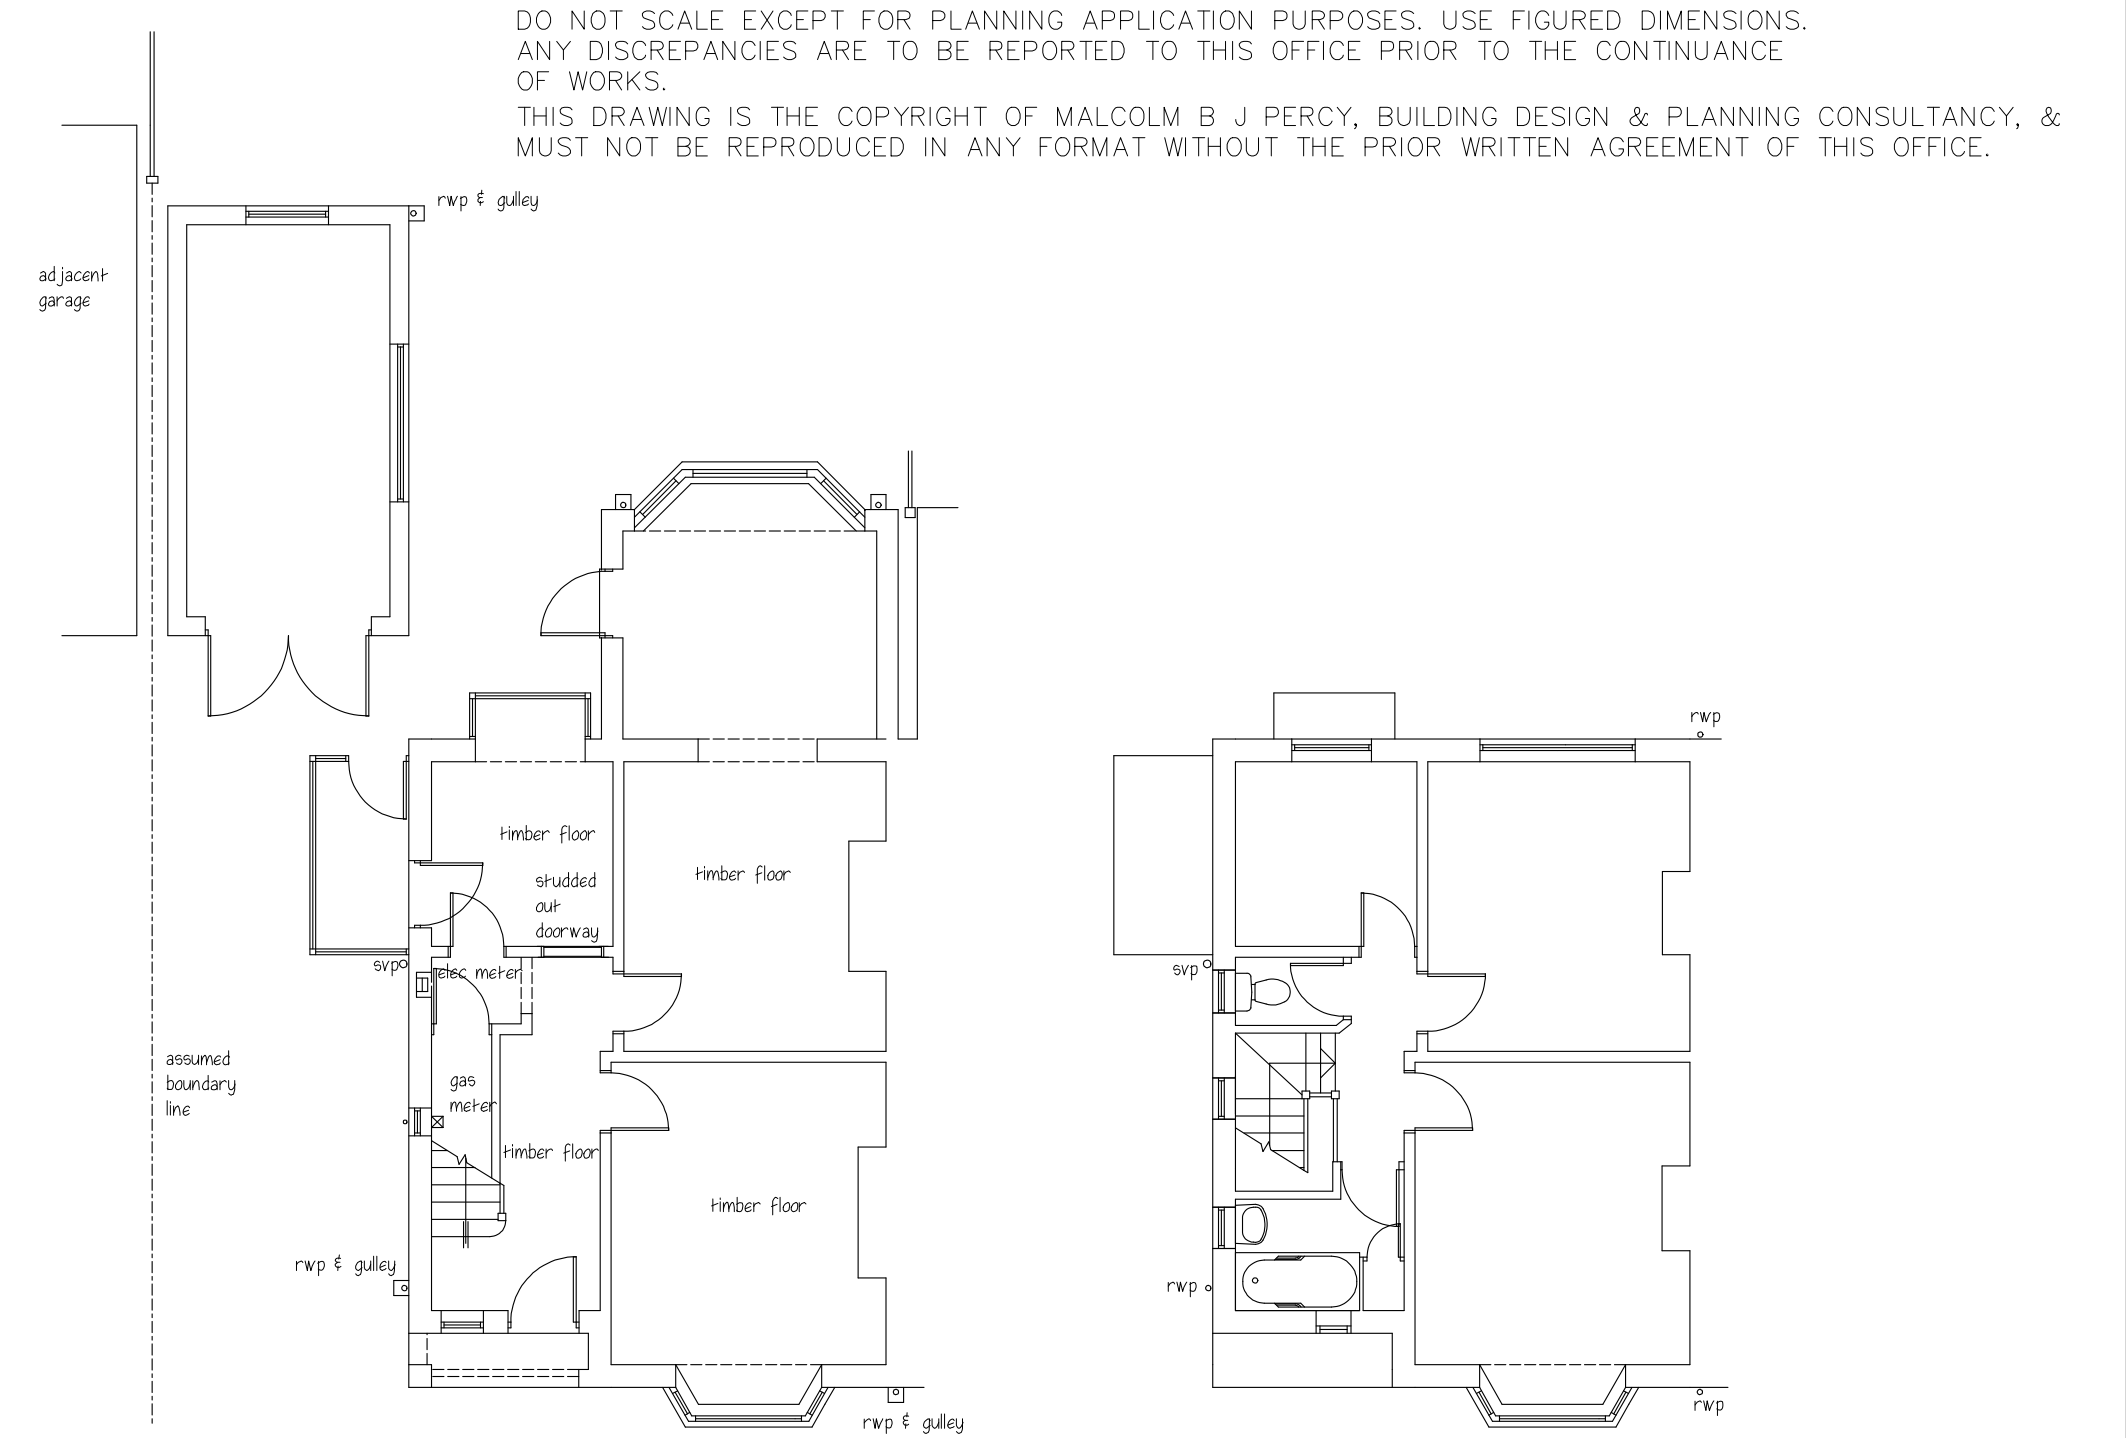
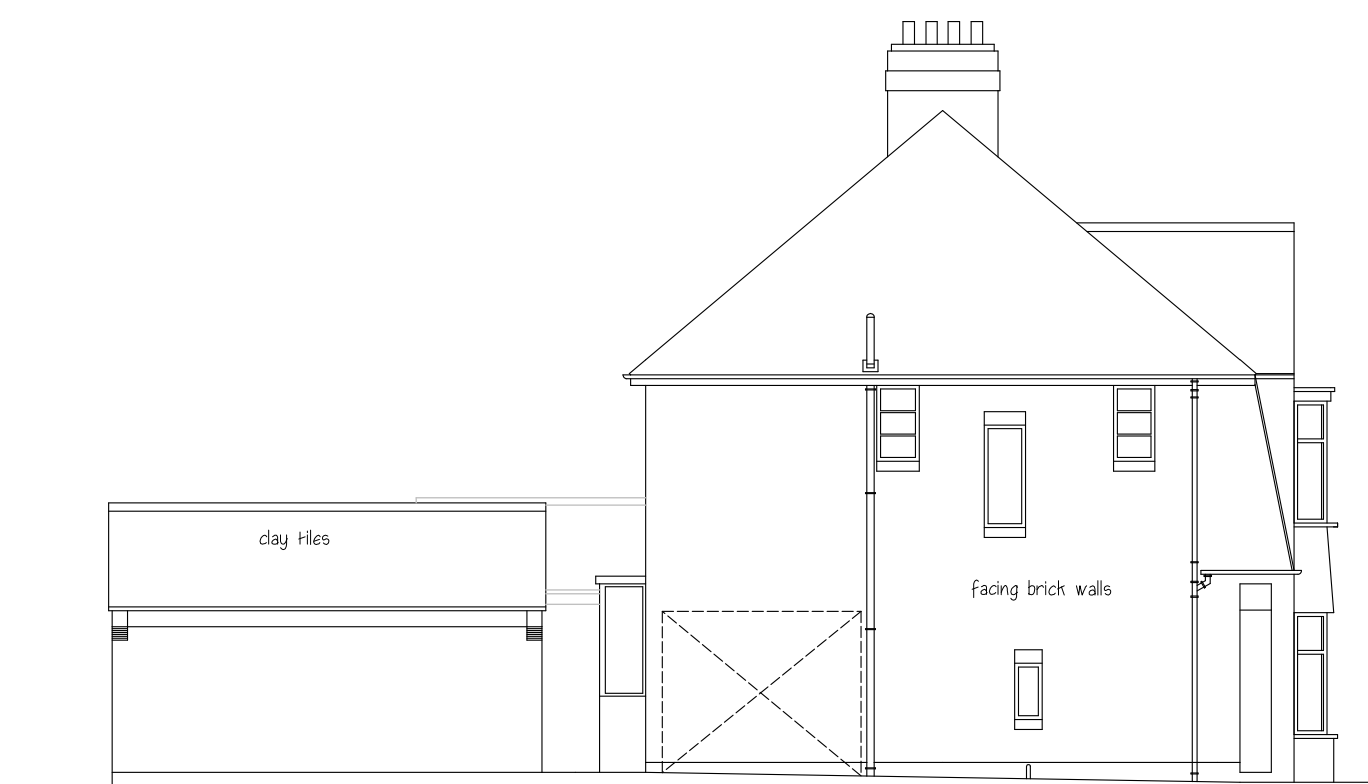


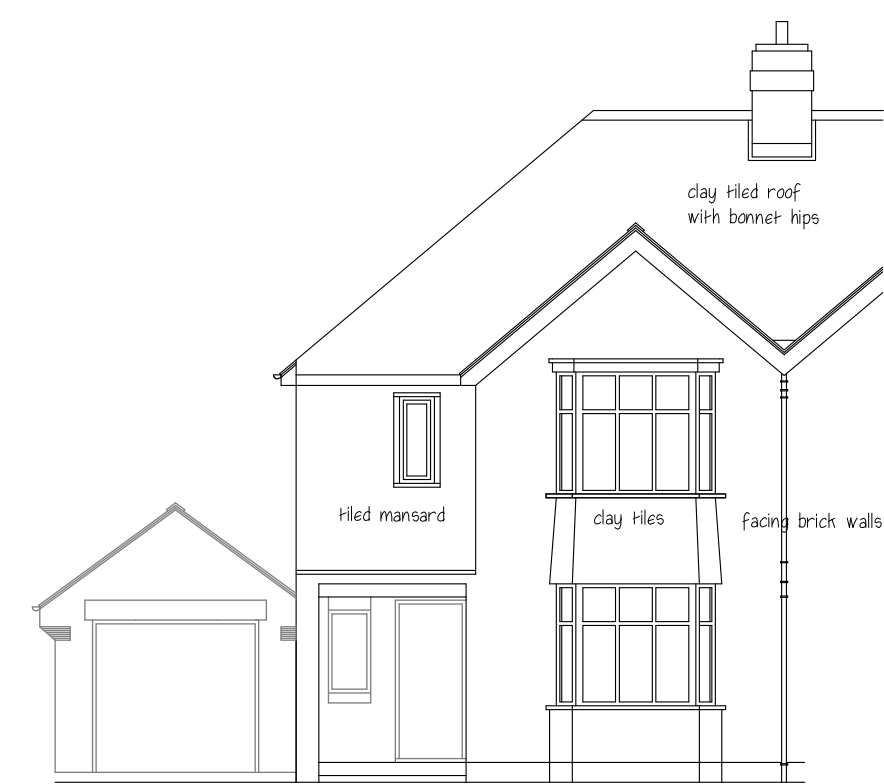


GROUND FLOOR PROPOSED

FIRST FLOOR PROPOSED

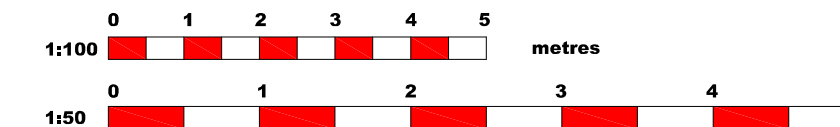

Malcolm B. J. Percy, 5, Newark Place, Henhull, Nantwich, Cheshire, CW5 6XY.
E-mail : malcolmpercy@hotmail.com
Mobile : 07802 663325

BUILDING DESIGN
AND PLANNING
CONSULTANCY

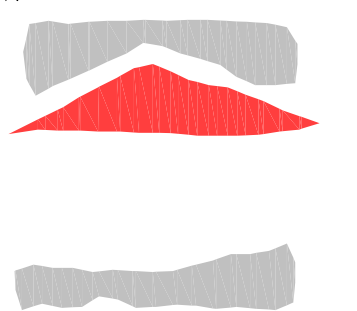

PROJECT TWO STOREY SIDE EXTENSION
8, WOOD TOP AVENUE,
ROCHDALE, OL11 4BD.

CLIENT
MR & MRS D WILCOCK

TITLE	EXISTING & PROPOSED FLOOR PLANS & ELEVATIONS.
-------	---

DATE
June 2024

SCALE
1:100 & 1:50
2.41

	DRAWN BY mb.jp
--	-------------------

DRAWING NO.	1603.03
-------------	---------

REVISION
A