



Existing Elevations




Front

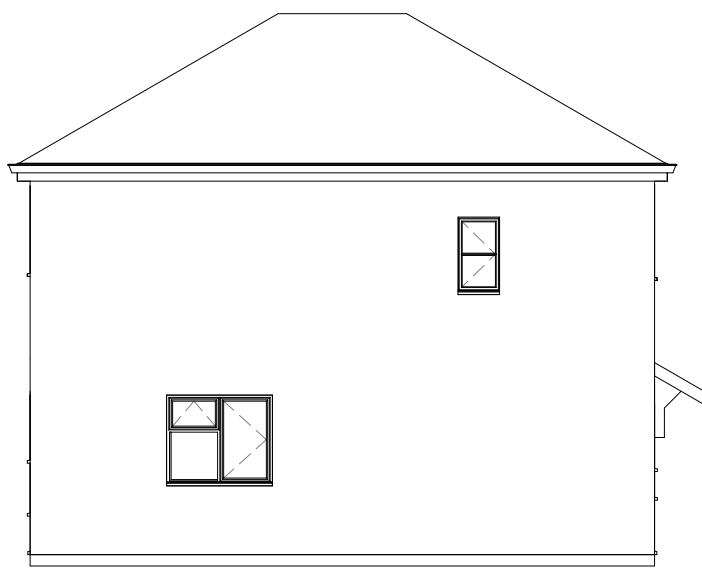

Side

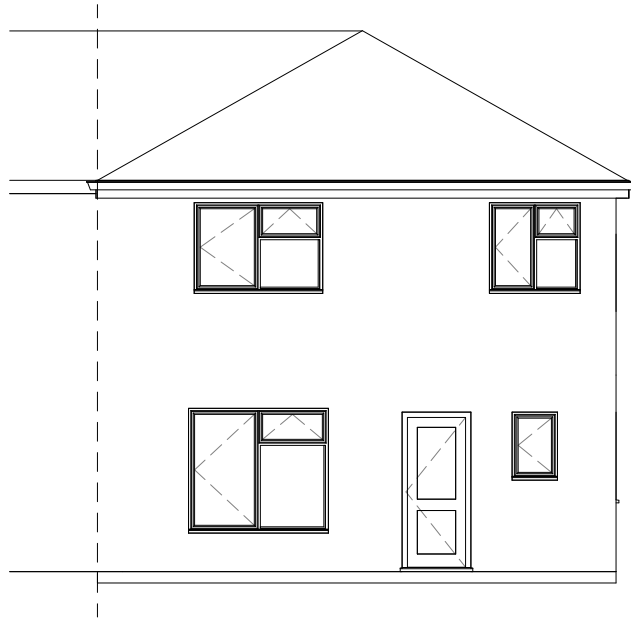


Rear

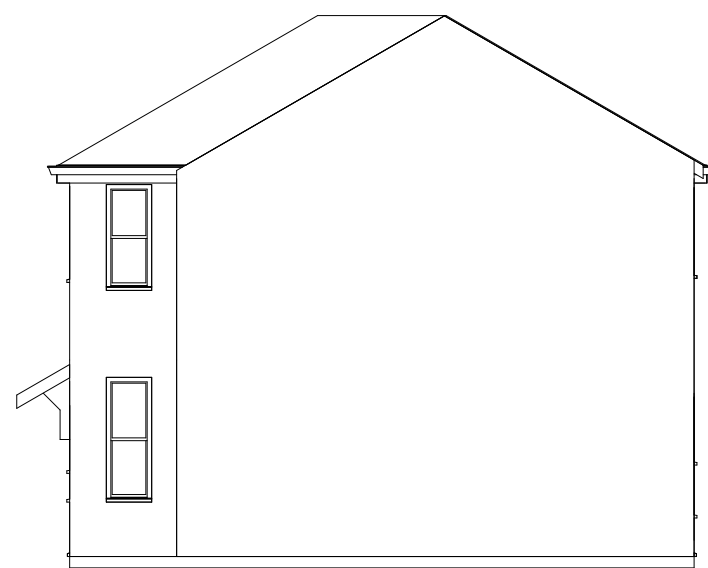


Side

Existing Plans

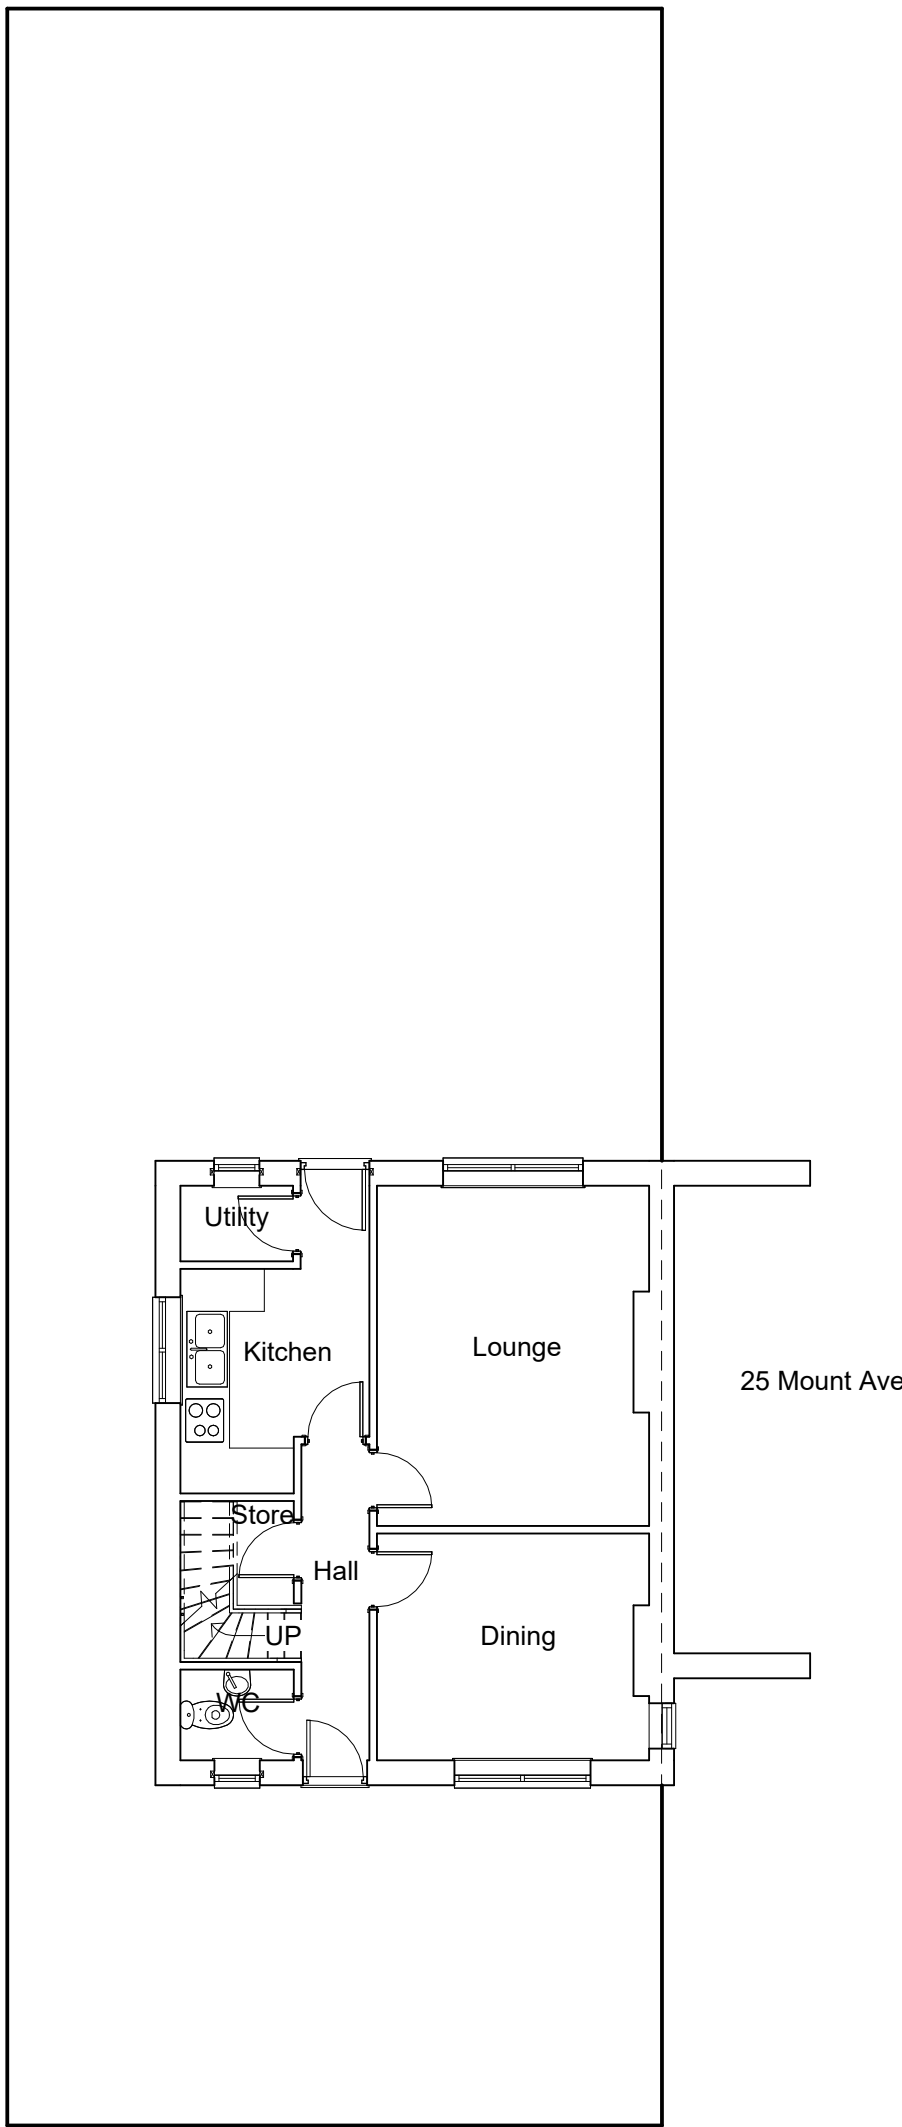

Ground Floor

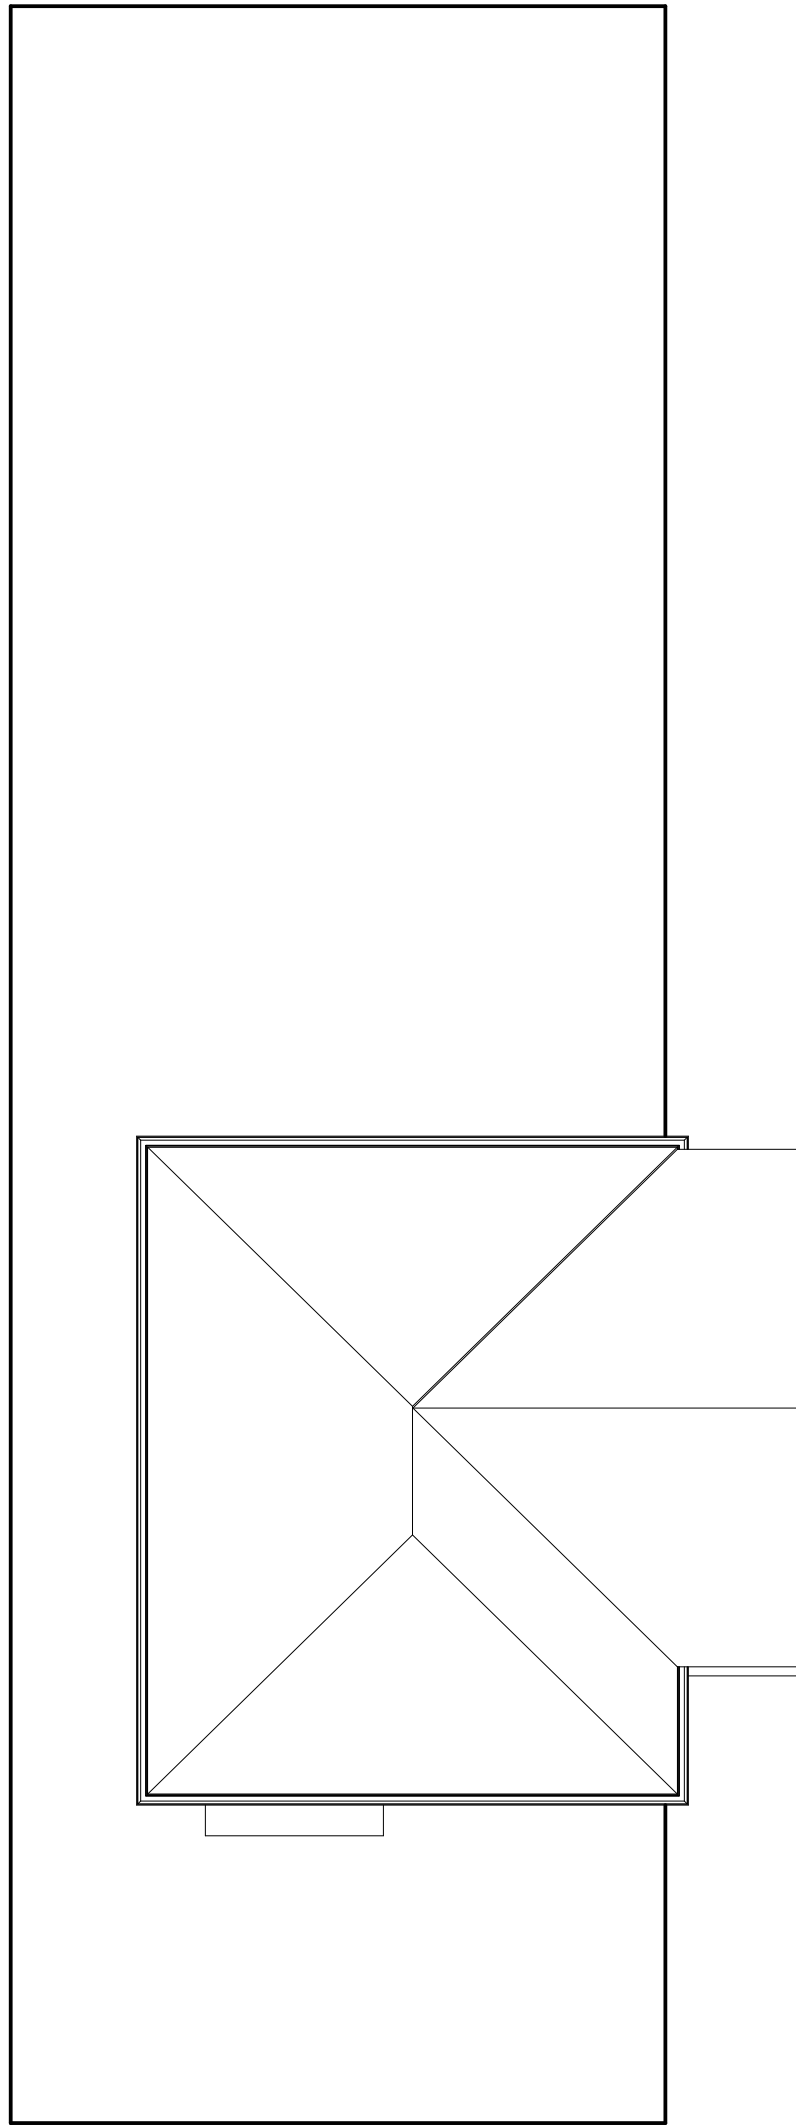

Roof Plan

IMPORTANT NOTE:
1. ALL DIMENSIONS ARE IN MILLIMETRES.
2. DO NOT SCALE FROM THIS DRAWING.
3. ALL MEASUREMENTS ARE DEEMED TO BE FOR DESIGN PURPOSES ONLY. ANY ANOMOLIES MUST BE REPORTED TO ALL PARTIES PRIOR TO ANY CONSTRUCTION WORKS.
4. THE CONTRACTOR IS TO CHECK AND VERIFY ALL DIMENSIONS ON SITE. PRIOR TO COMMENCEMENT OF CONSTRUCTION WORKS.
5. ALL INFORMATION HEREON IS THE COPYRIGHT OF PROQUANT ESTIMATING LTD. COPYING IN FULL OR IN PART IS FORBIDDEN WITHOUT WRITTEN PERMISSION FROM PROQUANT ESTIMATING LTD.

Rev	Description	Date

Date: 12-09-22 Scale: 1:50 1:100 @ A1

Location:
23 Mount Ave,
Littleborough,
OL15 9JF

Project Title:
Single Storey Rear
Extension

Drawing Title:
Existing Floor Plans, Roof
Plans & Elevations

Drawing Number:
56187