





EXISTING FRONT ELEVATION




EXISTING SIDE ELEVATION

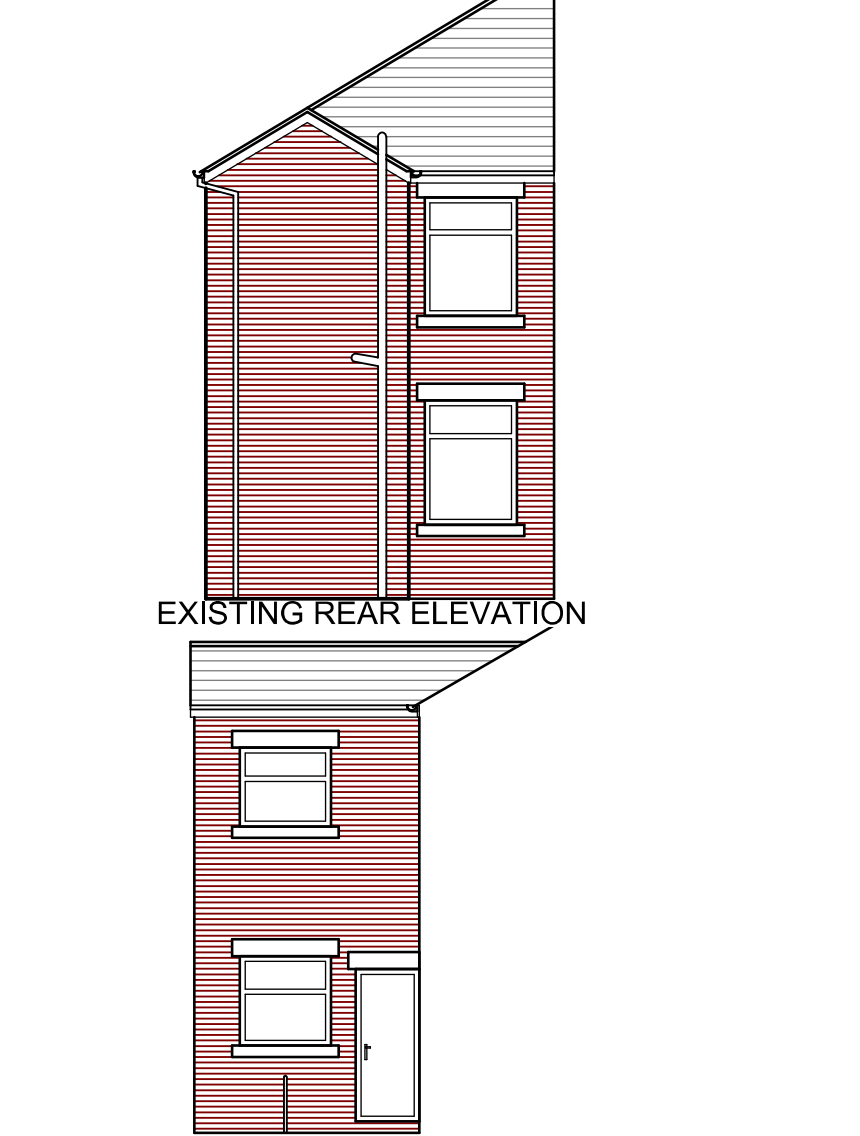


EXISTING REAR ELEVATION

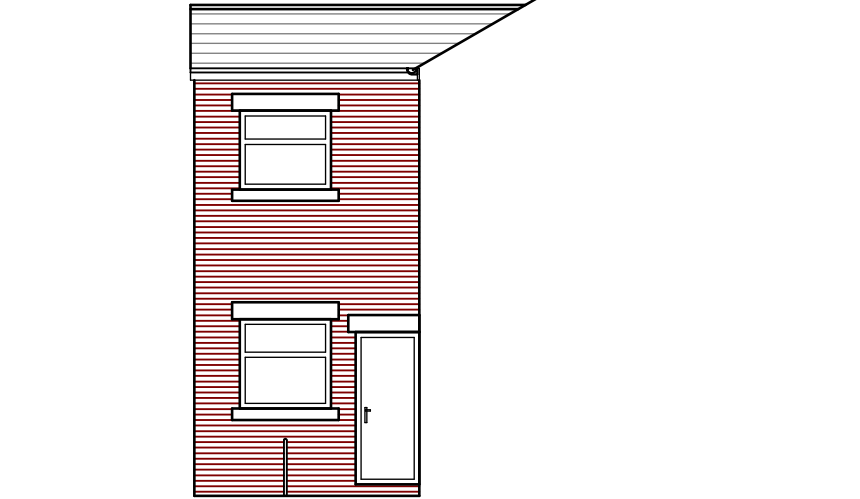


EXISTING SIDE ELEVATION 2

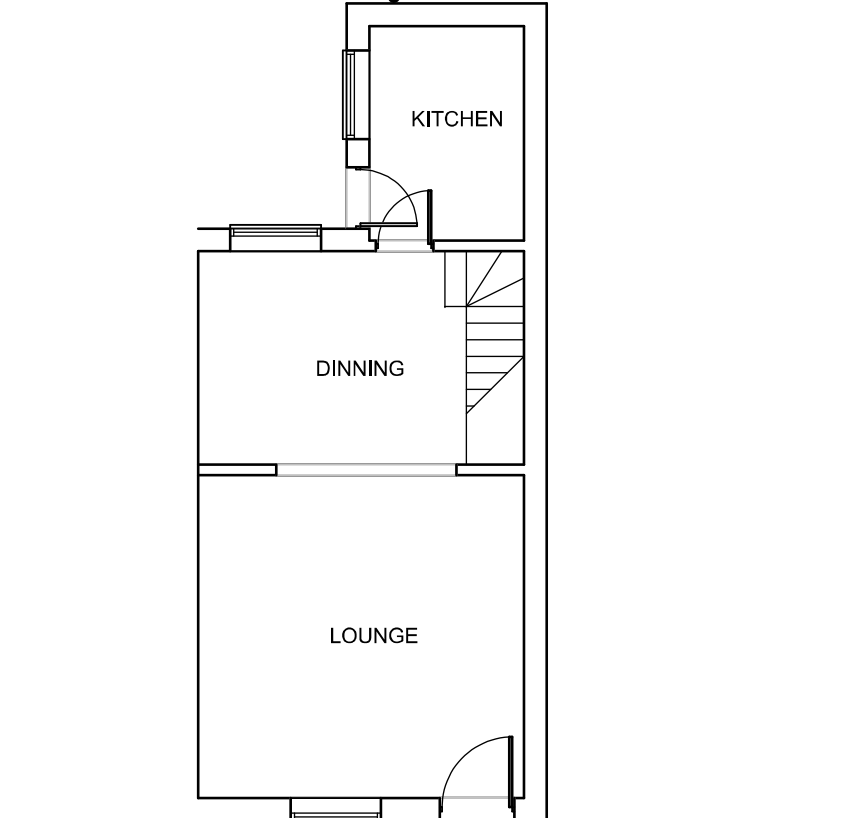


EXISTING GROUND FLOOR PLAN

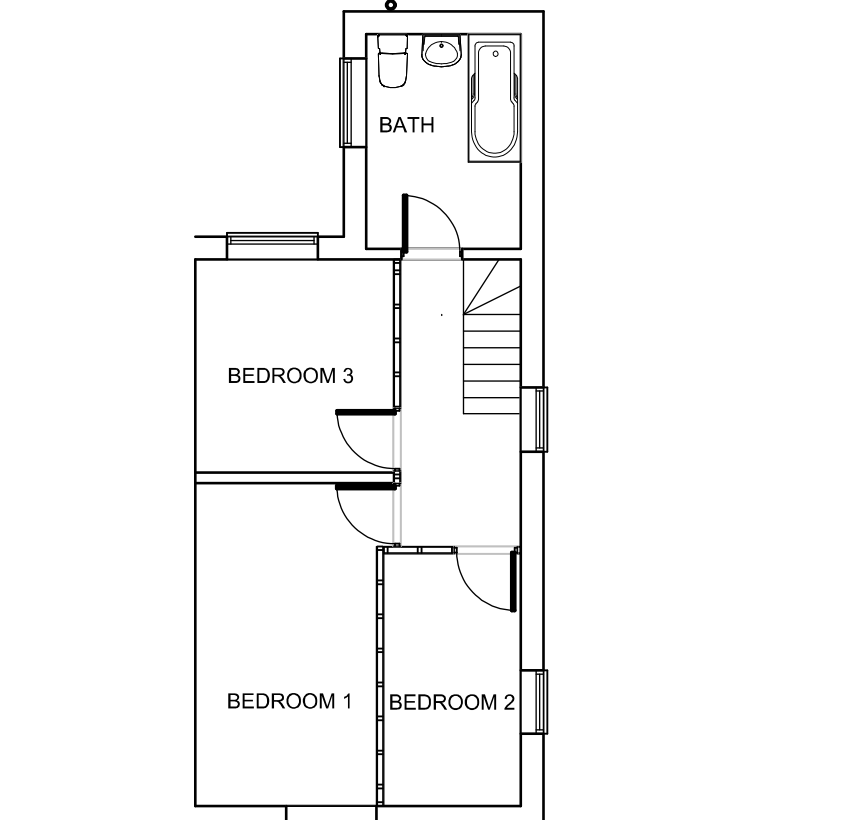


EXISTING FIRST FLOOR PLAN

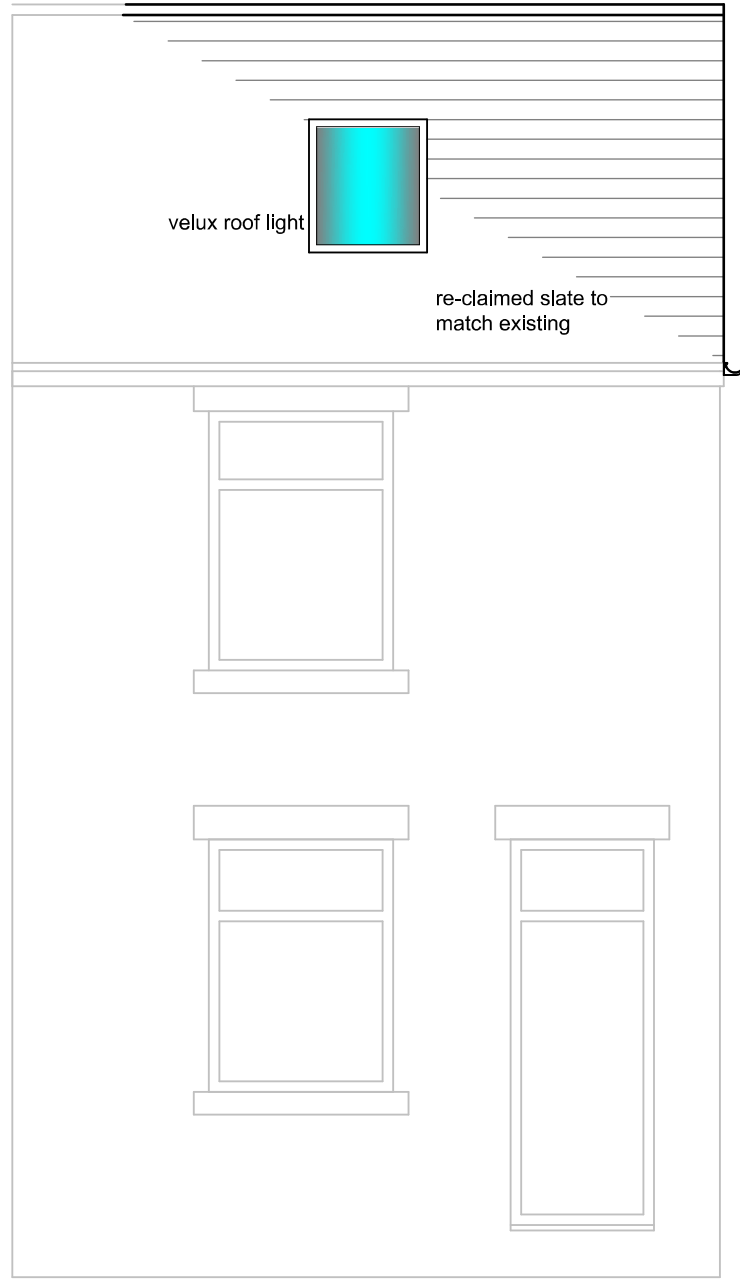


PROPOSED FRONT ELEVATION

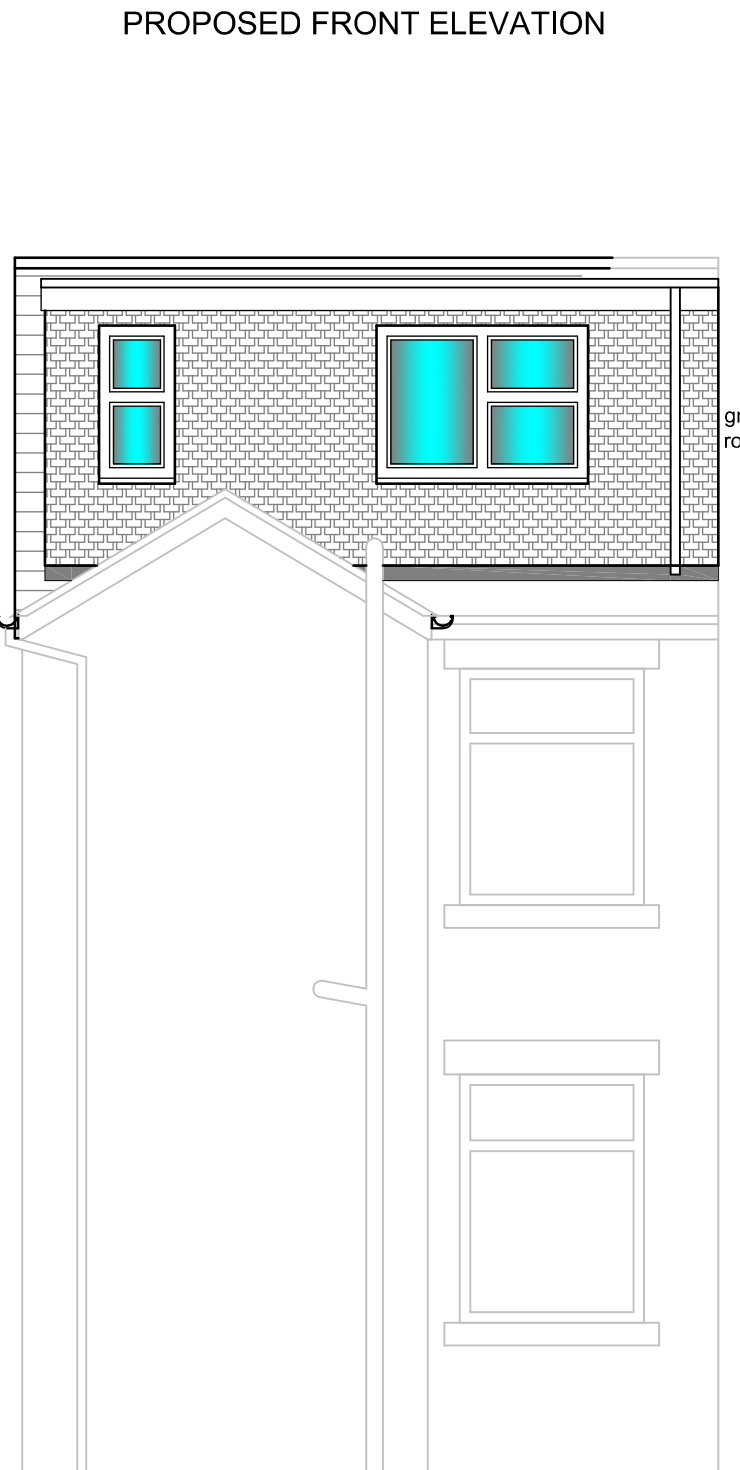


PROPOSED REAR ELEVATION

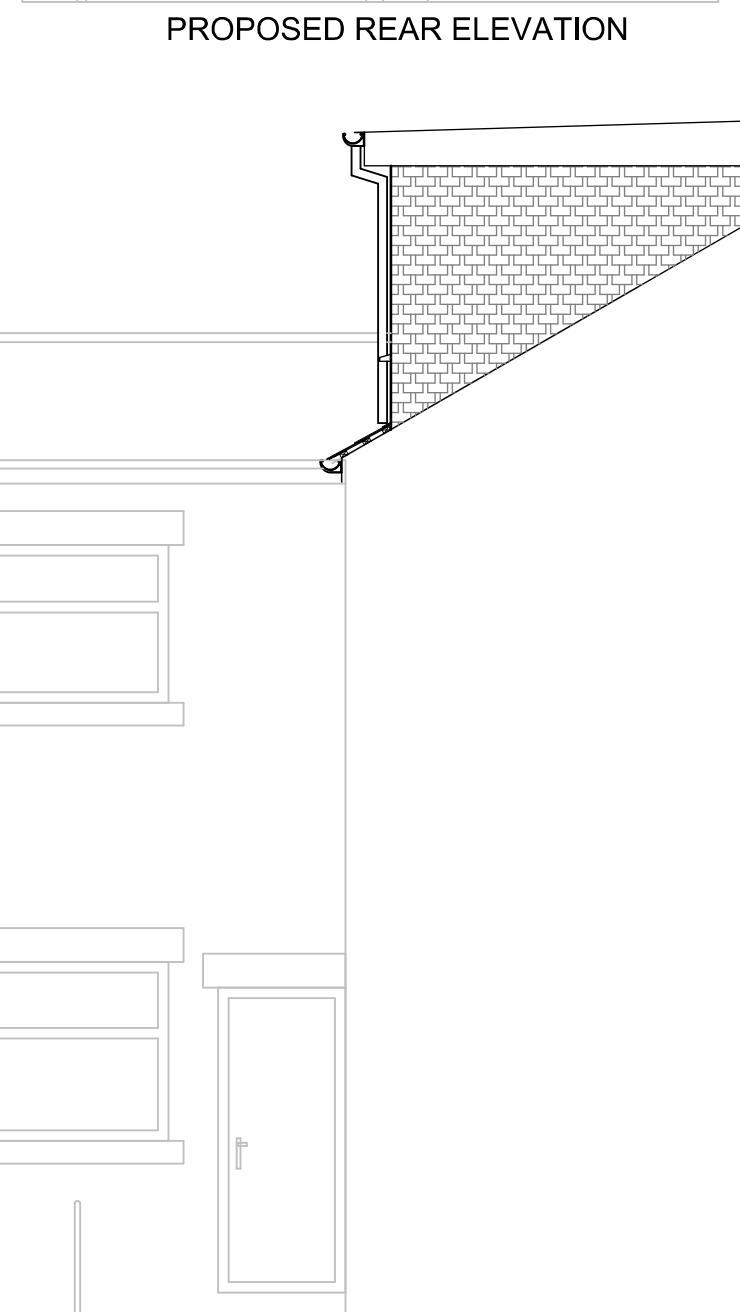

PROPOSED SIDE ELEVATION 2

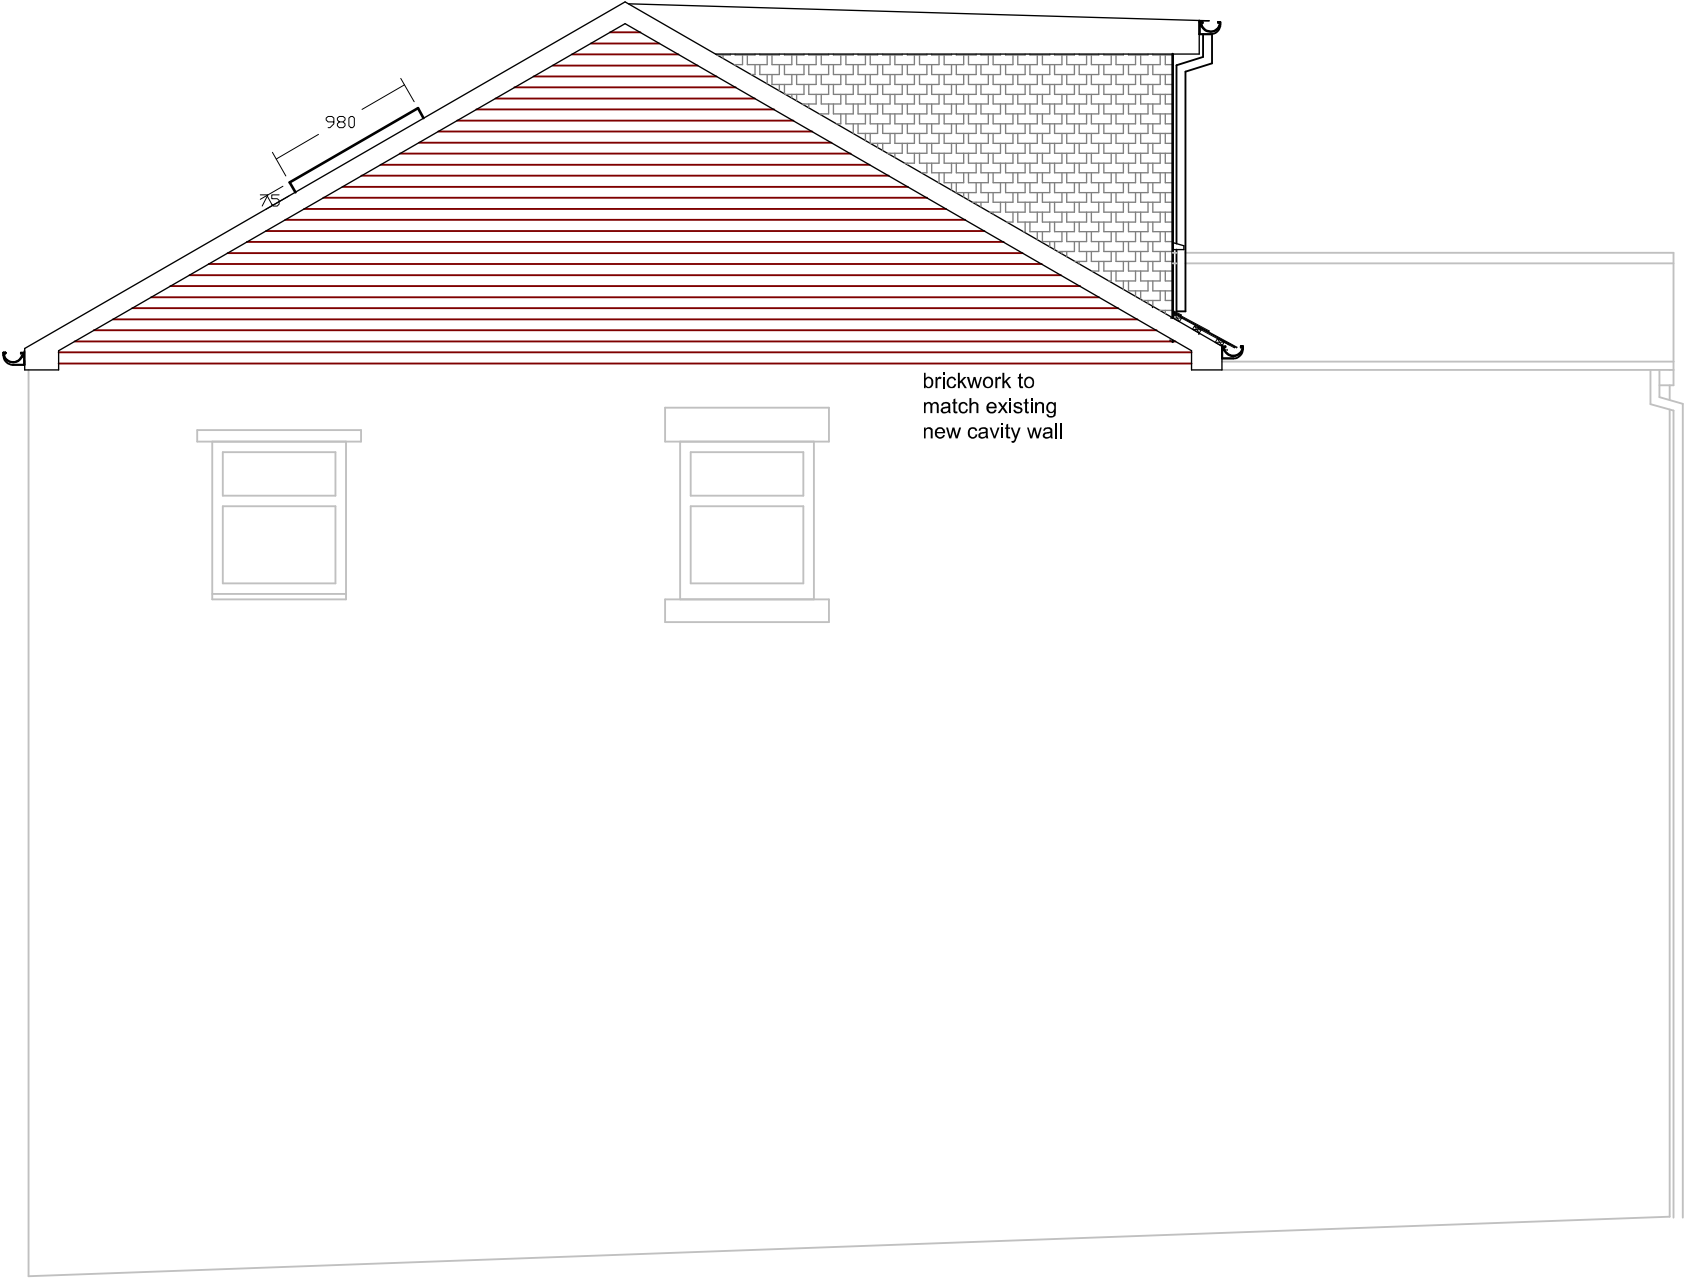

PROPOSED SIDE ELEVATION

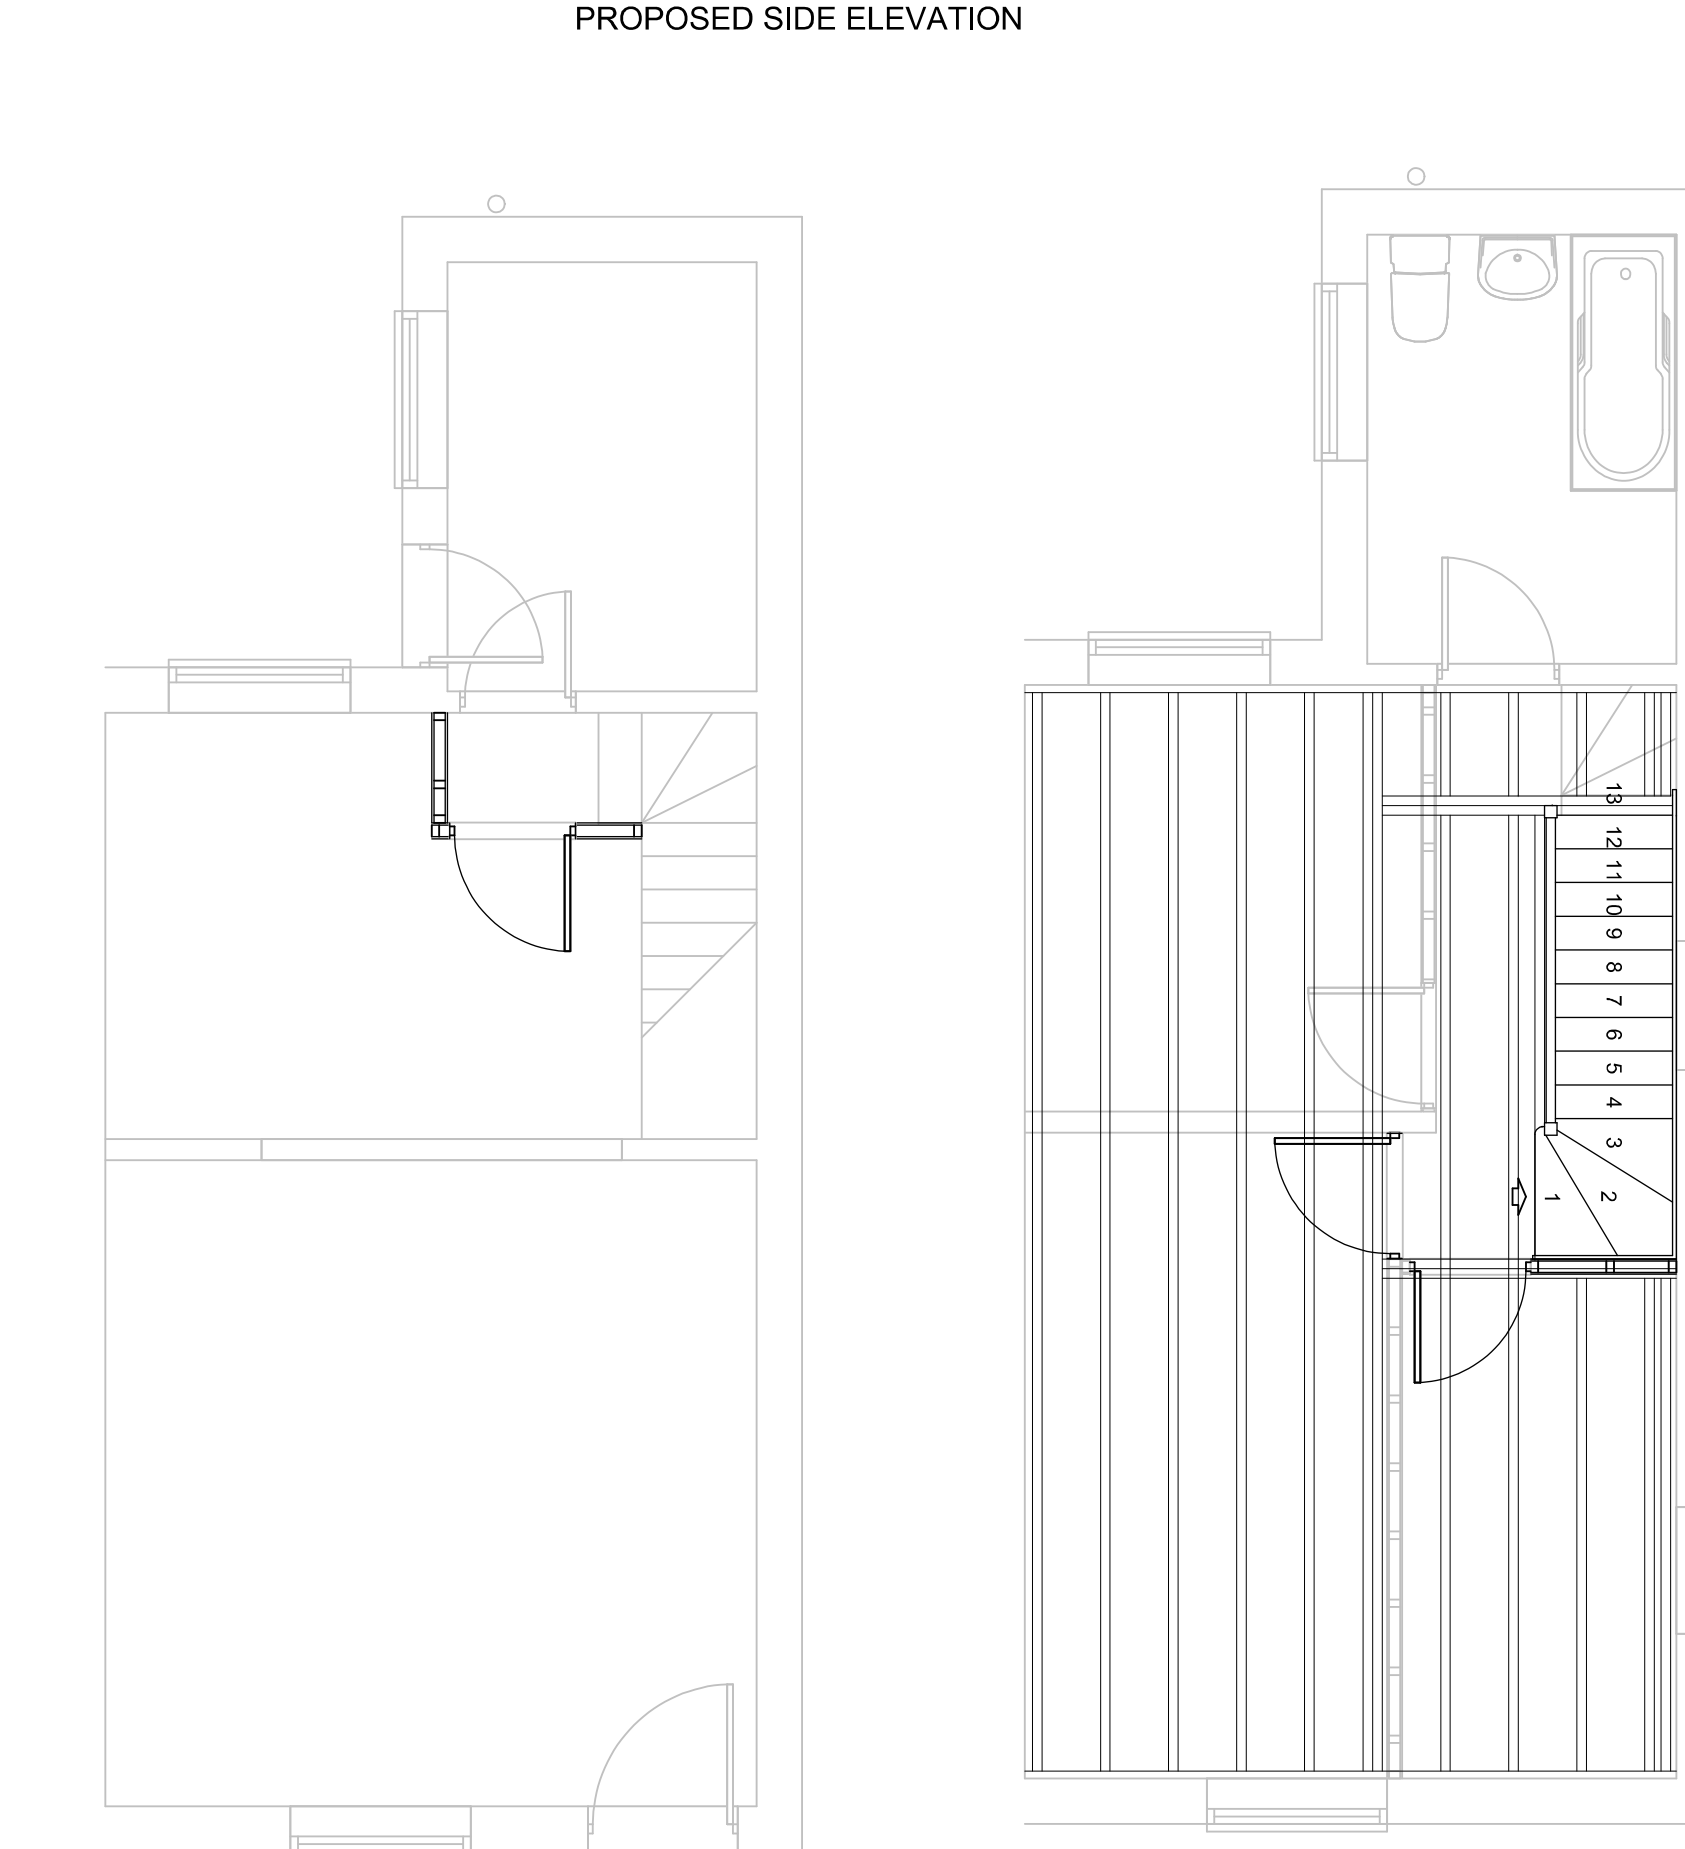


PROPOSED GROUND FLOOR PLAN




PROPOSED FIRST FLOOR PLAN




PROPOSED ROOF PLAN

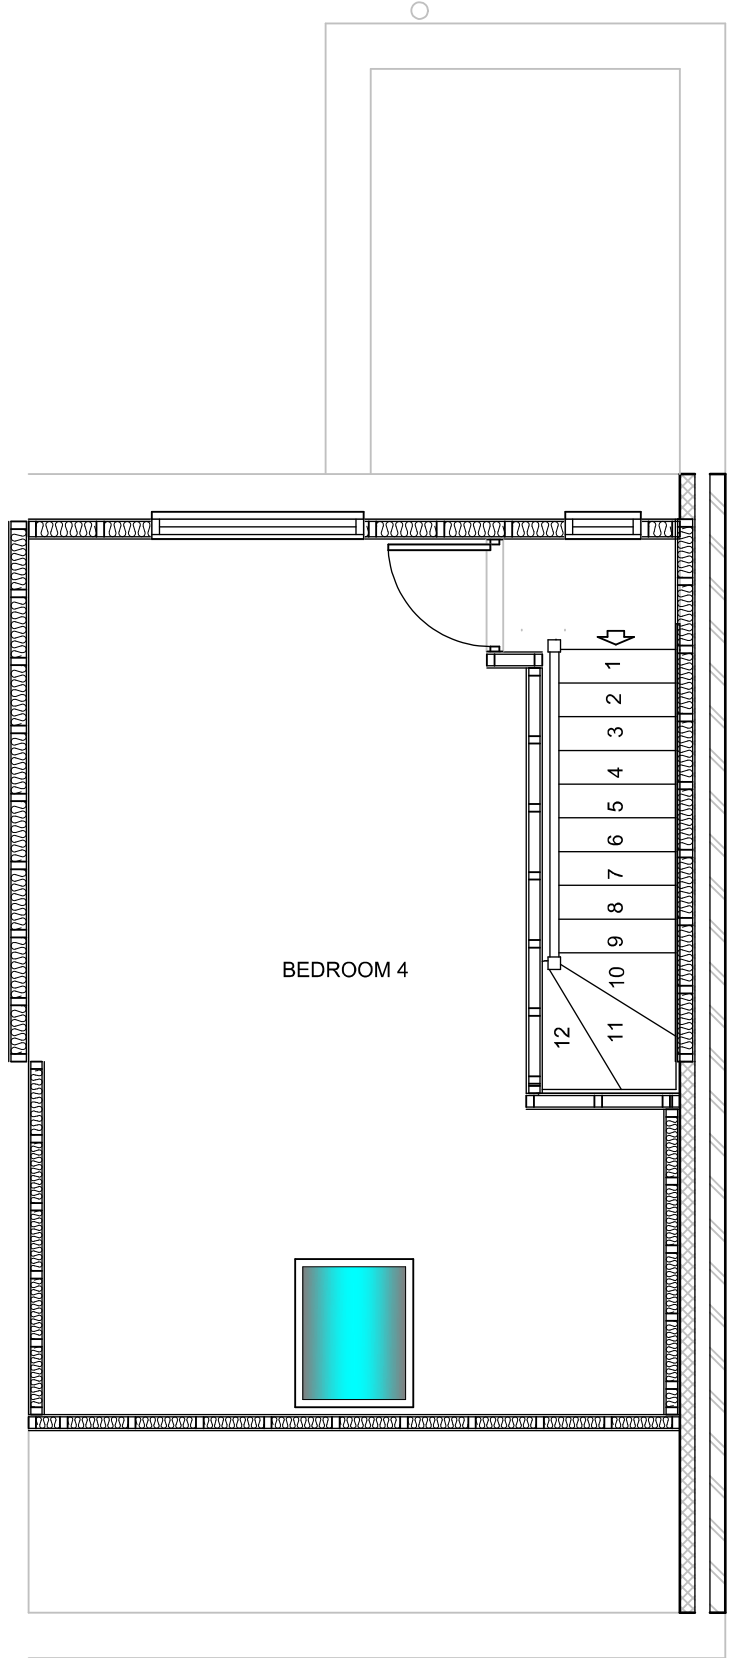

PROPOSED SECOND FLOOR PLAN

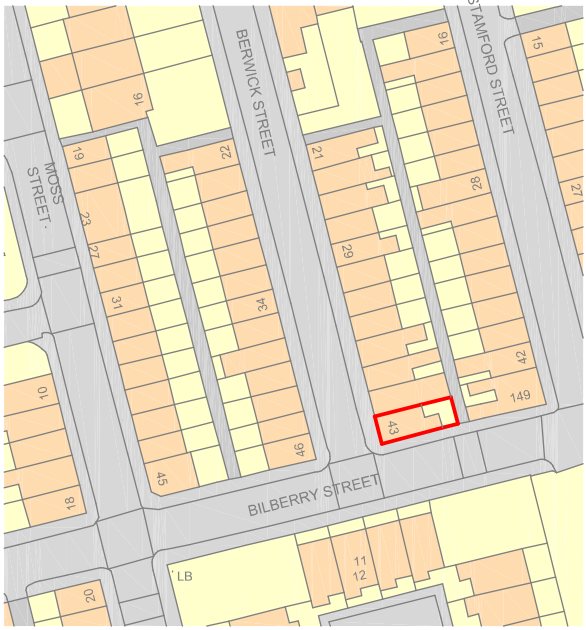

Scale 1:1250

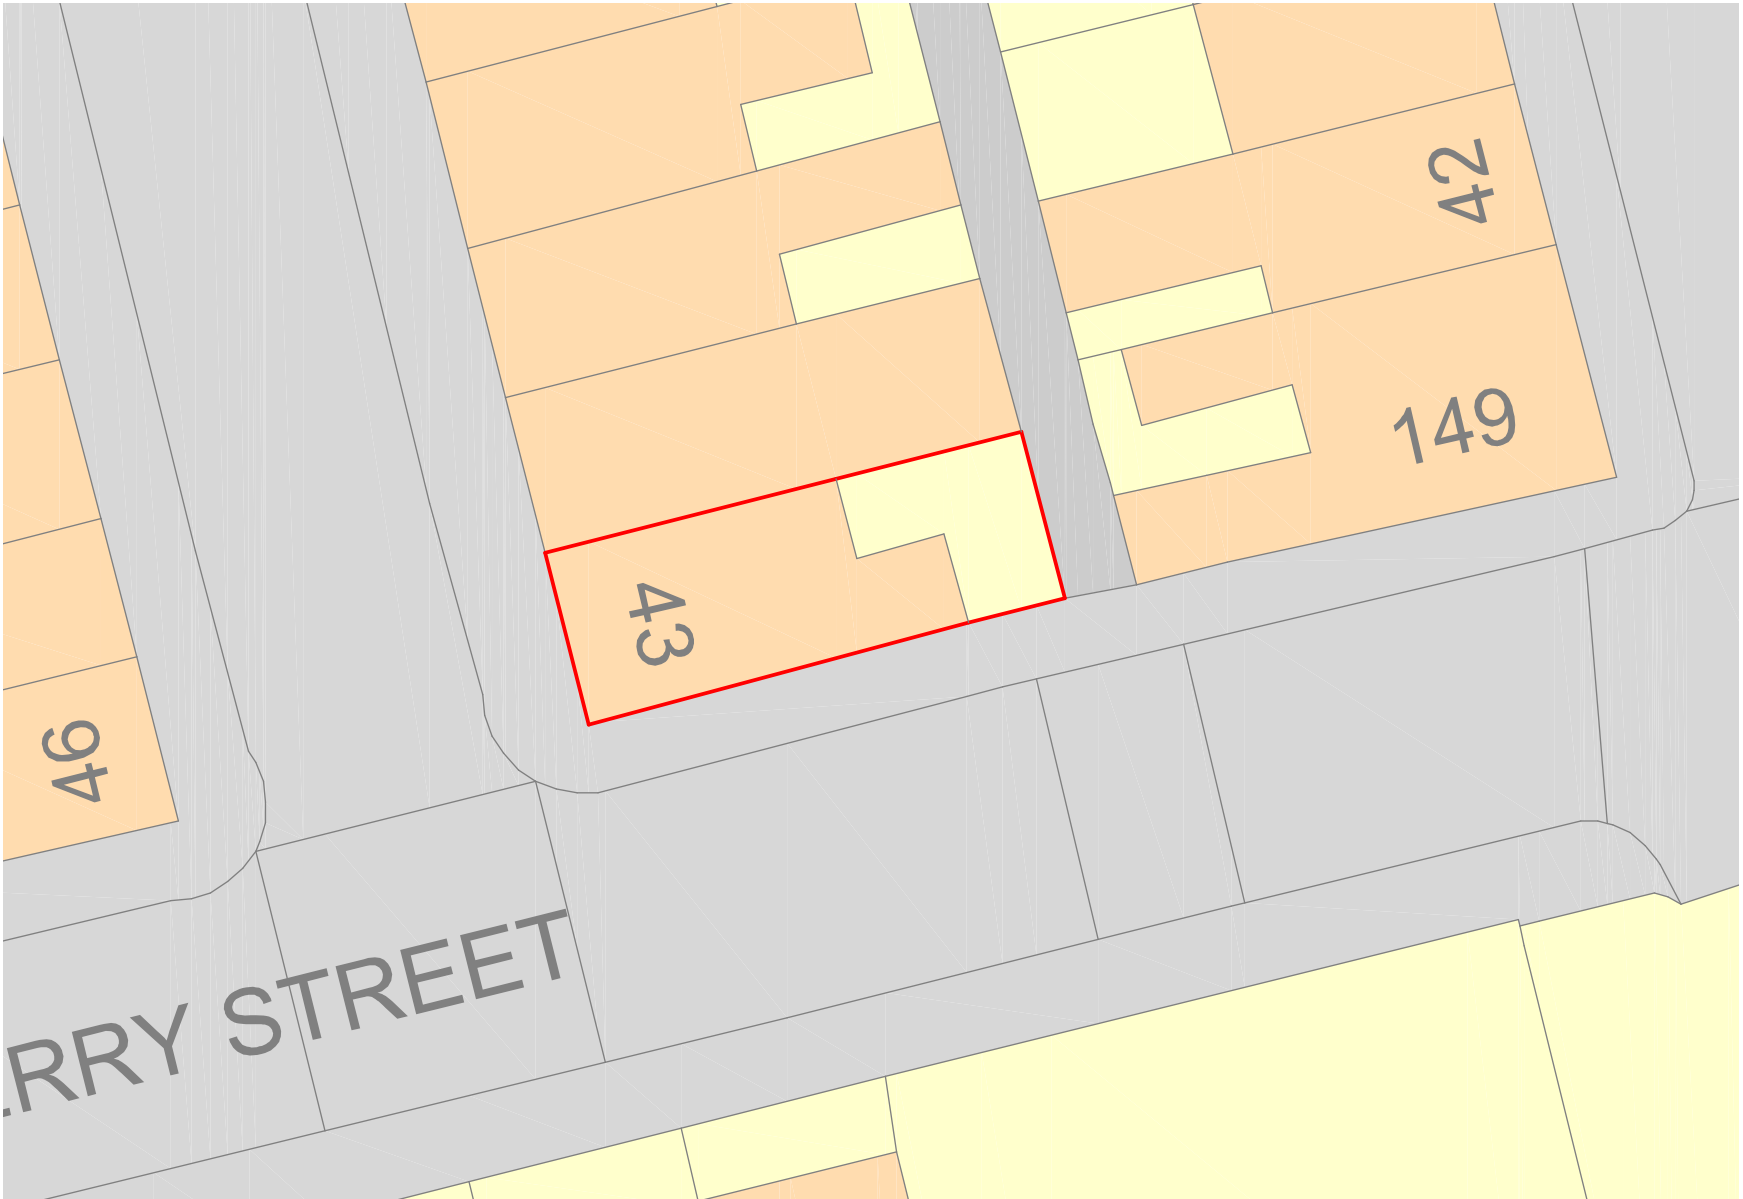

PROPOSED SITE PLAN @ 1:200

Project PROPOSED GABLE BUILD UP WITH REAR DORMER CONSTRUCTION

Client MR MOHAMMED KURBAN

43 BERWICK STREET  
ROCHDALE  
OL16 5DT

Drawing ELEVATIONS & FLOOR PLANS

Scale 1:100, 50 Revision 21.01.2023 Date 25.11.2022

Drawing No. MK251122

This drawing and design is copyright and must not be reproduced in part or in whole without prior written consent. Contractors must verify all dimensions on site before commencing work or preparing shop drawings.