




Datum 125.00m **ELEVATION 8** Datum 125.00m



Datum 125.00m **ELEVATION 3** Datum 125.00m



Ground Floor Plan

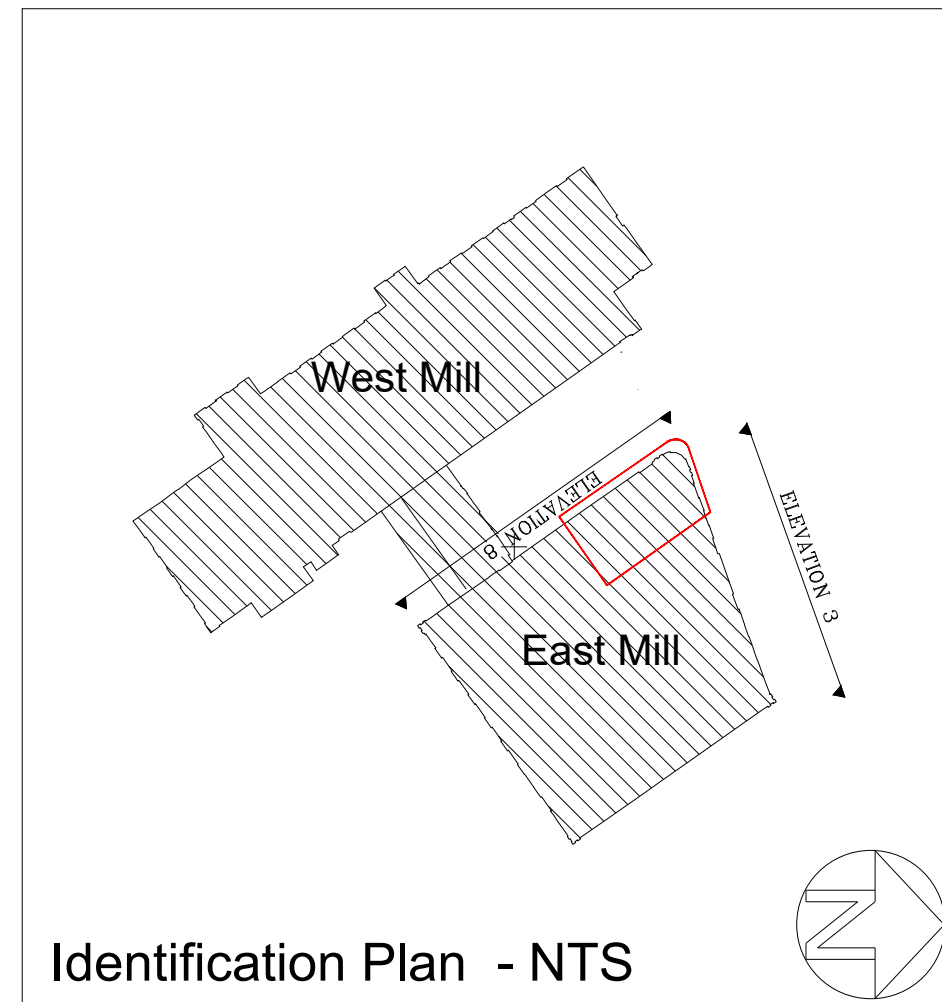

Identification Plan - NTS

COPYRIGHT RESERVED.
This drawing is the property of A.J.Cocker Associates Ltd. and must not be copied or used in whole or in part without their consent.
CDM:
Clients and contractors must fulfil their duties under the CDM regulations 2015. The client is required to notify the HSE of any projects lasting more than 30 days or involving more than 500 person days.

rev:	date:	description:
 AJ COCKER ASSOCIATES CHARTERED BUILDING SURVEYORS		
 RICS the mark of property professionalism worldwide		
Project: Proposed microbrewery and brewery tap unit 3 Spotland Mills, Spotland, Rochdale		
Existing		
Client: Mr. M.Howard		
scale: 1:200 date: Sept. 2022 drawn: NL		
Dwg. Nr. H474-01		