
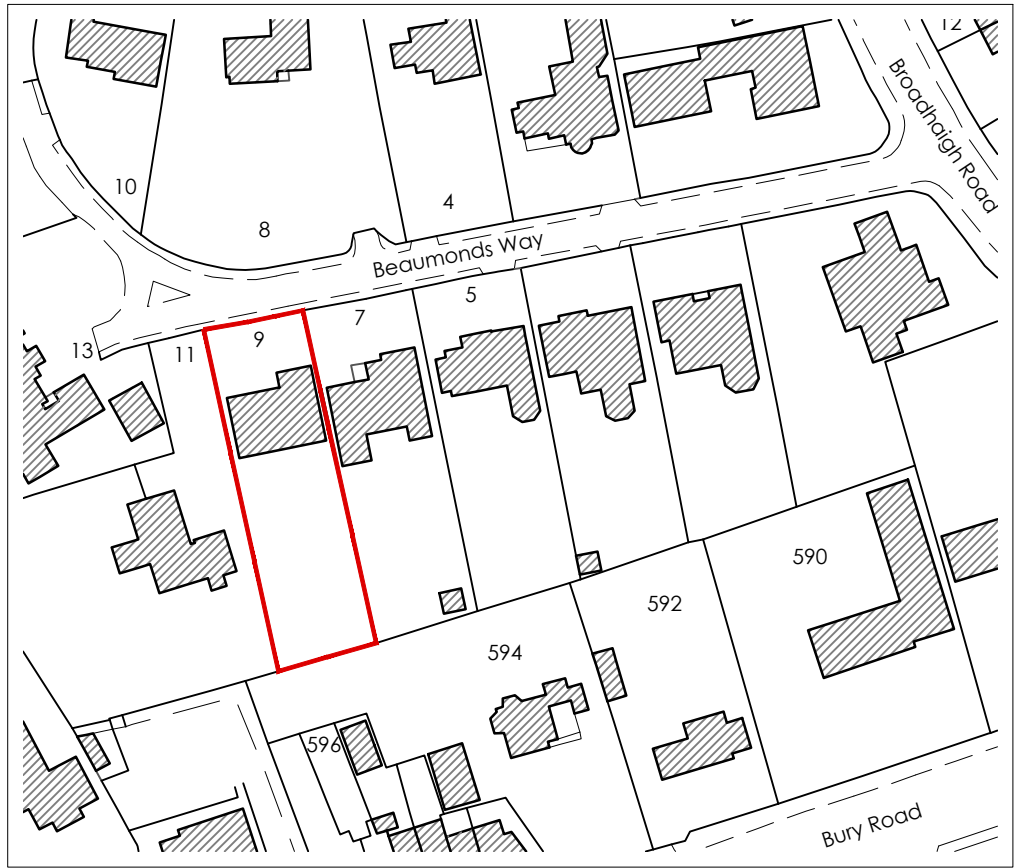


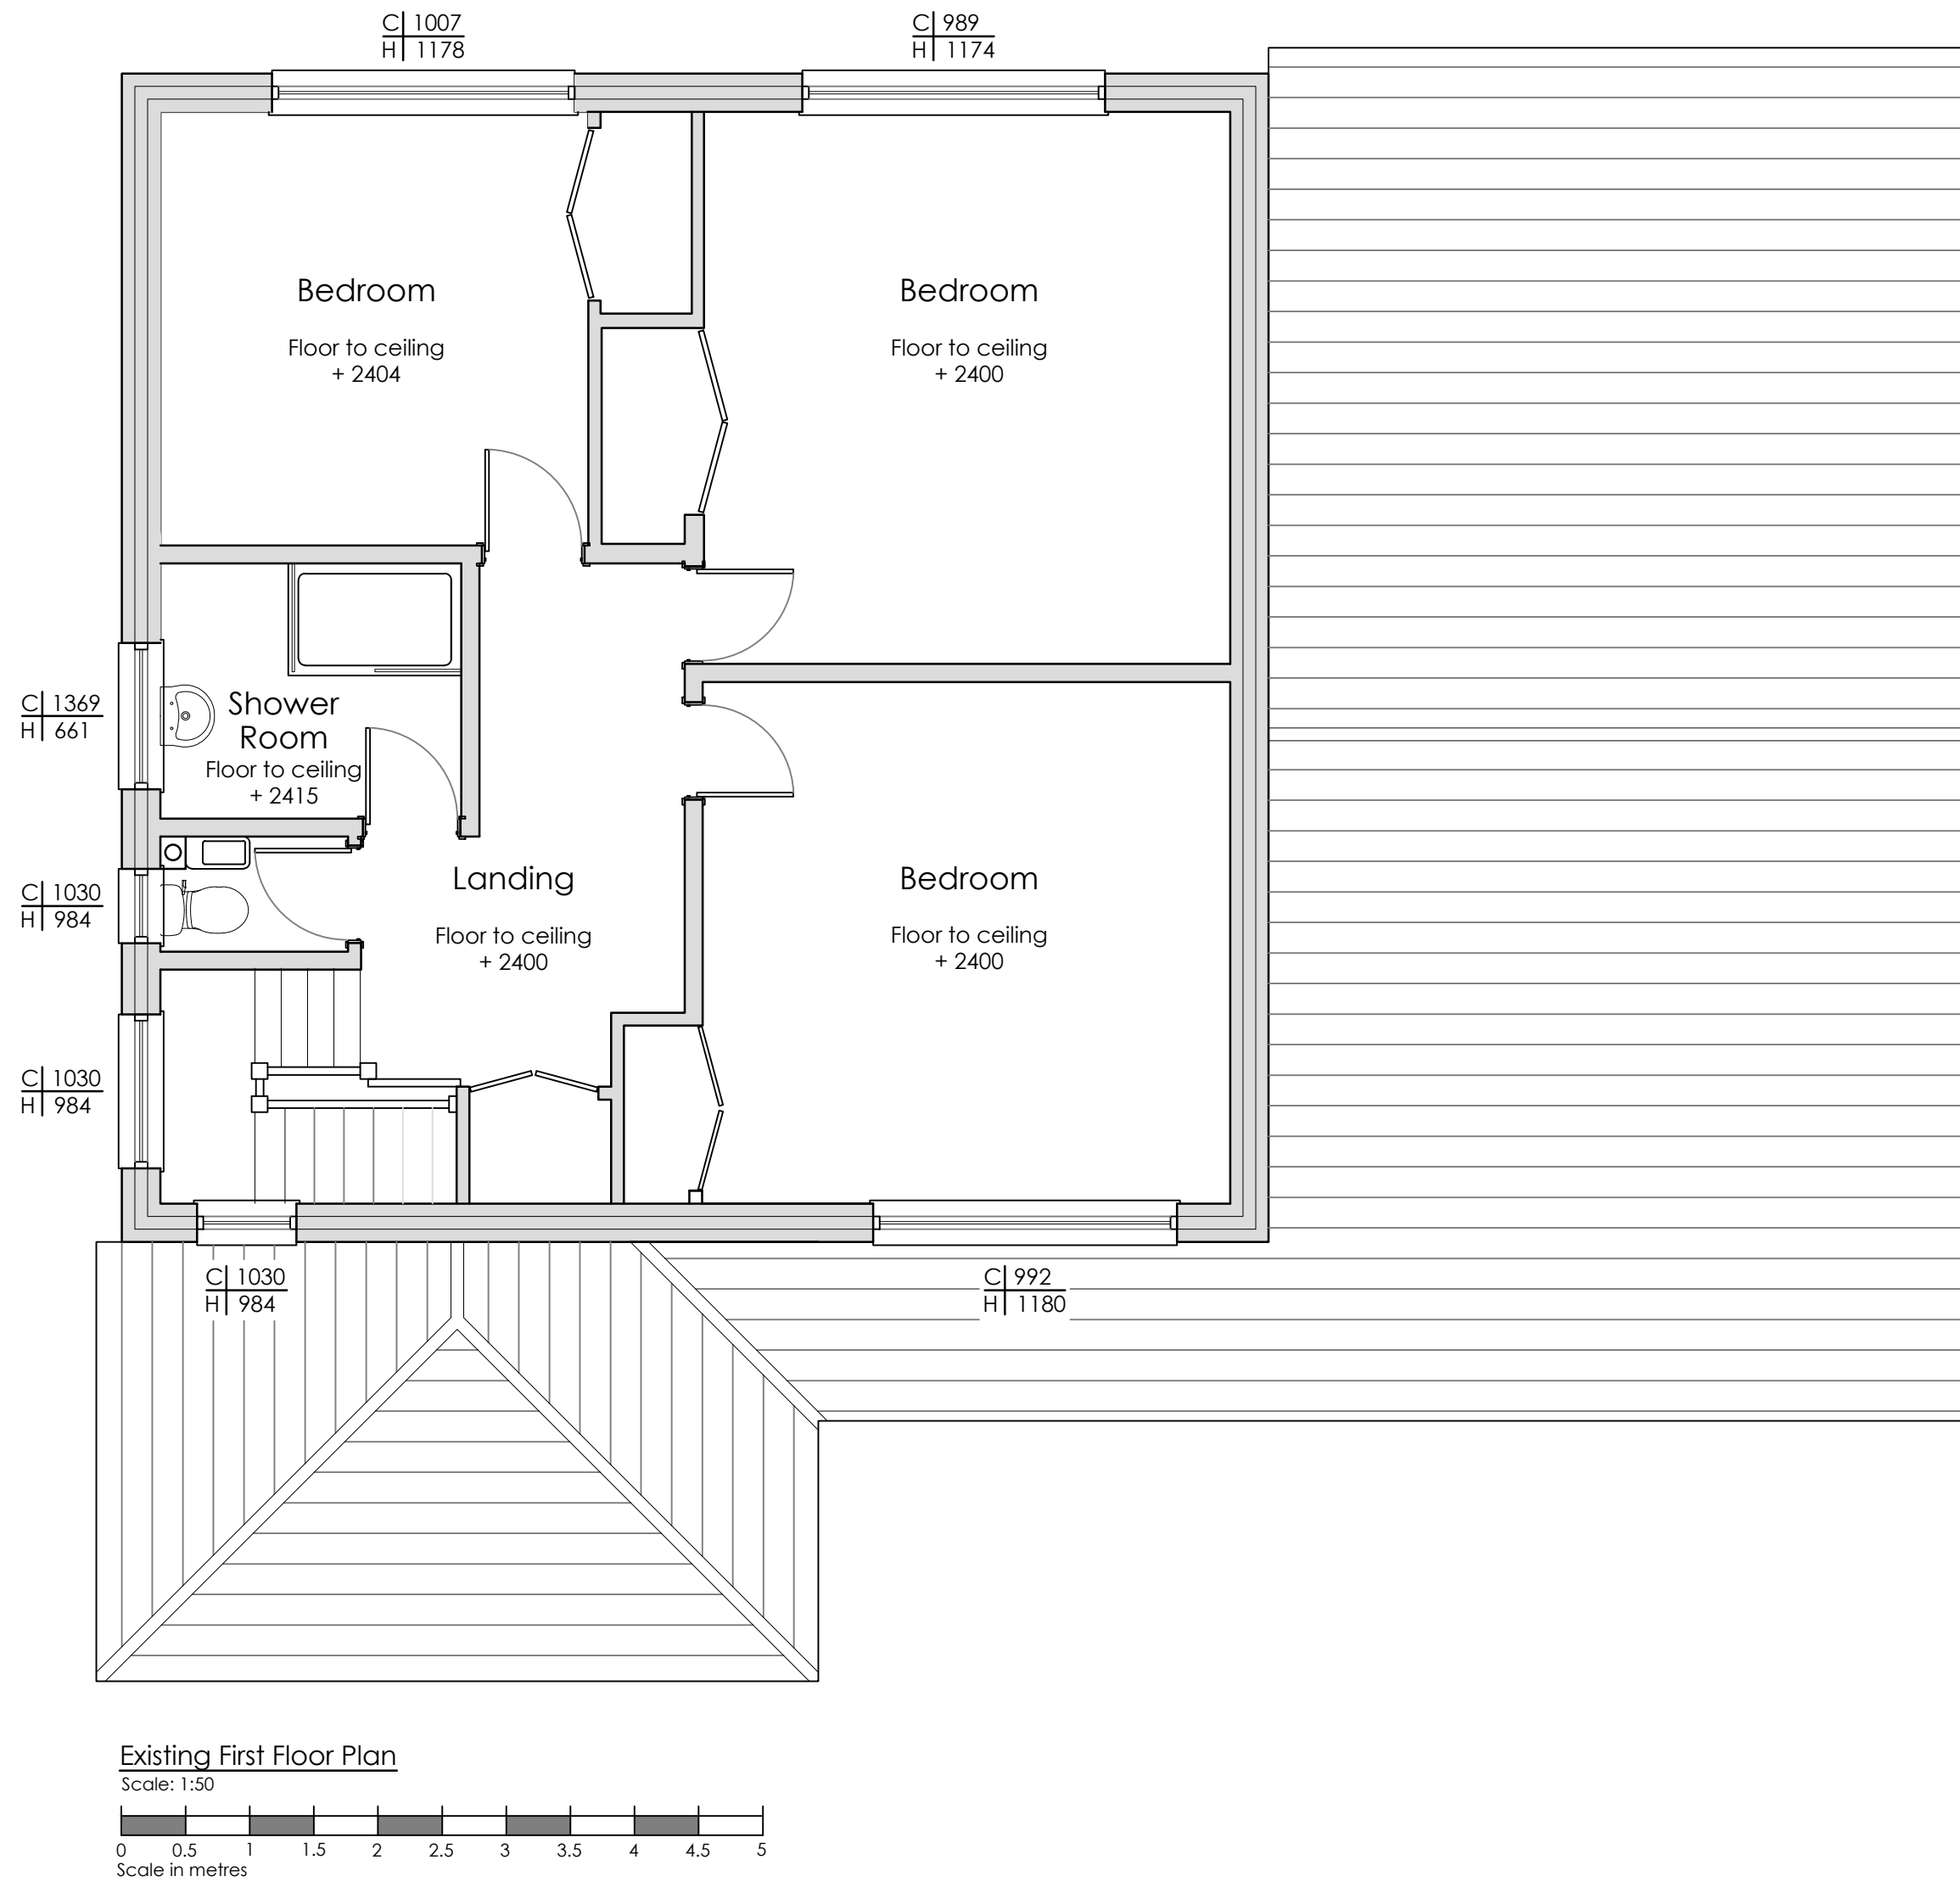

REV	Notes	Date	By
1	Issue for Planning	08/09/2023	SMH

CRISP

architecture

Email: studio@crisparchitecture.co.uk

Chartered Institute of
Architectural Technologists

Chartered Practice

Project:

9 Beaumonts Way, Bamford
Rochdale, OL11 5NL

Drawing Title: Existing First Floor Plan

Project No: 2347	File Identifier:2347_72_03
Drawing No: 72_03	Revision:
Drawn By: SMH	Checked By:SMH
Scale: 1:50 @ A2	Date: 08/09/2023
Purpose of Issue: F E A S I B I L I T Y	
Drawing Status: P L A N N I N G	