



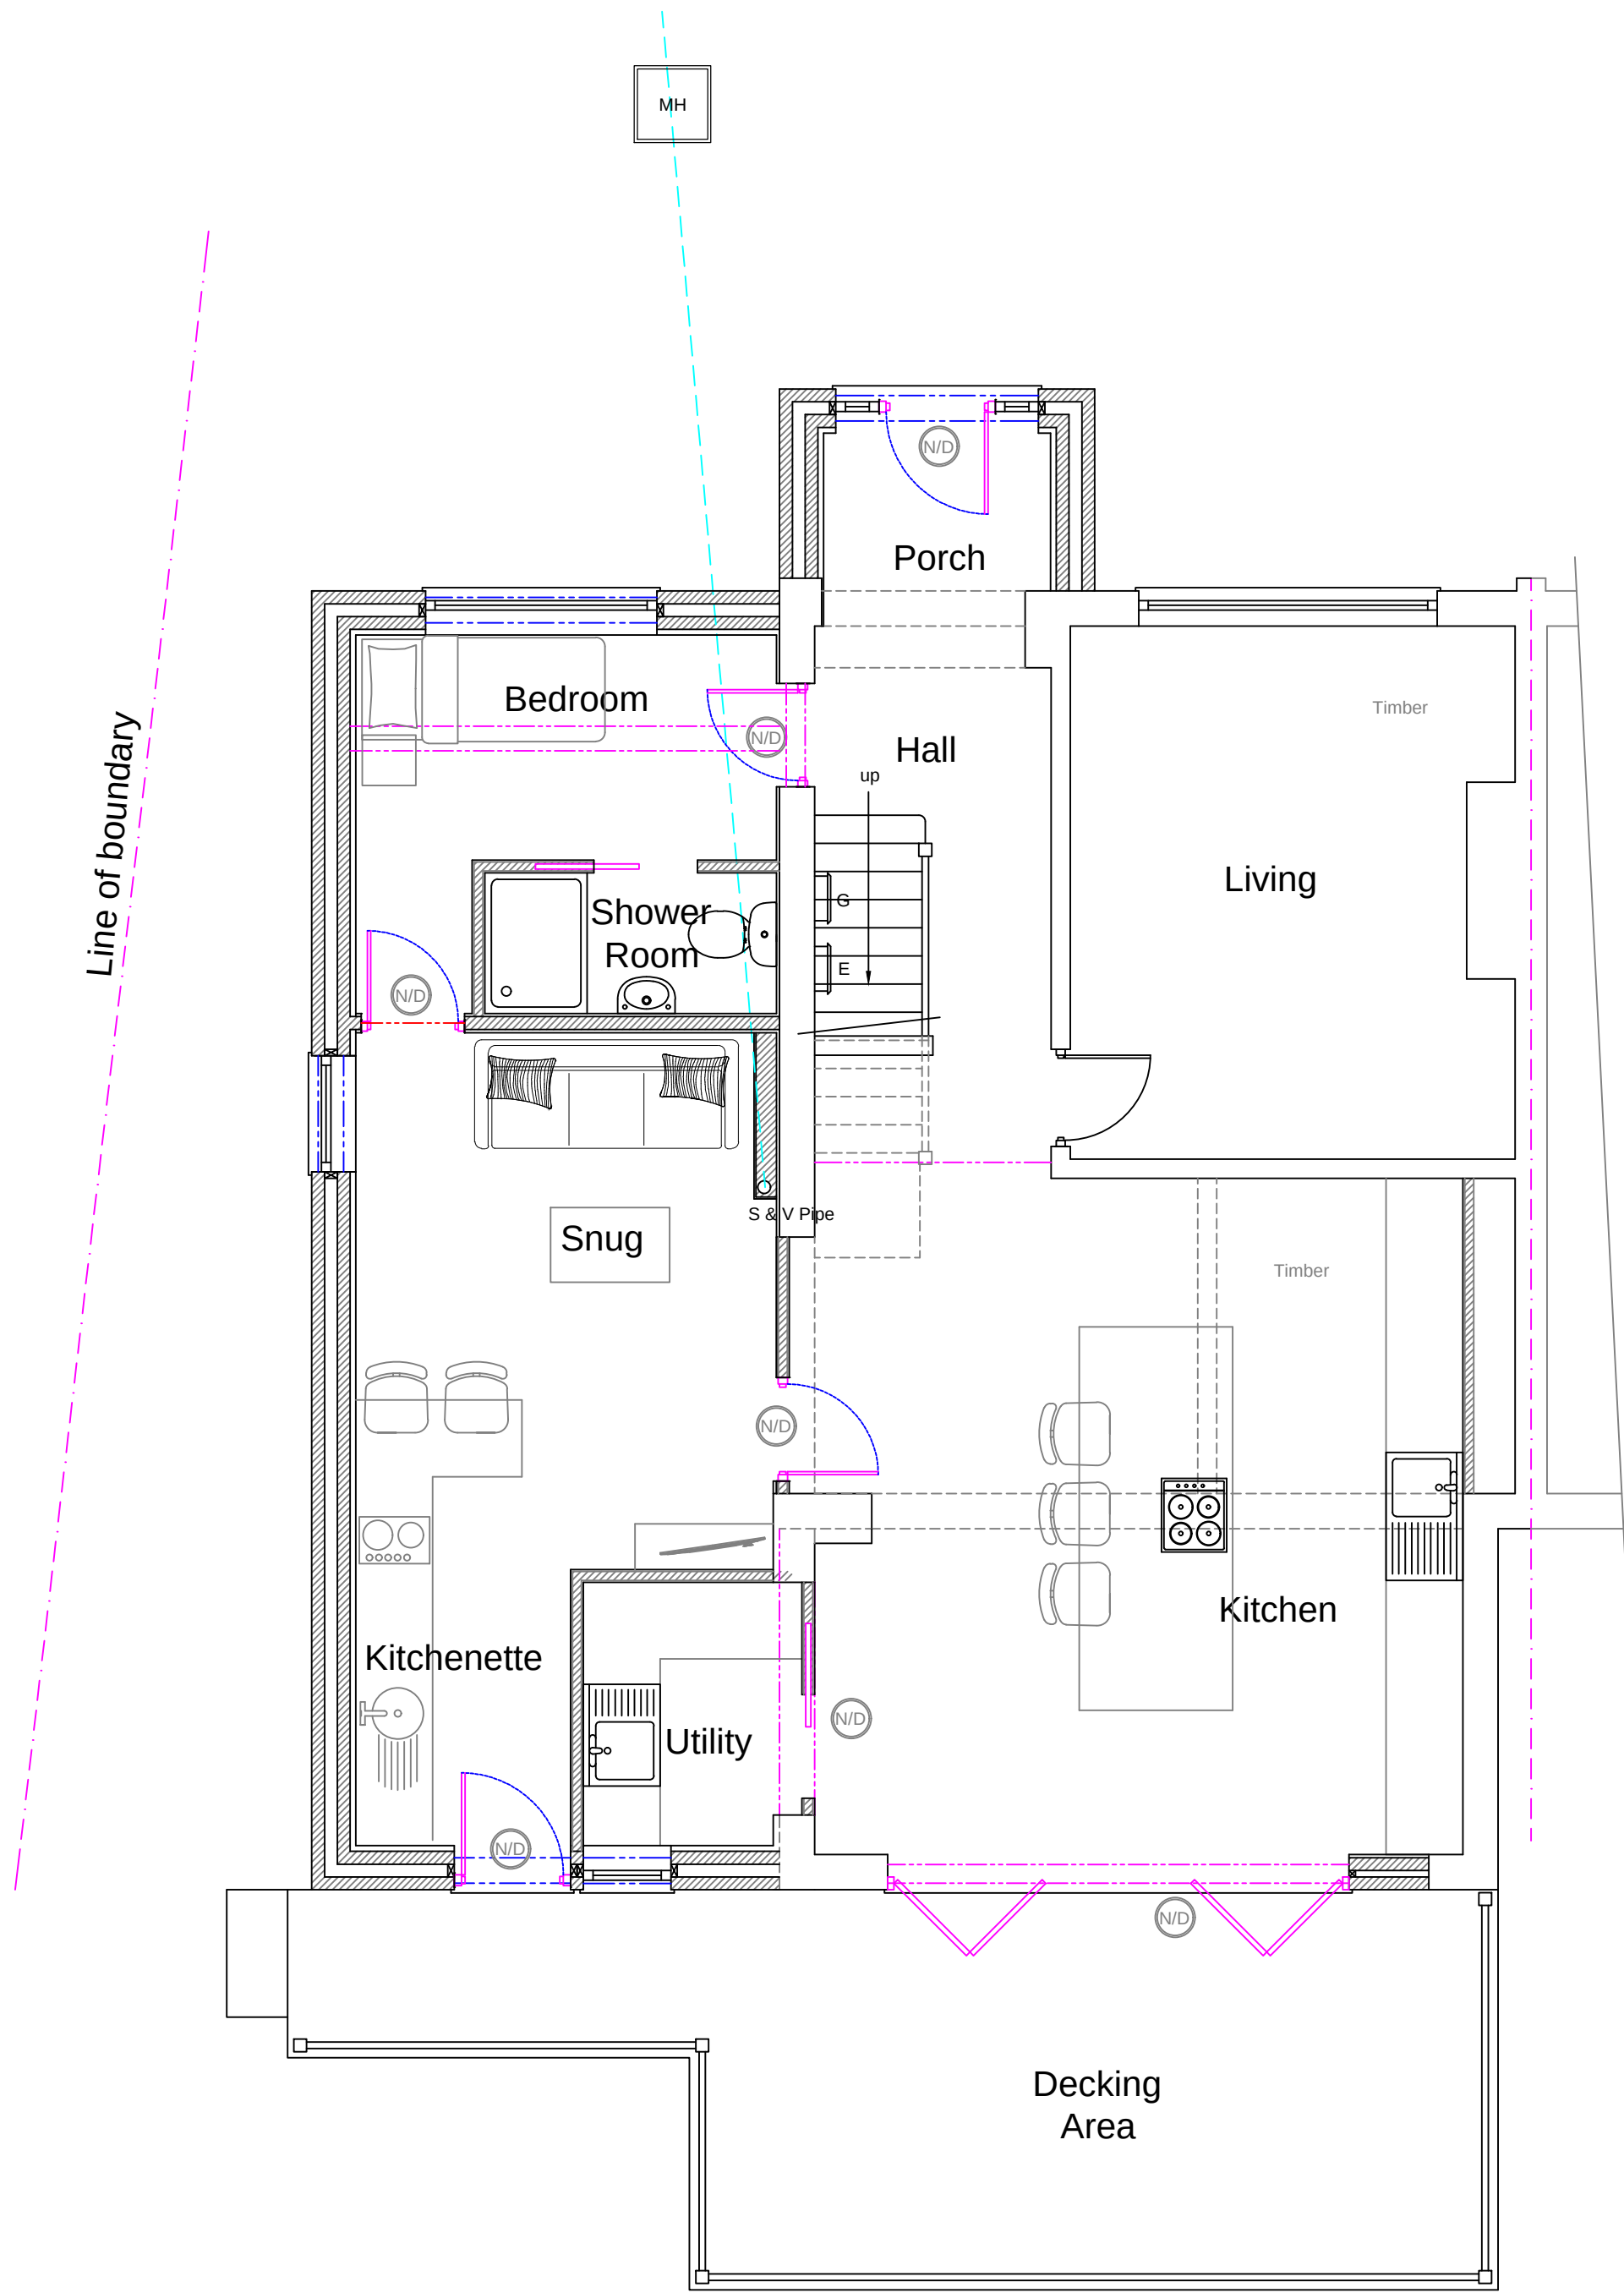


Proposed Ground Floor Plan

1:50

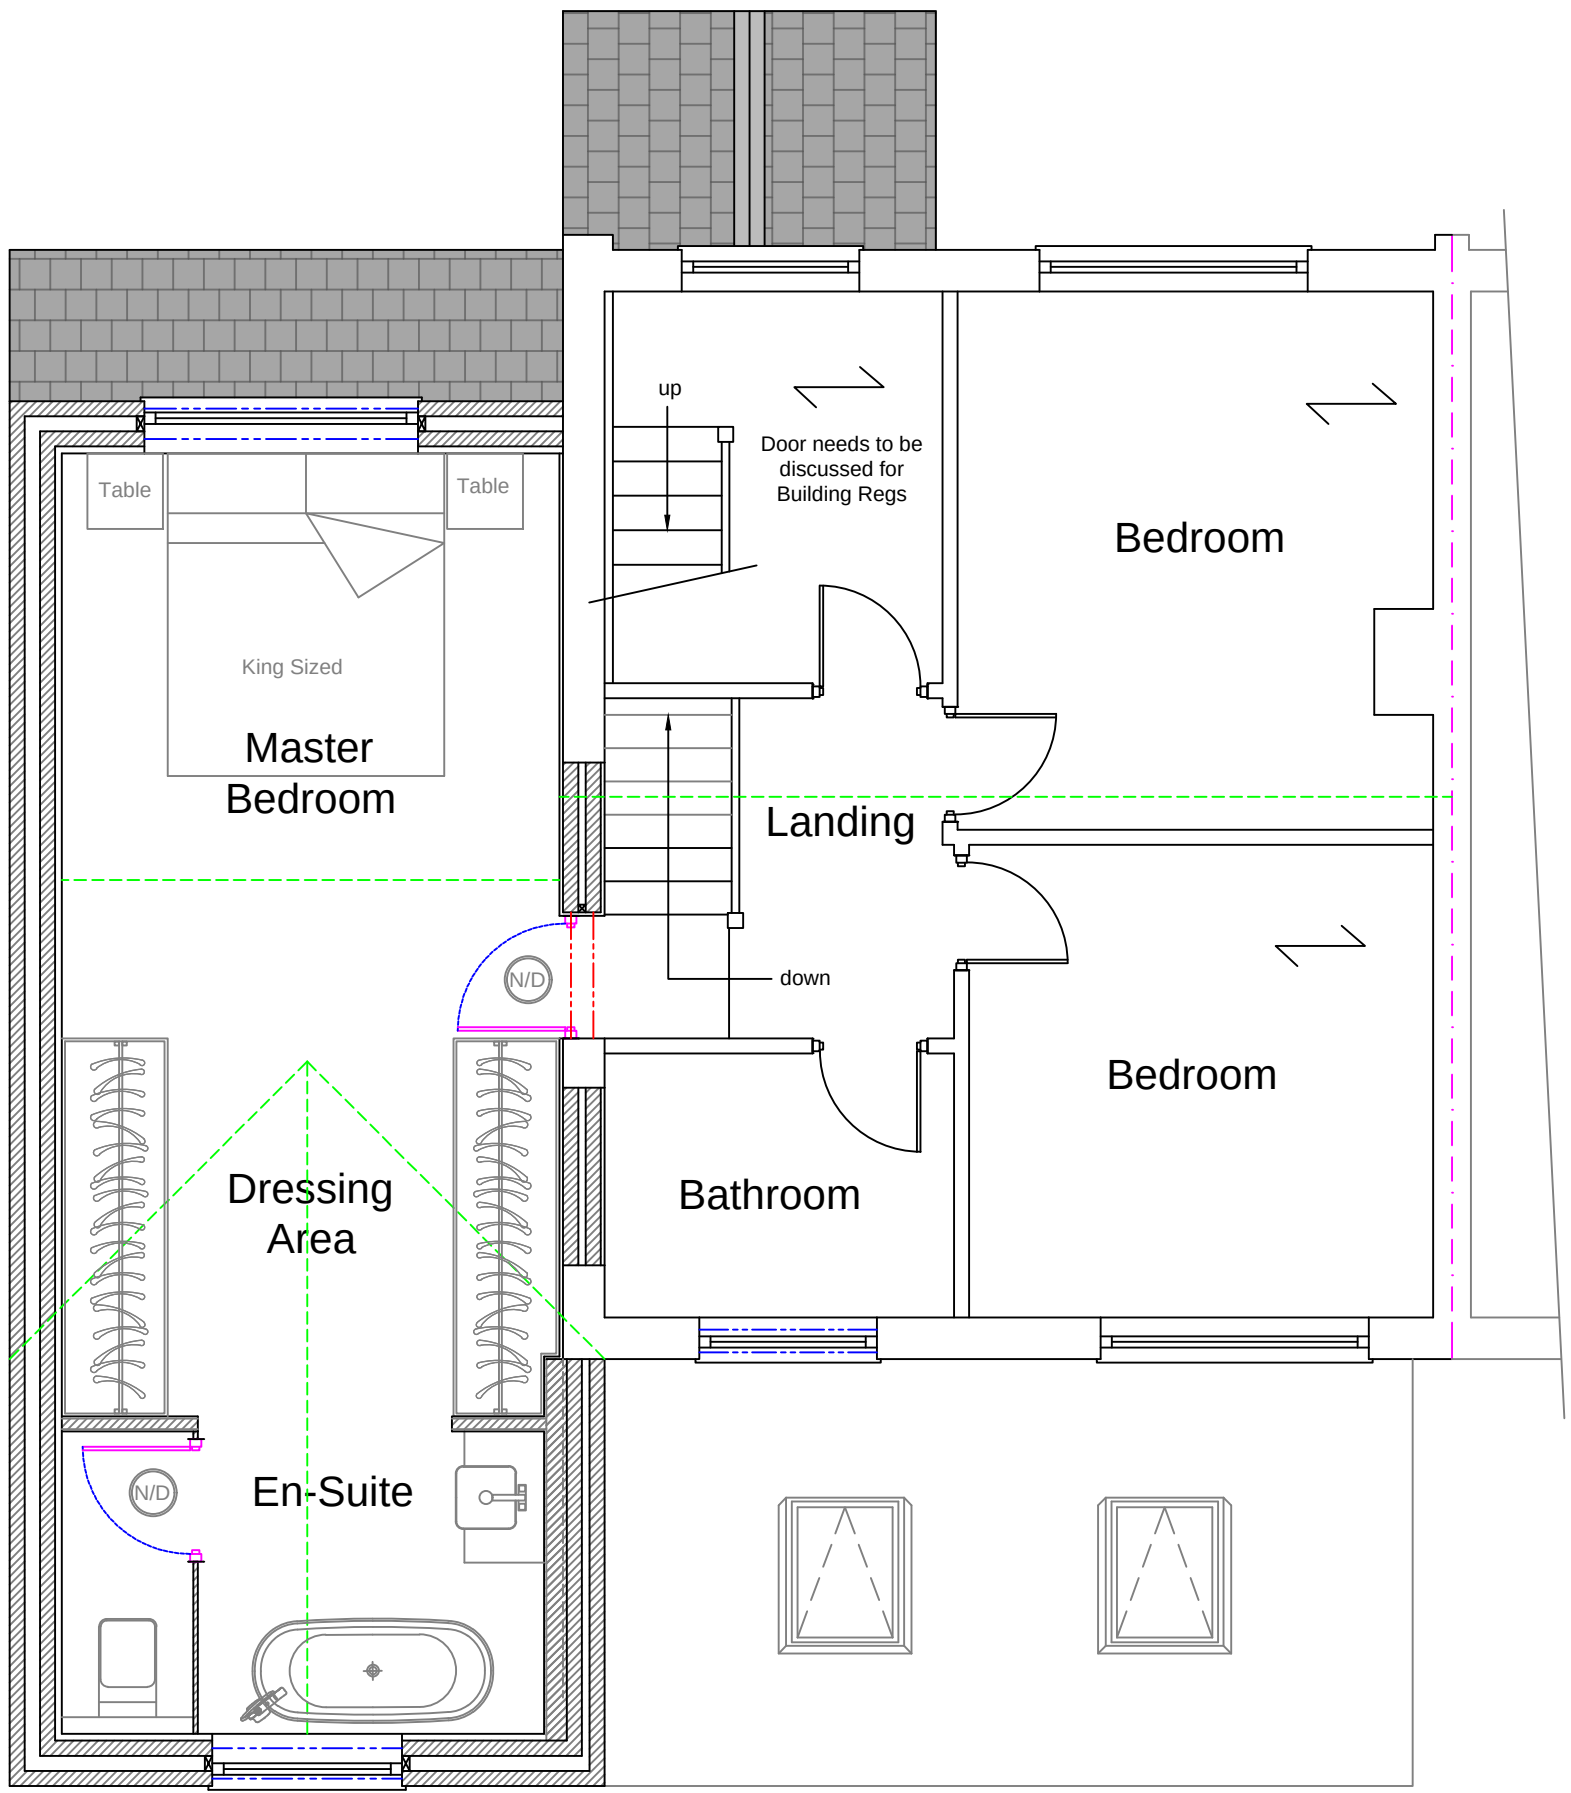

Proposed First Floor Plan

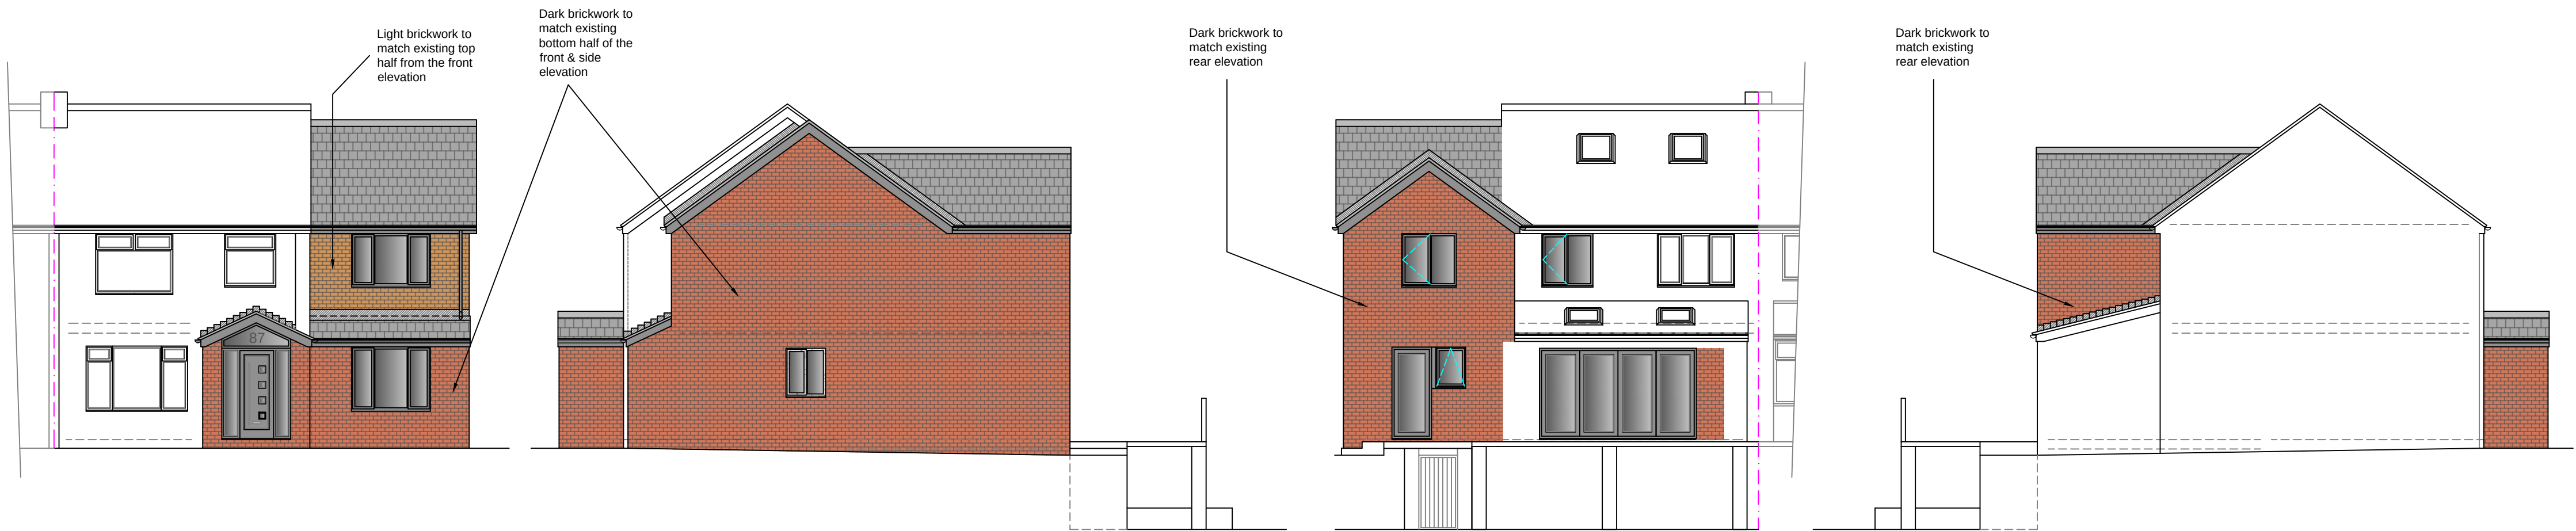

Proposed Front Elevation

Proposed Side Elevation

Proposed Rear Elevation

Proposed Side Elevation

1:100

09/10/23 - Rev A - Two storey side extension amended & render removed from all elevations as per the planning officers comments.
24/10/23 - Rev B - Note added to drawing confirming matching brickwork to all elevations

Stage :-		Householder Planning Drawings	
Project Title :-		Proposed Two Storey Side/Rear & Single Storey Front Extension To Include New Front Porch And Render Finish To All Elevations	
Drawing Title :-		Proposed Plans & Elevations	
Client :-		Mr & Mrs Torpey	
Drwg No :- 06/23/70	2 of 3	Date :- June '23	Rev :- REV B
Scale :- 1:100 & 1:50@A1	Drawn:- SCM	Checked :-	
Site Address :-		87 Round Thorne Road, Middleton, Rochdale, M24 1FT	