

SCALE
1:100 @ A1


DATE
MAR '22

CLIENT
MR G CARTER
18 CHESTER AVENUE
BAMFORD
ROCHDALE
OL11 5LY

PROJECT
EXTENSIONS, RENOVATIONS
& DDA ADAPTATIONS

EXISTING FLOOR PLANS &
ELEVATIONS

DRAWING TITLE
PLANNING

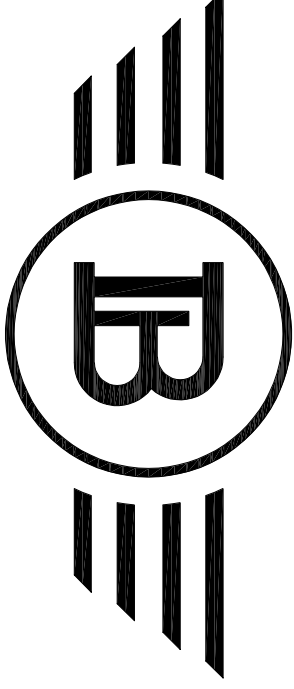


BLUECHIP ARCHITECTURE


07999 294 675

DESIGN@BLUECHIP-ARCHITECTURE.CO.UK
WWW.BLUECHIP-ARCHITECTURE.CO.UK


LOWRY MILL | LEE ST. | SWINTON | MANCHESTER | M27 6DB
DO NOT SCALE FROM THE DRAWING. COPYRIGHT PROTECTED & ISSUED
UNDER LICENCE TO THE CLIENT NAMED BELOW. ALL INFORMATION
CONTAINED WITHIN IS NON-TRANSFERABLE WITHOUT APPROVAL FROM
BLUECHIP ARCHITECTURE

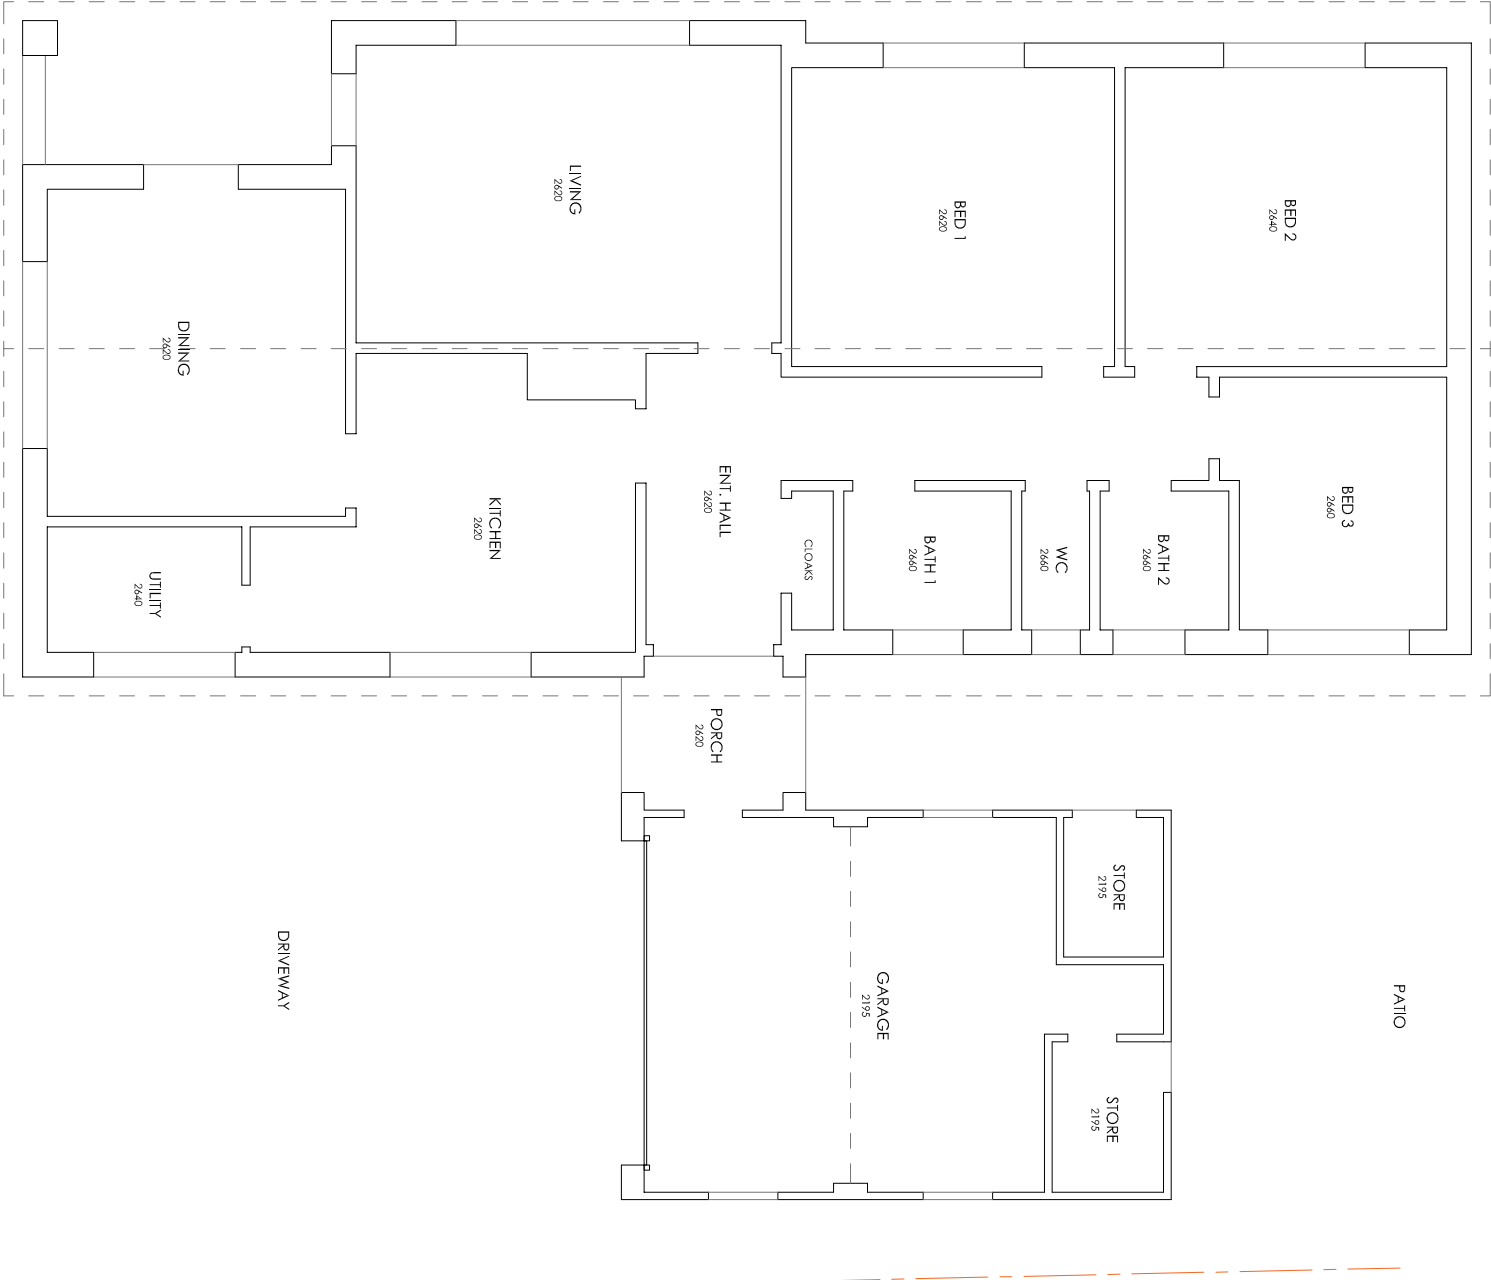


GROUND FLOOR

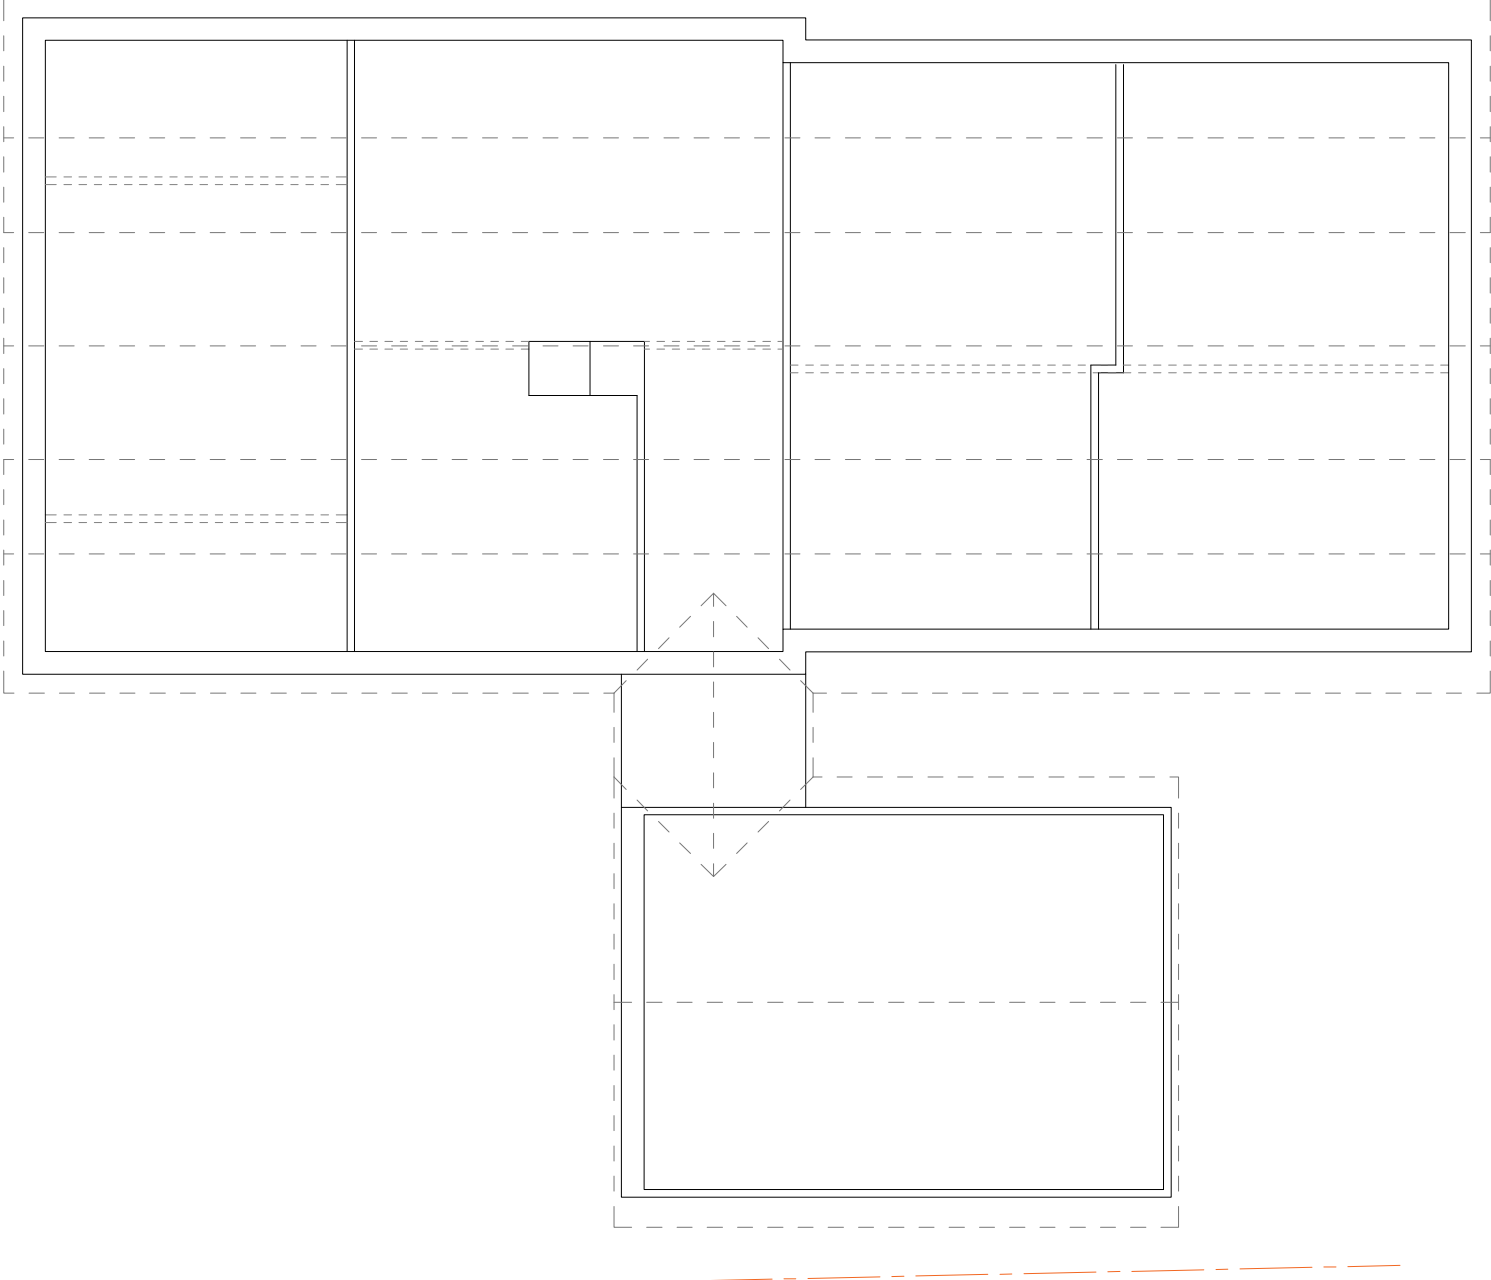


FIRST FLOOR / ROOF PLAN

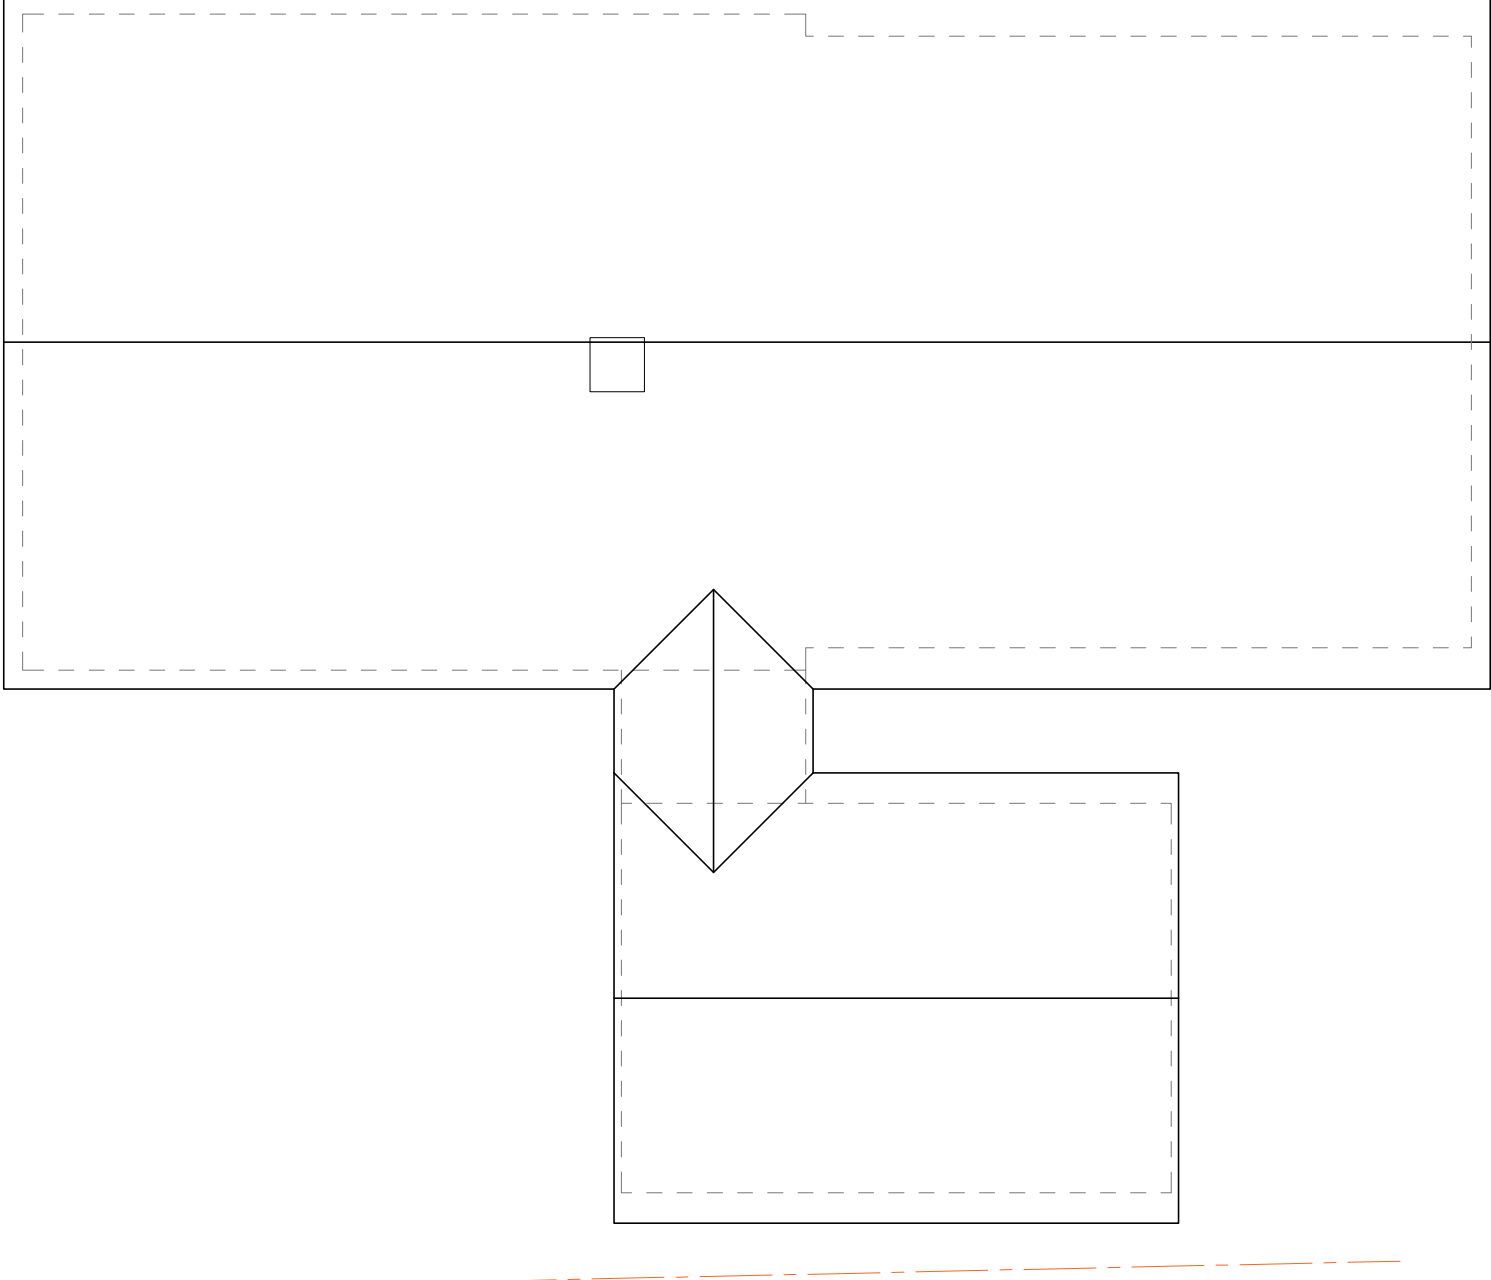


ROOF PLAN

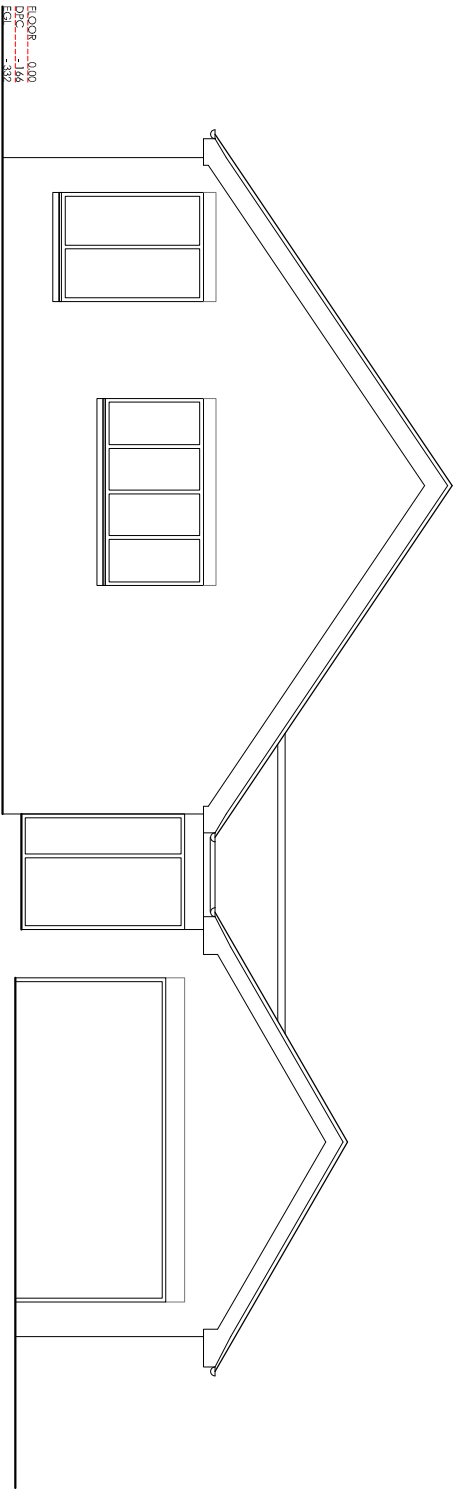


FRONT ELEVATION (SOUTH)

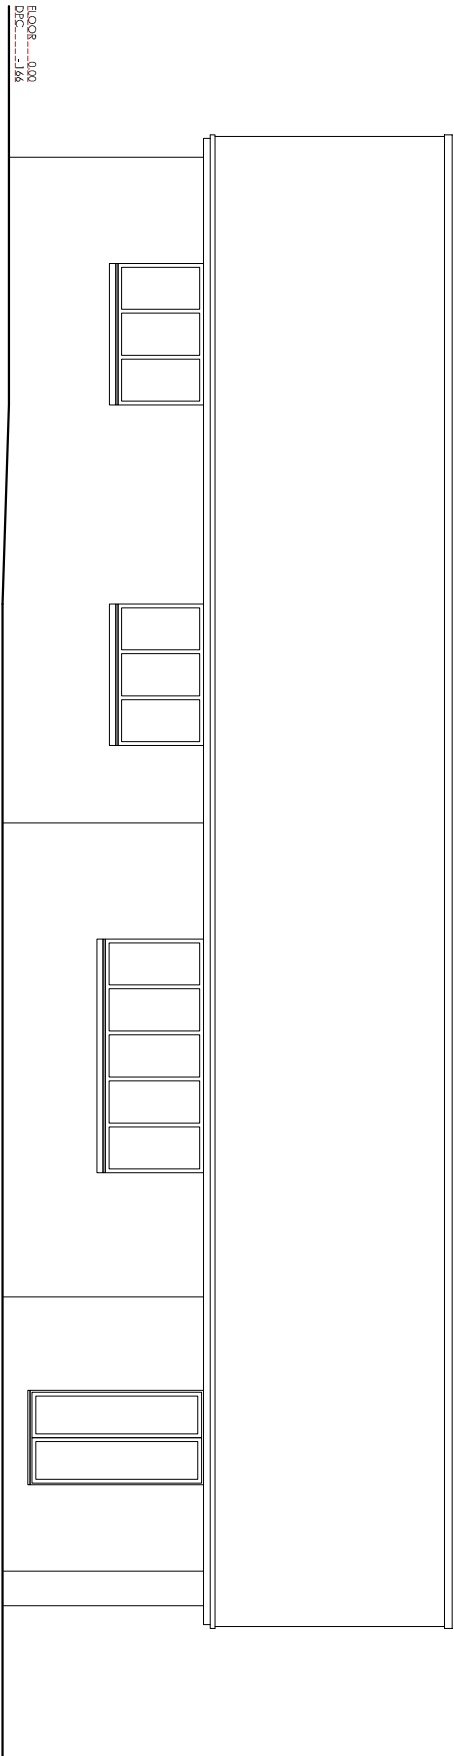

SIDE ELEVATION (WEST)

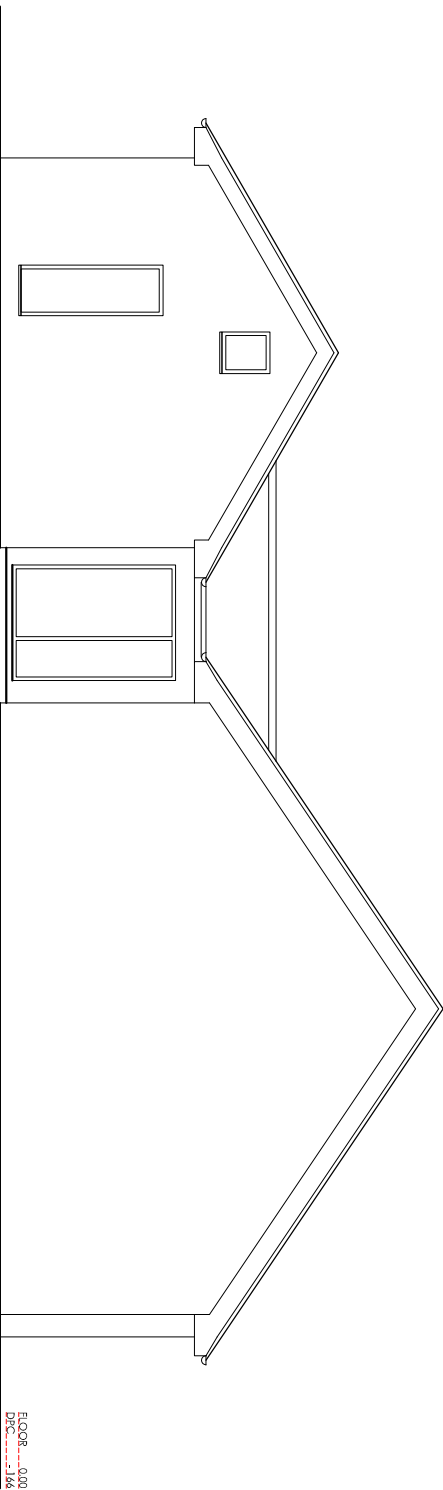

REAR ELEVATION (NORTH)

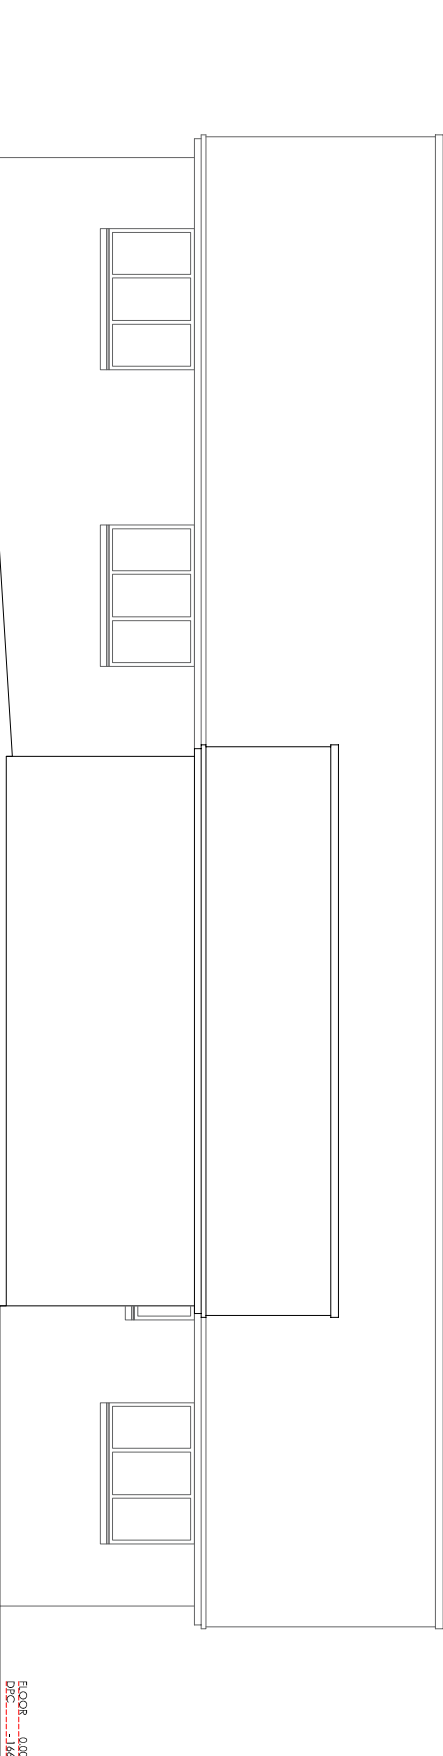

SIDE ELEVATION (EAST)