


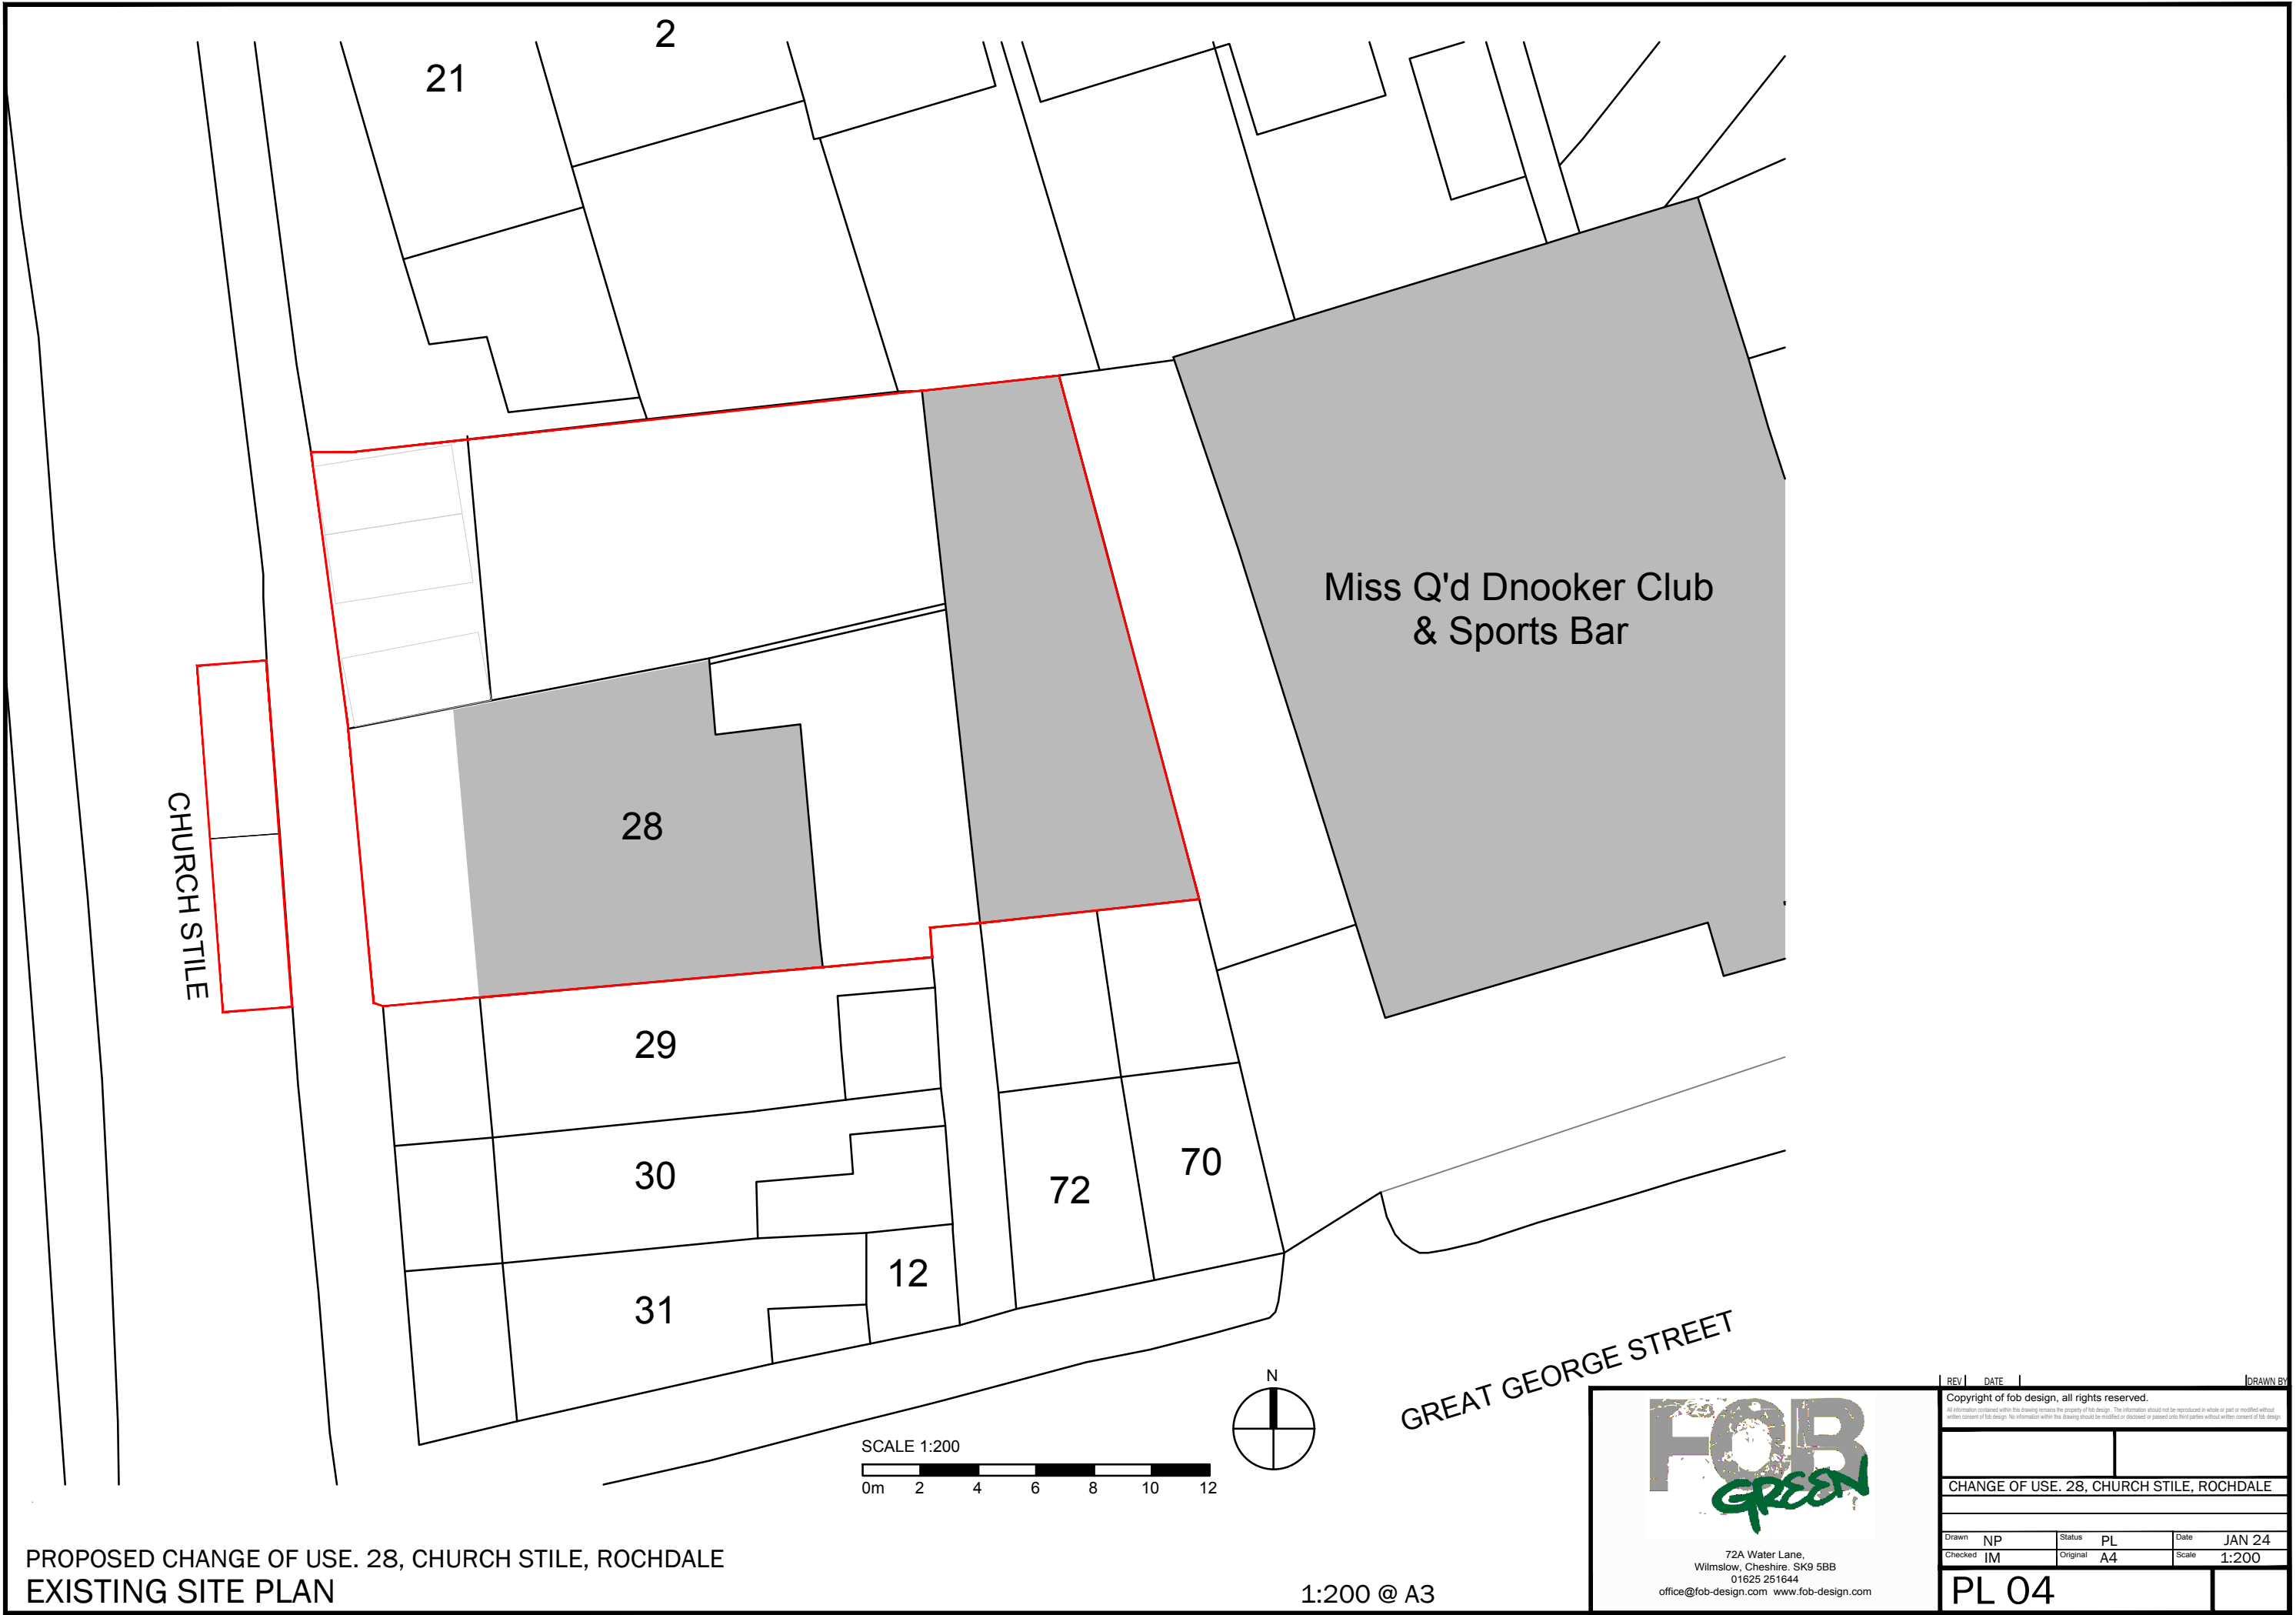

PROPOSED CHANGE OF USE. 28, CHURCH STILE, ROCHDALE
EXISTING SITE PLAN

1:200 @ A3

GREAT GEORGE STREET

FOR GREEN

72A Water Lane,
Wilmslow, Cheshire, SK9 5BB
01625 251644
office@fob-design.com www.fob-design.com

REV		DATE		DRAWN BY	
Copyright of fob design, all rights reserved.					
All information contained within this drawing remains the property of fob design. The information should not be reproduced in whole or part or modified without written consent of fob design. No information within this drawing should be modified or discarded or passed onto third parties without written consent of fob design.					
CHANGE OF USE. 28, CHURCH STILE, ROCHDALE					
Drawn NP		Status PL		Date JAN 24	
Checked IM		Original A4		Scale 1:200	
PL 04					