



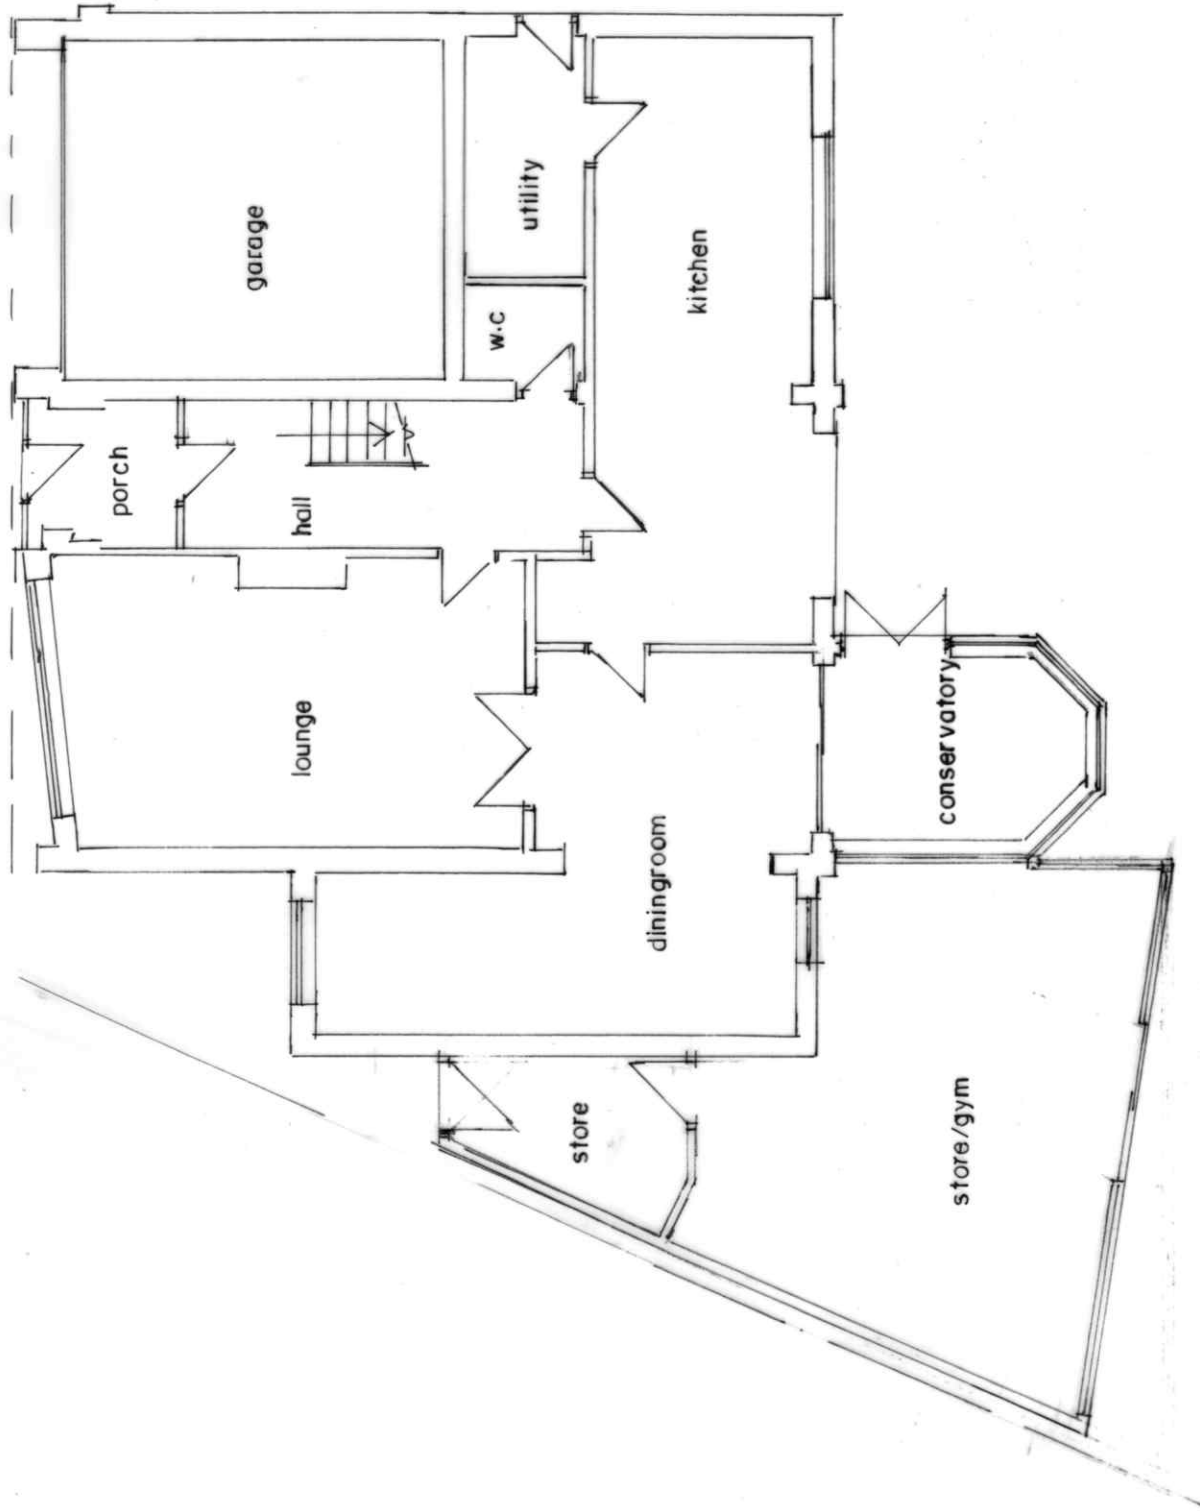

GROUND FLOOR PLAN
(after)

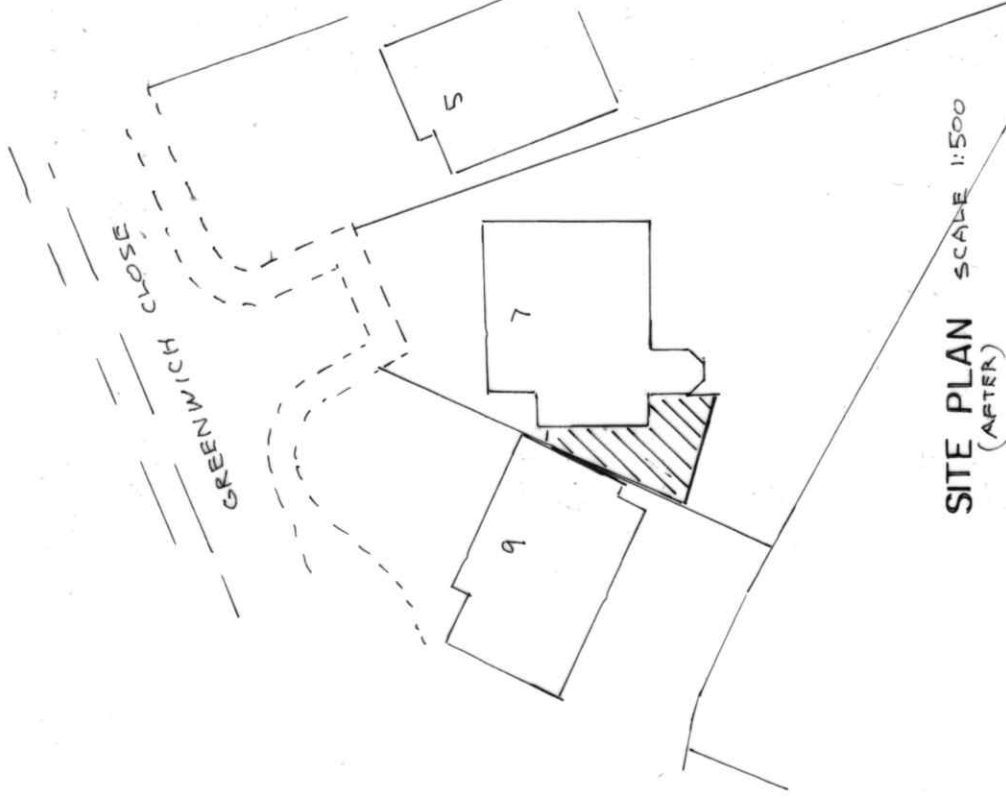

SITE PLAN SCALE 1:500
(AFTER)

BUILDING DESIGN SERVICES

M. FAROOQ

418 Bury Road Rochdale OL11 5EU.

Tel: 01706 712231 Mob: 07967605763

RETROSPECTIVE APPLICATION FOR THE ERECTION OF
SINGLE STOREY EXTENSION AT
7 GREENWICH CLOSE ROCHDALE OL11 5JN

For: Mr M MUTHER

Plan

Scale 1:100

2038/3