

PROJECT REF
24058

DRAWING REF
201

SCALE
1:50 @ A1

DATE
SEPT '24


CLIENT
MRL MUNRO
14 GLAMIS AVENUE
HOPWOOD
OLDHAM
OL10 2LX

PROJECT
SINGLE STOREY REAR EXTENSION
FIRST FLOOR SIDE EXTENSION
& INTERNAL REMODELING

PROPOSED FLOOR PLANS

DRAWING TITLE


PLANNING

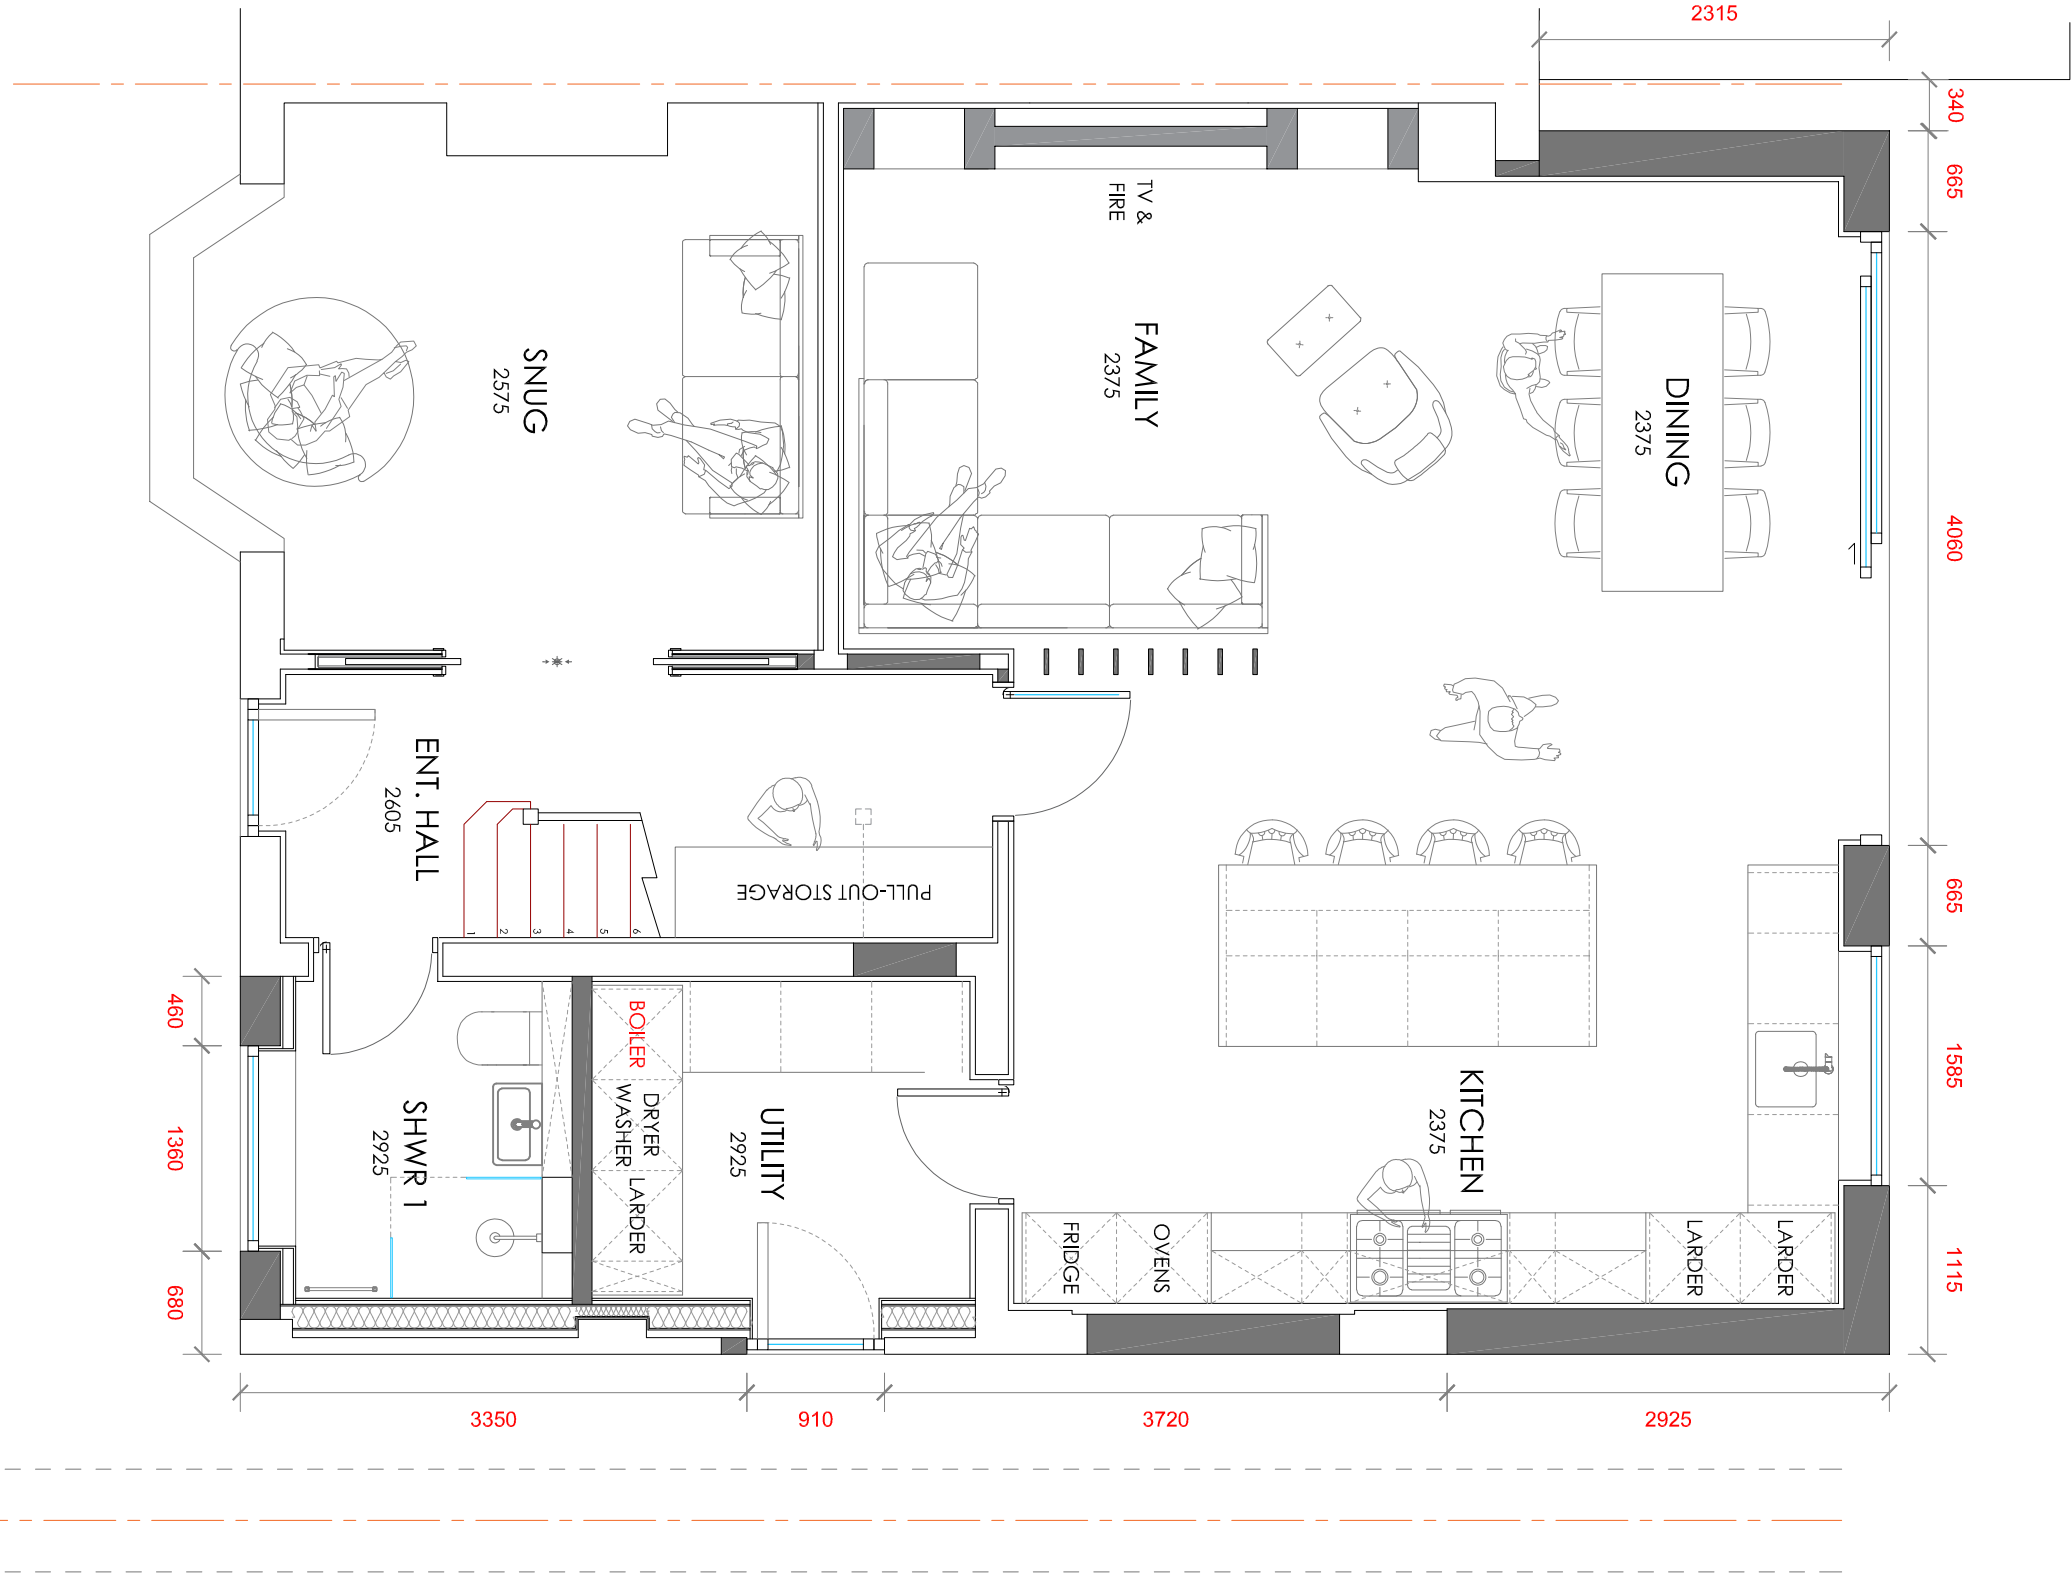


GROUND FLOOR



FIRST FLOOR

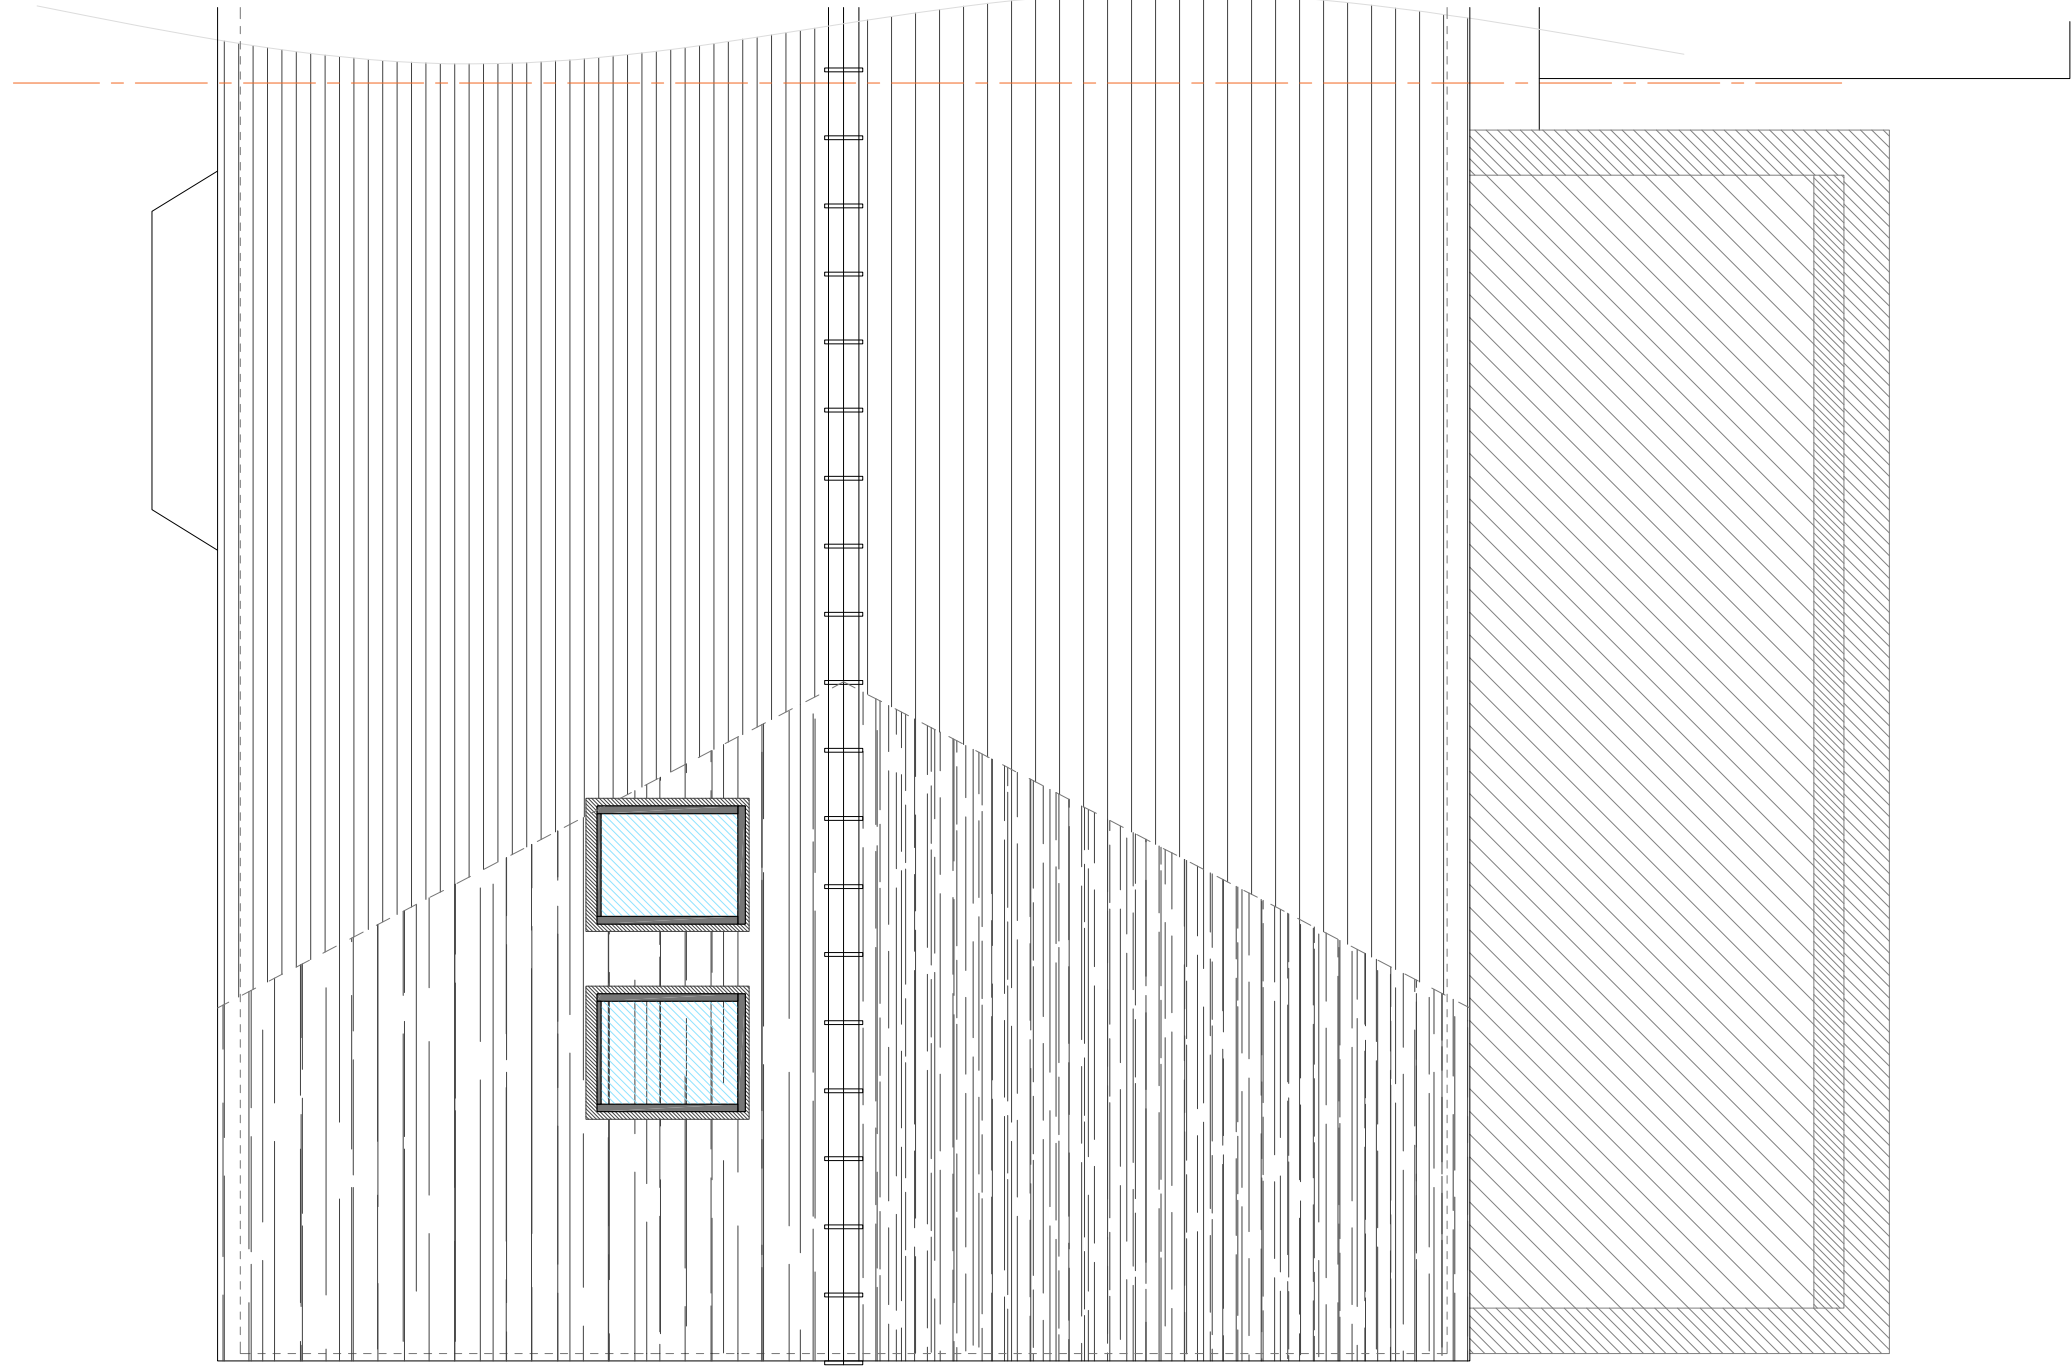

ROOF PLAN

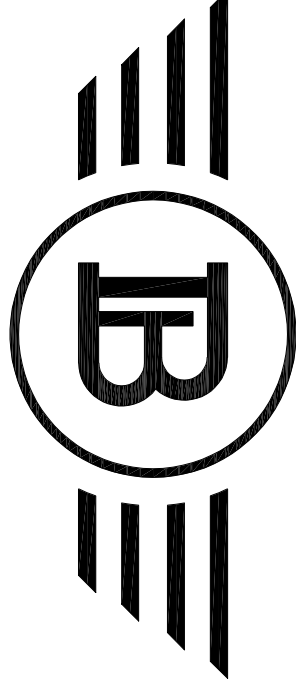

BLUECHIP ARCHITECTURE

07999 294 675

DESIGN@BLUECHIP-ARCHITECTURE.CO.UK

WWW.BLUECHIP-ARCHITECTURE.CO.UK

18 BOTANY ROAD | WORSLEY | MANCHESTER | M20 8JS

ISSUED FOR PLANNING APPROVAL 02.10.24

COPYRIGHT PROTECTED & ISSUED UNDER LICENCE TO THE CLIENT NAMED ABOVE. UNLESS OTHERWISE STATED, ALL RIGHTS ARE RESERVED. 15/09/24