


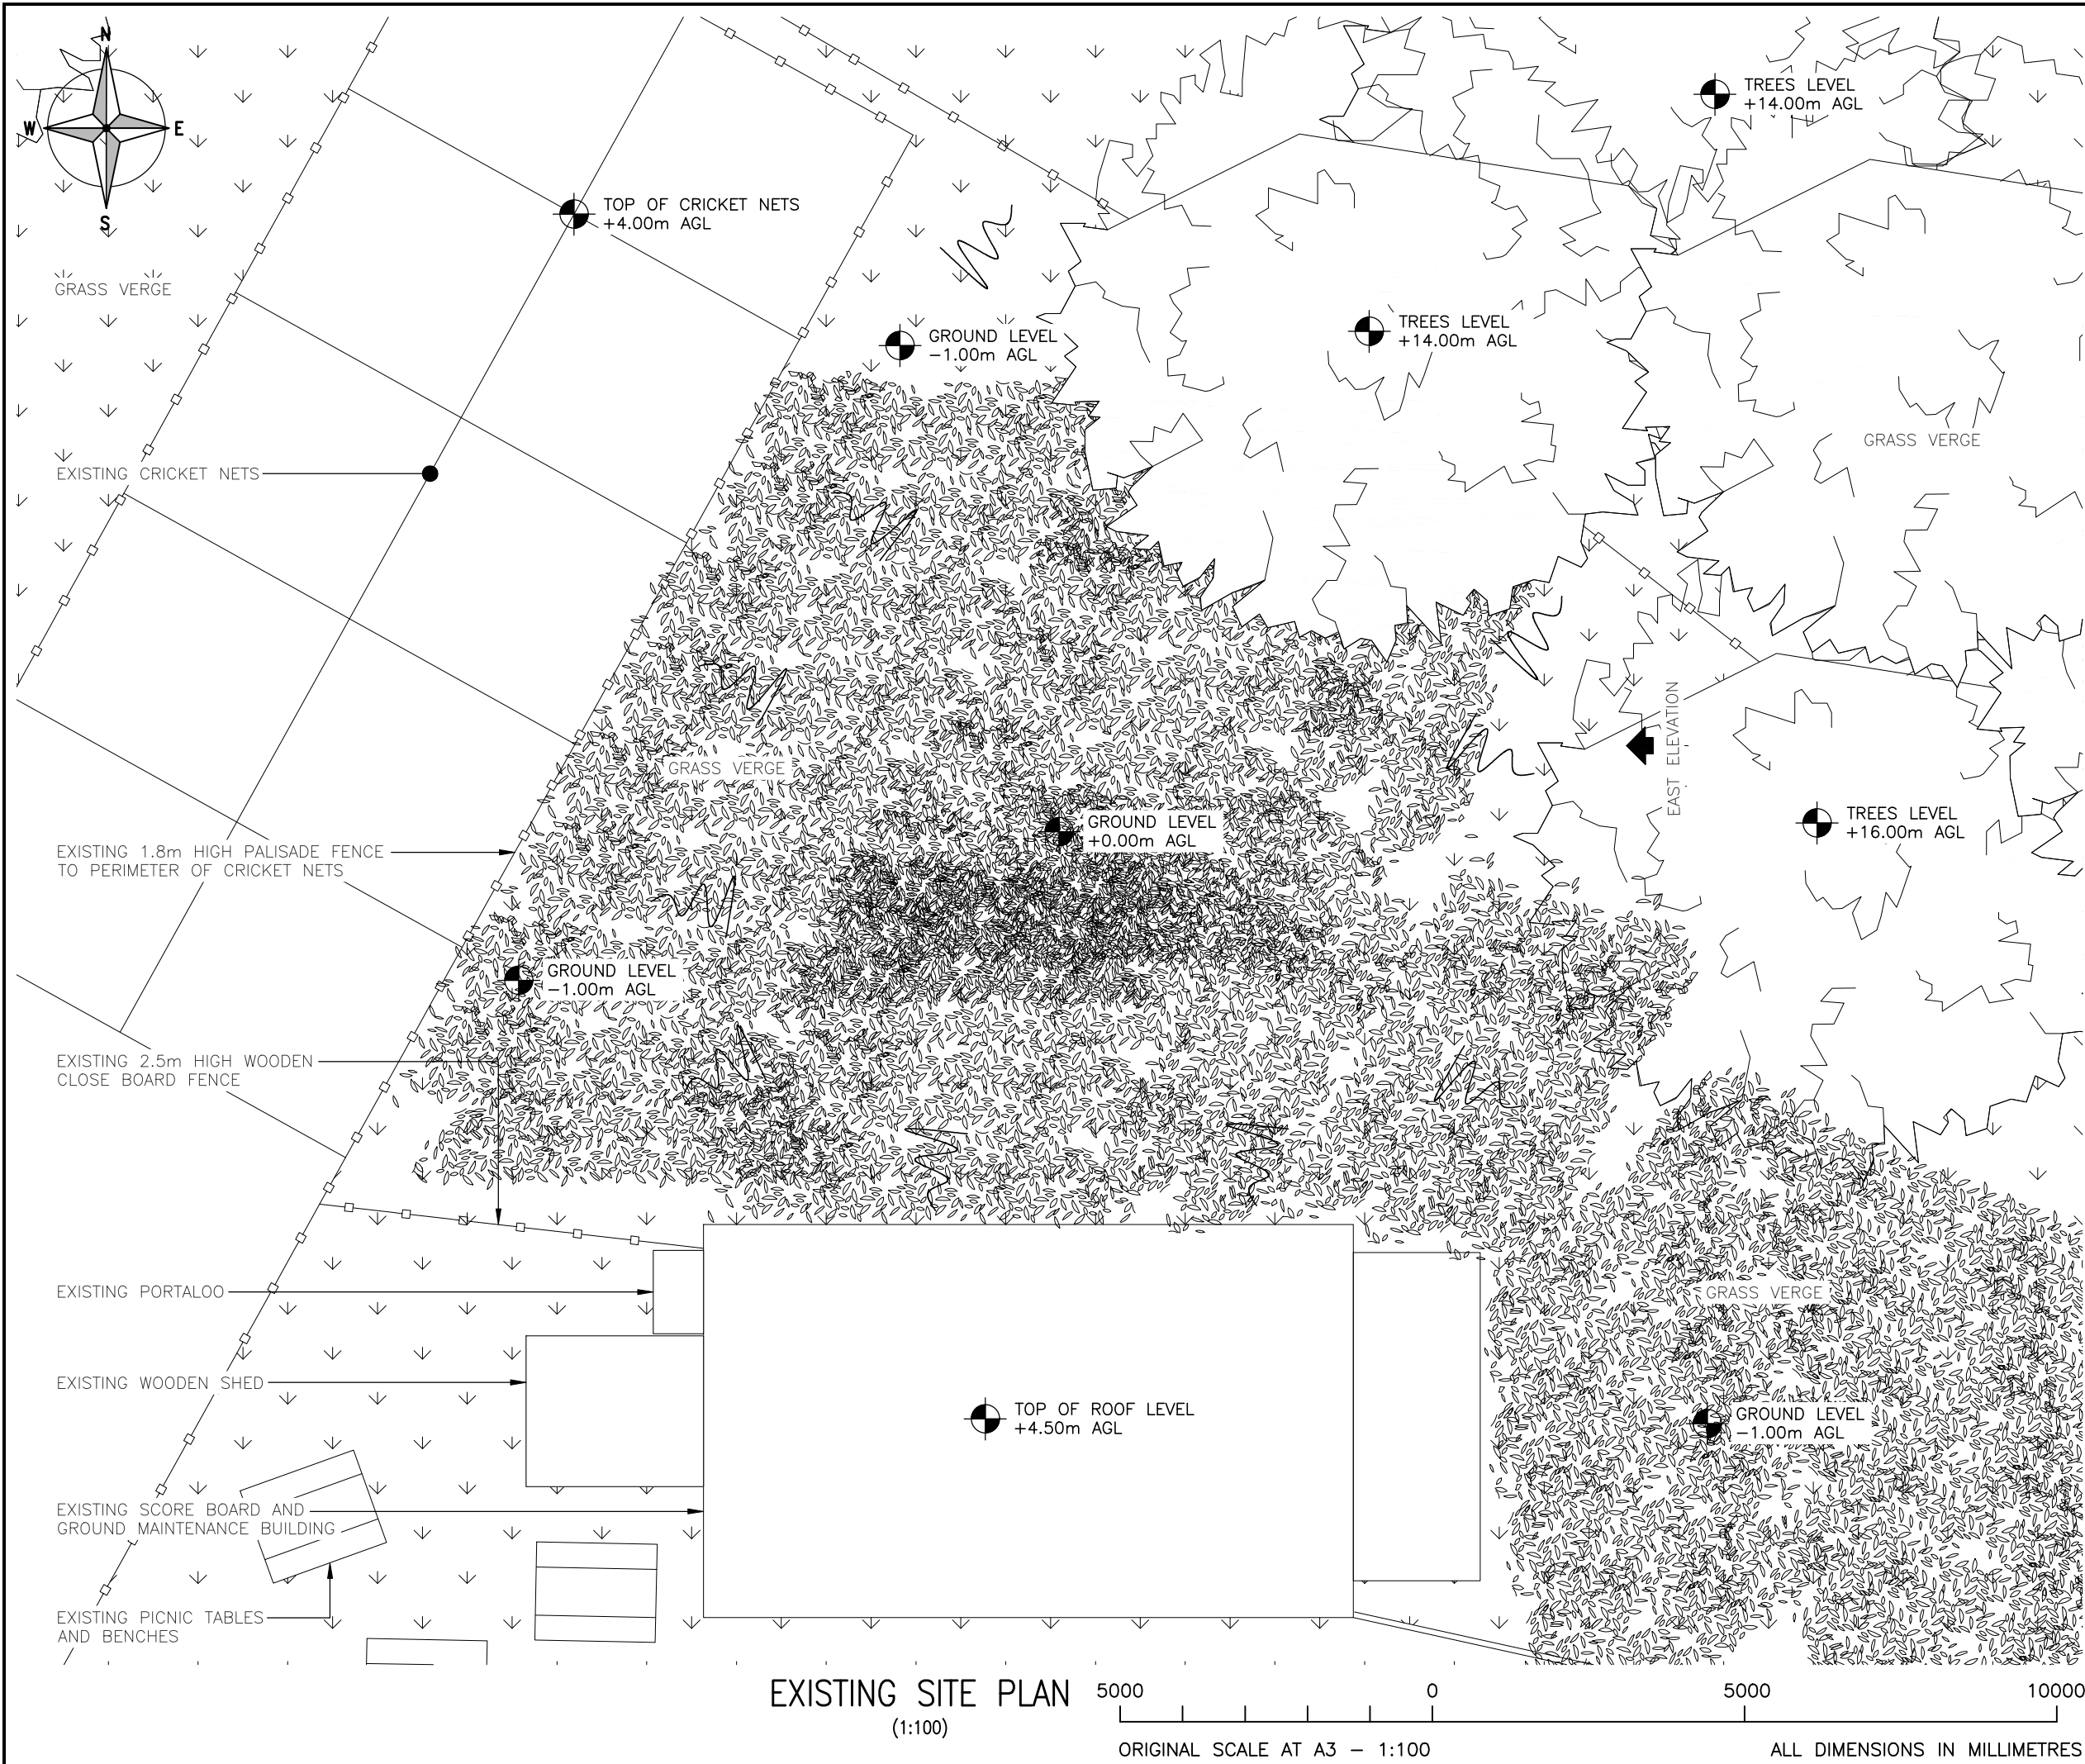

ALL DIMENSIONS ARE IN mm UNLESS NOTED OTHERWISE

N.G.R

E: 387043

N: 406922

NOTES:


C	Tower Location Revised	ULC	ULC	27.08.24
B	VF added	ULC	ULC	08.08.24
A	Issued for Approval	ULC	ULC	03.07.24
REV	MODIFICATION	BY	CH	DATE



United Living Connected
4 Clearwater, Lingley Mere Business Park, Lingley Green Avenue,
Great Sankey, Warrington, WAG 3UZ
t. 44 (0)151 420 4128
www.unitedliving.co.uk



Cell Name			Opt.
MIDDLETON CRICKET CLUB			D
Cell ID No			
CORNERSTONE	TEF	VF	
30601200	97400	N/A	
Site Address / Contact Details			
HOLLIN LANE MIDDLETON GREATER MANCHESTER M24 5EE			
Drawing Title: EXISTING SITE PLAN			
Purpose of issue: PLANNING			Dwg Rev:
Drawing Number: 200			B
Surveyed By: MS		Original Sheet Size: A3	Pack Issue:
Drawn: DBDA	Date: 25.06.24	Checked: UP	Date: 25.06.24 C

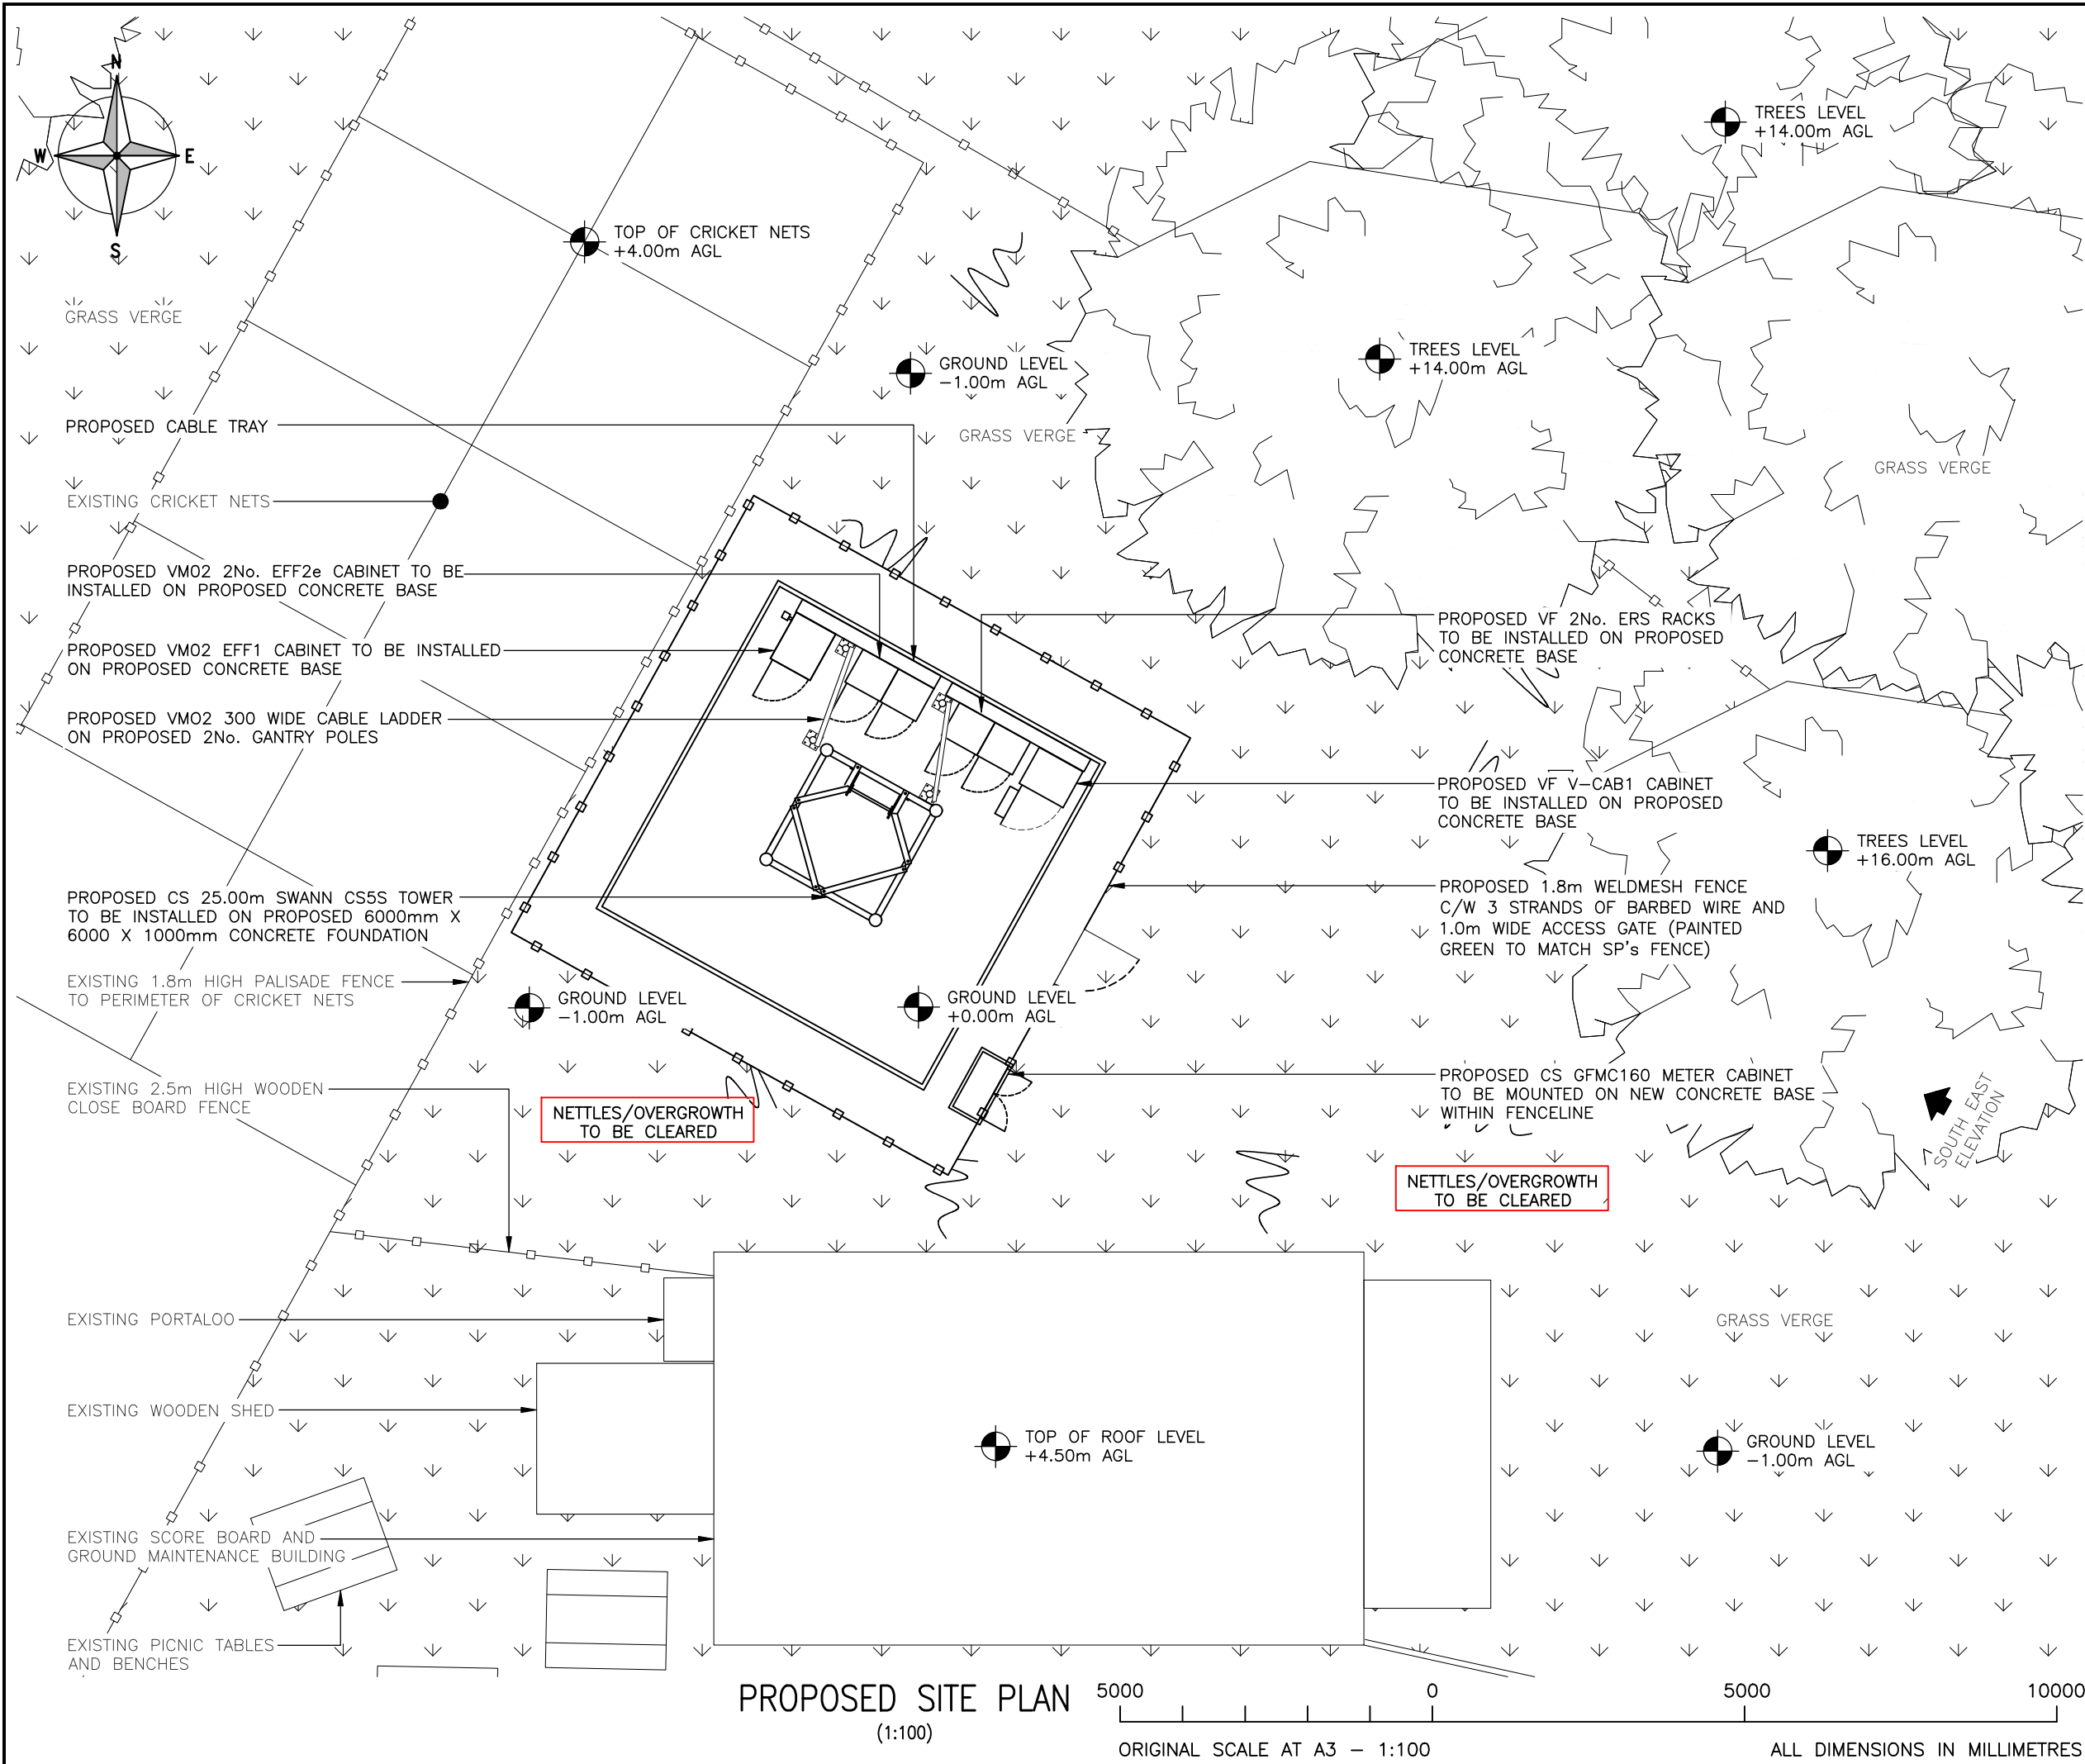

ALL DIMENSIONS ARE IN mm UNLESS NOTED OTHERWISE

N.G.R

E: 387043

N: 406922

NOTES:

C	Tower Location Revised	ULC	ULC	27.08.24
B	VF added	ULC	ULC	08.08.24
A	Issued for Approval	ULC	ULC	03.07.24

REV	MODIFICATION	BY	CH	DATE

United Living Connected
4 Clearwater, Lingley Mere Business Park, Lingley Green Avenue,
Great Sankey, Warrington, WAG 3UZ
t. 44 (0)151 420 4128
www.unitedliving.co.uk

Cell Name			Opt.
MIDDLETON CRICKET CLUB			D
Cell ID No			
CORNERSTONE	TEF	VF	
30601200	97400	N/A	

Site Address / Contact Details

HOLLIN LANE
MIDDLETON
GREATER MANCHESTER
M24 5EE

Drawing Title:
PROPOSED SITE PLAN


Purpose of issue:		Dwg Rev:
PLANNING		
Drawing Number:		C
201		
Surveyed By:	Original Sheet Size:	Pack Issue:
MS	A3	
Drawn:	Date:	Checked:
DBDA	25.06.24	UP
Date:		
25.06.24		C

PROPOSED SITE PLAN (1:100)

5000 0 5000 10000

ORIGINAL SCALE AT A3 - 1:100

ALL DIMENSIONS IN MILLIMETRES

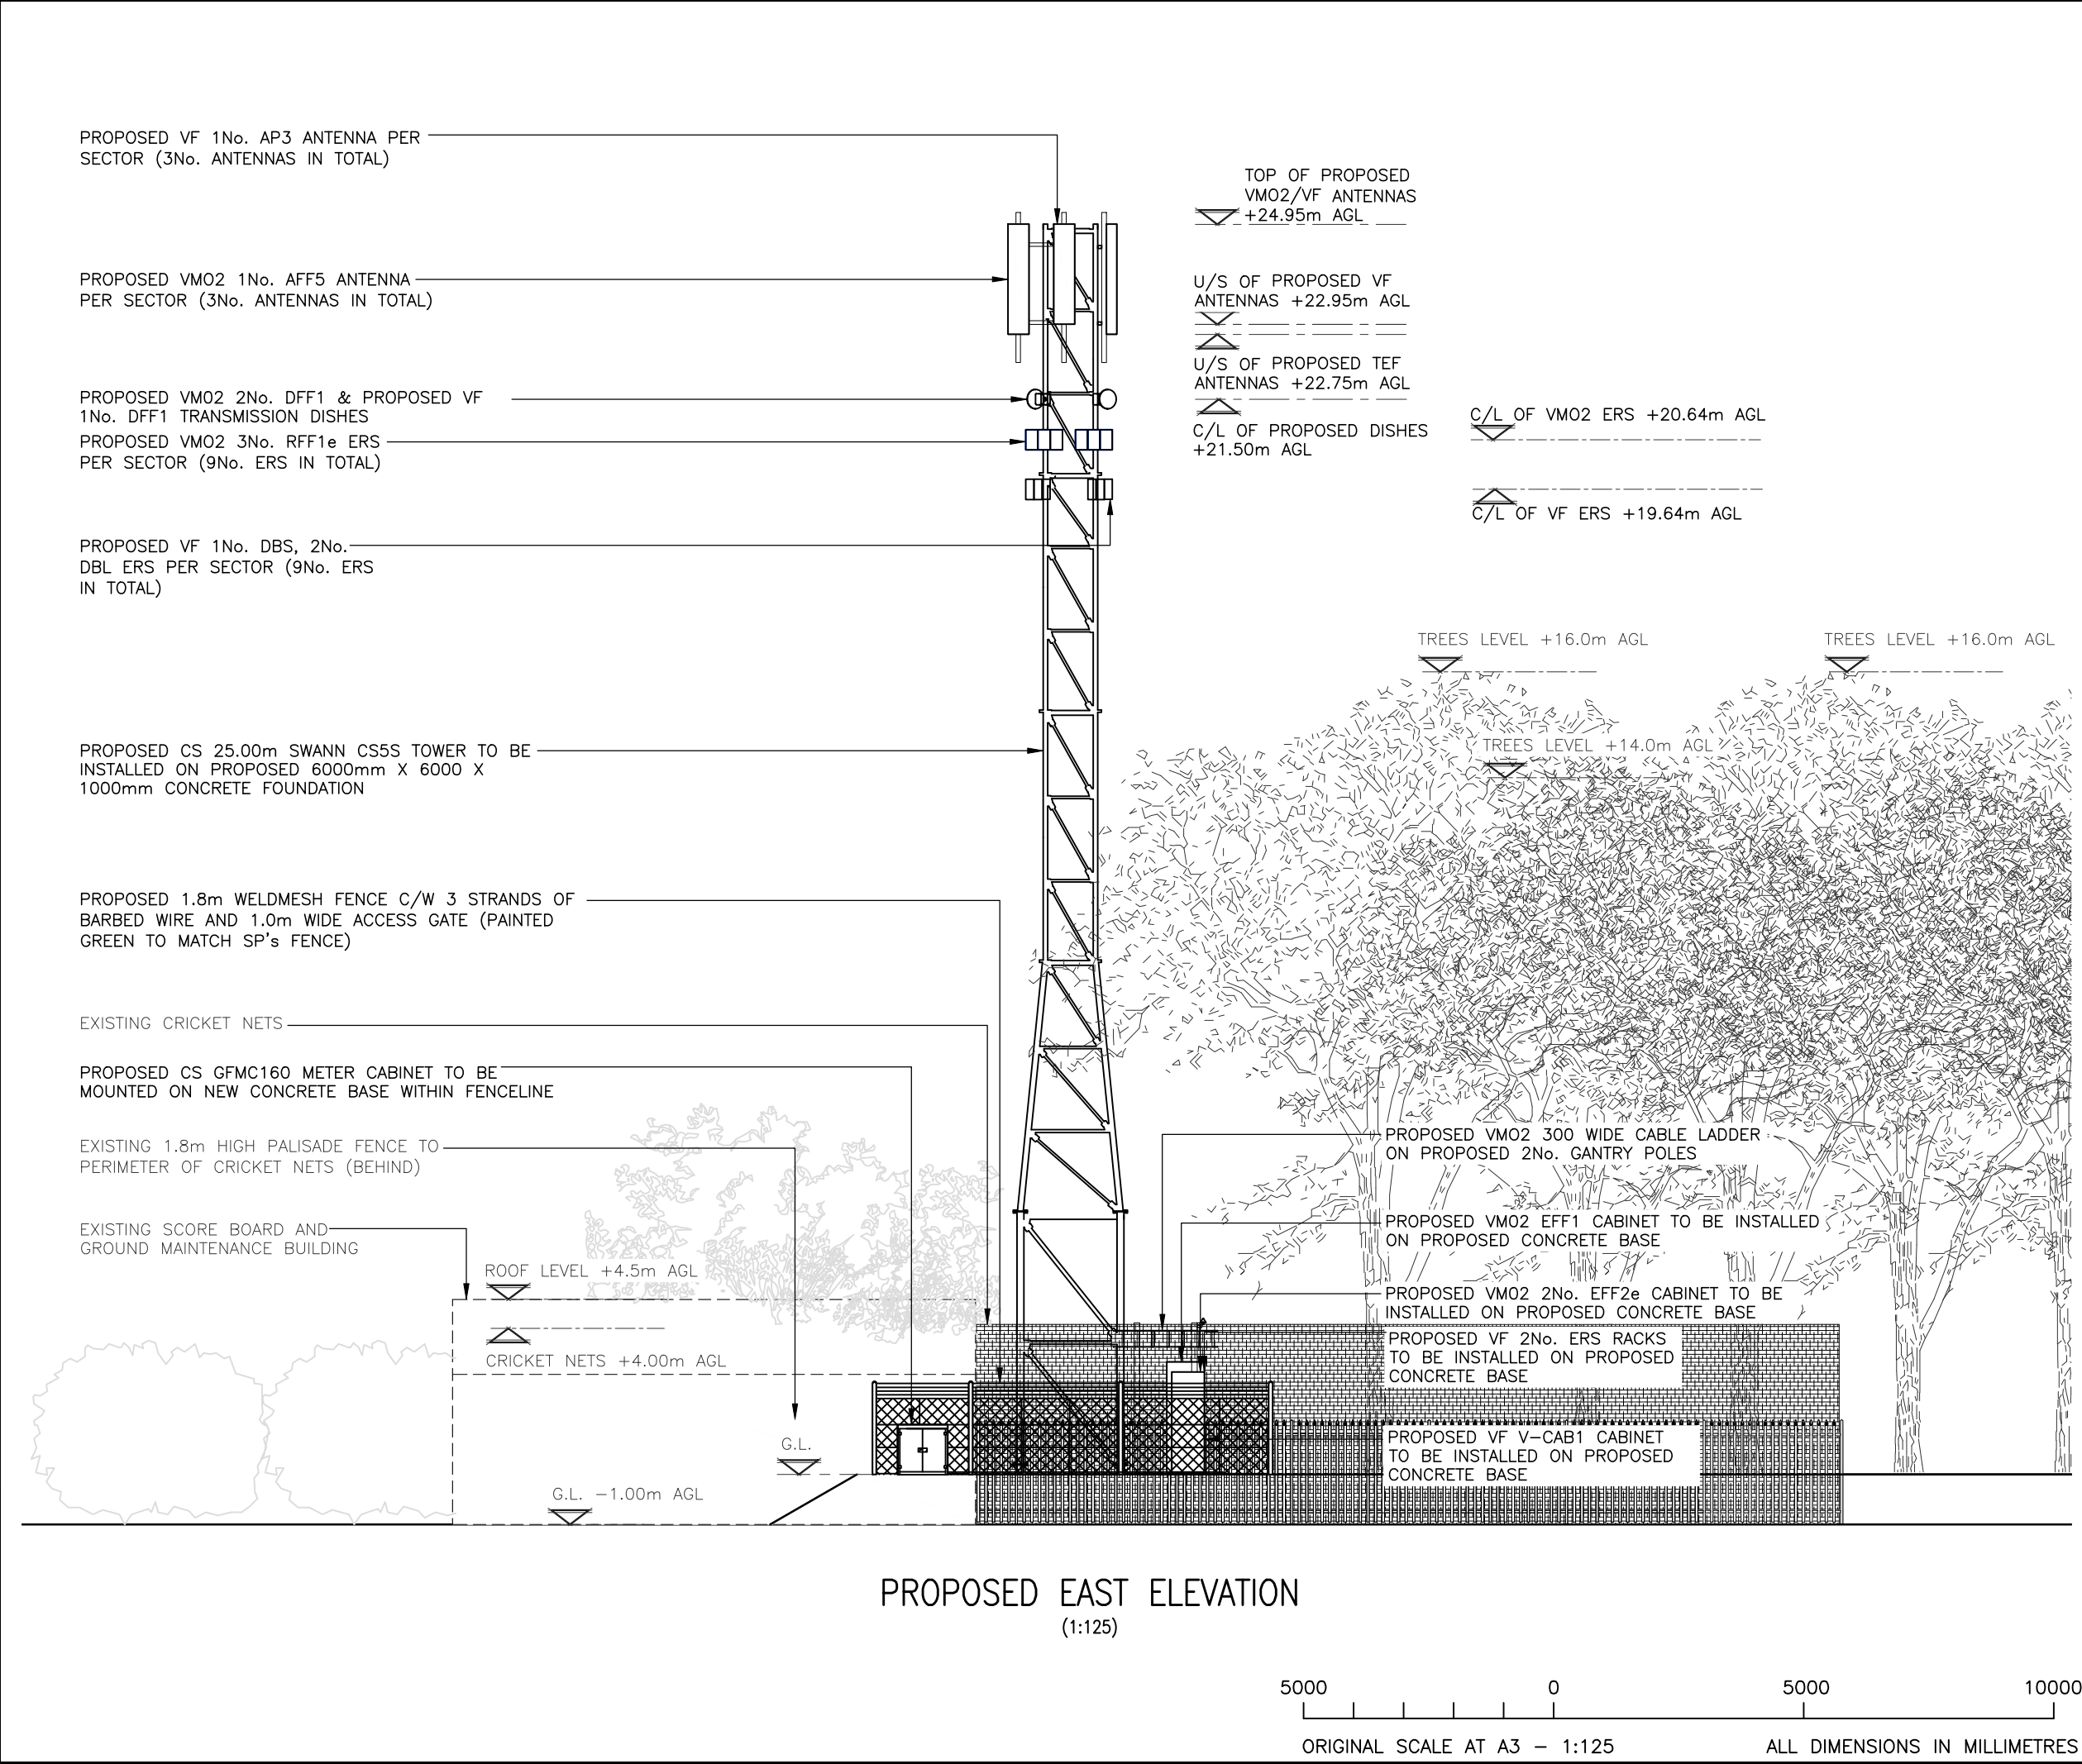

ALL DIMENSIONS ARE IN mm UNLESS NOTED OTHERWISE

N.G.R

E: 387043

N: 406922

NOTES:

NETTLES/OVERGROWTH
TO BE CLEARED

C	Tower Location Revised	ULC	ULC	27.08.24
B	VF added	ULC	ULC	08.08.24
A	Issued for Approval	ULC	ULC	03.07.24
REV	MODIFICATION	BY	CH	DATE

United Living Connected
4 Clearwater, Lingley Mere Business Park, Lingley Green Avenue,
Great Sankey, Warrington, WAG 3JZ
t. 44 (0)151 420 4128
www.unitedliving.co.uk

Cell Name			Opt.
MIDDLETON CRICKET CLUB			D
Cell ID No			
CORNERSTONE	TEF	VF	
30601200	97400	N/A	
Site Address / Contact Details			
HOLLIN LANE MIDDLETON GREATER MANCHESTER M24 5EE			
Drawing Title: PROPOSED ELEVATION			
Purpose of issue: PLANNING			Dwg Rev:
Drawing Number: 301			C
Surveyed By: MS		Original Sheet Size: A3	Pack Issue:
Drawn: DBDA	Date: 25.06.24	Checked: UP	Date: 25.06.24 C