



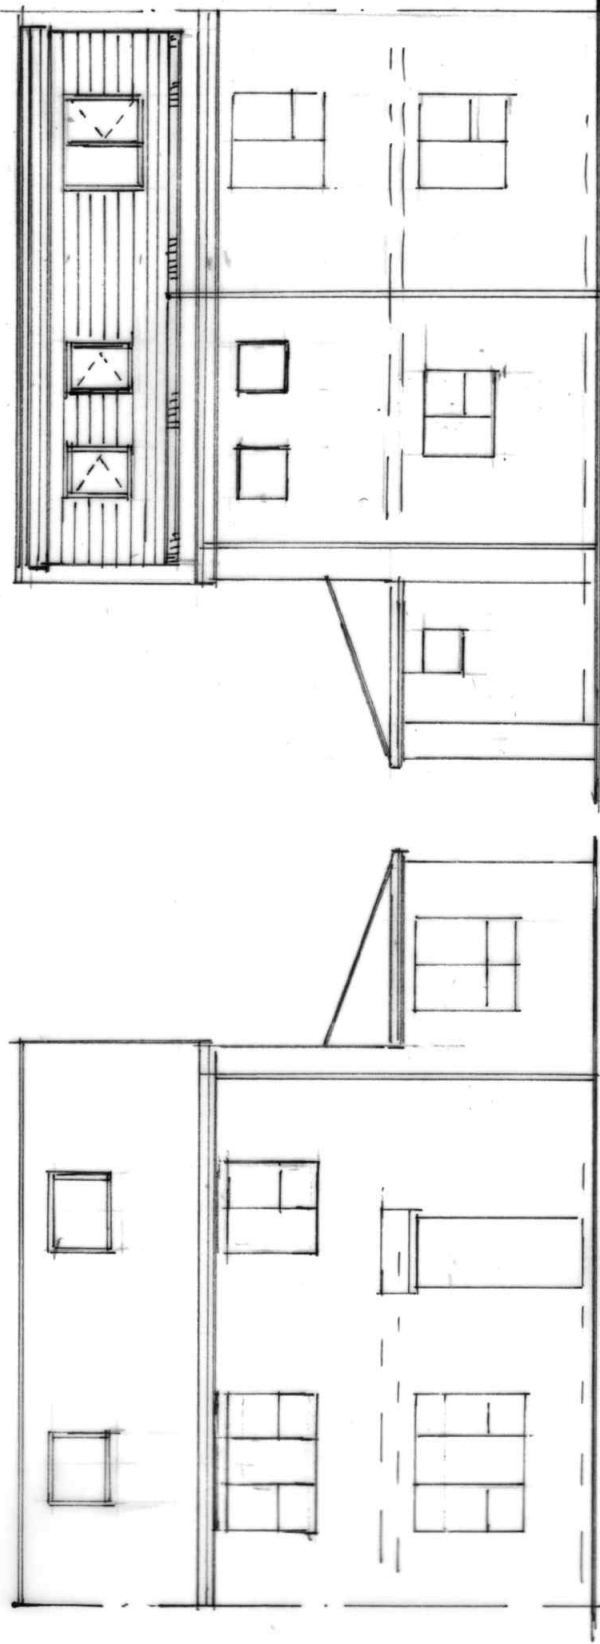

FRONT ELEVATION
(PROPOSED)

REAR ELEVATION
(PROPOSED)

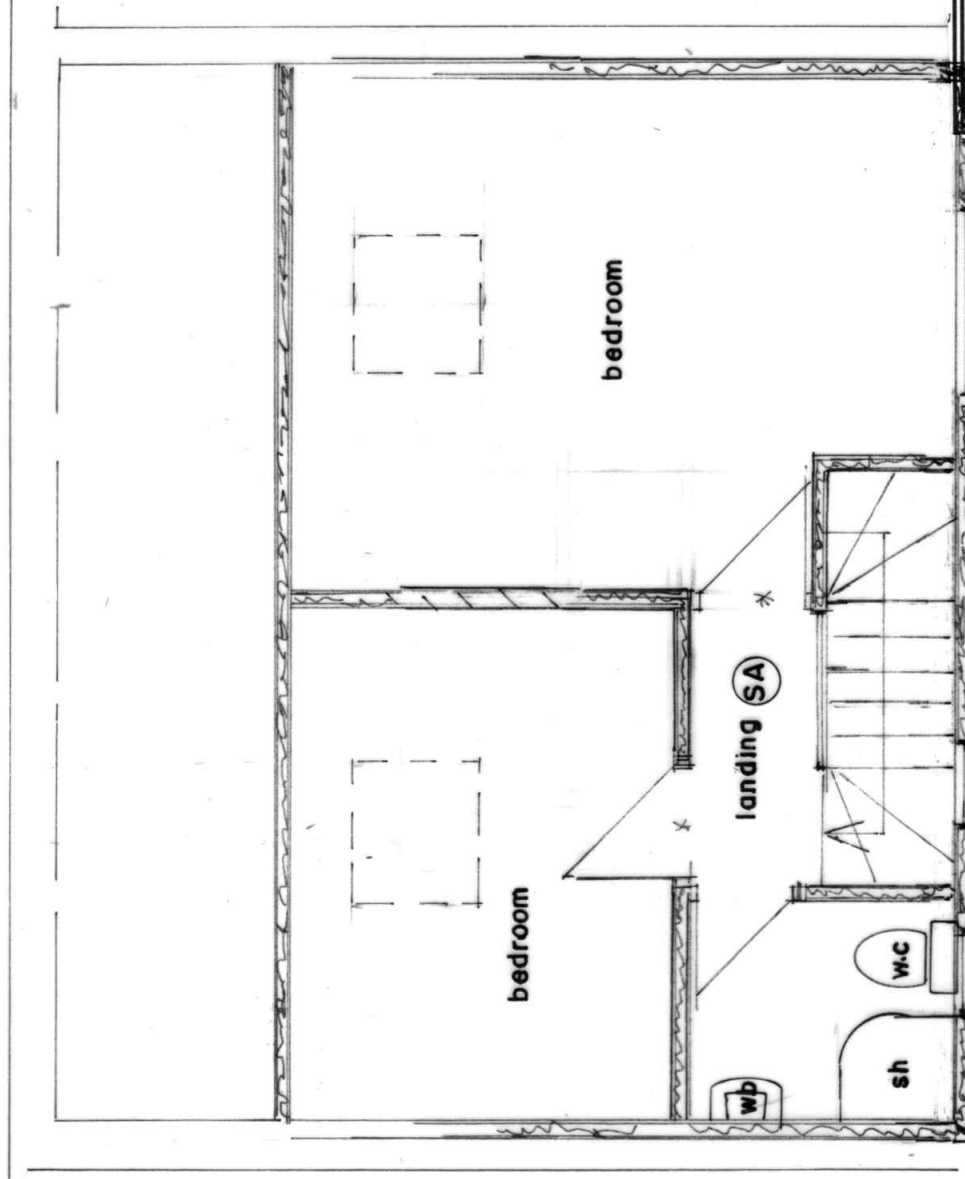

SECOND FLOOR PLAN
(PROPOSED)

BUILDING DESIGN SERVICES

M. FAROOQ

418 Bury Road Rochdale OL11 5EU.

Tel: 01706 712231 Mob: 07967605763

PROPOSED REAR DORMER EXTENSION AT
3 CLARANCE STREET ROCHDALE OL12 6NF

For: Mr & Mrs AMJAD ALI

Plan
Elevation

Scale 1:50
Scale 1:100

2236/3