




Location Plan 1:1250 scale

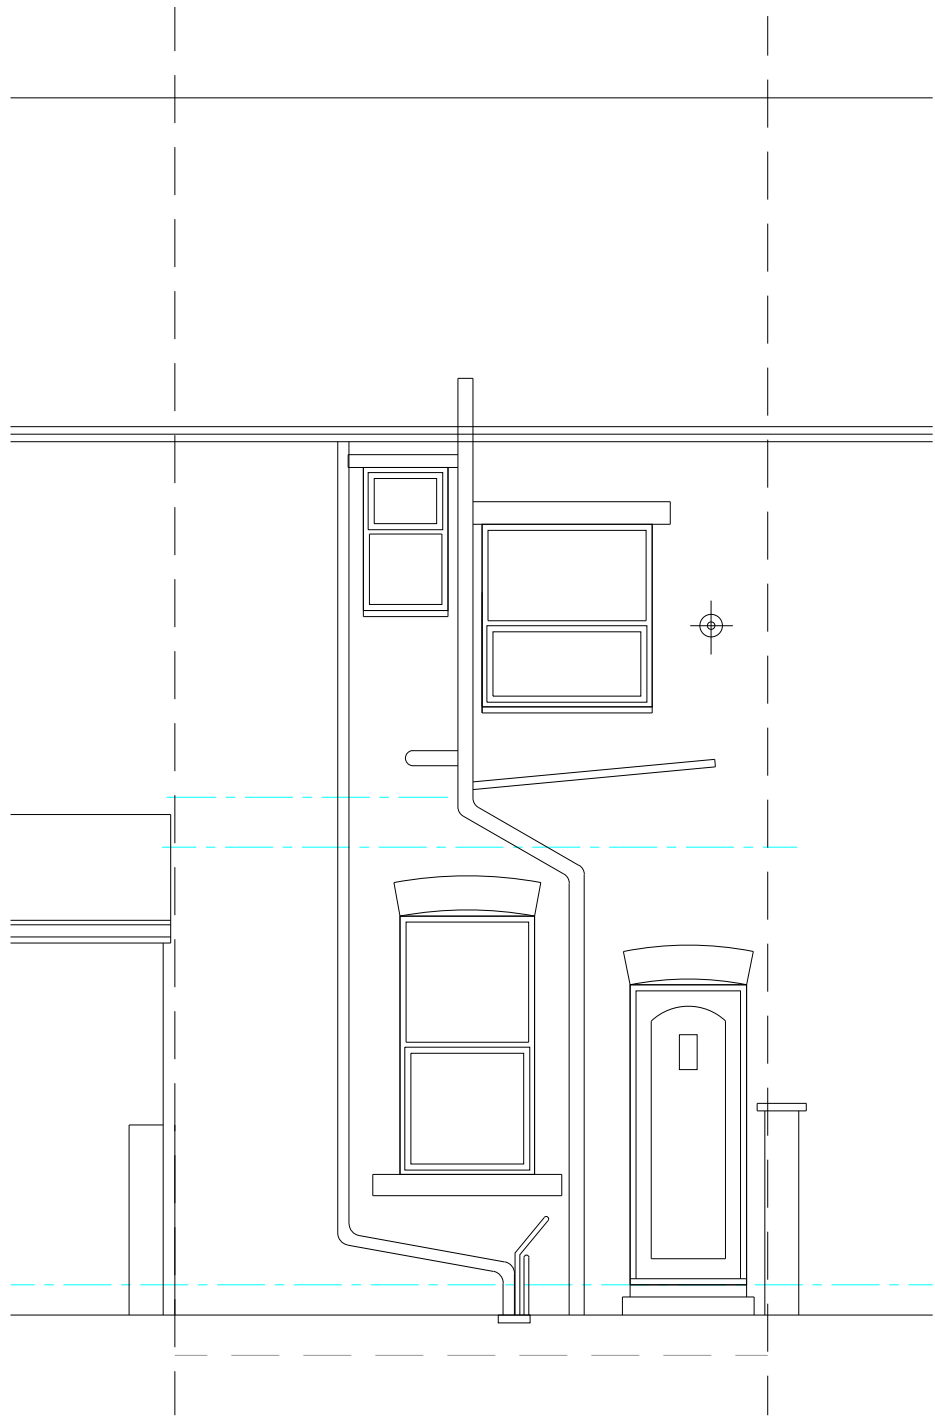


Rear Elevation

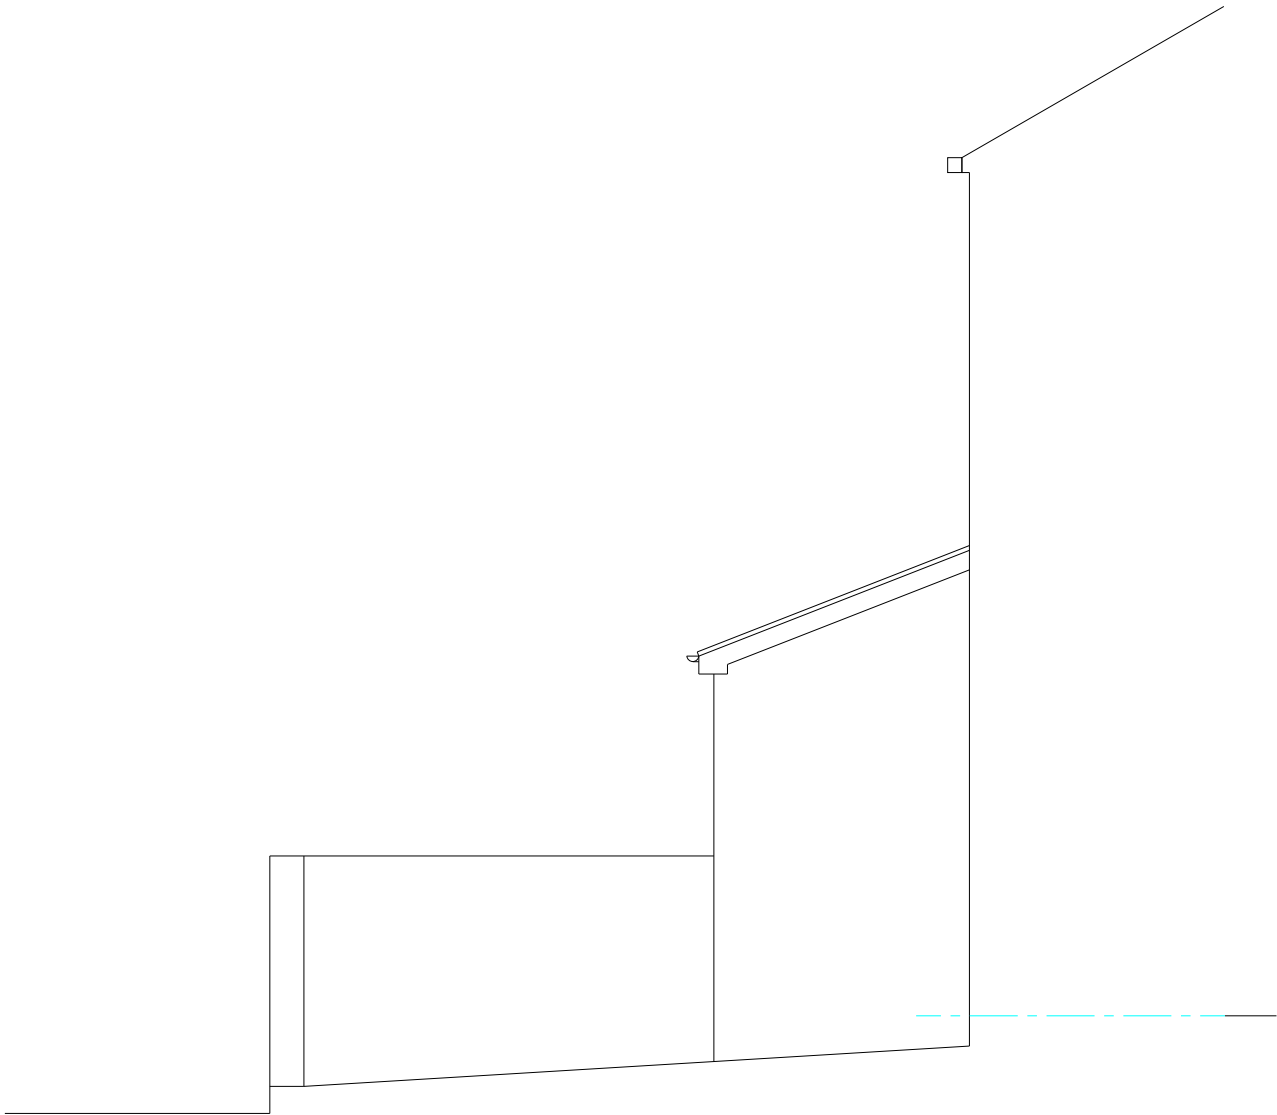


Side Elevation

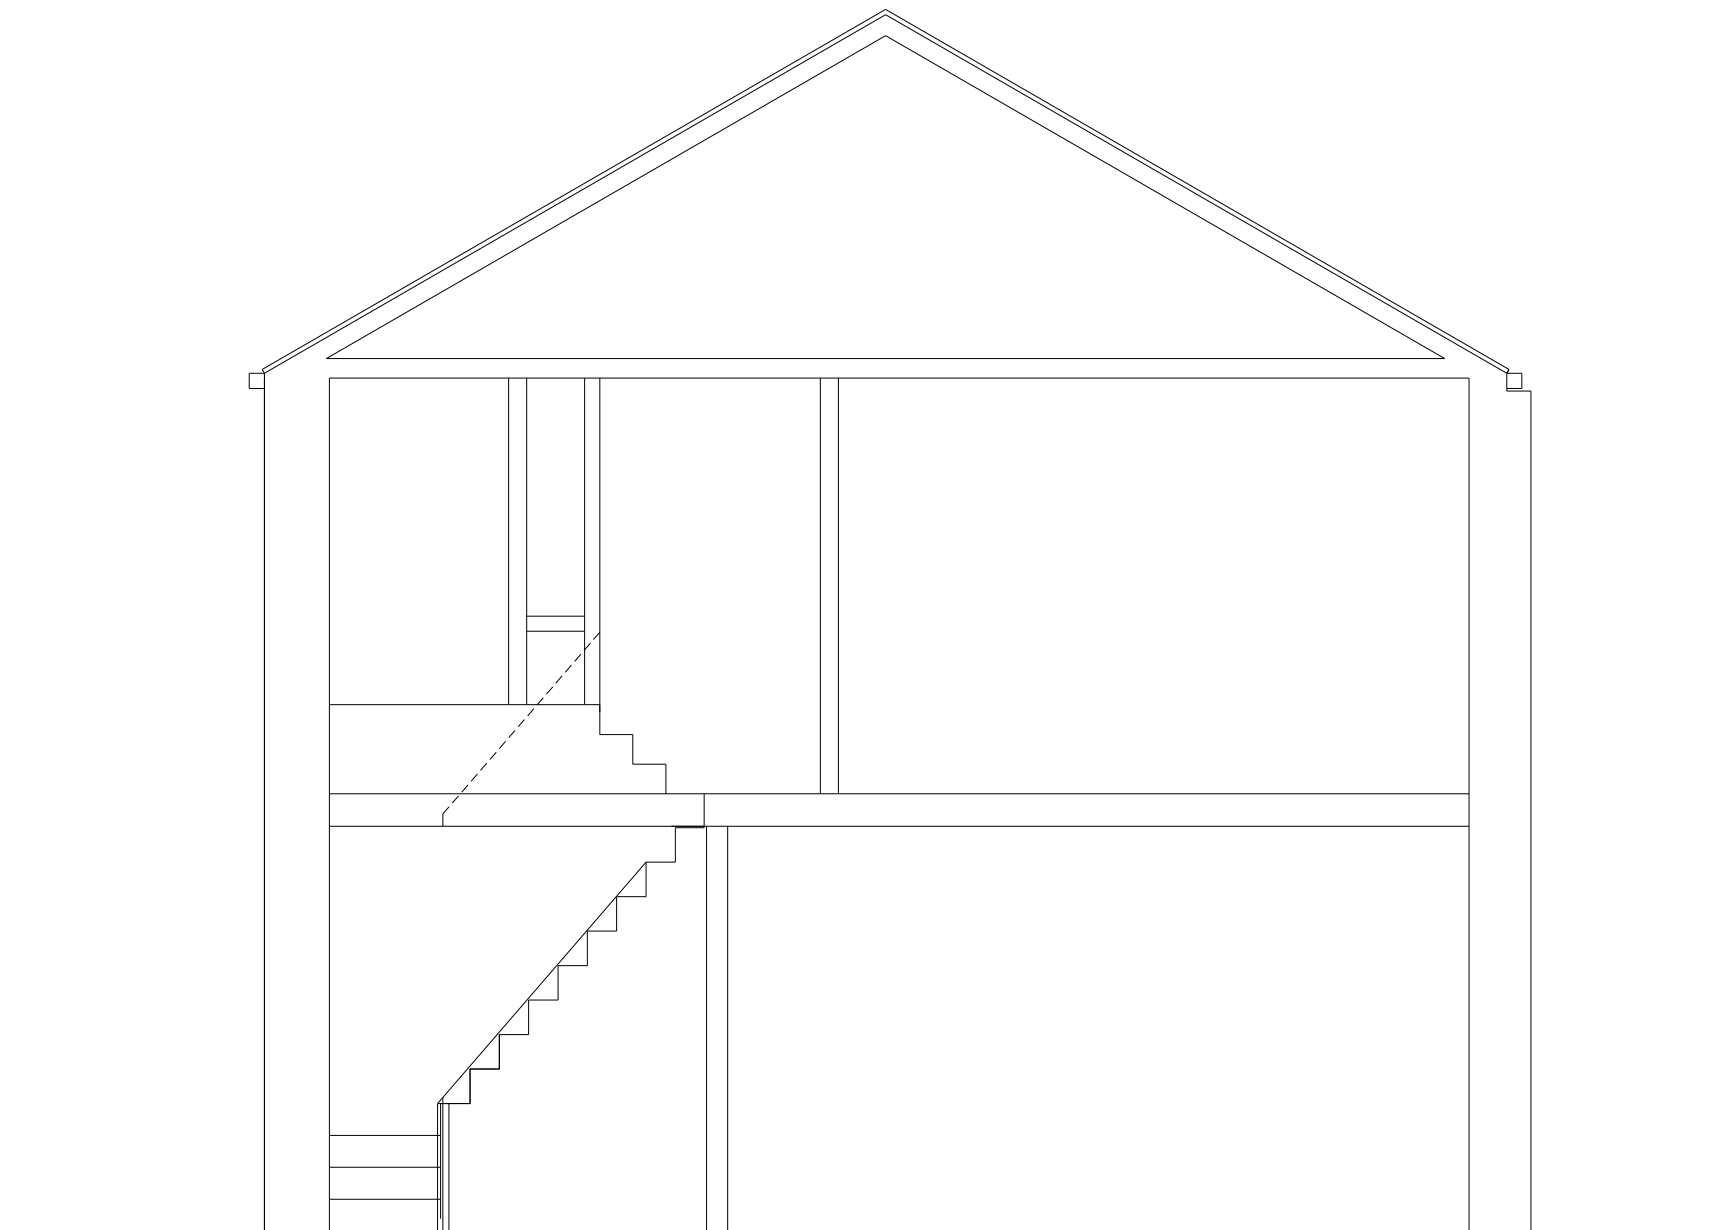

Outline Section

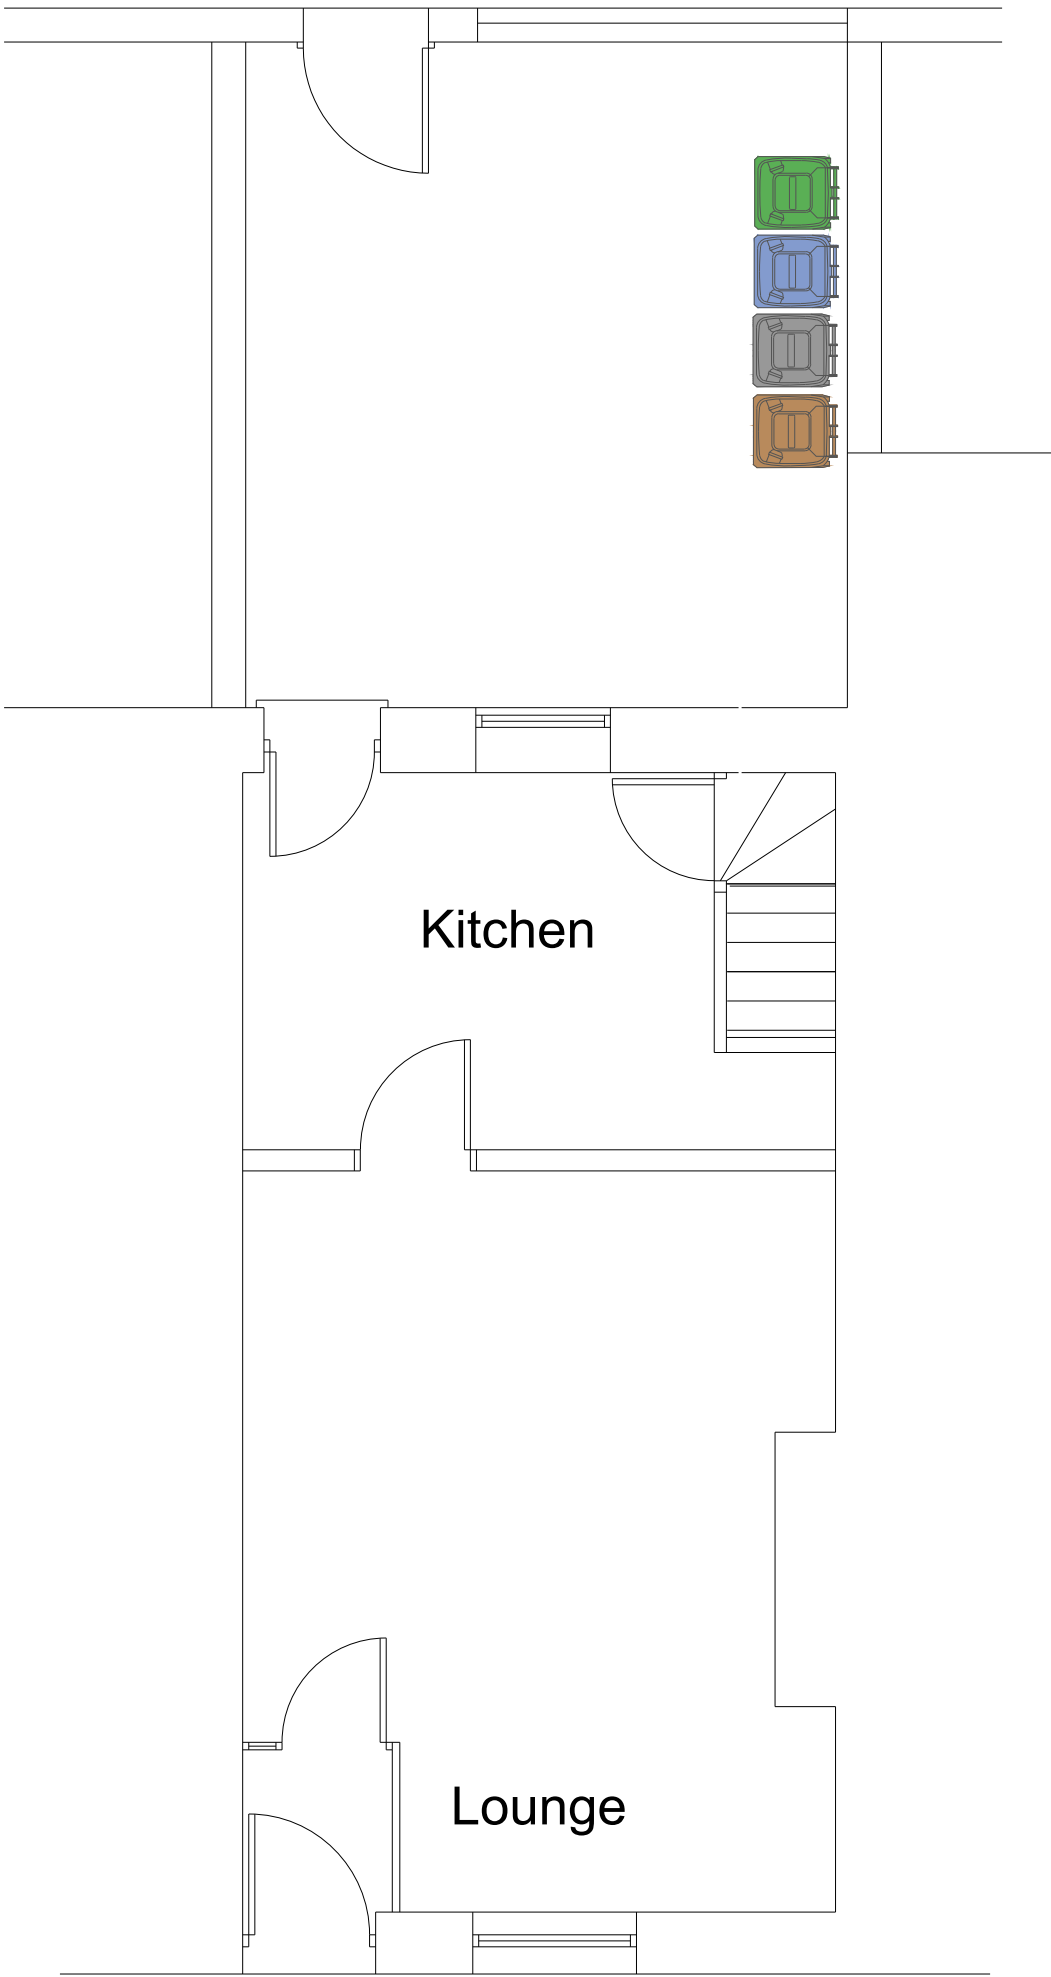

Ground Floor Plan

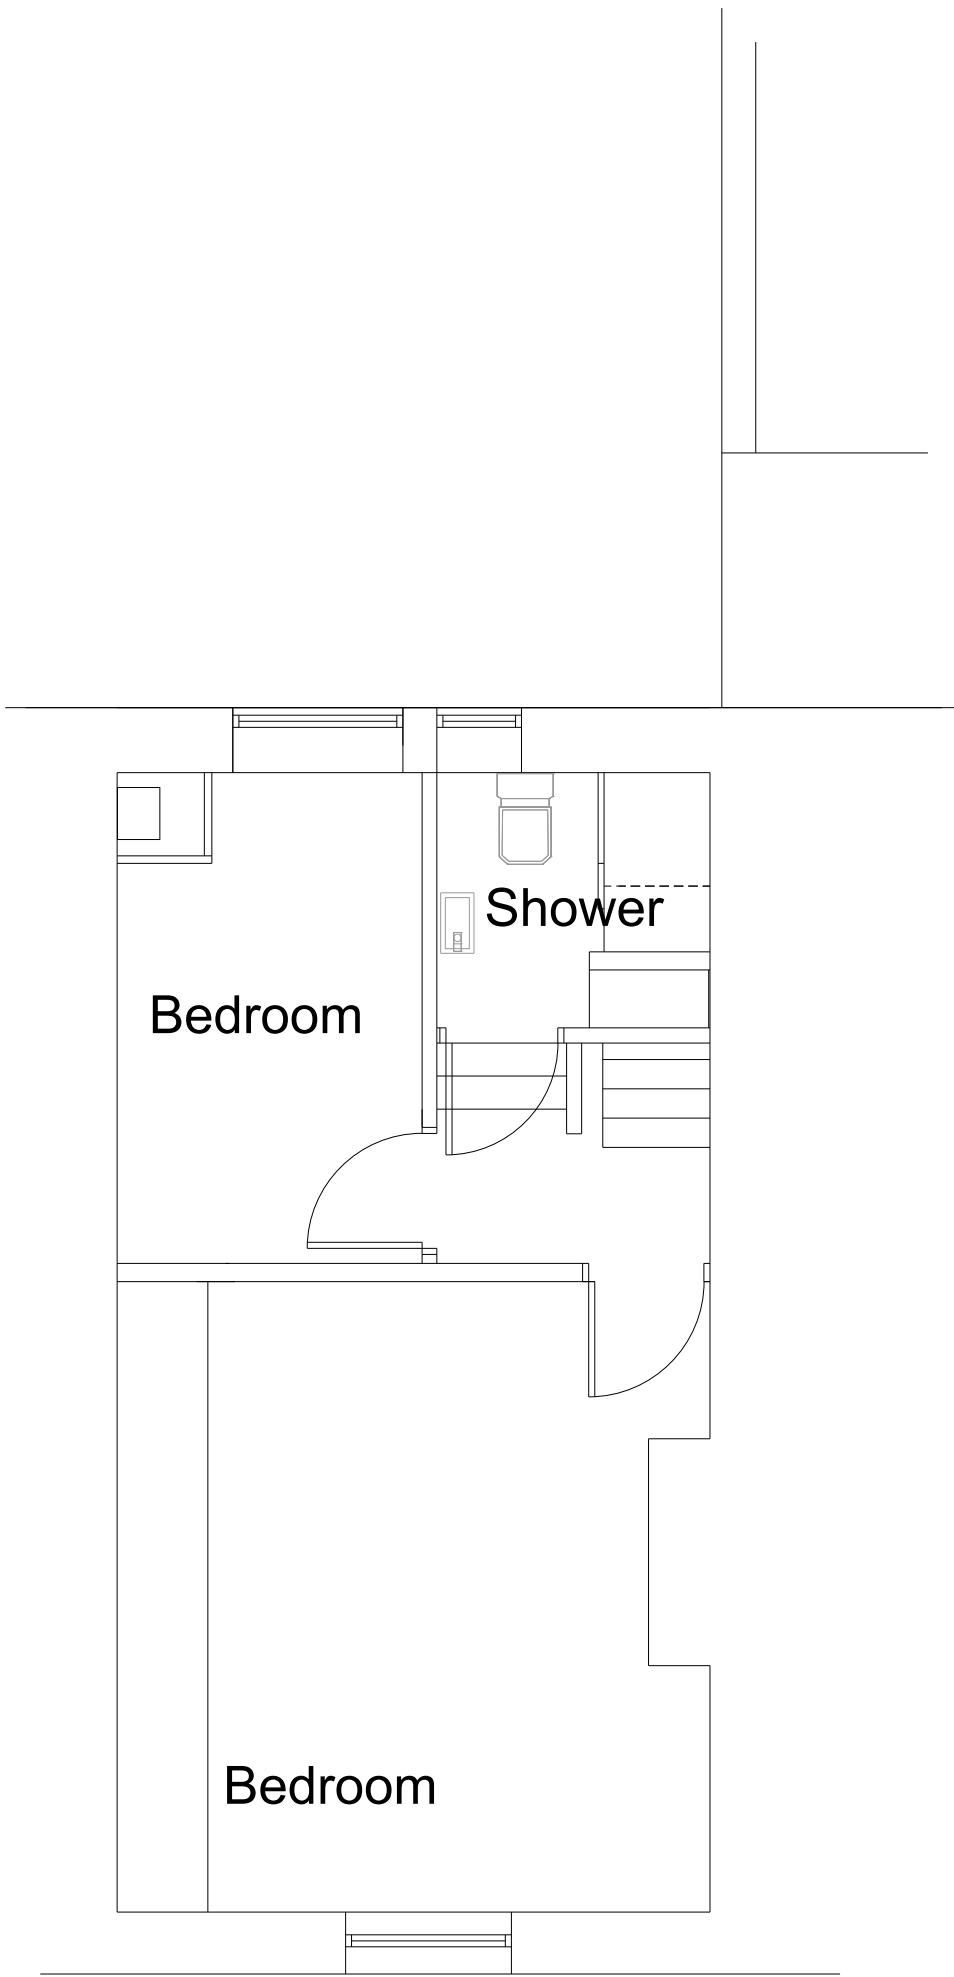

First Floor Plan

rev:	date:	description
ajc AJ COCKER ASSOCIATES CHARTERED BUILDING SURVEYORS New Century House 176 Drake Street Rochdale OL16 1UP Tel: 01706 764880 Fax: 01706 764881 www.ajcockerassociates.co.uk mail@ajcockerassociates.co.uk  RICS the mark of property professionalism worldwide		
Project:		scale: 1:50
Proposed extension and alterations at 47 Pilling Street, Rochdale		date: March 2022
Existing		drawn: NL
Client: Mr.&Mrs. Holt		Dwg. Nr. H465-01