



All decisions are to be explained on the day of construction, involving all participants and authority of materials and equipment.
 All decisions are agreed and any not included by consensus in consultation.
 Any disagreements are to be resolved by consensus.
 All materials and equipment to be in accordance with the current British Standards and codes of practice.
 All people providing a site to be being safely in accordance with the construction project instructions. The Contractor is to refer to the specifications and recommendations.
 The drawing is to be used in conjunction with all relevant (Architectural, Structural, Services, Mechanical, Electrical, Services, Structural Engineering and specifications).
 All details are to be in accordance with the CIBTCA Lifting Manual including all of its appendices. Revised construction details for clarity and other details.
 All Scaffolding, Shoring and Supporting (the details are to be clearly in accordance with British standards and BS 5971: references to the previous of codes, specifications and standards).

DO NOT RISK FROM THE DRAWING

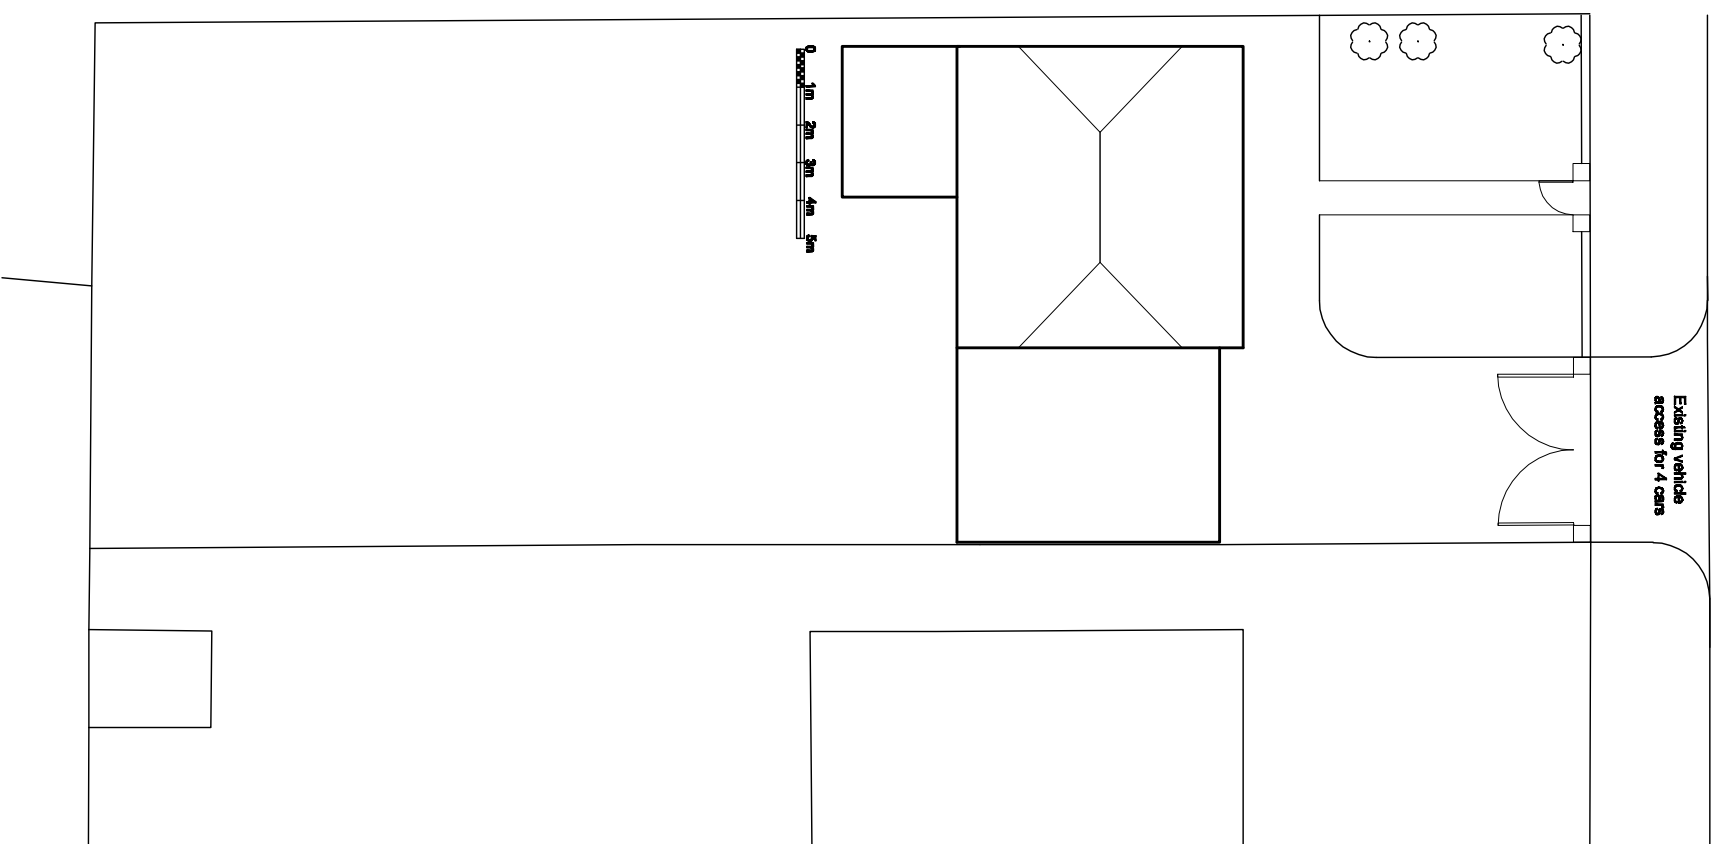

EXISTING SITE PLAN 1:200

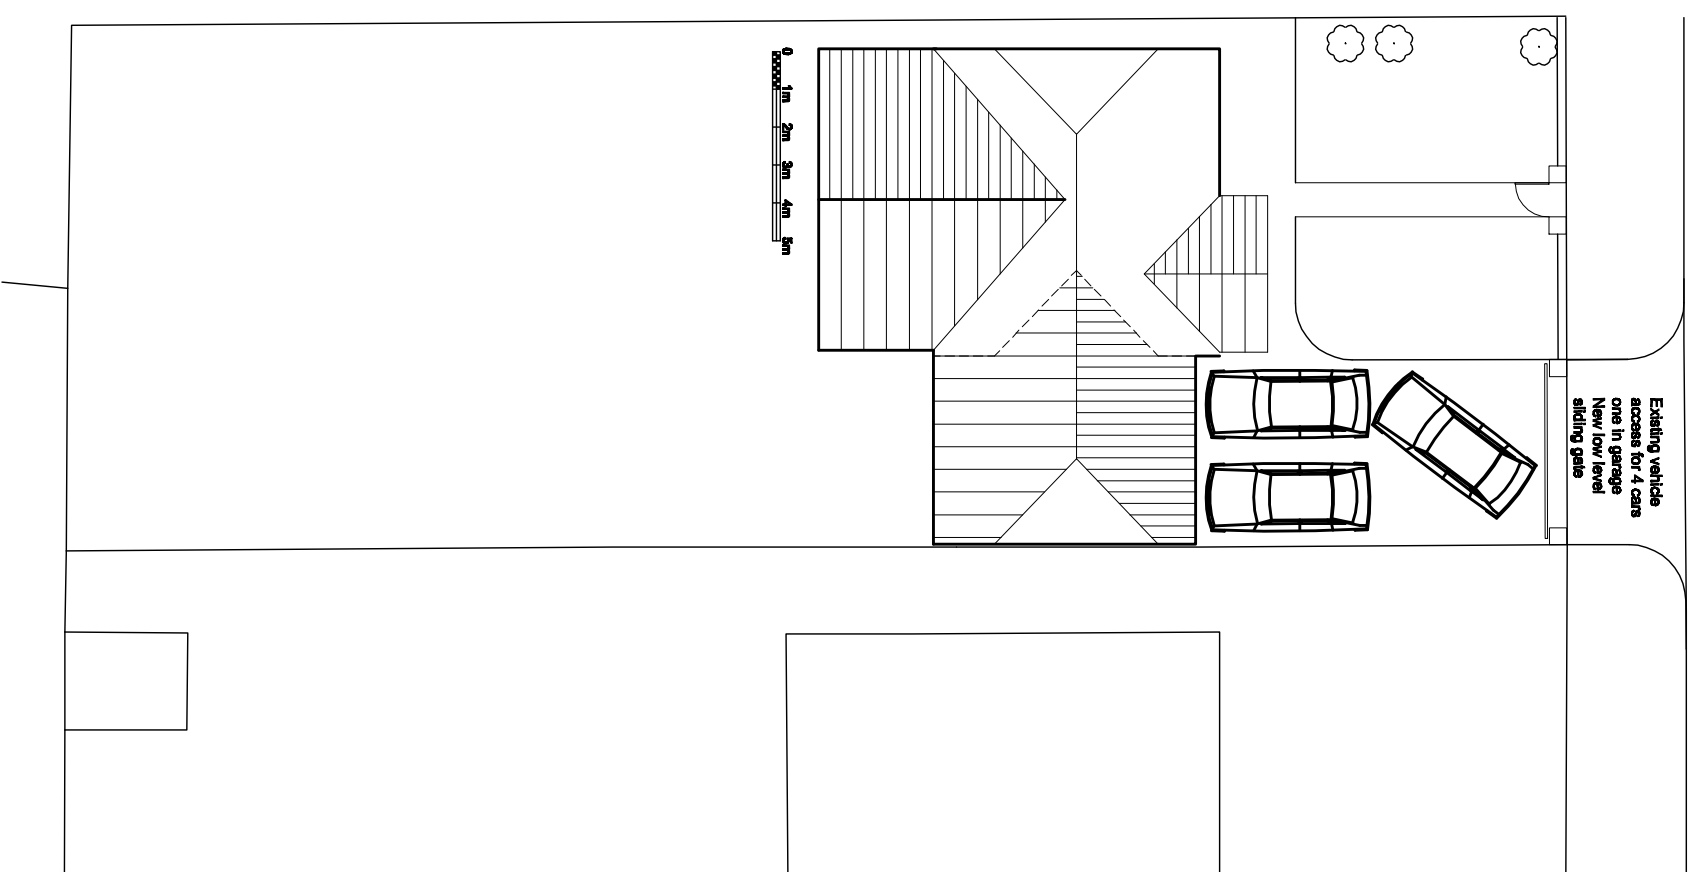

PROPOSED SITE PLAN 1:200

client	
Mr C Ayres	
project	
Proposed Double storey side extension at 94 Mainway, Middleton, Manchester, M24 1PP	
Drawing	
Proposed Location plan	
Drawing number	Scale
2021-010-005	1:200 @A3
revision	
date	
Drawn By	