

PLANNING




Front Elevation - Boundary Treatment
Scale 1 : 50



Rear Elevation - Boundary Treatment
Scale 1 : 50



Side Elevation - Boundary Treatment
Scale 1 : 50

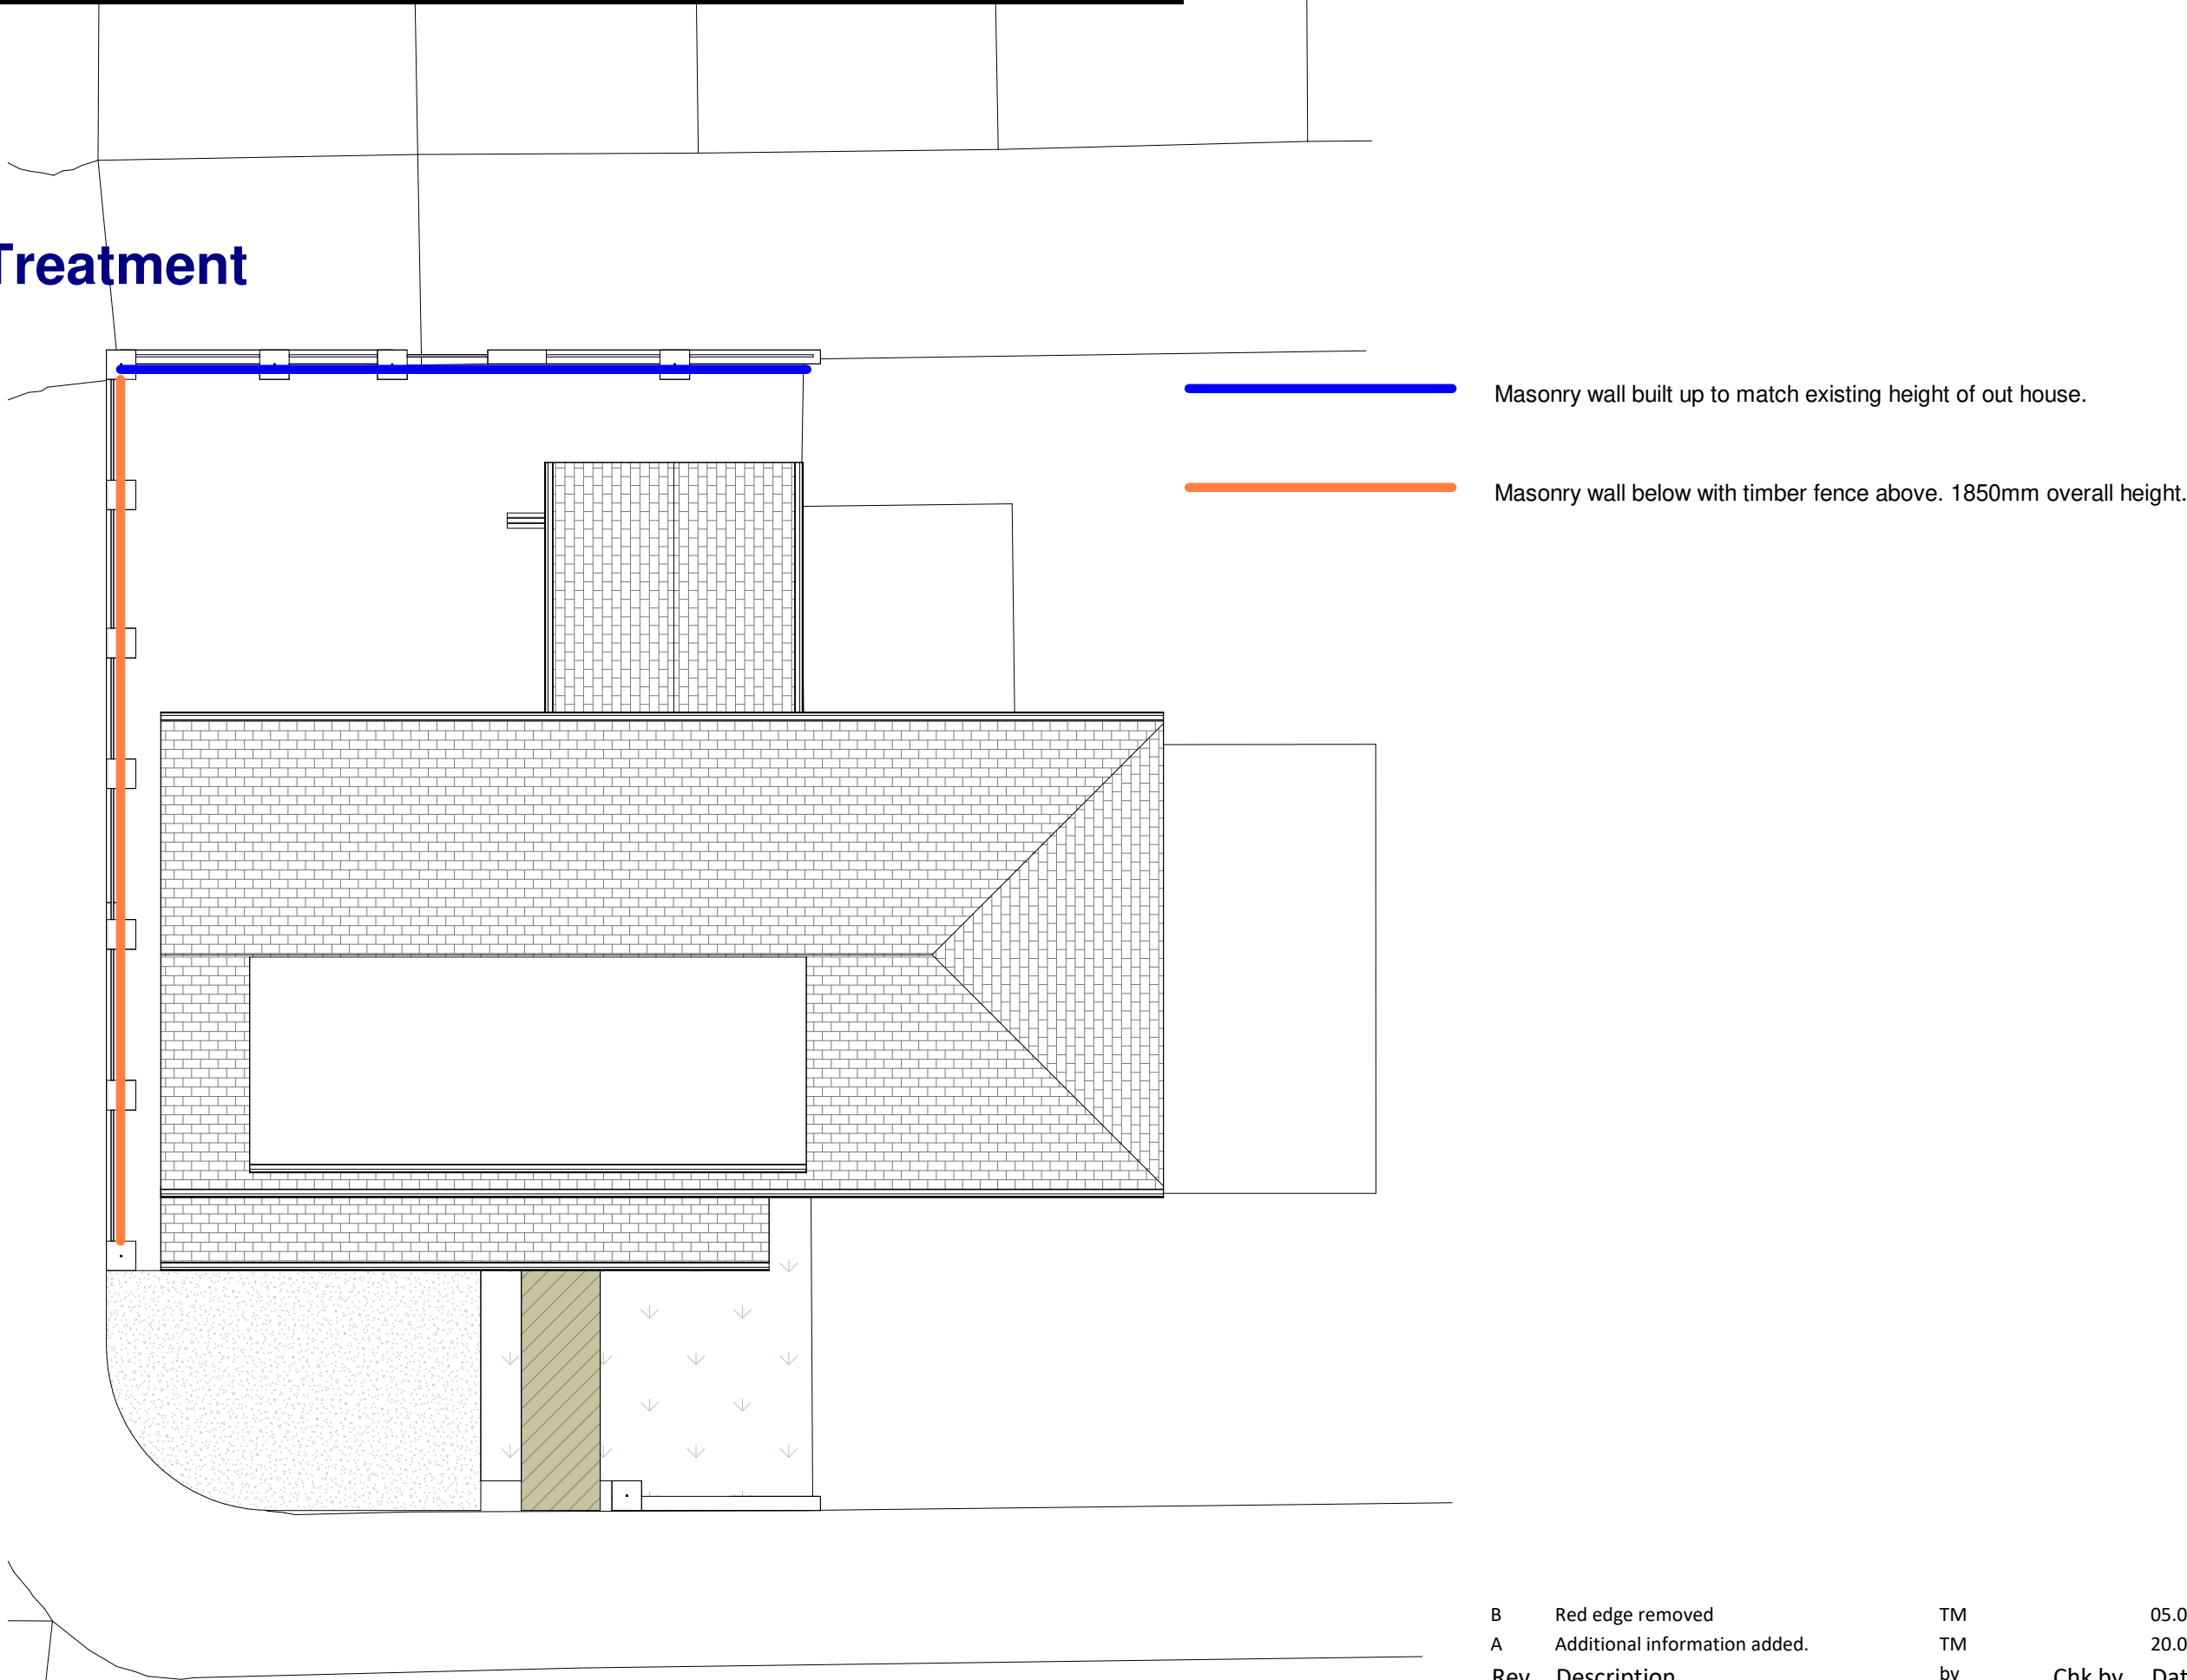

Boundary Plan
Scale 1 : 100

B	Red edge removed	TM	05.03.24
A	Additional information added.	TM	20.02.24
Rev	Description	by	Chk by Date

Project: **Residential Extension**
1 Clifton Road

Title: **Boundary Treatment Plans**

Client: **Mr C Bailey**

Drawn By: **TM** Checked By: **TM** on **Feb 2024**

Original Size: **A1** Project Number: **TMA-1124**

Drawing Number: **B1-ZZ-DR-A-1050** REV **B**

07562717040
TMArchitecture.co.uk
Tom@TMArchitecture.co.uk

TM
ARCHITECTURE