



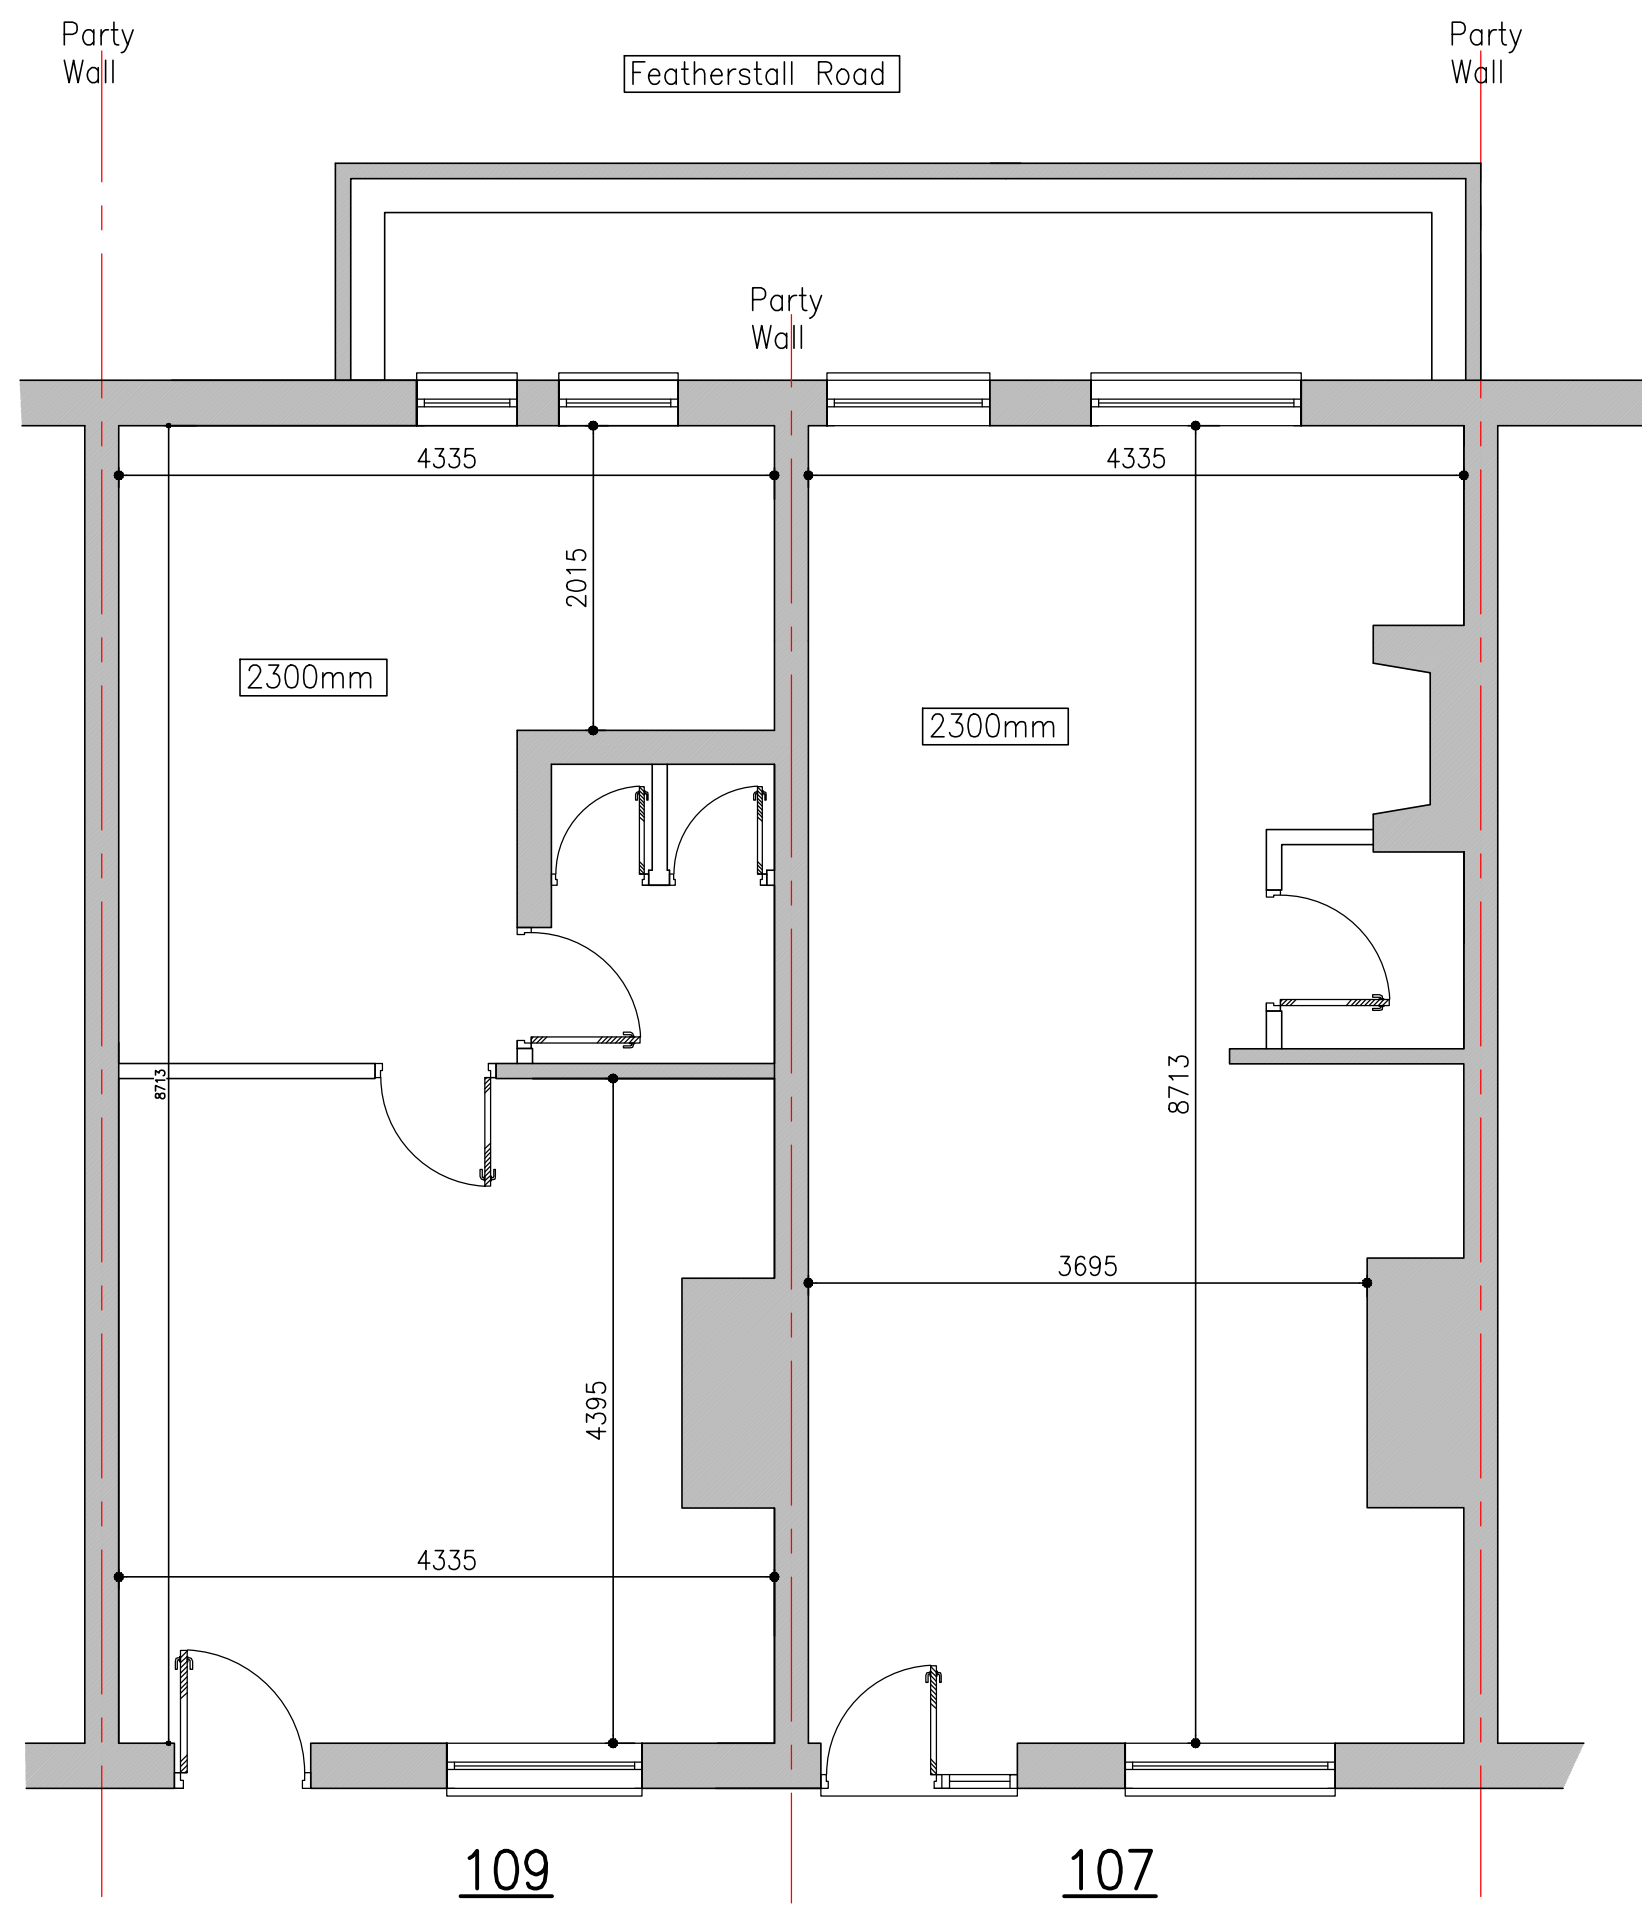

PLAN – EXISTING FLOOR PLAN

Scale 1:50 @ A1

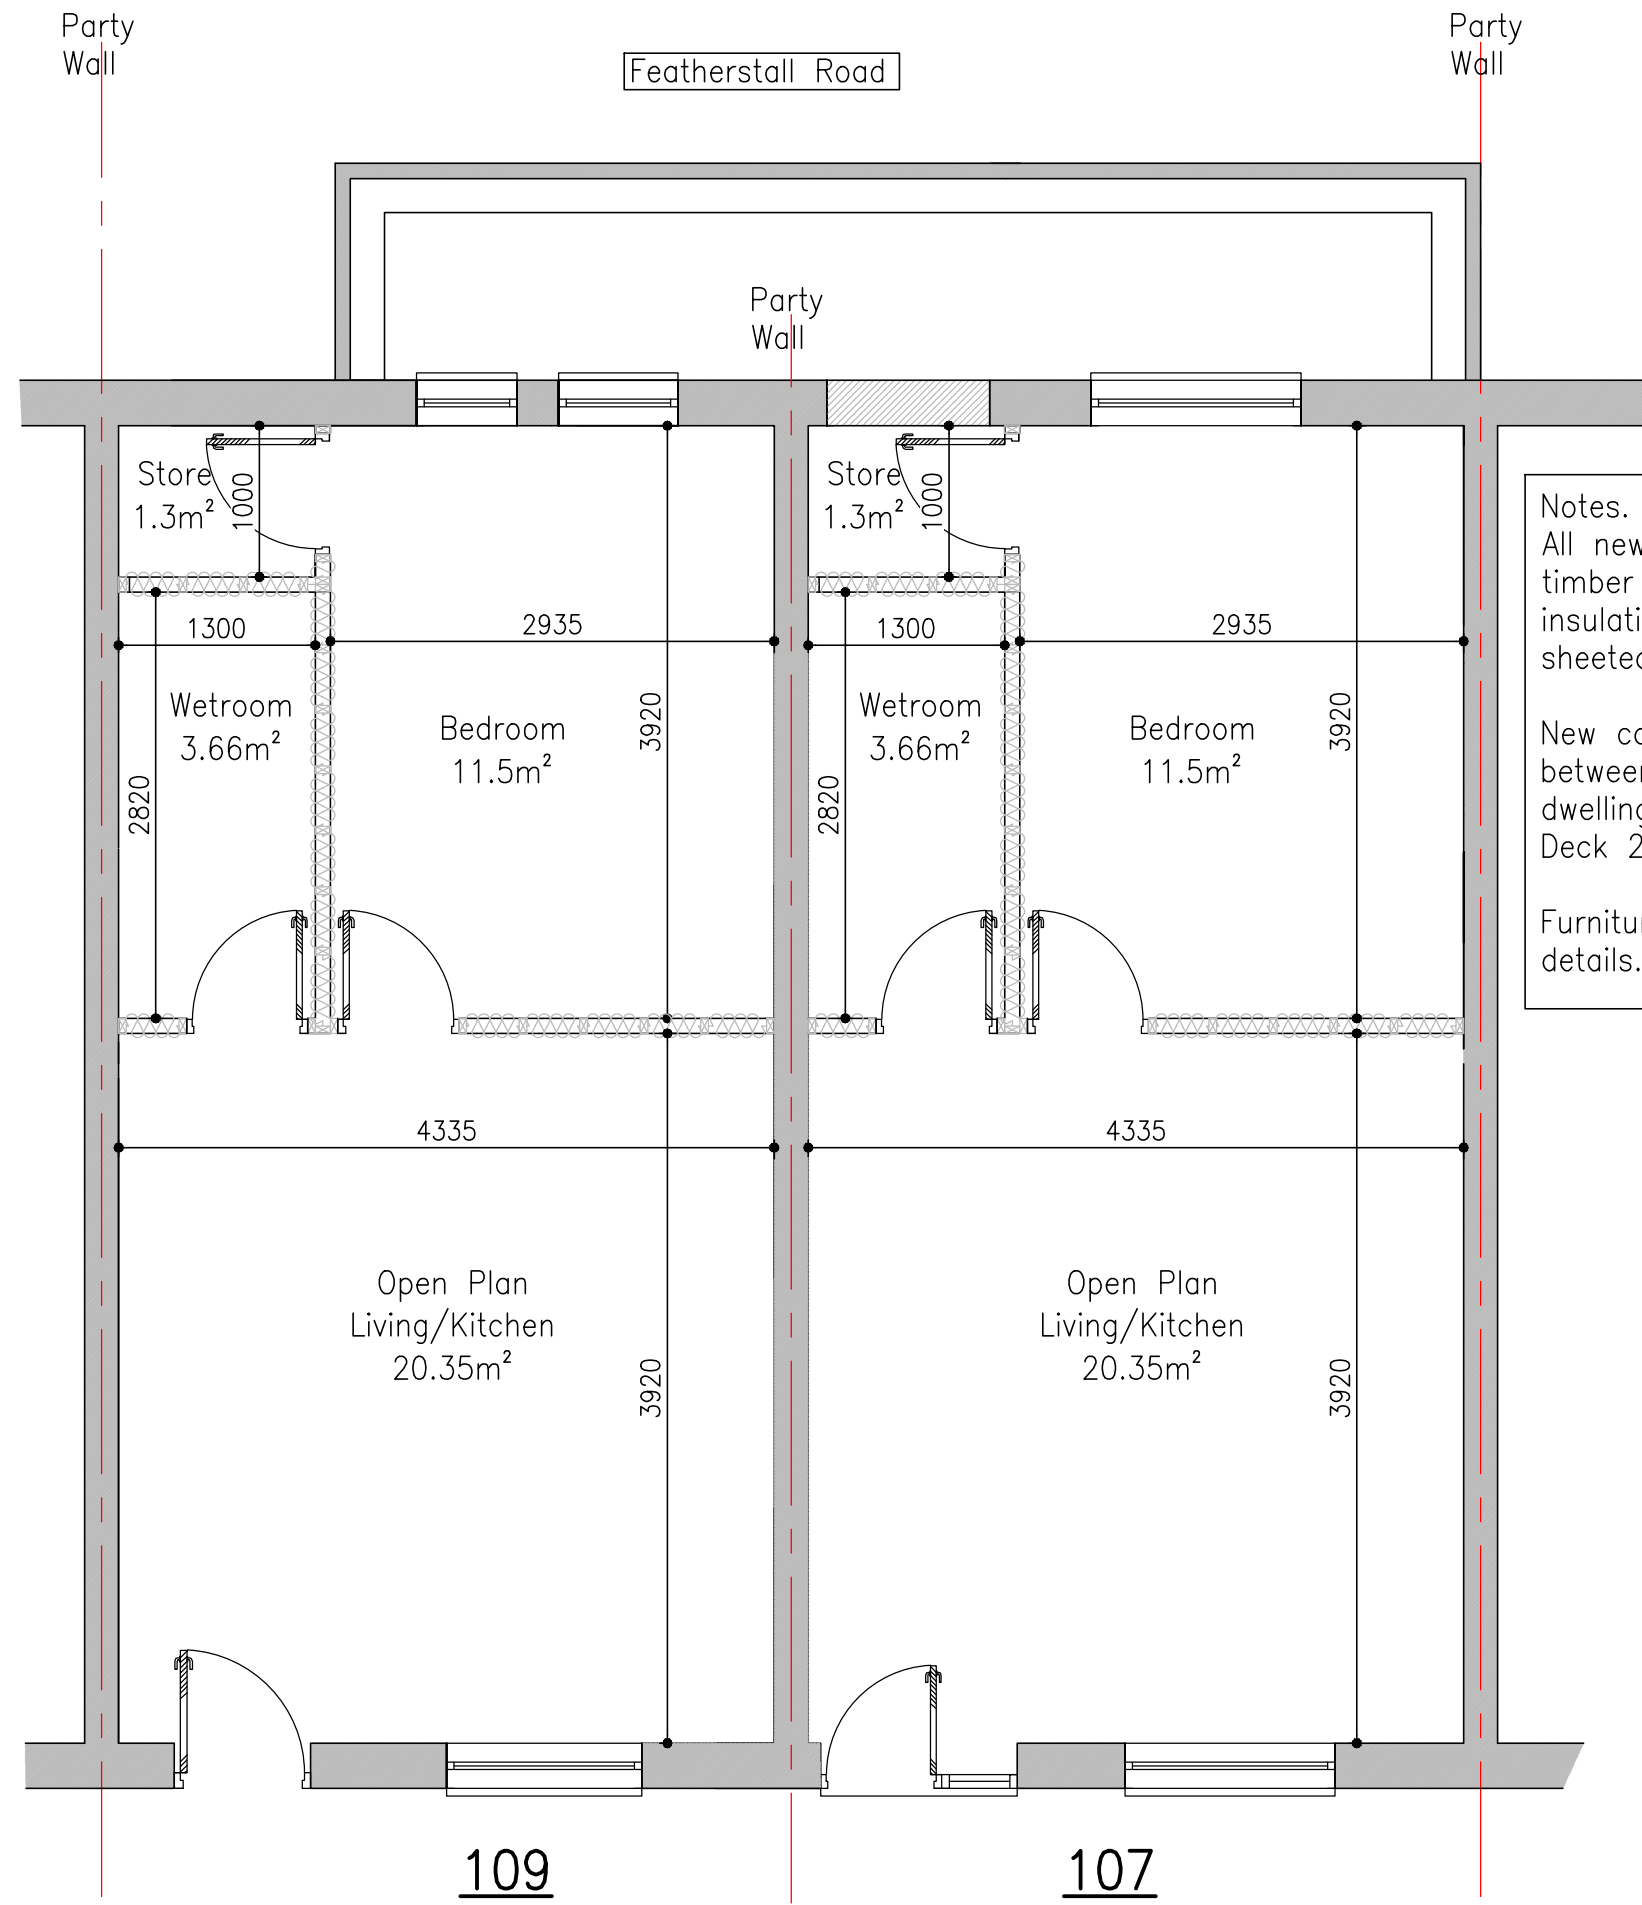



PLAN – PROPOSED FLOOR PLAN

Scale 1:50 @ A1



EXISTING ELEVATION

Scale 1:50 @ A1

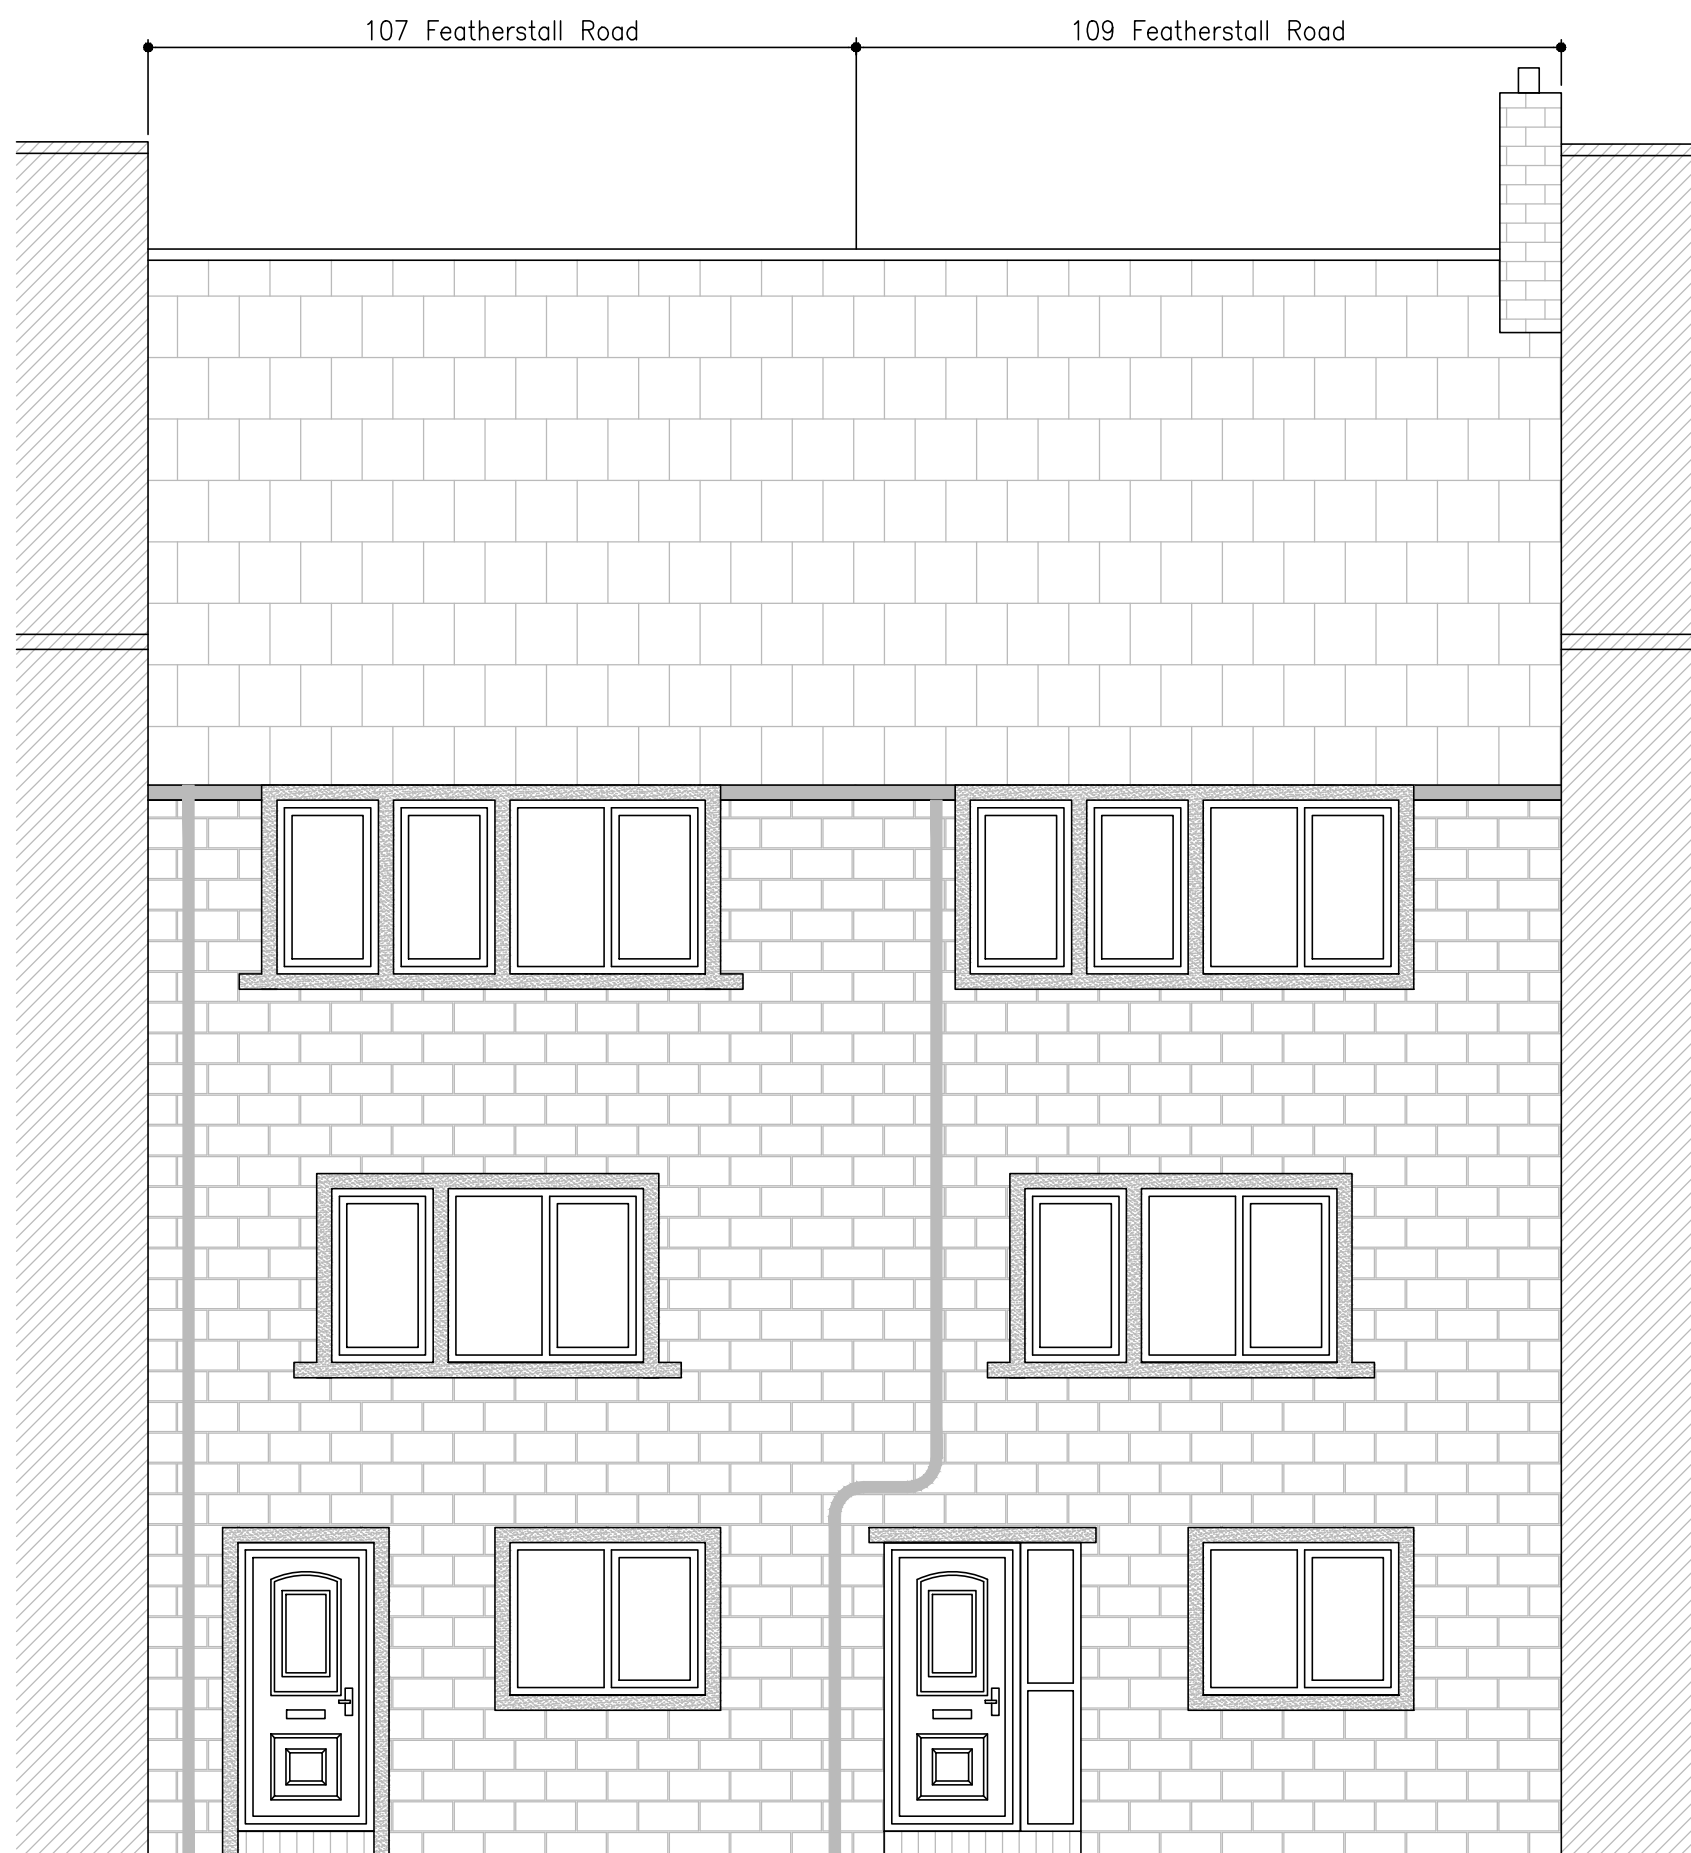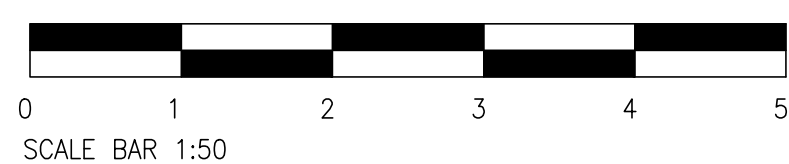

PROPOSED ELEVATION

(NO CHANGE)

Scale 1:50 @ A1

DO NOT SCALE FROM THIS DRAWING. USE GIVEN DIMENSIONS ONLY. ALL DIMENSIONS ARE TO BE CHECKED ON SITE BY THE CONTRACTOR. ANY DIMENSIONAL DISCREPANCIES TO BE REPORTED BACK TO HEALEY CONSULTING PRIOR TO PROCEEDING WITH CONSTRUCTION

GENERAL NOTES

1. All dimensions are in millimeters unless noted otherwise.
2. All levels are in metres unless noted otherwise.
3. This drawing is to be read in conjunction with all other HC drawings and calculations where issued for the project.

Notes.
All new internal walls are of a timber stud framework with insulation between each stud and sheeted with either Plywood or OSB.

New compartmental floor installed between new dwellings and existing dwellings over. To be JCW Acoustic Deck 28 or equal and approved.

Furniture and fittings to Clients details.

REV DATE BY DETAILS OF REVISION			
ARCHITECT / CLIENT			
MR S. CLANCY			
PROJECT			
107 & 109 FEATHERSTALL ROAD			
LITTLEBOROUGH			
OLDHAM, OL15 8JZ			
TITLE			DRAWN BY
EXISTING AND PROPOSED			CR
FLOOR PLANS AND ELEVATIONS			DATE
			20.02.24
			SCALE
			SHOWN@A1
DRAWING NO.			REVISION
HC-23531-(20)-01			-
HEALEY CONSULTING			
Brunel House			
63 Dale Street			
Minnow			
Rochdale			
OL16 3NJ			
Tel: 01706 343961			
Fax: 01706 343981			
email: office@healeyconsulting.co.uk			
copyright: Healey Consulting			



PLANNING APPLICATION / CHANGE OF USE