


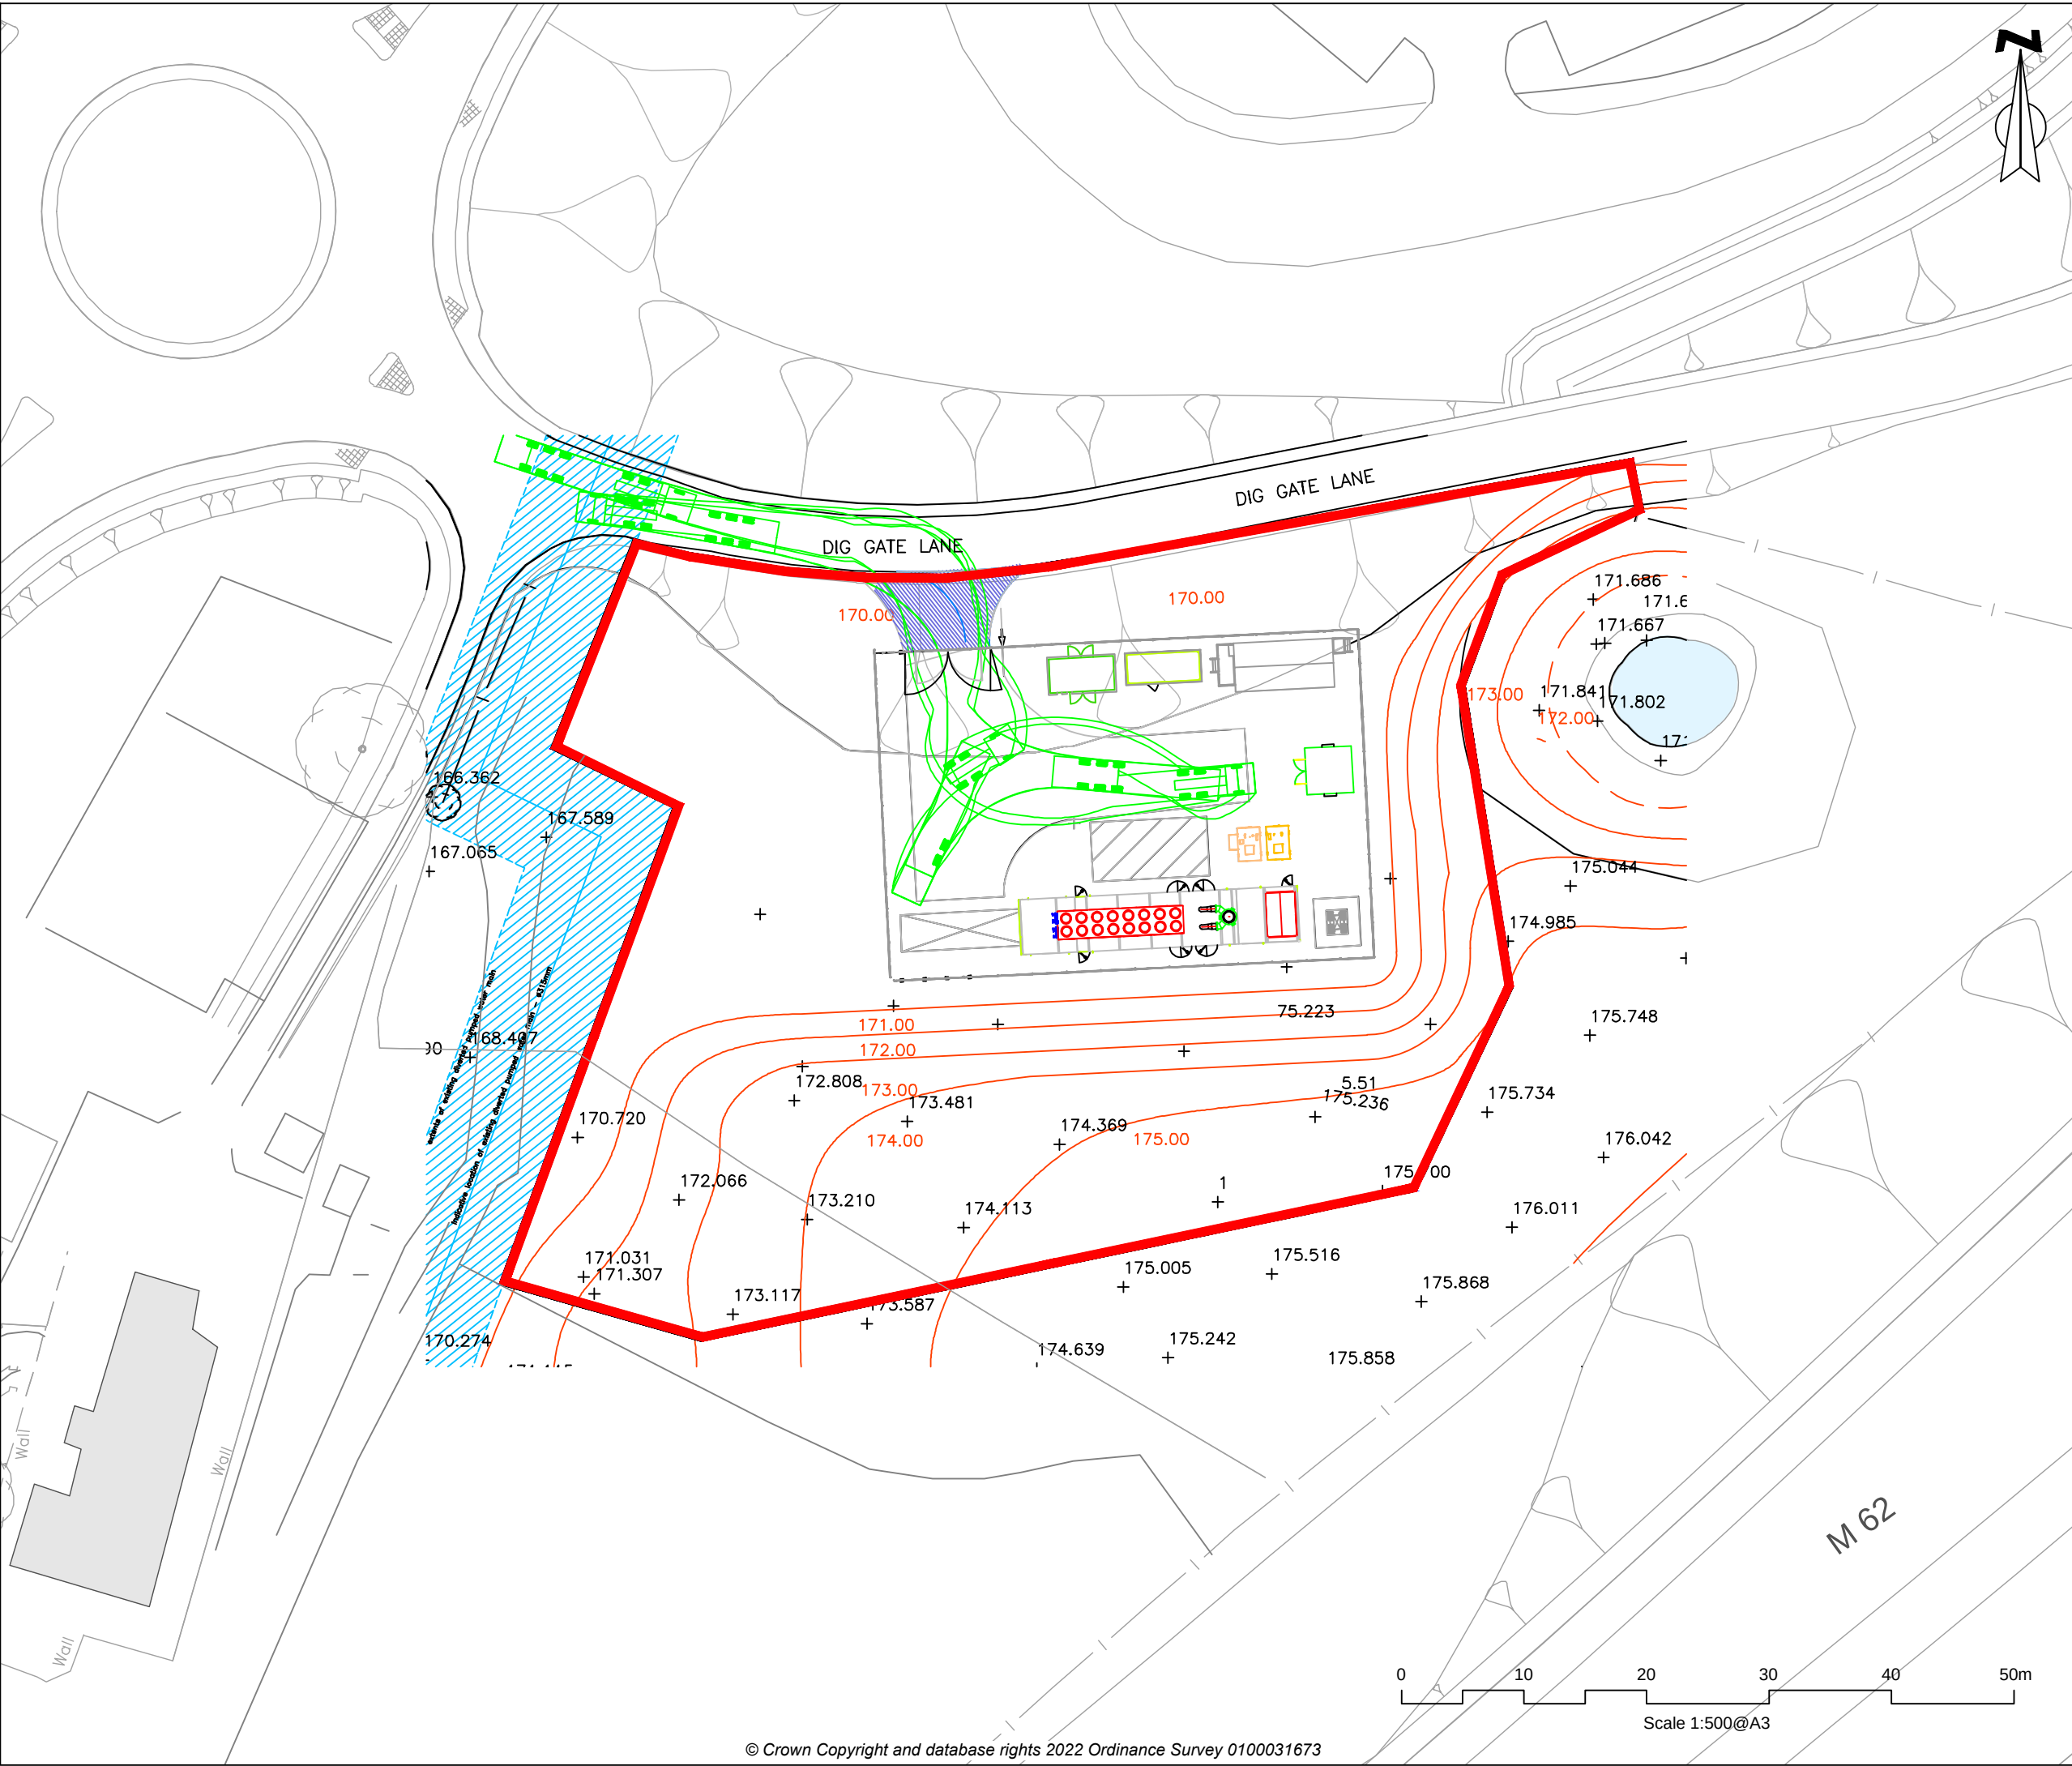

- Key**
- Site Boundary
- Notes:**
- Do not scale for construction purposes.
 - All dimensions are in meters unless stated otherwise.
 - This drawing is to be read in conjunction with all relevant drawings and documents associated with this project.
 - All existing and proposed dimensions, levels and locations to be checked and verified by the main contractor on site prior to the commencement of the works and any anomalies reported to the engineer.



Samuel House, 5 Fox Valley Way, Stocksbridge, Sheffield, S36 2AA

CLIENT: Rochdale Power Ltd		
SCALE: 1:500@A3	PROJECT REF: SHF.3050.001	
DRAWN: MG	CHECKED: RG	DATE: Sept 2022
PROJECT: Dig Gate Lane, Rochdale		
TITLE: Proposed Site Plan		
FIGURE NO: SHF.3050.001.PL.D.003		