


Front elevation

Side elevation

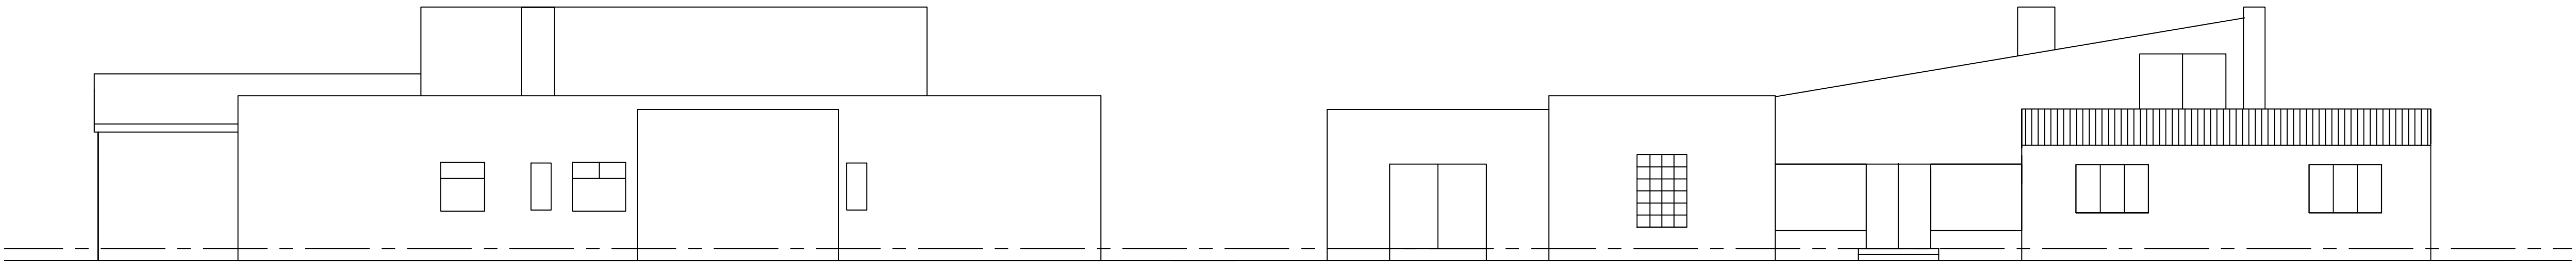

Side elevation

Rear elevation

rev:	date:	description
 AJ COCKER ASSOCIATES CHARTERED BUILDING SURVEYORS		
New Century House 176 Drake Street Rochdale OL16 1UP Tel: 01706 764880 Fax: 01706 764881 www.ajcockerassociates.co.uk mail@ajcockerassociates.co.uk		
 RICS the mark of property professionalism worldwide		
Project: Development at 'Linkside', Sunny Brow, Middleton Existing House		scale: 1:100 date: Sept. 2022 drawn: NL
Client: Mr. M. Leary		Dwg. Nr. L196-06