



Proposed Front Elevation
Scale: 1:100




Proposed Rear Elevation
Scale: 1:100

Materials


- Walls - Buff / Orange bricks with feature replica
beige stone to front ground storey
- Roof - Mid grey tiles
- Windows - Brown PVCu
- Doors - Brown PVCu
- Fascia and Soffit - Brown
- Guttering and Downpipes - Black



Proposed Side Elevation
Scale: 1:100

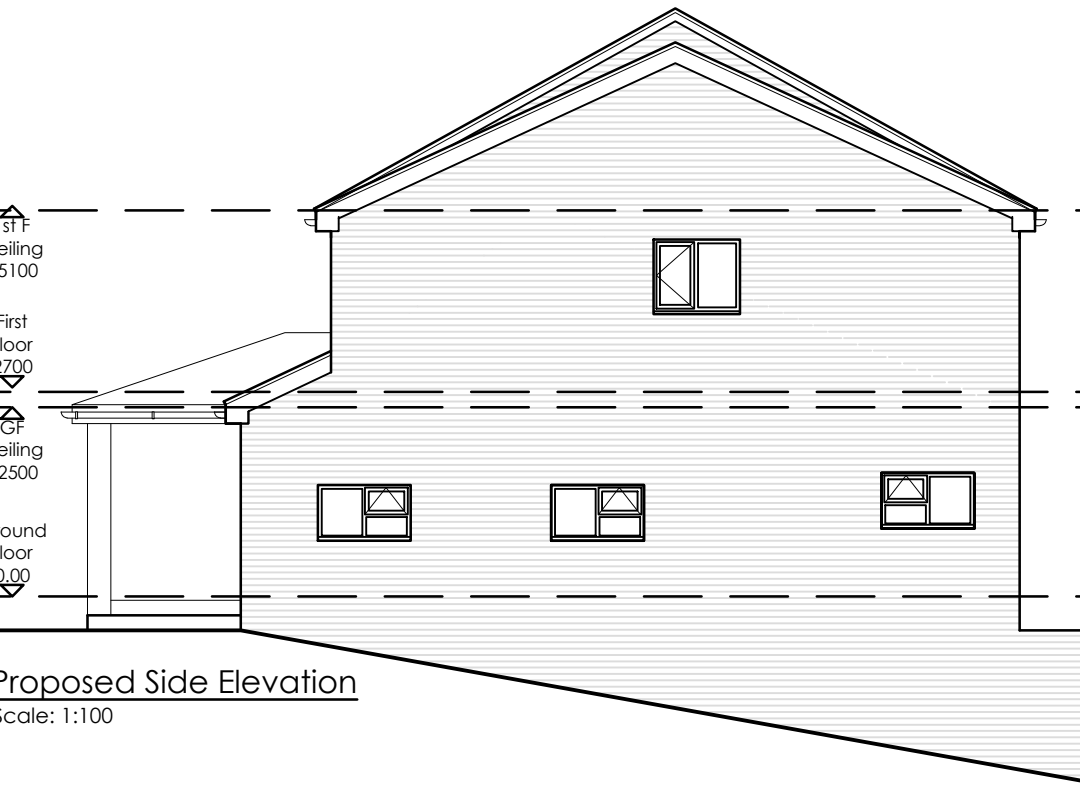

Proposed Side Elevation
Scale: 1:100

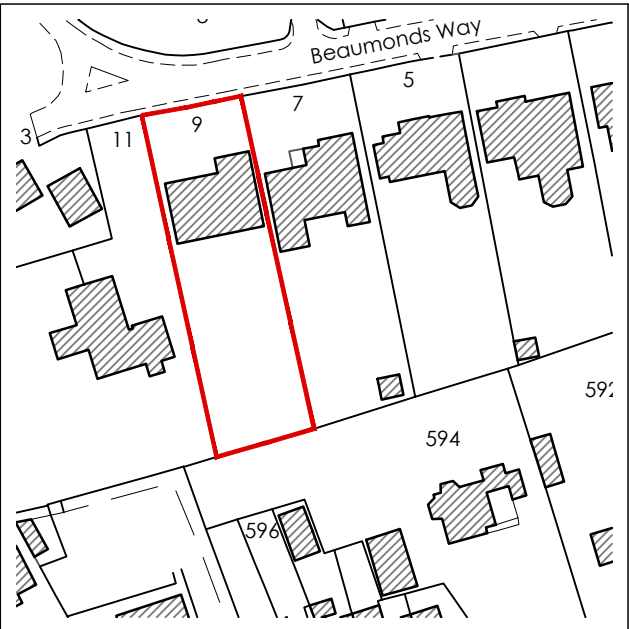

Site Location Plan
Scale: 1:1250



Key

Site Boundary

REV	Notes	Date	By
B	Roof Ridge reduced	08.11.23	smh
A	Bathroom window added	10.10.23	smh

CRISP architecture Email: studio@crisparchitecture.co.uk Chartered Institute of Architectural Technologists Chartered Practice	
Project:	9 Beaumonts Way, Bamford Rochdale, OL11 5NL
Drawing Title: Proposed Elevations	
Project No: 2347	File Identifier: 2347_72_07
Drawing No: 72_07	Revision: B
Drawn By: SMH	Checked By: SMH
Scale: 1:100 @ A3	Date: 08/09/2023
Purpose of Issue: FEASIBILITY	
Drawing Status: PLANNING	