


AS PROPOSED

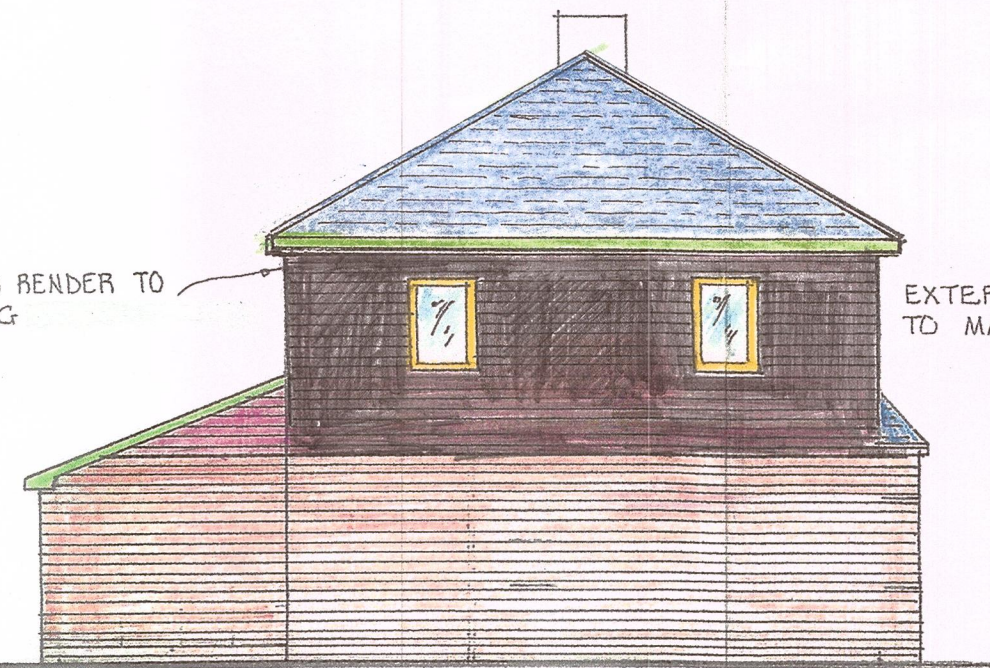


FRONT ELEVATION



SIDE ELEVATION




REAR ELEVATION

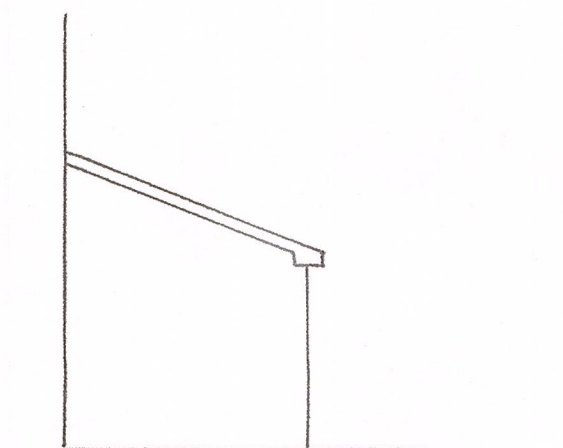


BOUNDARY ELEVATION


REVISED 26.11.23

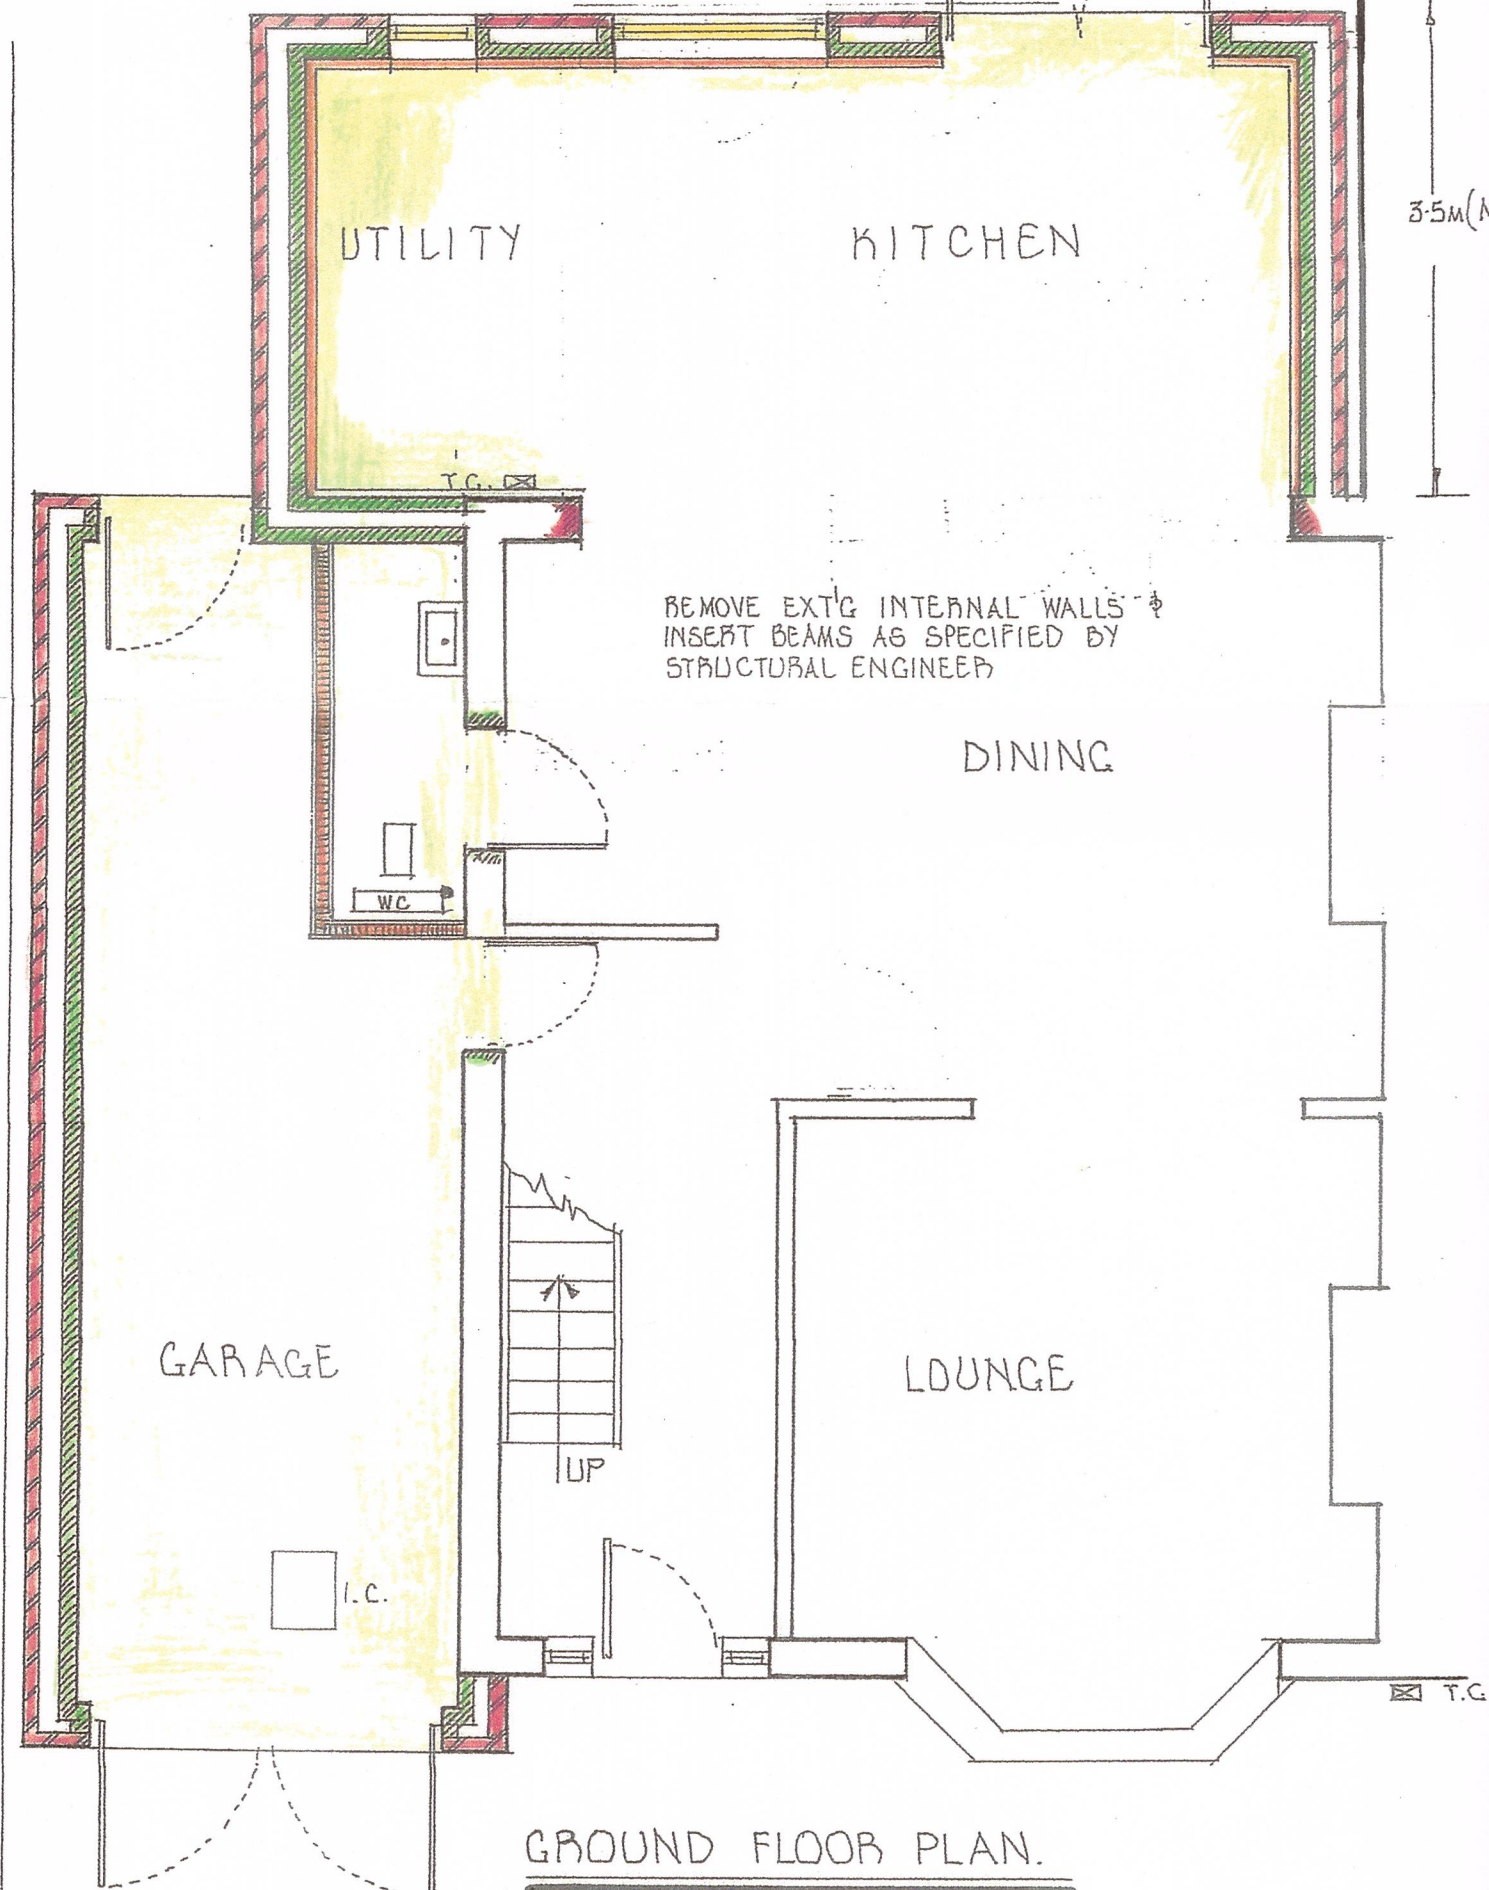

GROUND FLOOR PLAN

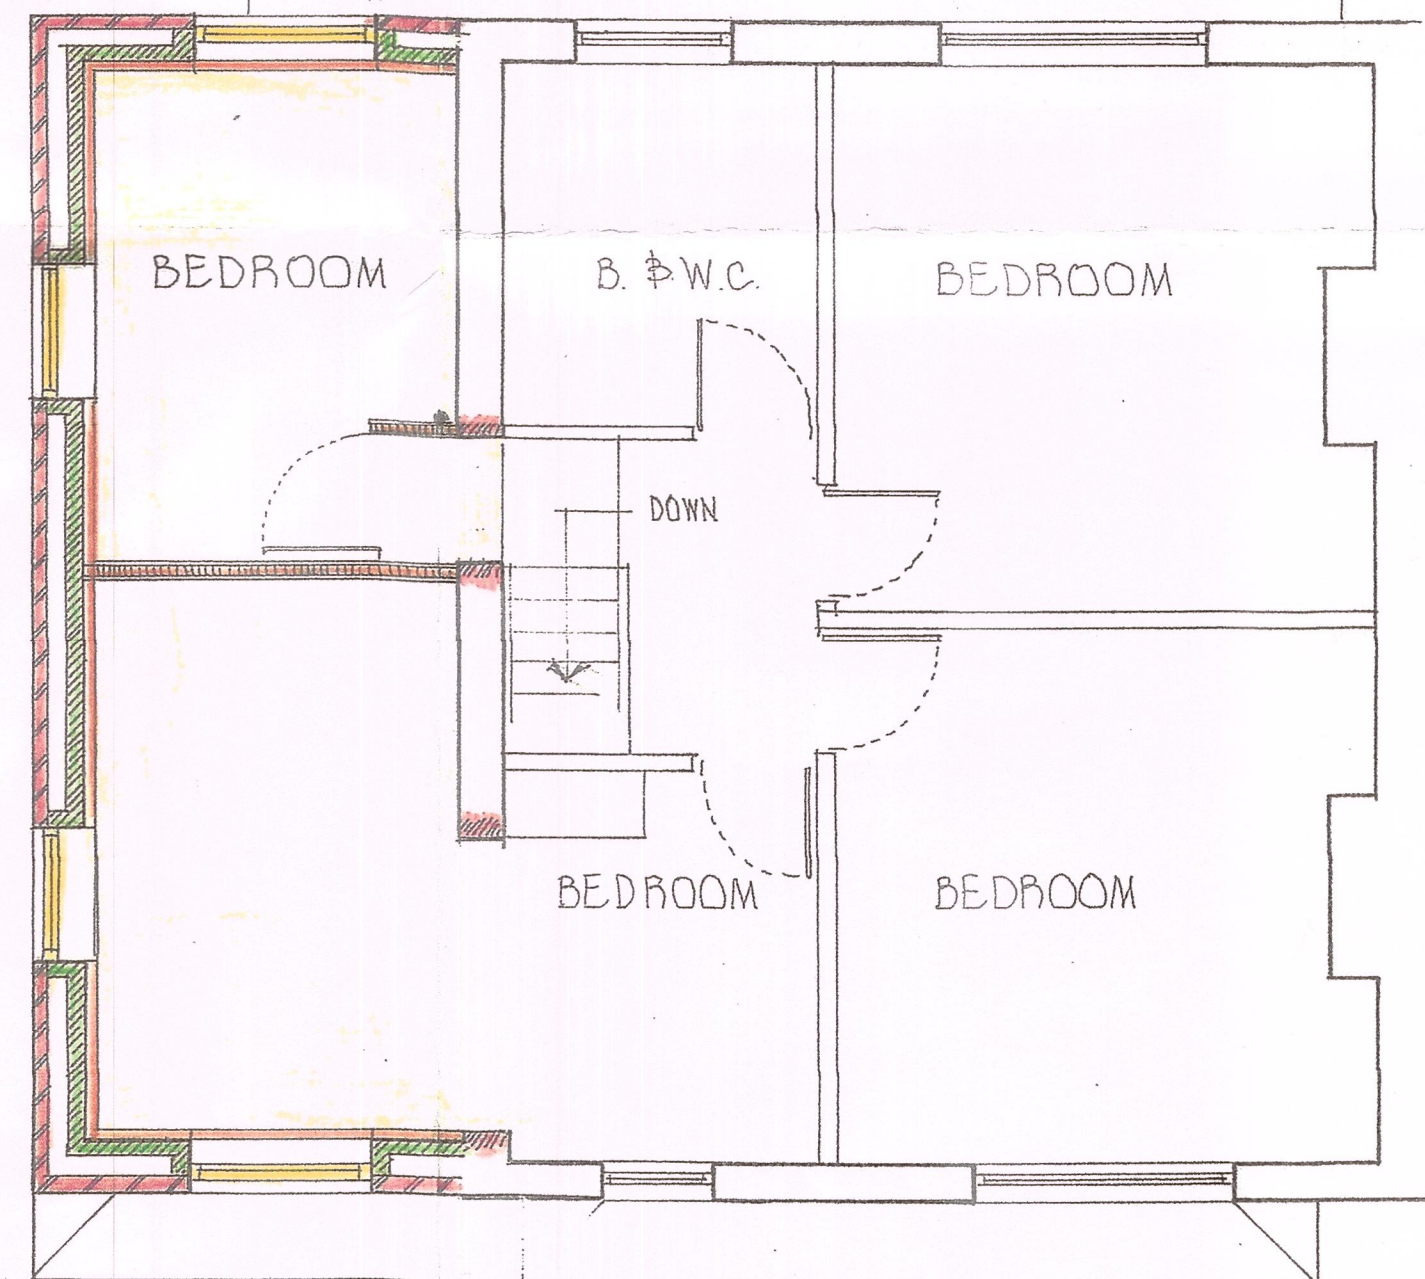

FIRST FLOOR PLAN

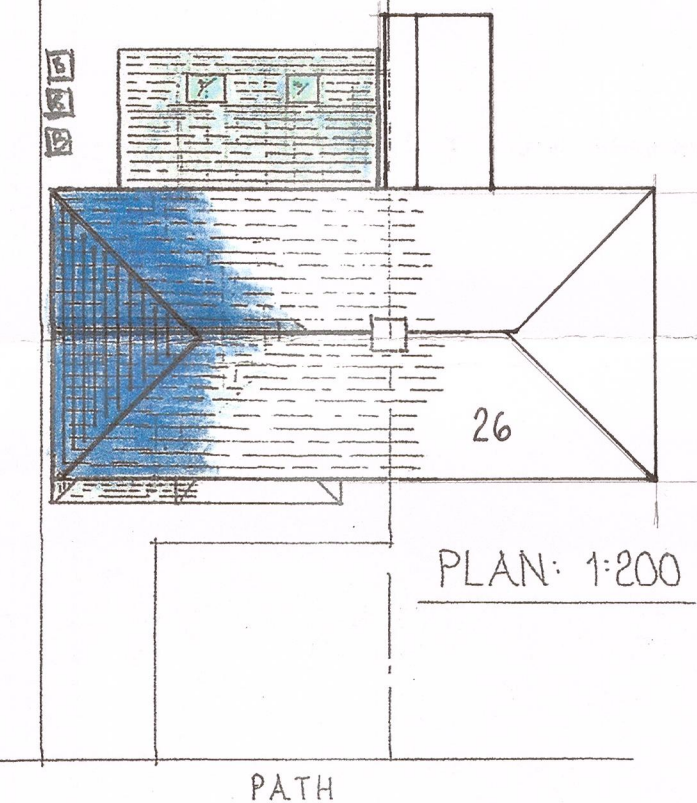

CLIENT ANDY & LESLEY KENNY

PROJECT EXTENSION & ALTERATIONS

LOCATION 28, UPLANDS, MIDDLETON M24 1FA

S. INGRAM & ASSOCIATES
Building Surveyors & Design Consultants

CIVIC TRUST AWARD 2002 - COMMENDATION FOR GOOD DESIGN

DESIGN STUDIO
HEIGHTS LANE
HEIGHTS DELPH
OLDHAM OL3 5TU

Telephone: 0145 787 6500
Mobile: 07708910347

SCALES: 1:50 & 1:100

DRAWN BY: S. INGRAM

DATE: AUG '2023 REV: NOV '2023

DRAWING No. 44 'B'

APPOINTED CONTRACTOR TO PRODUCE METHOD STATEMENT AND HEALTH & SAFETY PLAN FOR APPROVAL BY APPLICANT'S HEALTH & SAFETY ADVISOR TO ENSURE COMPLIANCE WITH C.D.M. REGULATIONS PRIOR TO COMMENCING ANY WORK.

CONTRACTOR TO CHECK ALL DIMENSIONS ON SITE PRIOR TO COMMENCING WORK ANY DISCREPANCIES TO BE DISCUSSED WITH STEVE INGRAM.