



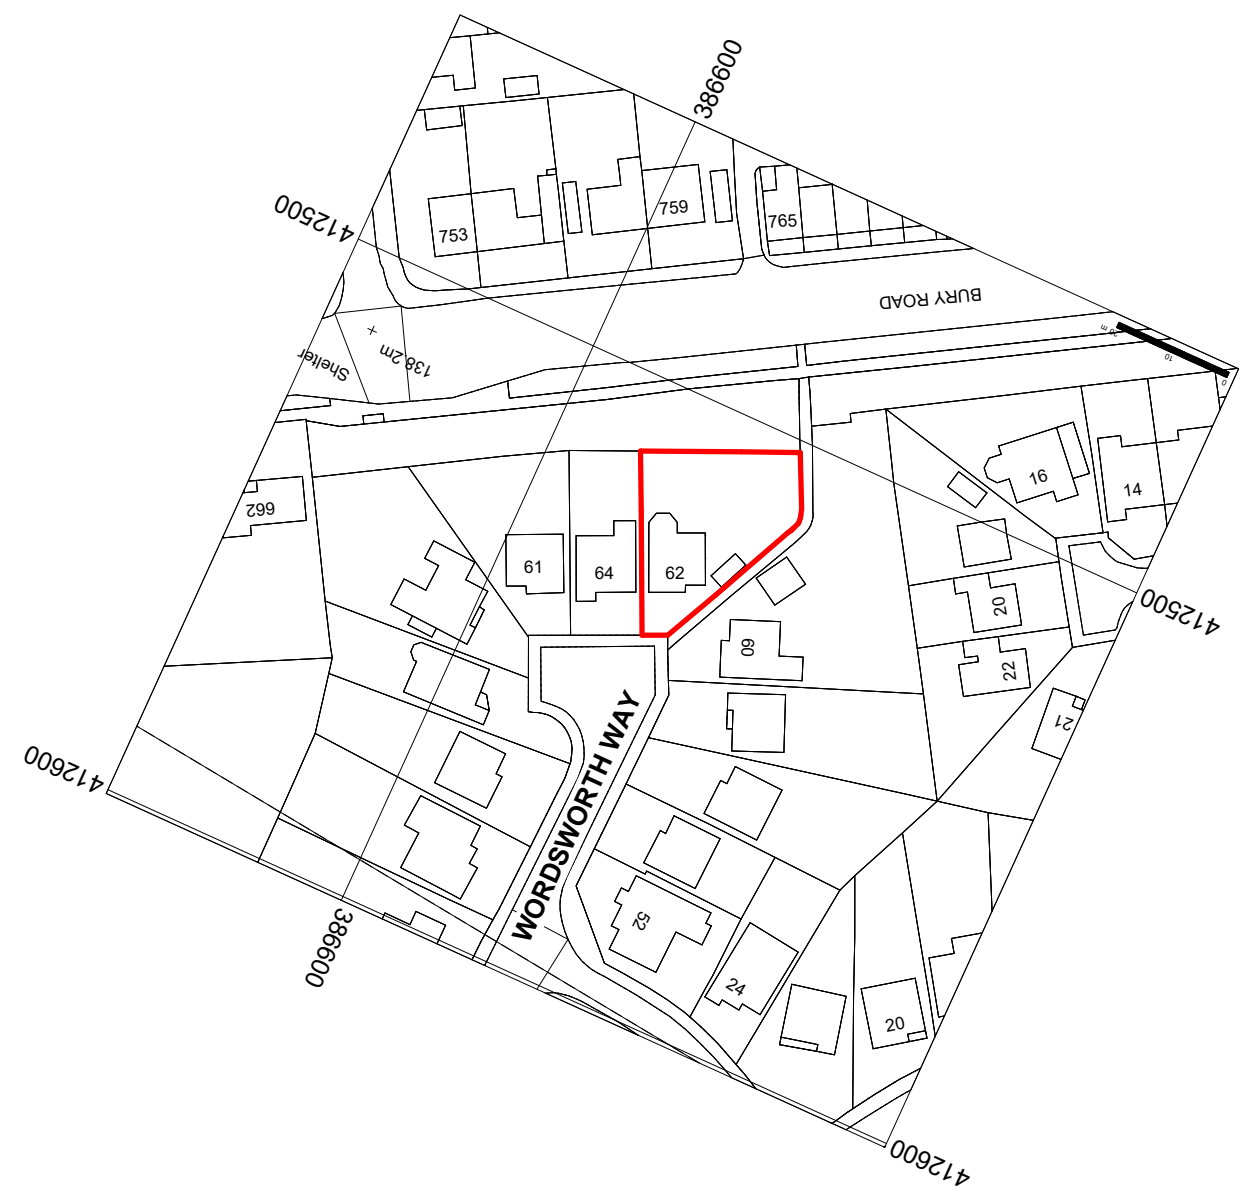

Location Plan
1 : 1250

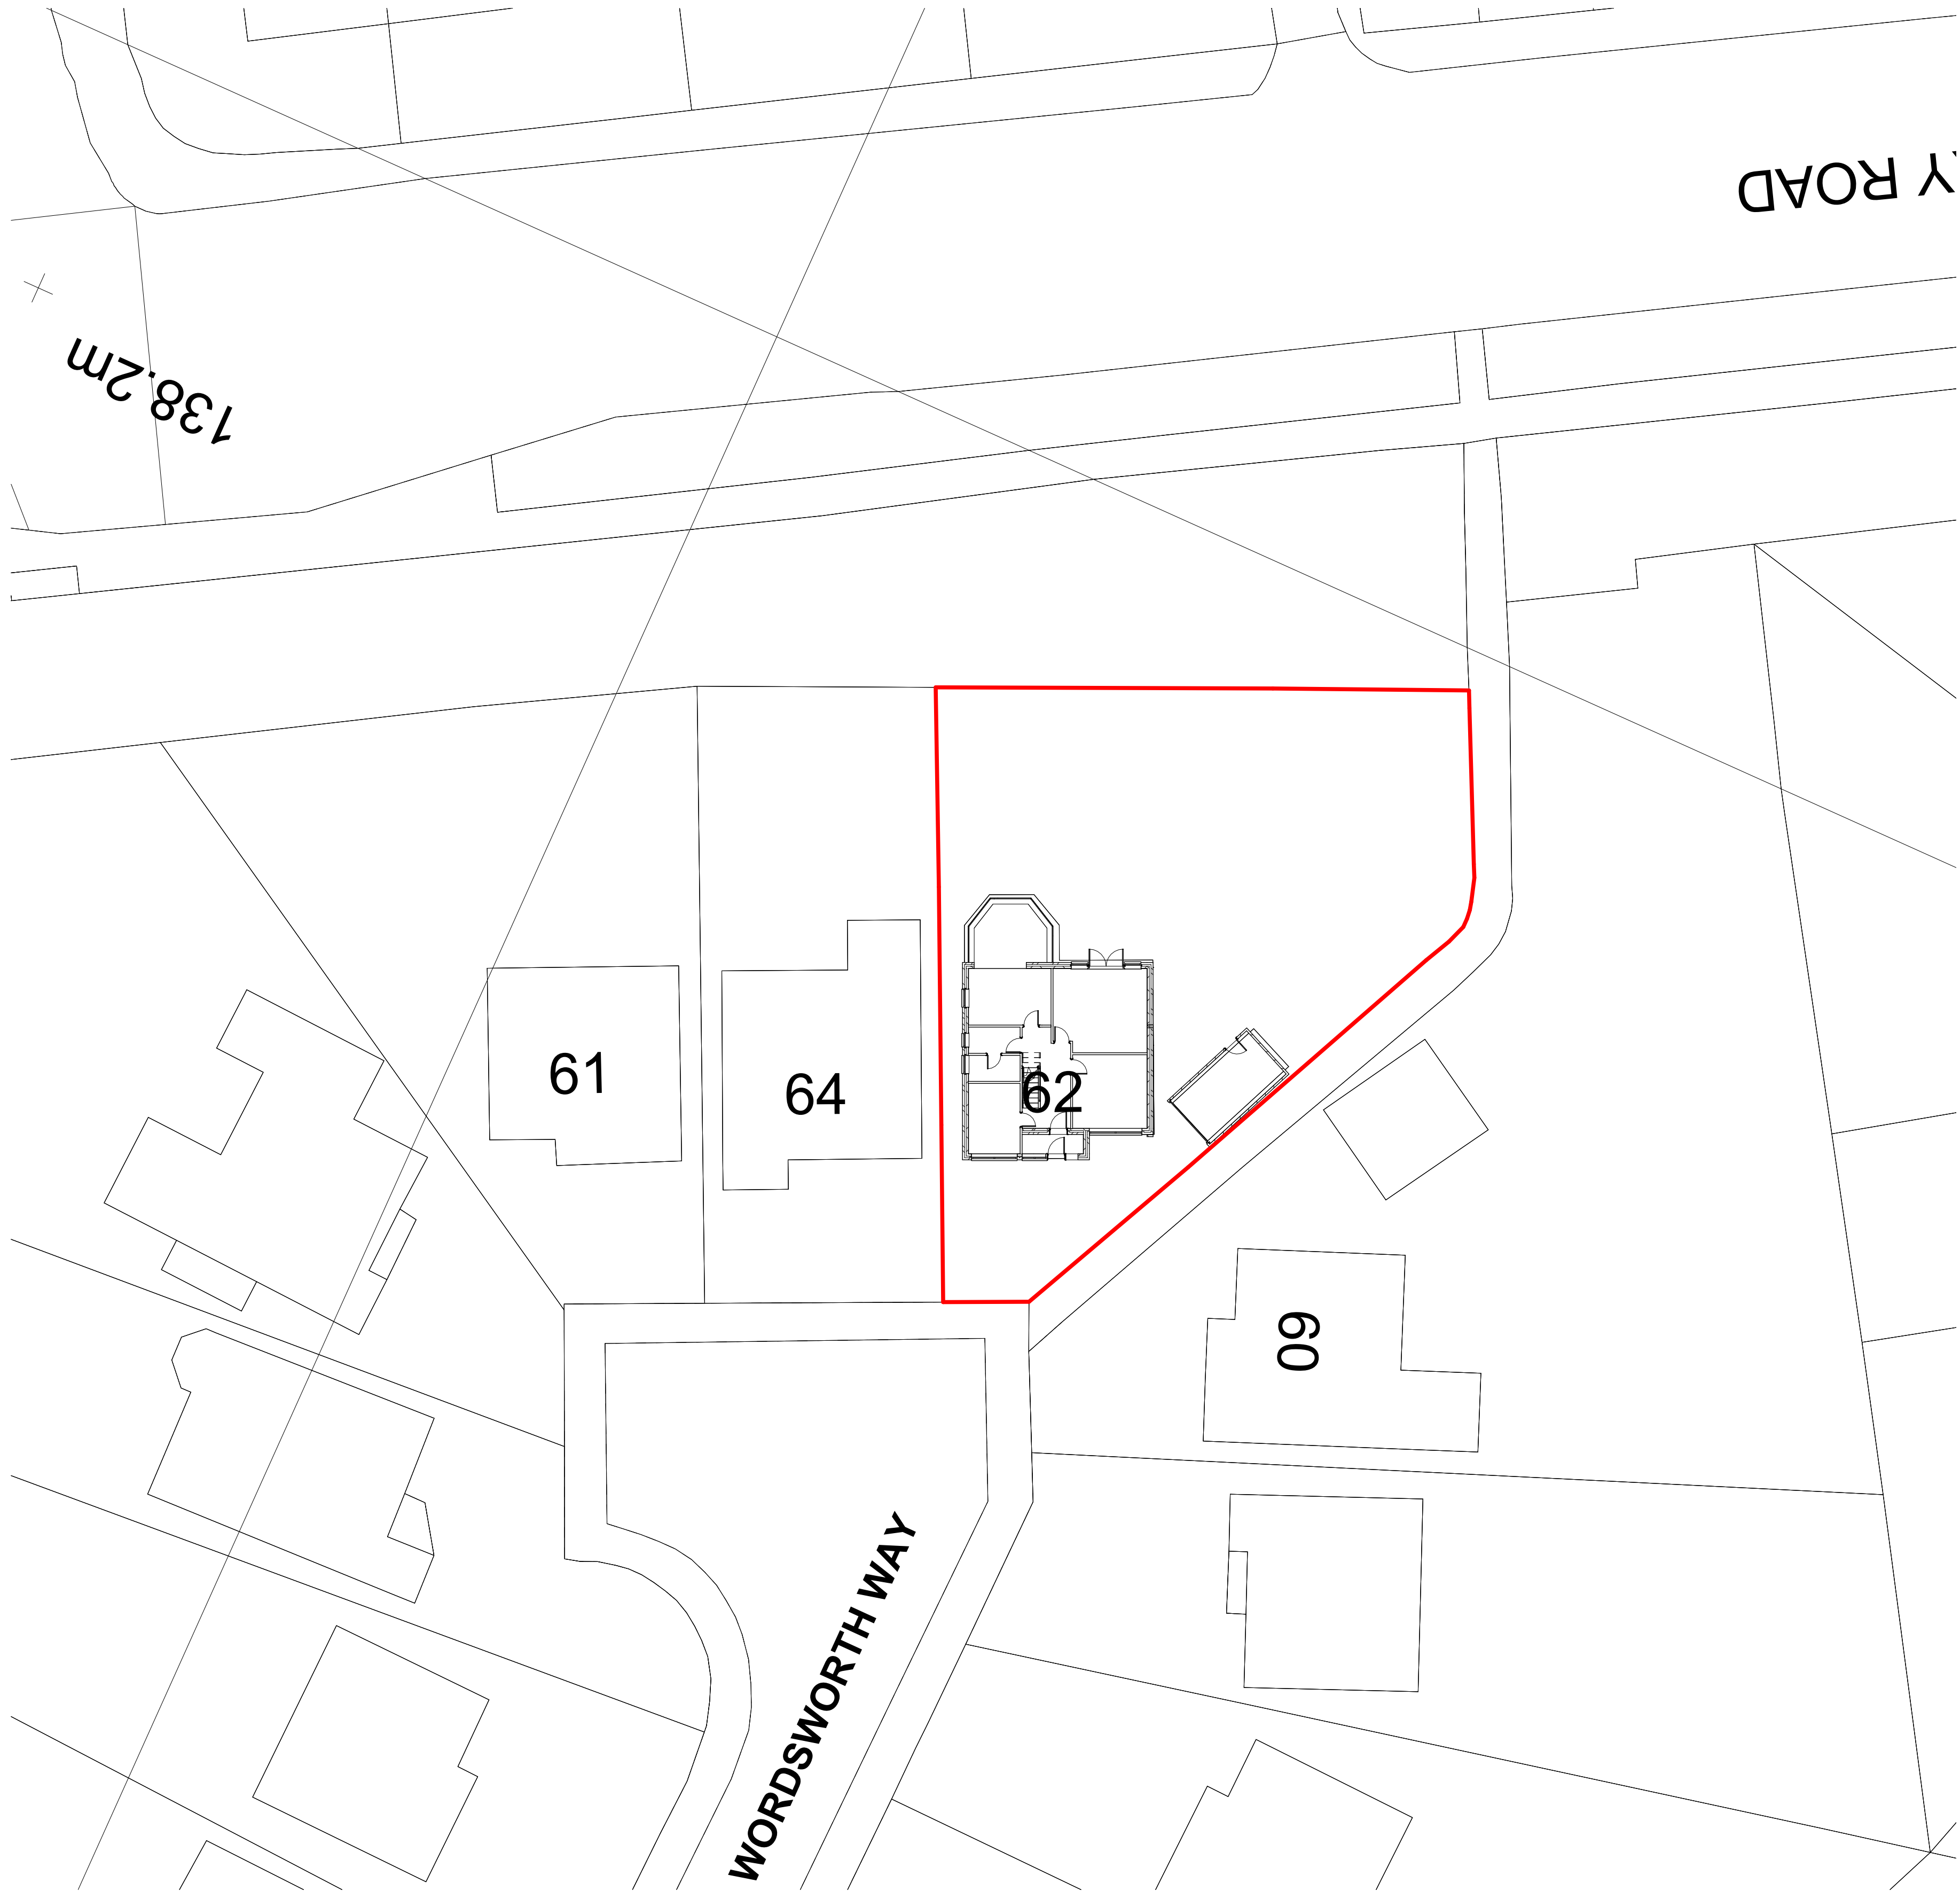

Existing Site Plan
1 : 200

Note:
All Dimensions Are Approximate
And TBC On Site By Contractor

TREND
ARCHITECTURE
T: 01484 941051
plan@trendarchitecture.co.uk
www.trendarchitecture.co.uk

Mr Bilal
62 Wordsworth Way, Rochdale, Lancashire,
OL11 5JE

Drawing Title:
Location & Existing Site Plan

Drawing Number: TR-A24-0902-001
Scale: As indicated@A1

Date: 30/10/24
Revision: A

Drawn By: AM
Checked by: JA

Reason For Issue:
Building Regs