



Existing front elevation
scale - 1:50 @ A1 / 1:100 @ A3

Existing rear elevation
scale - 1:50 @ A1 / 1:100 @ A3

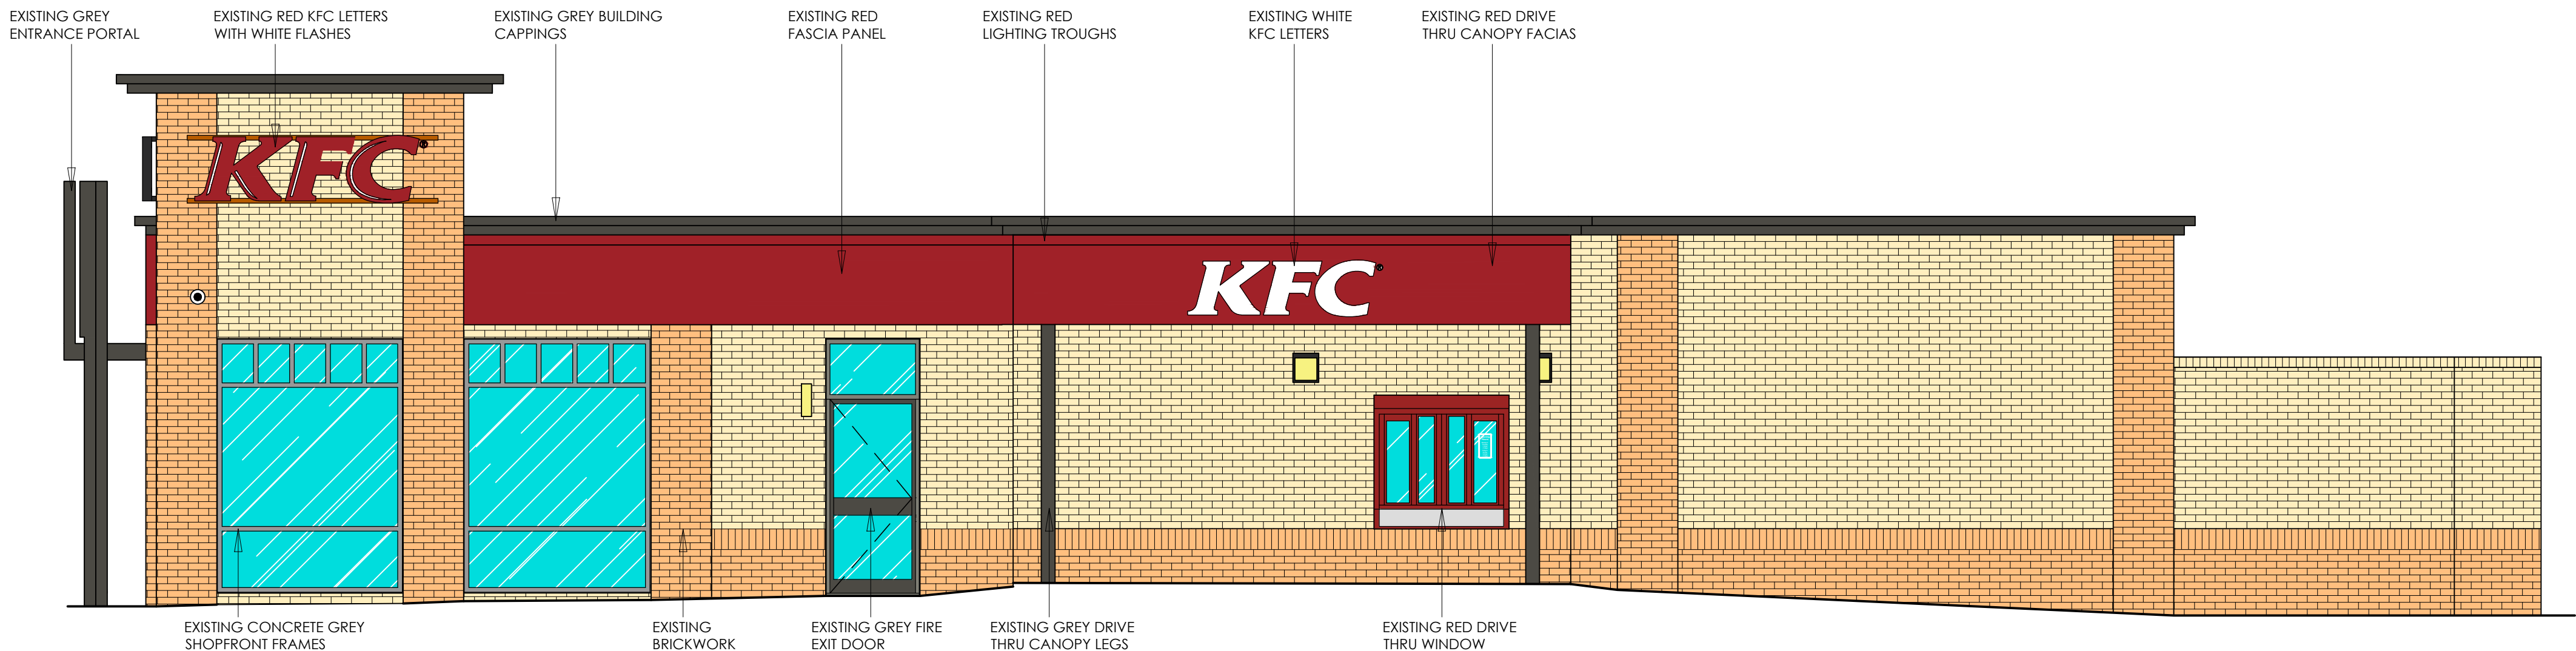


Existing drive thru elevation
scale - 1:50 @ A1 / 1:100 @ A3

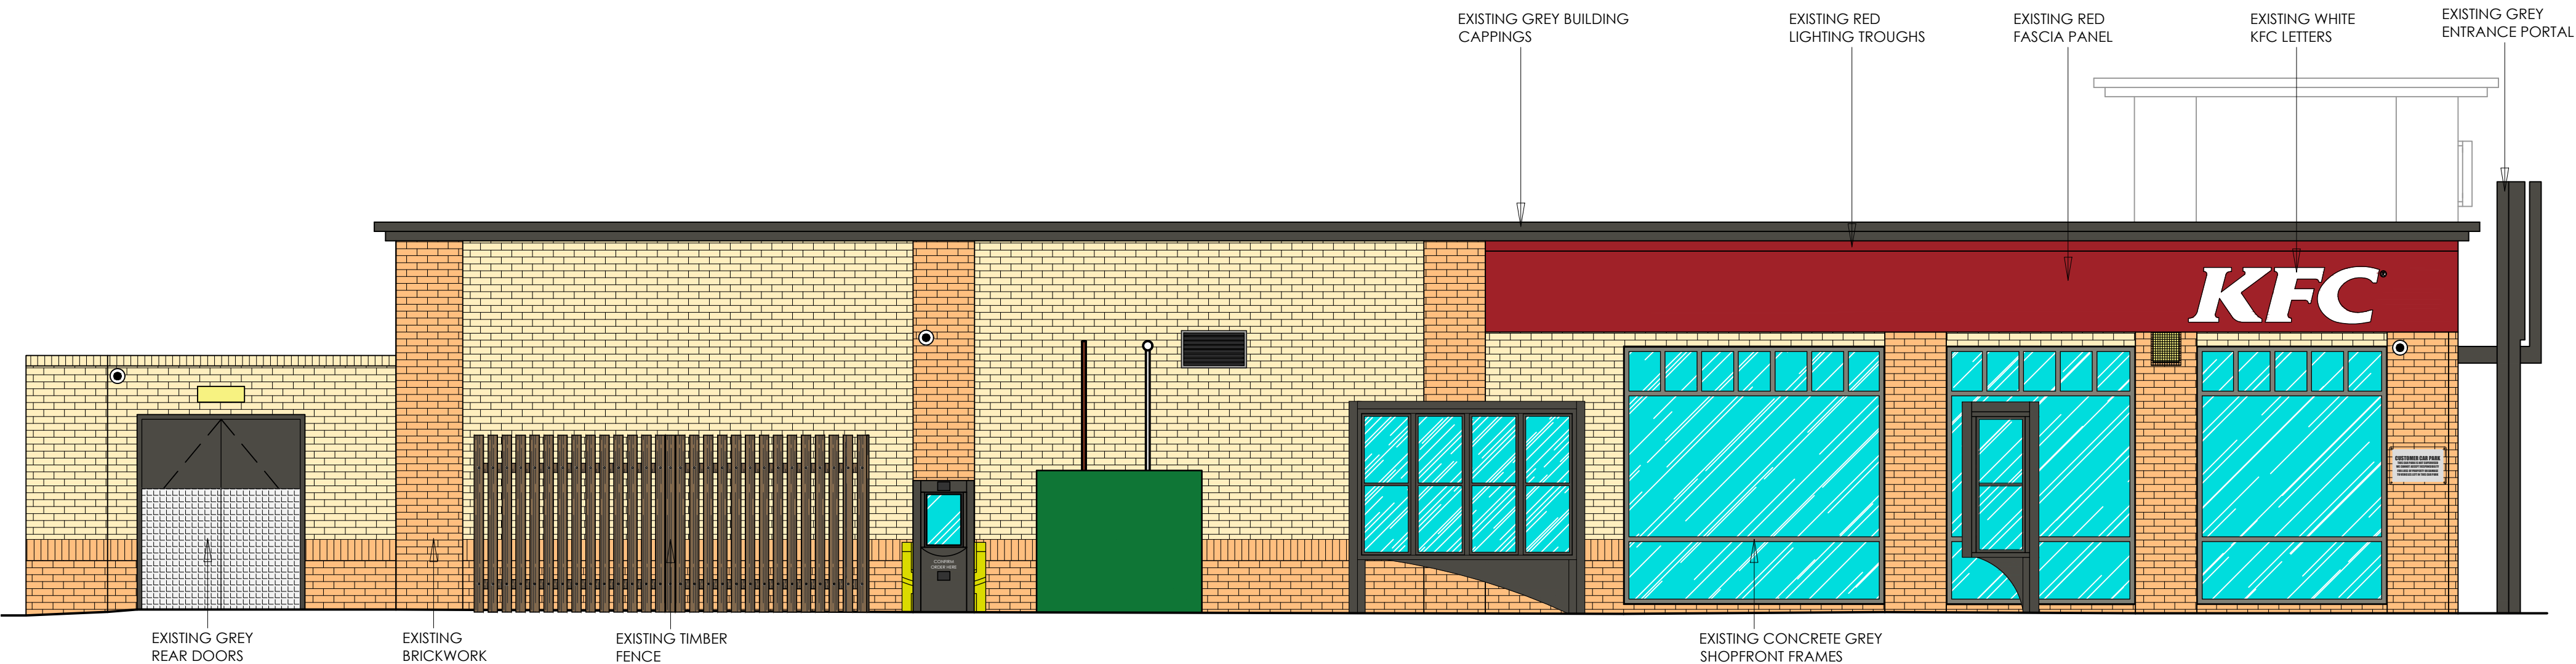

Existing side elevation
scale - 1:50 @ A1 / 1:100 @ A3

© copyright 2022
This drawing and the copyrights and patents therein are the designer's property and may not be used or reproduced - only under contract.

ALL DIMENSIONS TO BE CHECKED ON SITE.
DO NOT SCALE FROM THIS DRAWING EXCEPT FOR THE PURPOSES OF LOCAL AUTHORITY PLANNING

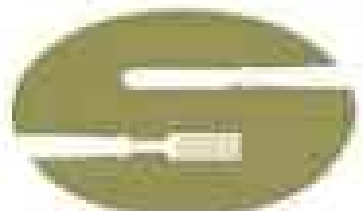

Soul Foods Group

Frank Belshaw
Building Surveyors Limited



wheatley springs barn, wheatley lane road,
barrowford, nelson, lancashire. BB9 6QS.
tel no. (01282) 699668. fax no. (01282) 602447.



IMAGE ENHANCEMENT

store address
KFC ROCHDALE
Kingsway Retail Park,
Kingsway,
Rochdale,
OL16 5AF
CLIENT: SASA

drawing title
EXISTING
EXTERNAL ELEVATIONS

drawn by	checked	date
RCH	----	11/10/22
store no.	scale	
026/16	1:50 @ A1	

KFC drawing no.	FB ref.	revision
2616/2022/P210	2022/93	--

rev	date	description
-----	------	-------------