


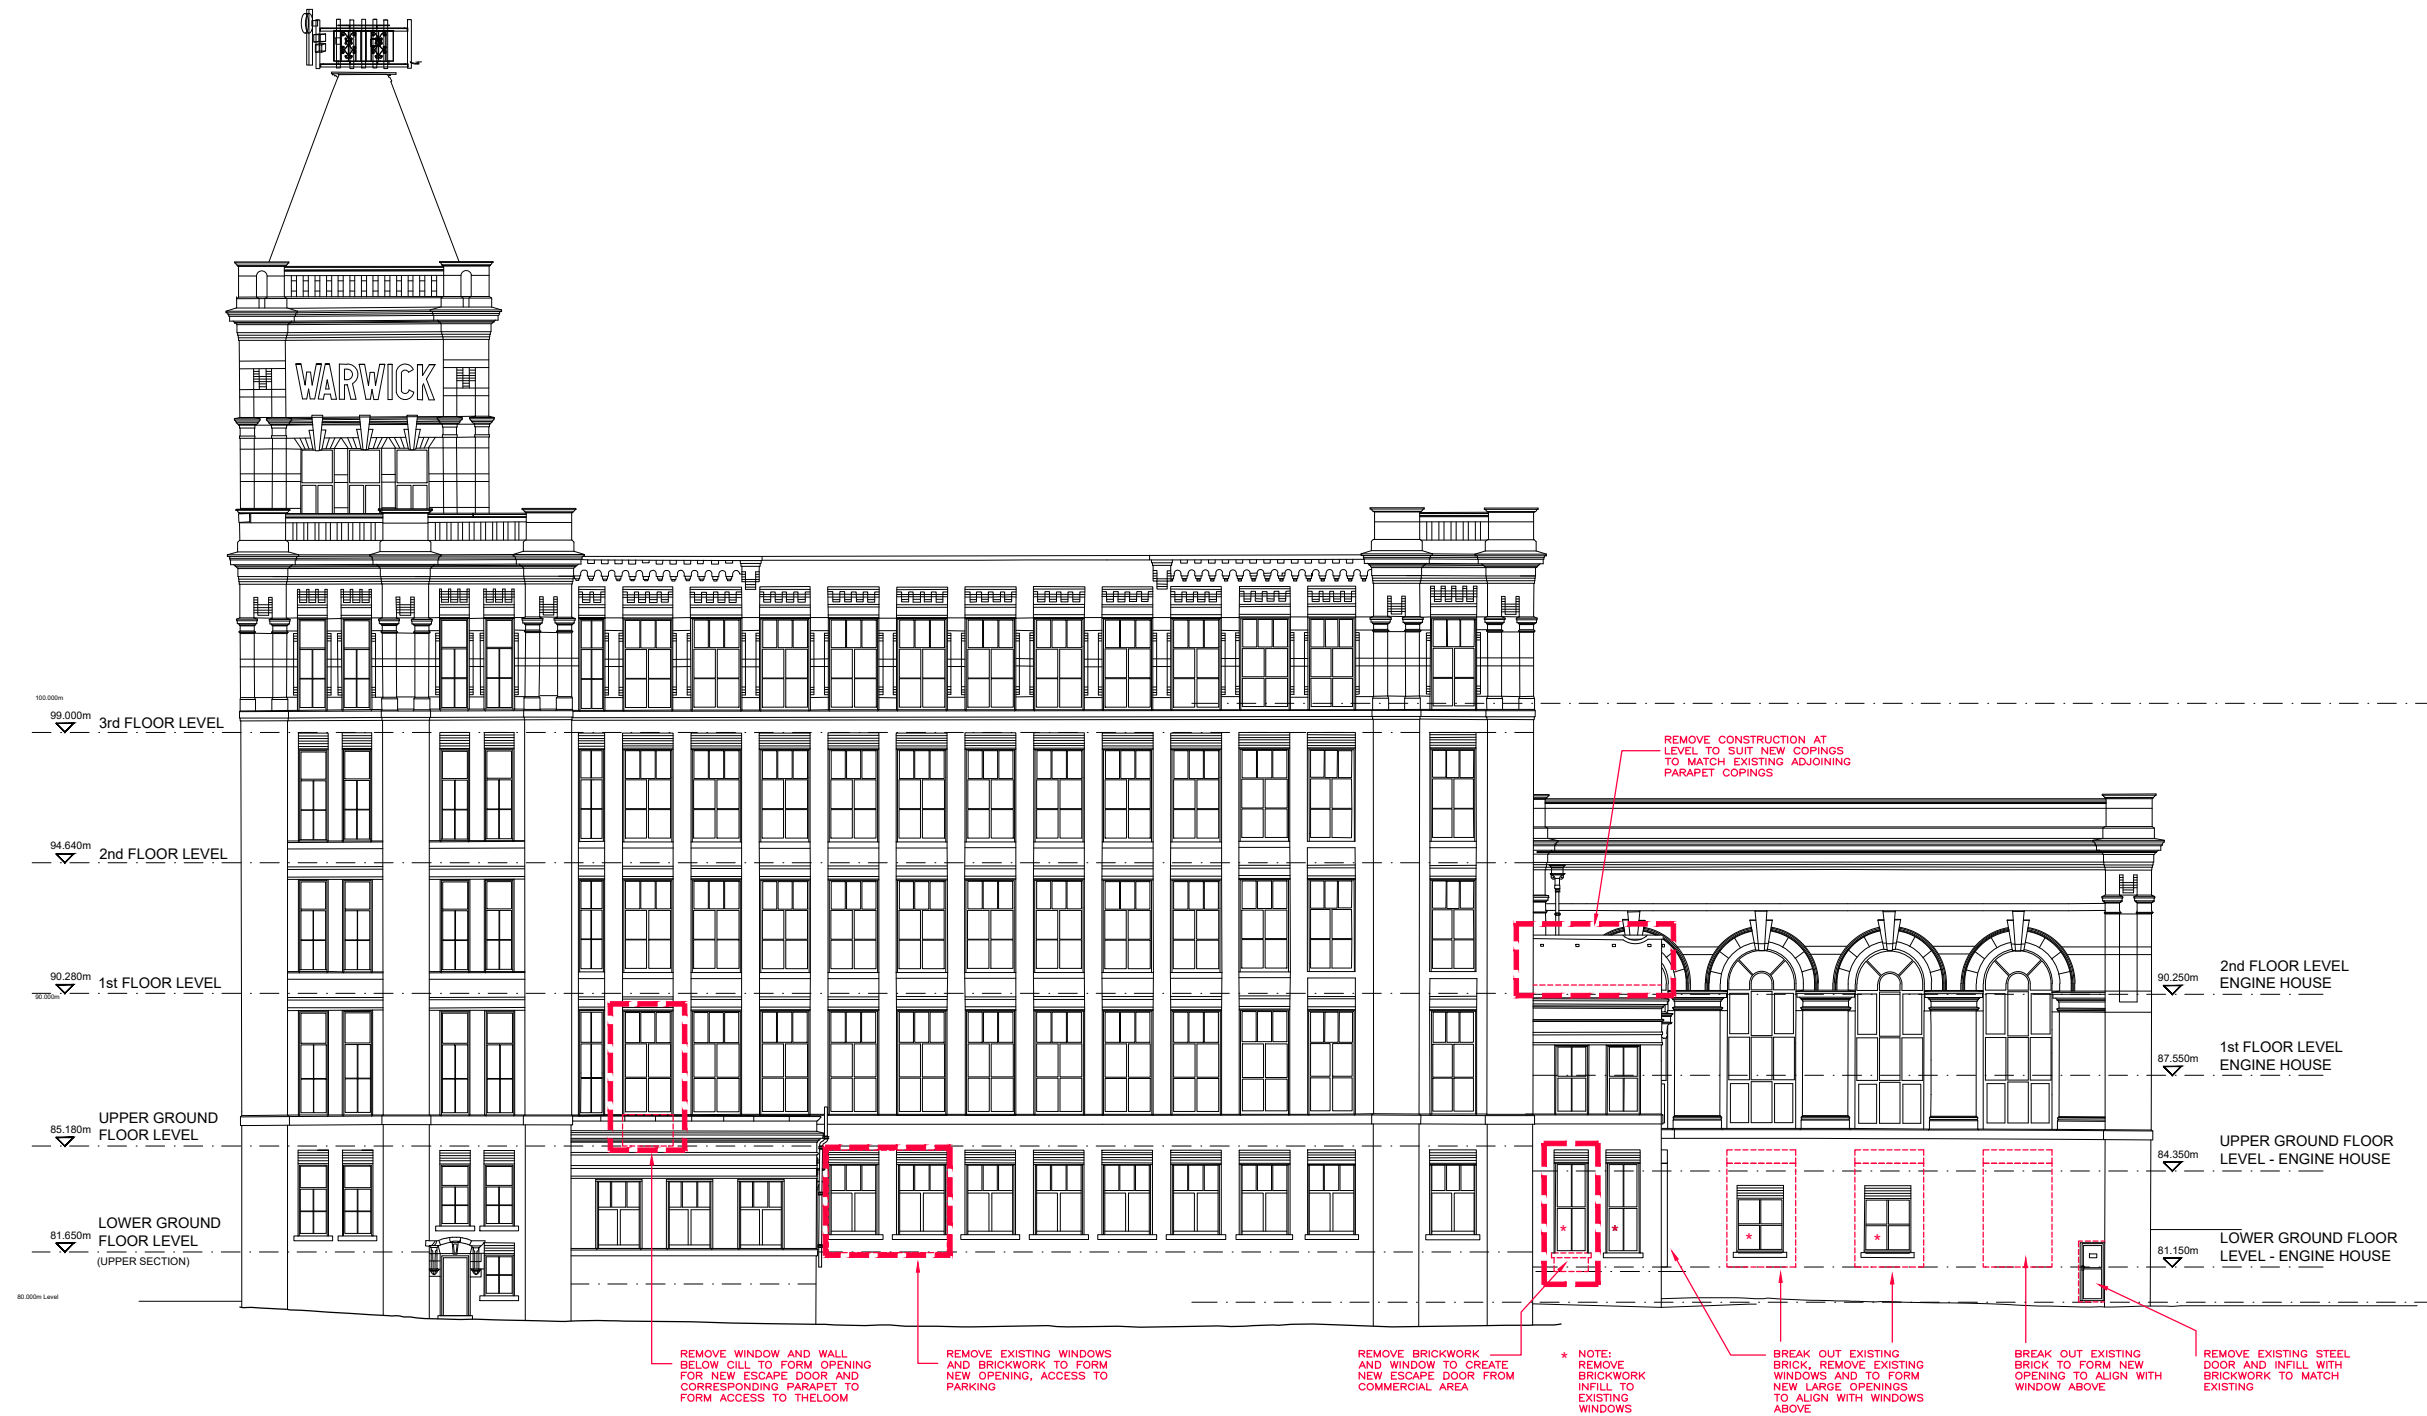

WEST ELEVATION - MAIN MILL BUILDING

GENERAL NOTES

**1.0 REMOVE ALL EXTERNAL PIPEWORK
(RAINWATER GOODS AND SOIL PIPES TO BE
REPLACED TO MATCH EXISTING)**

**2.0 REPLACE ALL EXISTING WINDOWS AND DOORS
TO MATCH EXISTING**

**3.0 REMOVE ALL EXTERNAL SIGNAGE EXCLUDING
DRAWING NAME**

**4.0 REMOVE ALL EXISTING TELECOMMUNICATIONS
EQUIPMENT**

**5.0 DRAWING TO BE READ IN CONJUNCTION WITH
DEMOLITION PLANS Dwg No's. WM-DM-101-106**

Notes :

- Dimensions are to be checked on site before fabrication and construction
- Any discrepancies are to be immediately notified to the architects
- Structural measurements are to be taken from the structural engineers drawings
- Do not scale
- Copyright reserved by GMA

A number line is shown with major tick marks at 0, 5, 10, 15, and 20. There are also minor tick marks between these major numbers, representing every integer. The segment from 0 to 1 is shaded gray.

	GMA ARCHITECTURE Architects and Designers UK House 82 Heath Road Twickenham TW1 4BA Telephone 020 8891 5959 Fax 020 8607 9933 Email enquiries@gmaarchitecture.co.uk www.gmaarchitecture.co.uk	DRAWING ISSUE STATUS	Client	Scale	Date	Drawn	Checked
		PLANNING	KAM LEI FONG LTD	1:250 @ A3	June 23	MD	IL
-	-	Project	Drawing	Type	Client	Drawing No	Revision
REV	DESCRIPTION	DATE	WARWICK MILL MIDDLETON MANCHESTER	Proposed DEMOLITION WEST ELEVATION	01	277-01	WM DM-304