



Notes:

© COPYRIGHT RESERVED

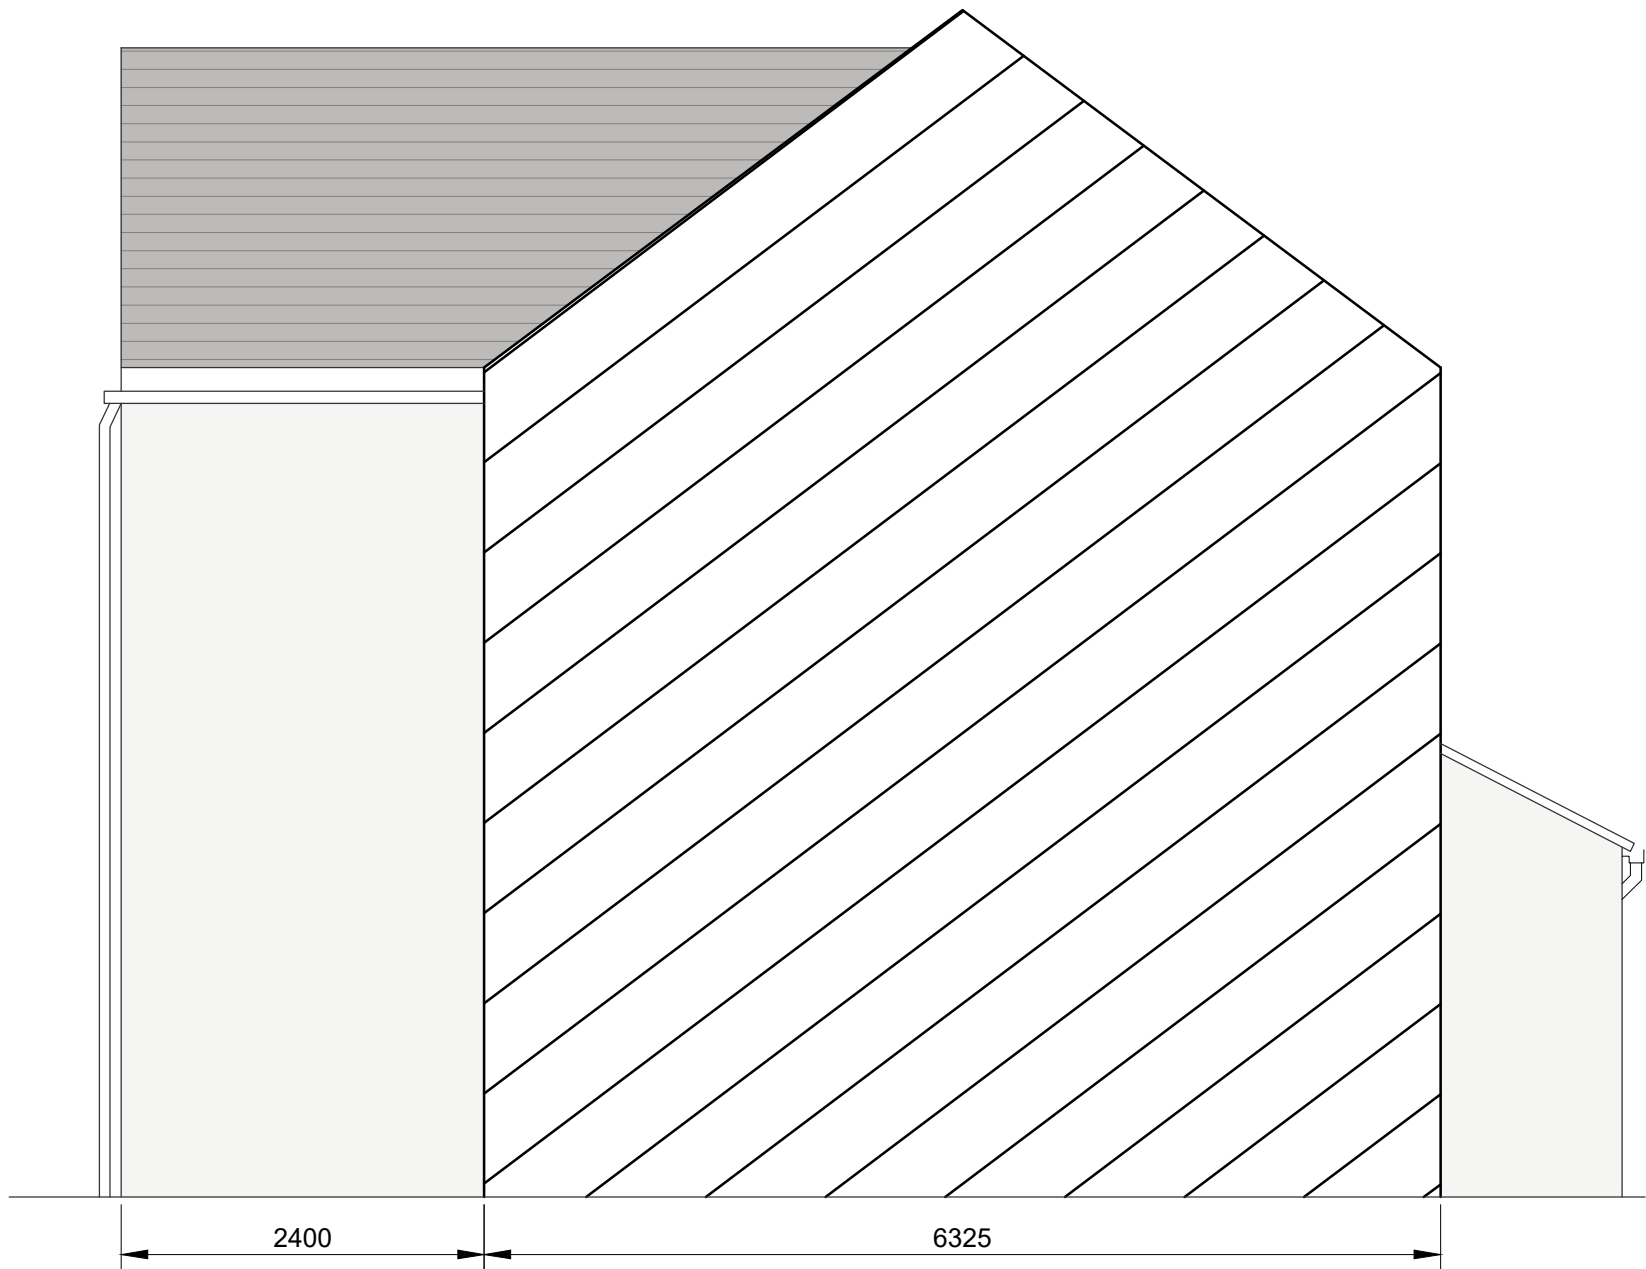

PROPOSED SIDE EAST ELEVATION

SCALE BAR 1:50

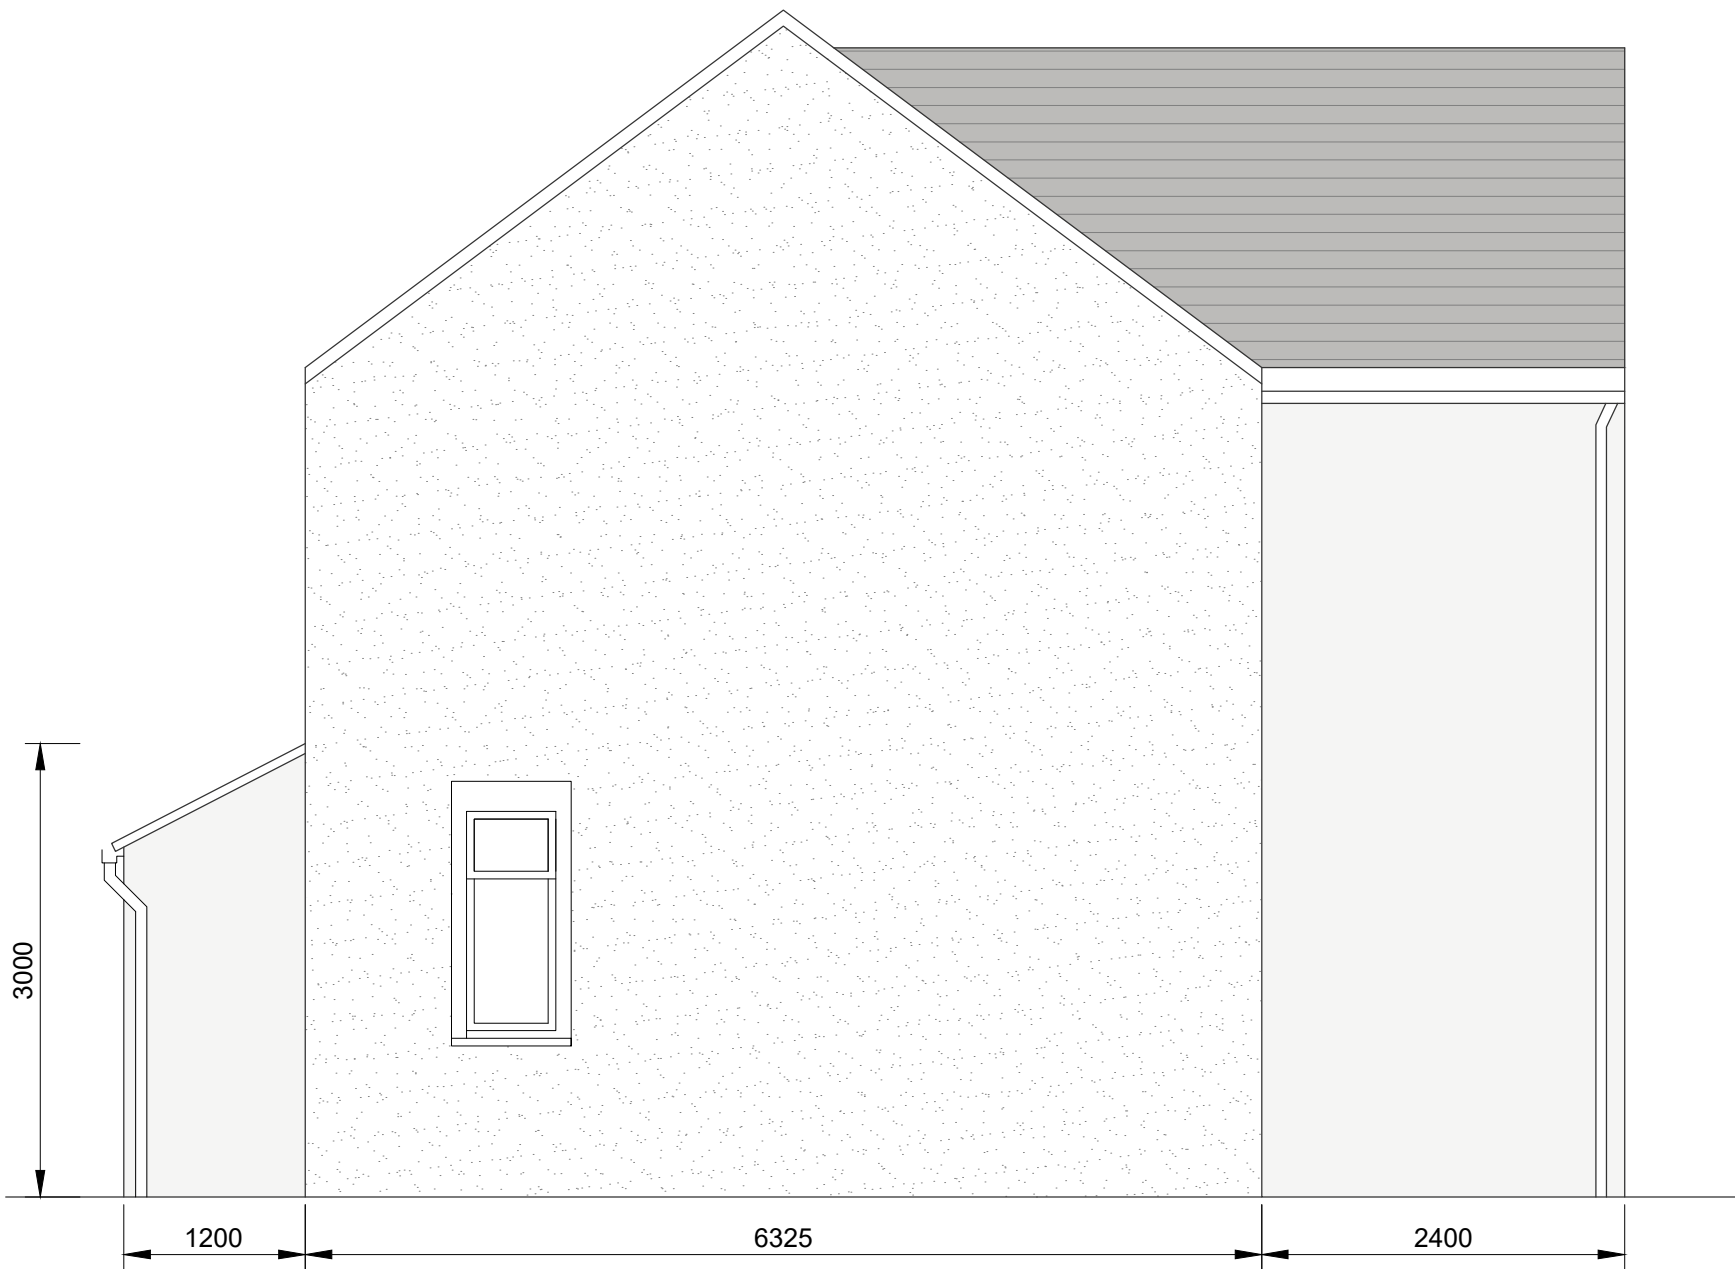

PROPOSED SIDE WEST ELEVATION

Building footprint/boundaries and porch design changed based on planning officer's email received on 21/04/2023

03.05.23

VM

A

REVISIONS	DATE	CHKD	No
-----------	------	------	----

StandOut Designs

High Street, South Milford, LS25 5AQ
Mob: 07503 819 194 Email: info@standout-designs.co.uk

Project
44 BONSCALE CRESCENT
MIDDLETON, MANCHESTER
M24 5LY

Client
VASILIS MALOUDIS

Title
PROPOSED SIDE
ELEVATIONS

Drawn EK	Scale 1:50@A2
--------------------	-------------------------

Checked EK	Date FEBRUARY 2023
----------------------	------------------------------

Job no 125	Dwg.No 32.02	Rev A
----------------------	------------------------	-----------------