
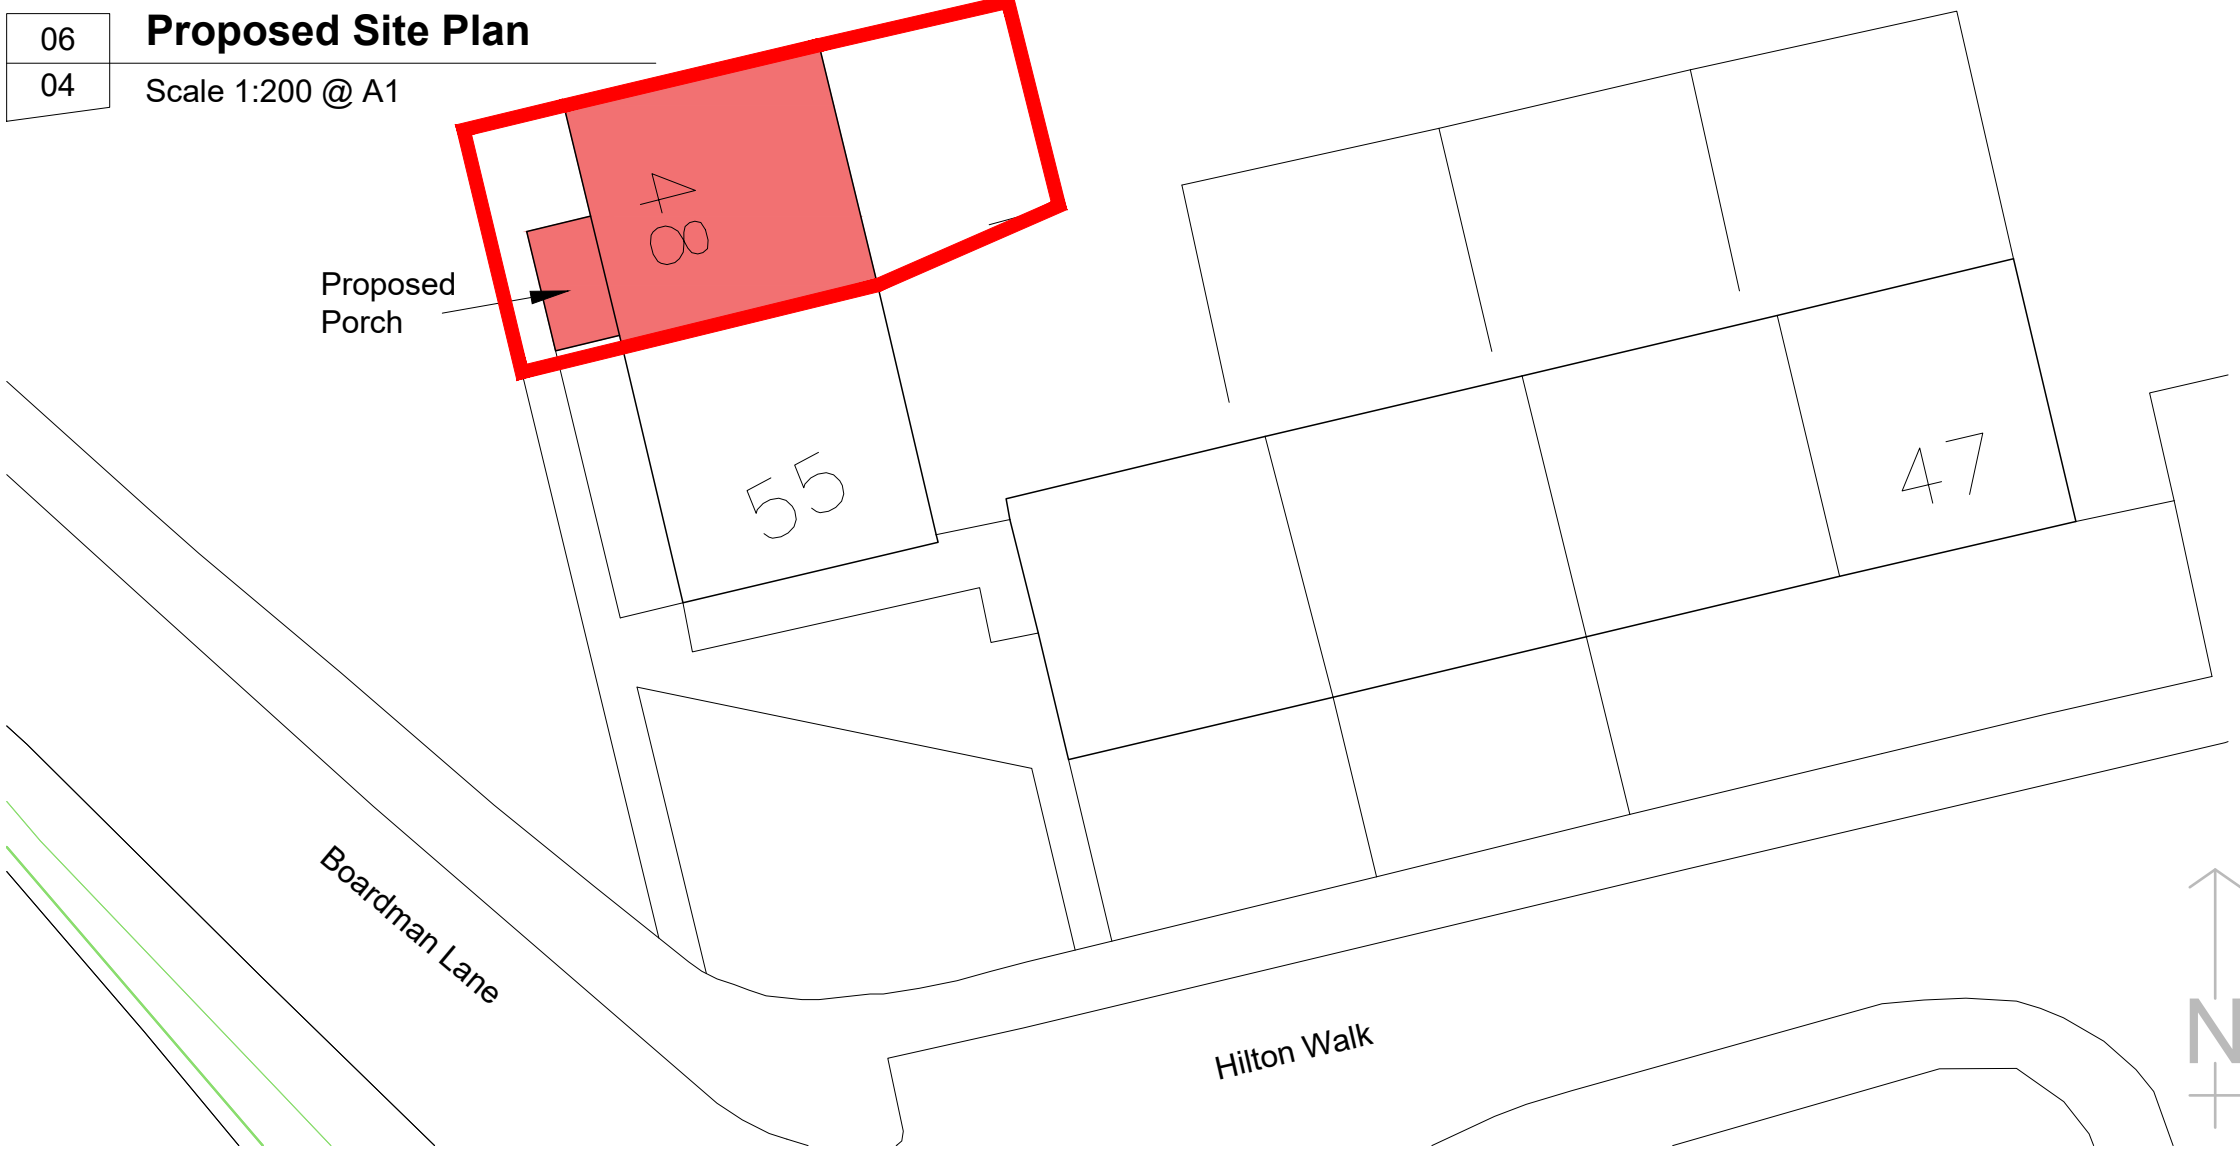


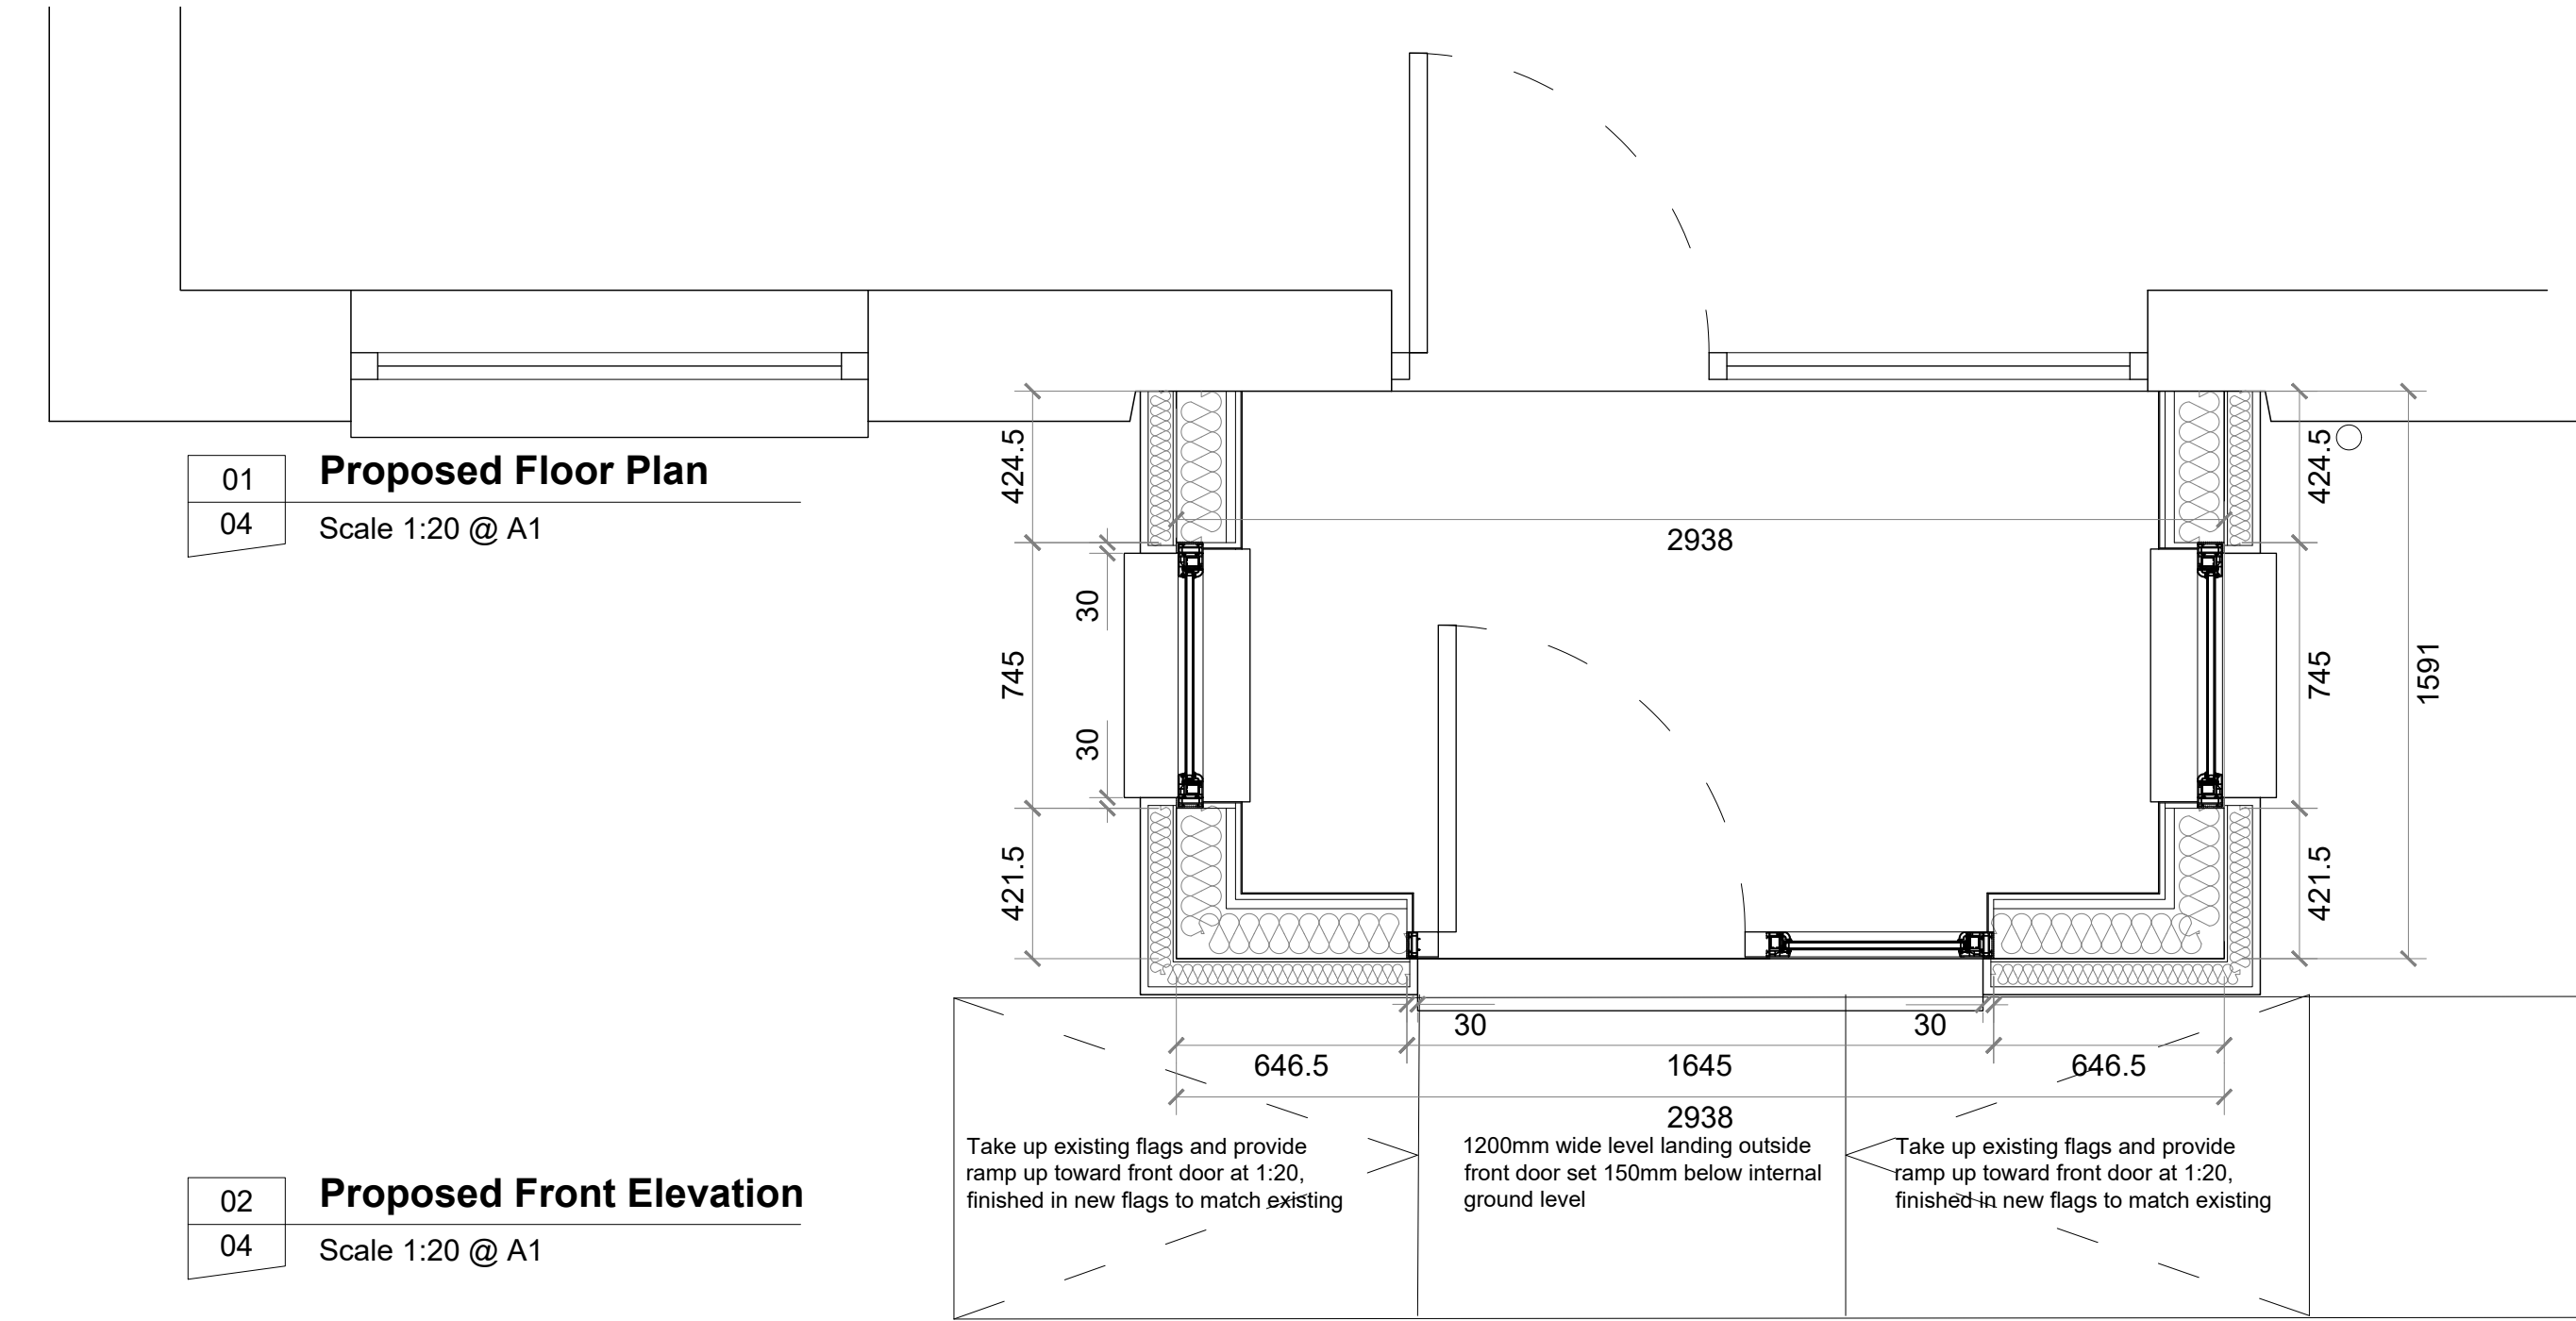


03

04

Proposed Left Side Elevation

Scale 1:20 @ A1

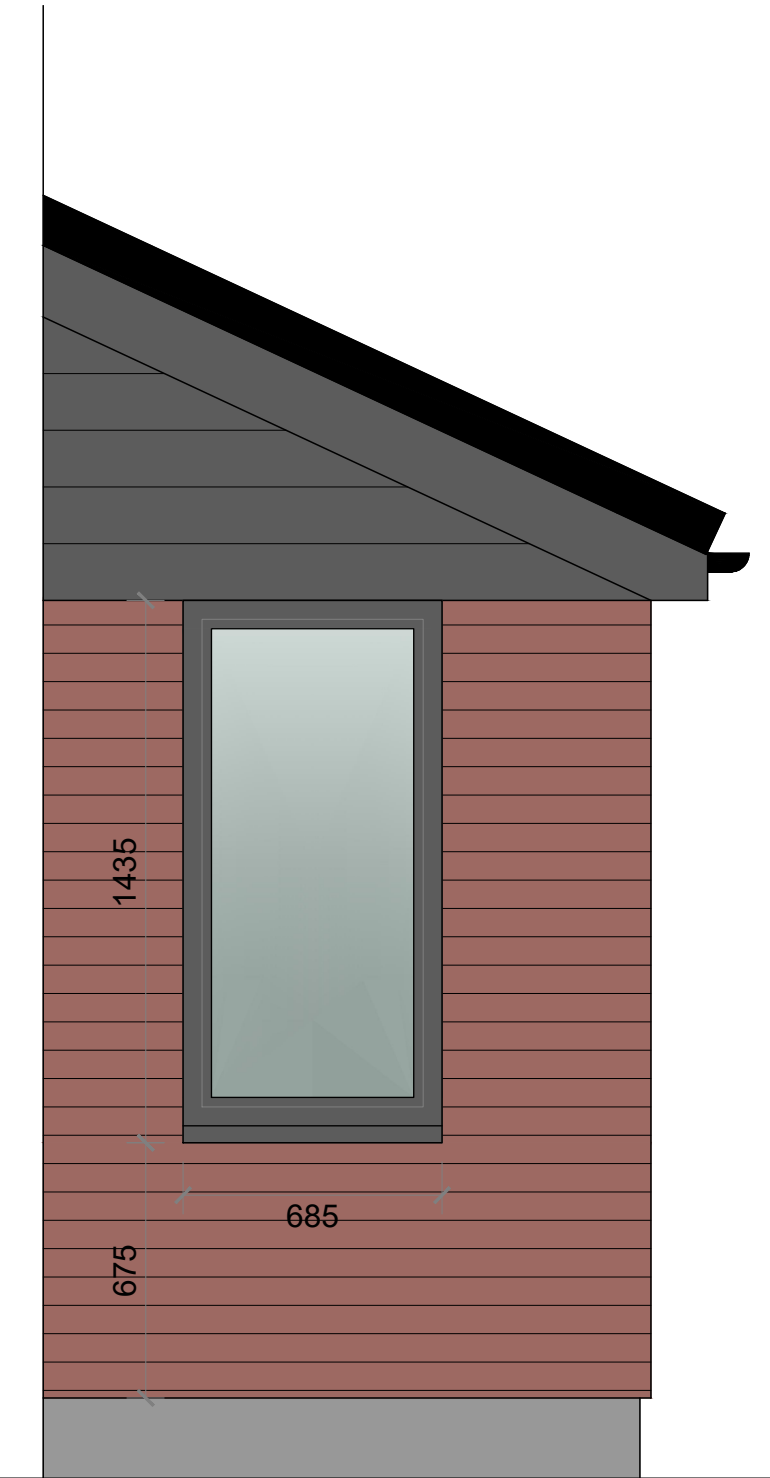

04

04

Proposed Right Side Elevation

Scale 1:20 @ A1



General Notes
01: Dimensions must not be scaled from this drawing. If in doubt, please ask.
02: All dimensions are in millimetres unless noted otherwise.
03: All dimensions should be verified on site before proceeding with the work.
04: TADW Architects shall be notified in writing of any discrepancies.
05: © TADW Limited (UK) 2015

Legend

P2	Existing and proposed site plans added	23.11.23	AM	MH
P1	Drawn	26.10.23	AM	MH
Issue	Description	Date	Drawn	Checked

Drawing Status
P - Planning | T - Tender | C - Construction | R - As Record

For Approval

tadw architects

Six St. Petersgate Stockport Cheshire SK1 1HD
Ph 0161 477 6158 Fx 0161 480 8342 mail@tadw.co.uk www.tadw.co.uk

Client Rochdale Boroughwide Housing

Job Croftgates Road and Boardman Lane, Middleton

Title 48 Boardman Lane Proposed Plans and Elevations

Scale 1:20, 1:200 @ A1

Note - Prints from PDF files may not be to scale, check accuracy against scale

Job Number 231335	Drawing Number 04	Issue P2
----------------------	----------------------	-------------