


The use of this data by the recipient acts as an agreement of the following statements.
Do not use this data if you do not agree with any of the following statements:-

Ryder Architecture has co-ordinated relevant information received from third parties, but are not responsible for the content of the information received from others.


The controlled version of this drawing should be viewed in DWF or PDF format not DWG or other formats. All prints of this drawing must be made in full colour.

Where this drawing has been based upon Ordnance Survey data, it has been reproduced under the terms of Ryder Licence No. 100000144. Reproduction of this drawing in whole or in part is prohibited without the prior permission of Ordnance Survey.

Do not scale the drawing. Use figured dimensions in all cases. Check all dimensions on site. Report any discrepancies in writing to Ryder before proceeding.

 

Key Plan :

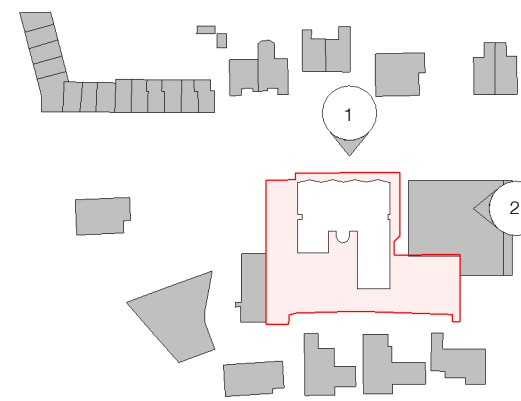


Key

- 1 Red Brick
- 2 Dark Grey Roof Slate
- 3 Grey Fixed Window
- 4 Red Metal Downpipe
- 5 Grey Casement Window
- 6 Grey Window with Solid Panel
- 7 Red Metal Mesh on steelframe structure to staircase
- 8 Perforated Metal Mesh
- 9 Grey Brick
- 10 Bronze Casement Window
- 11 Red Metal Feature Fence
- 12 Timber Fence



1 Proposed North Elevation
1:100

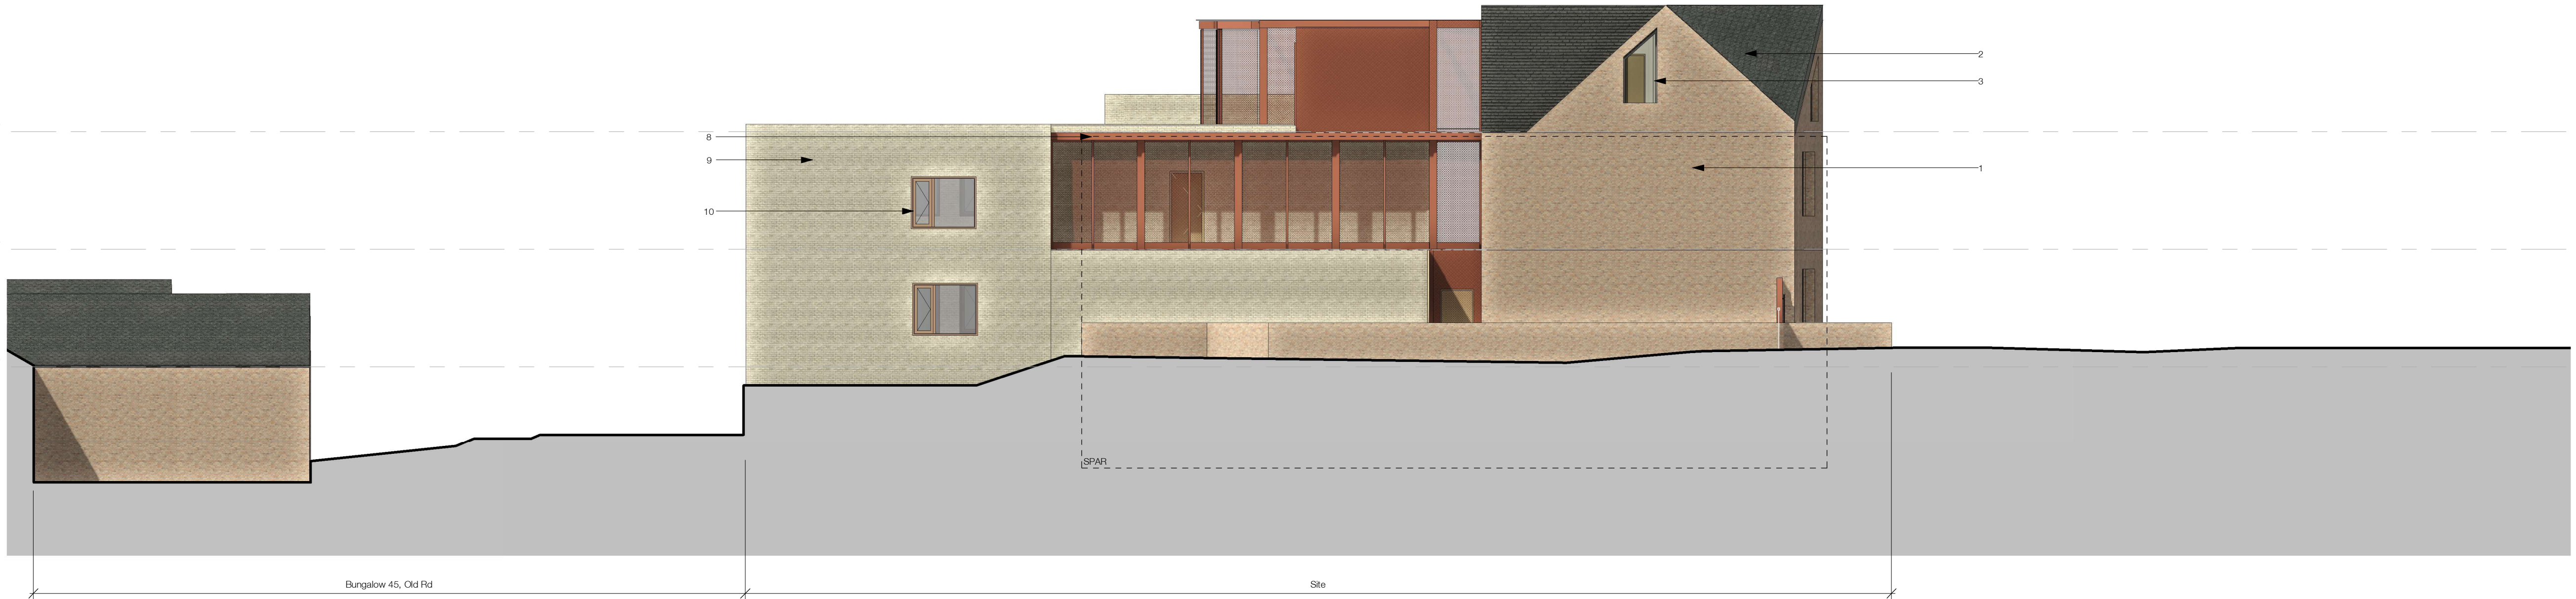

2 Proposed East Elevation
1:100

P5	Drawing Updated based on planning comments	DPA	FTA	26/10/23
P4	Planning	ALO	FTA	14/09/23
P3	Internal draft	LVI	ALO	15/08/23
P2	Revised Layout	ALO	HRU	18/07/23
P1	First Issue	ALO	HRU	04/05/23

Rev	Description	Drawn	Checked	Date
-----	-------------	-------	---------	------

Suitability
Information

Project
PossAbilities
Wuerdle Street
Halifax Road, Rochdale, OL12 9QD

Drawing
Proposed GA Elevations

Drawing Number	Originator	Zone	Level	Type	Role	Number
Project ID	- RYD	- ZZ	- ZZ	- DR	- A	- 3601
Project Number	10745-01	As Indicated	SZ		Revision	P5

info@ryderarchitecture.com
www.ryderarchitecture.com

Ryder