




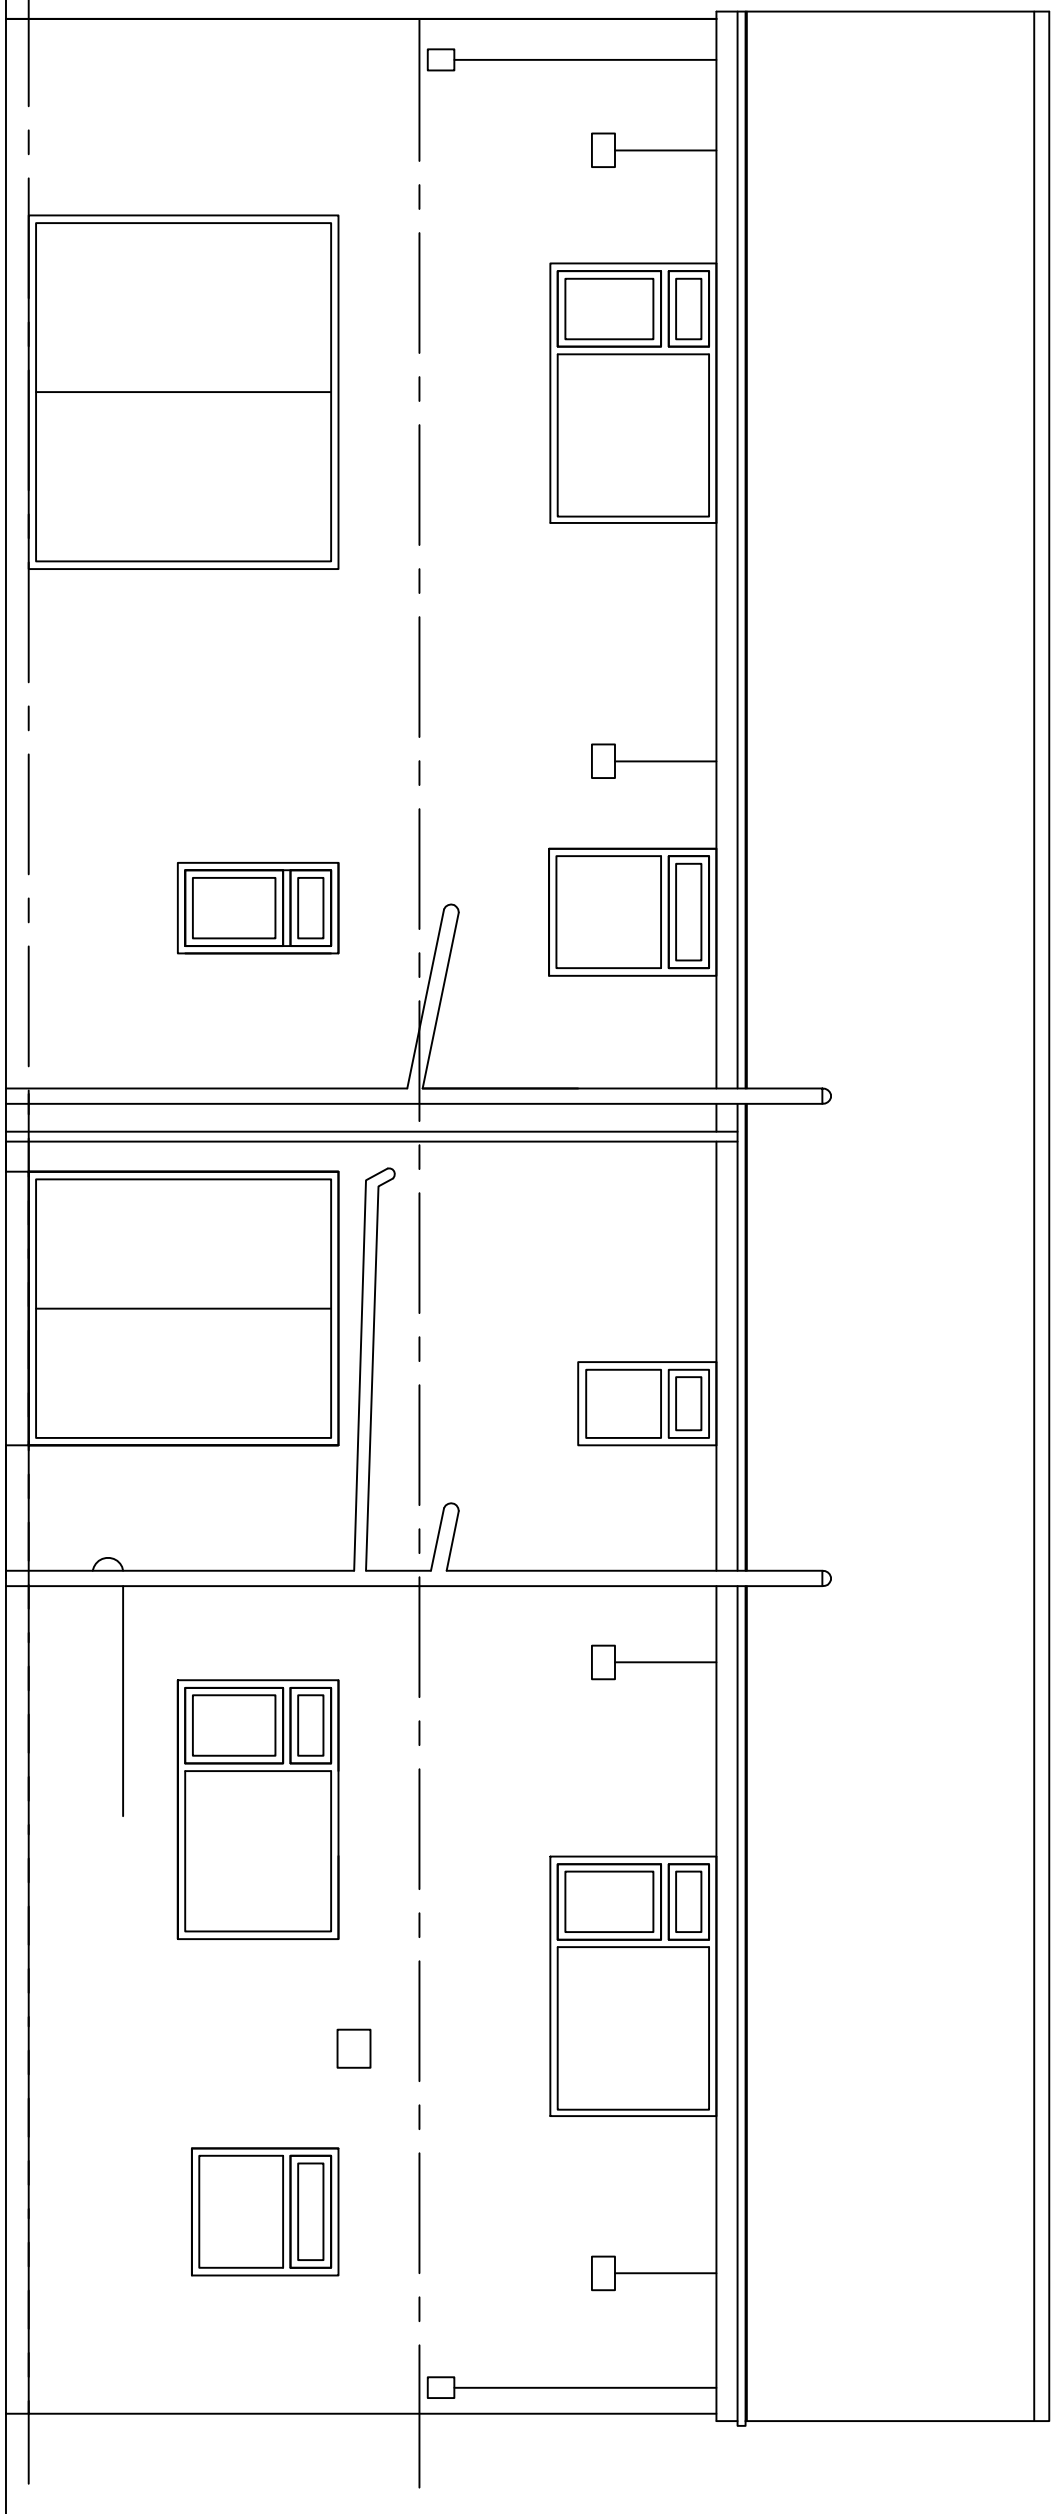


extg rear elevation

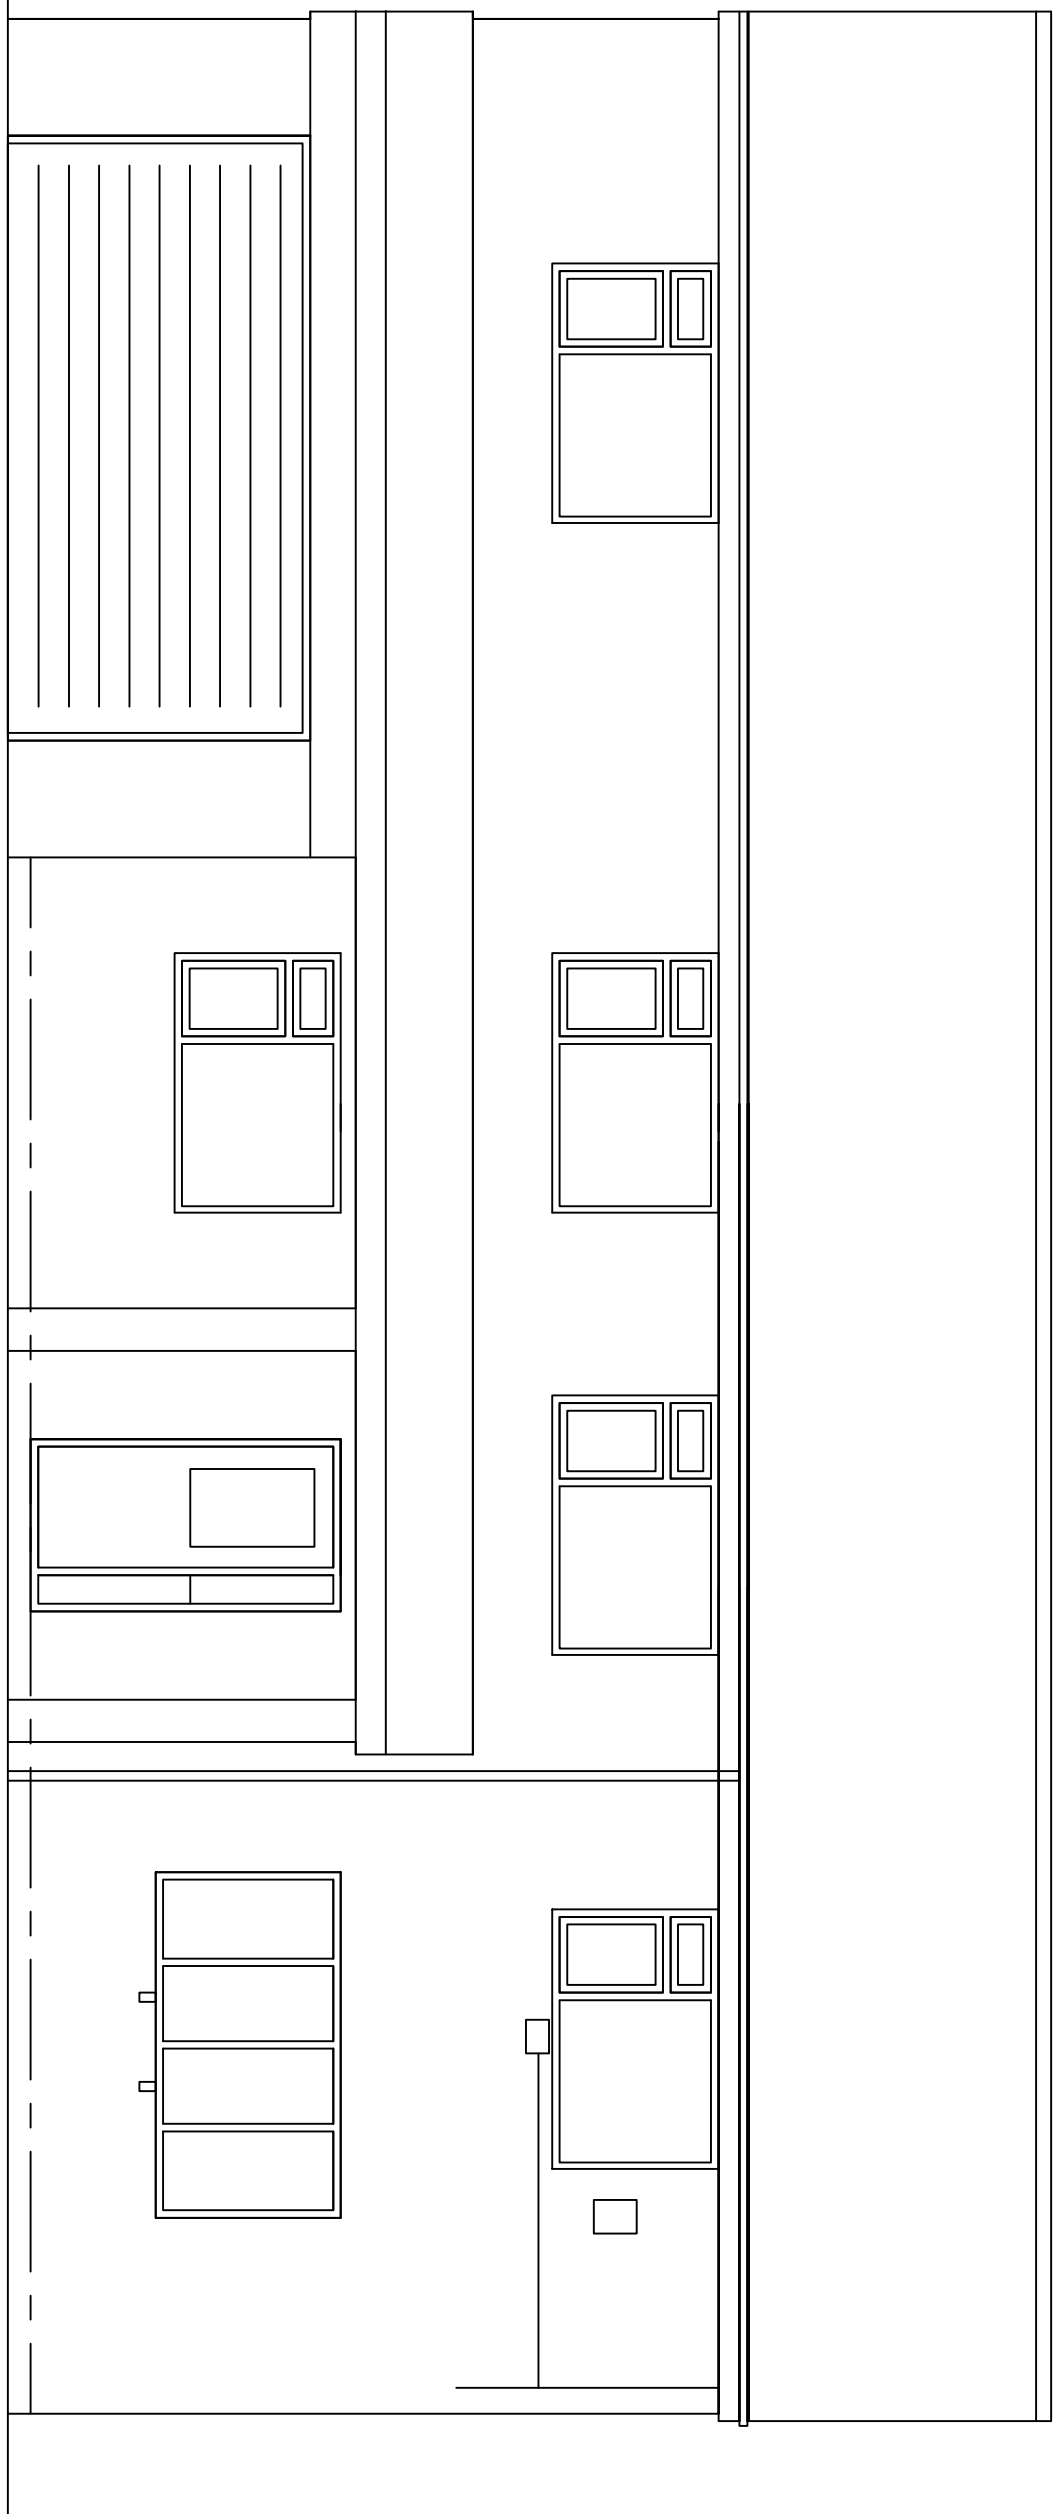


extg front elevation

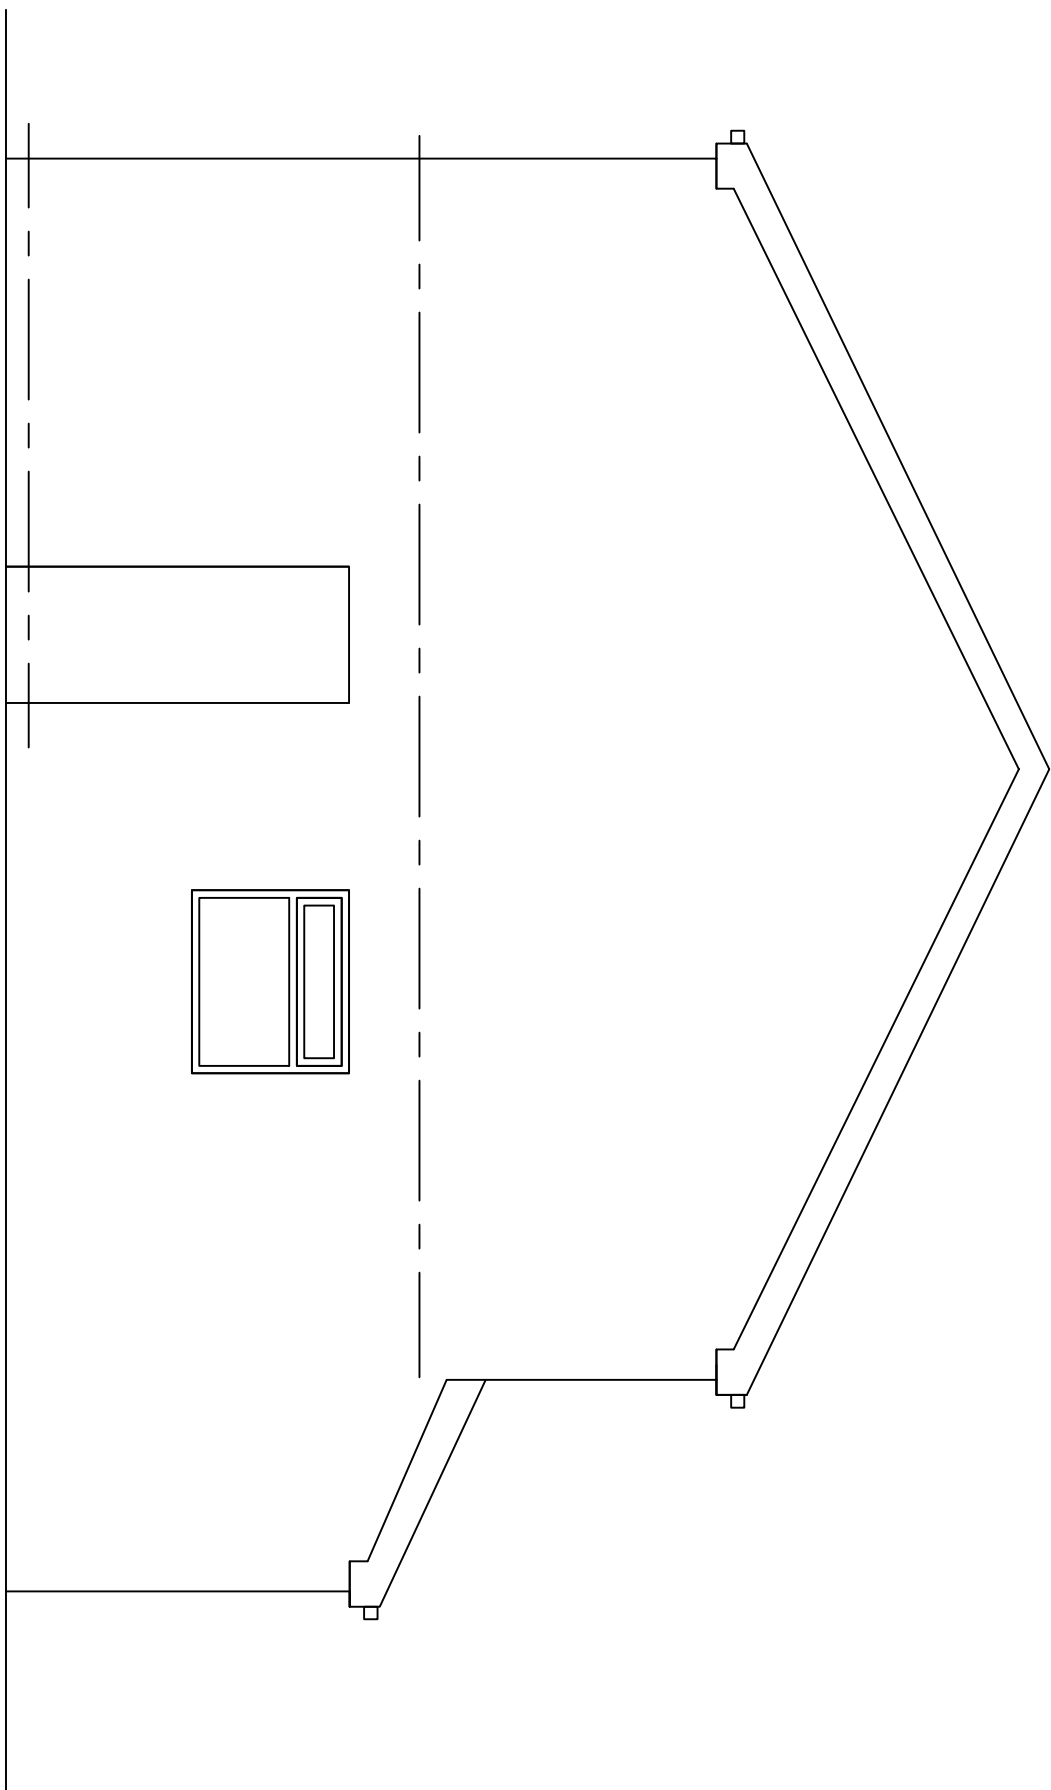


extg side elevation

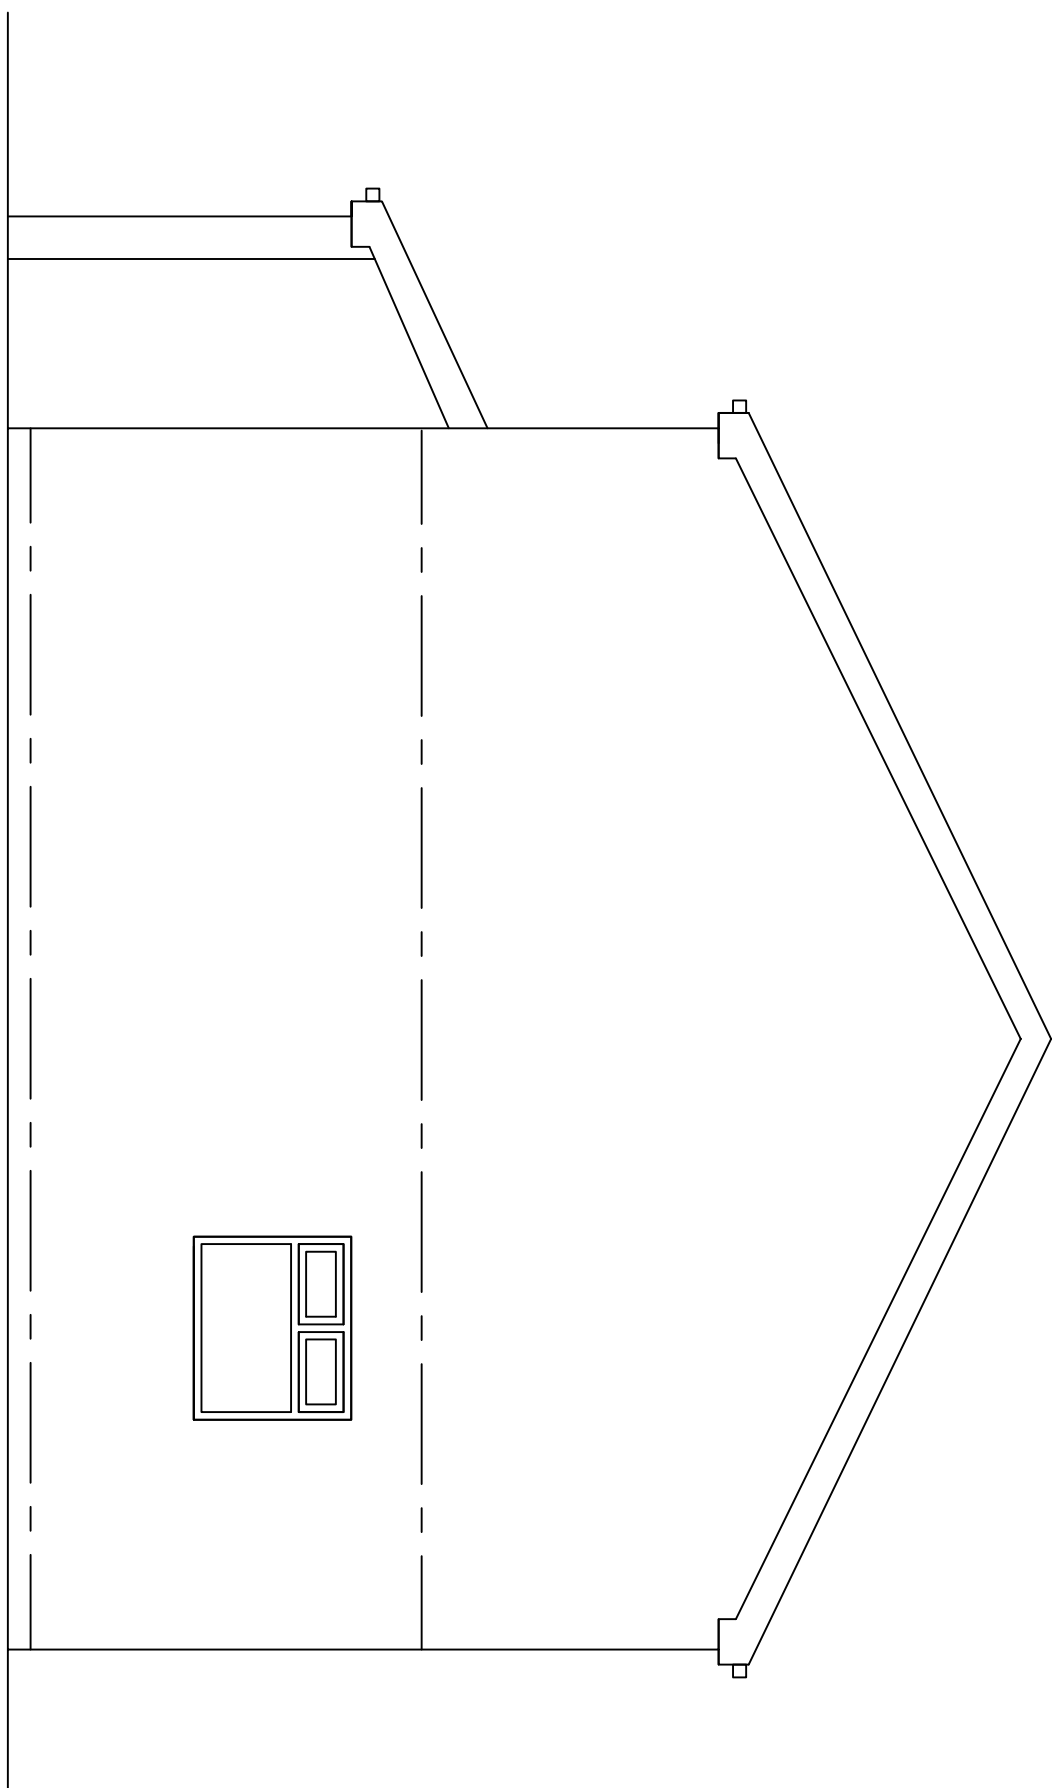

extg side elevation

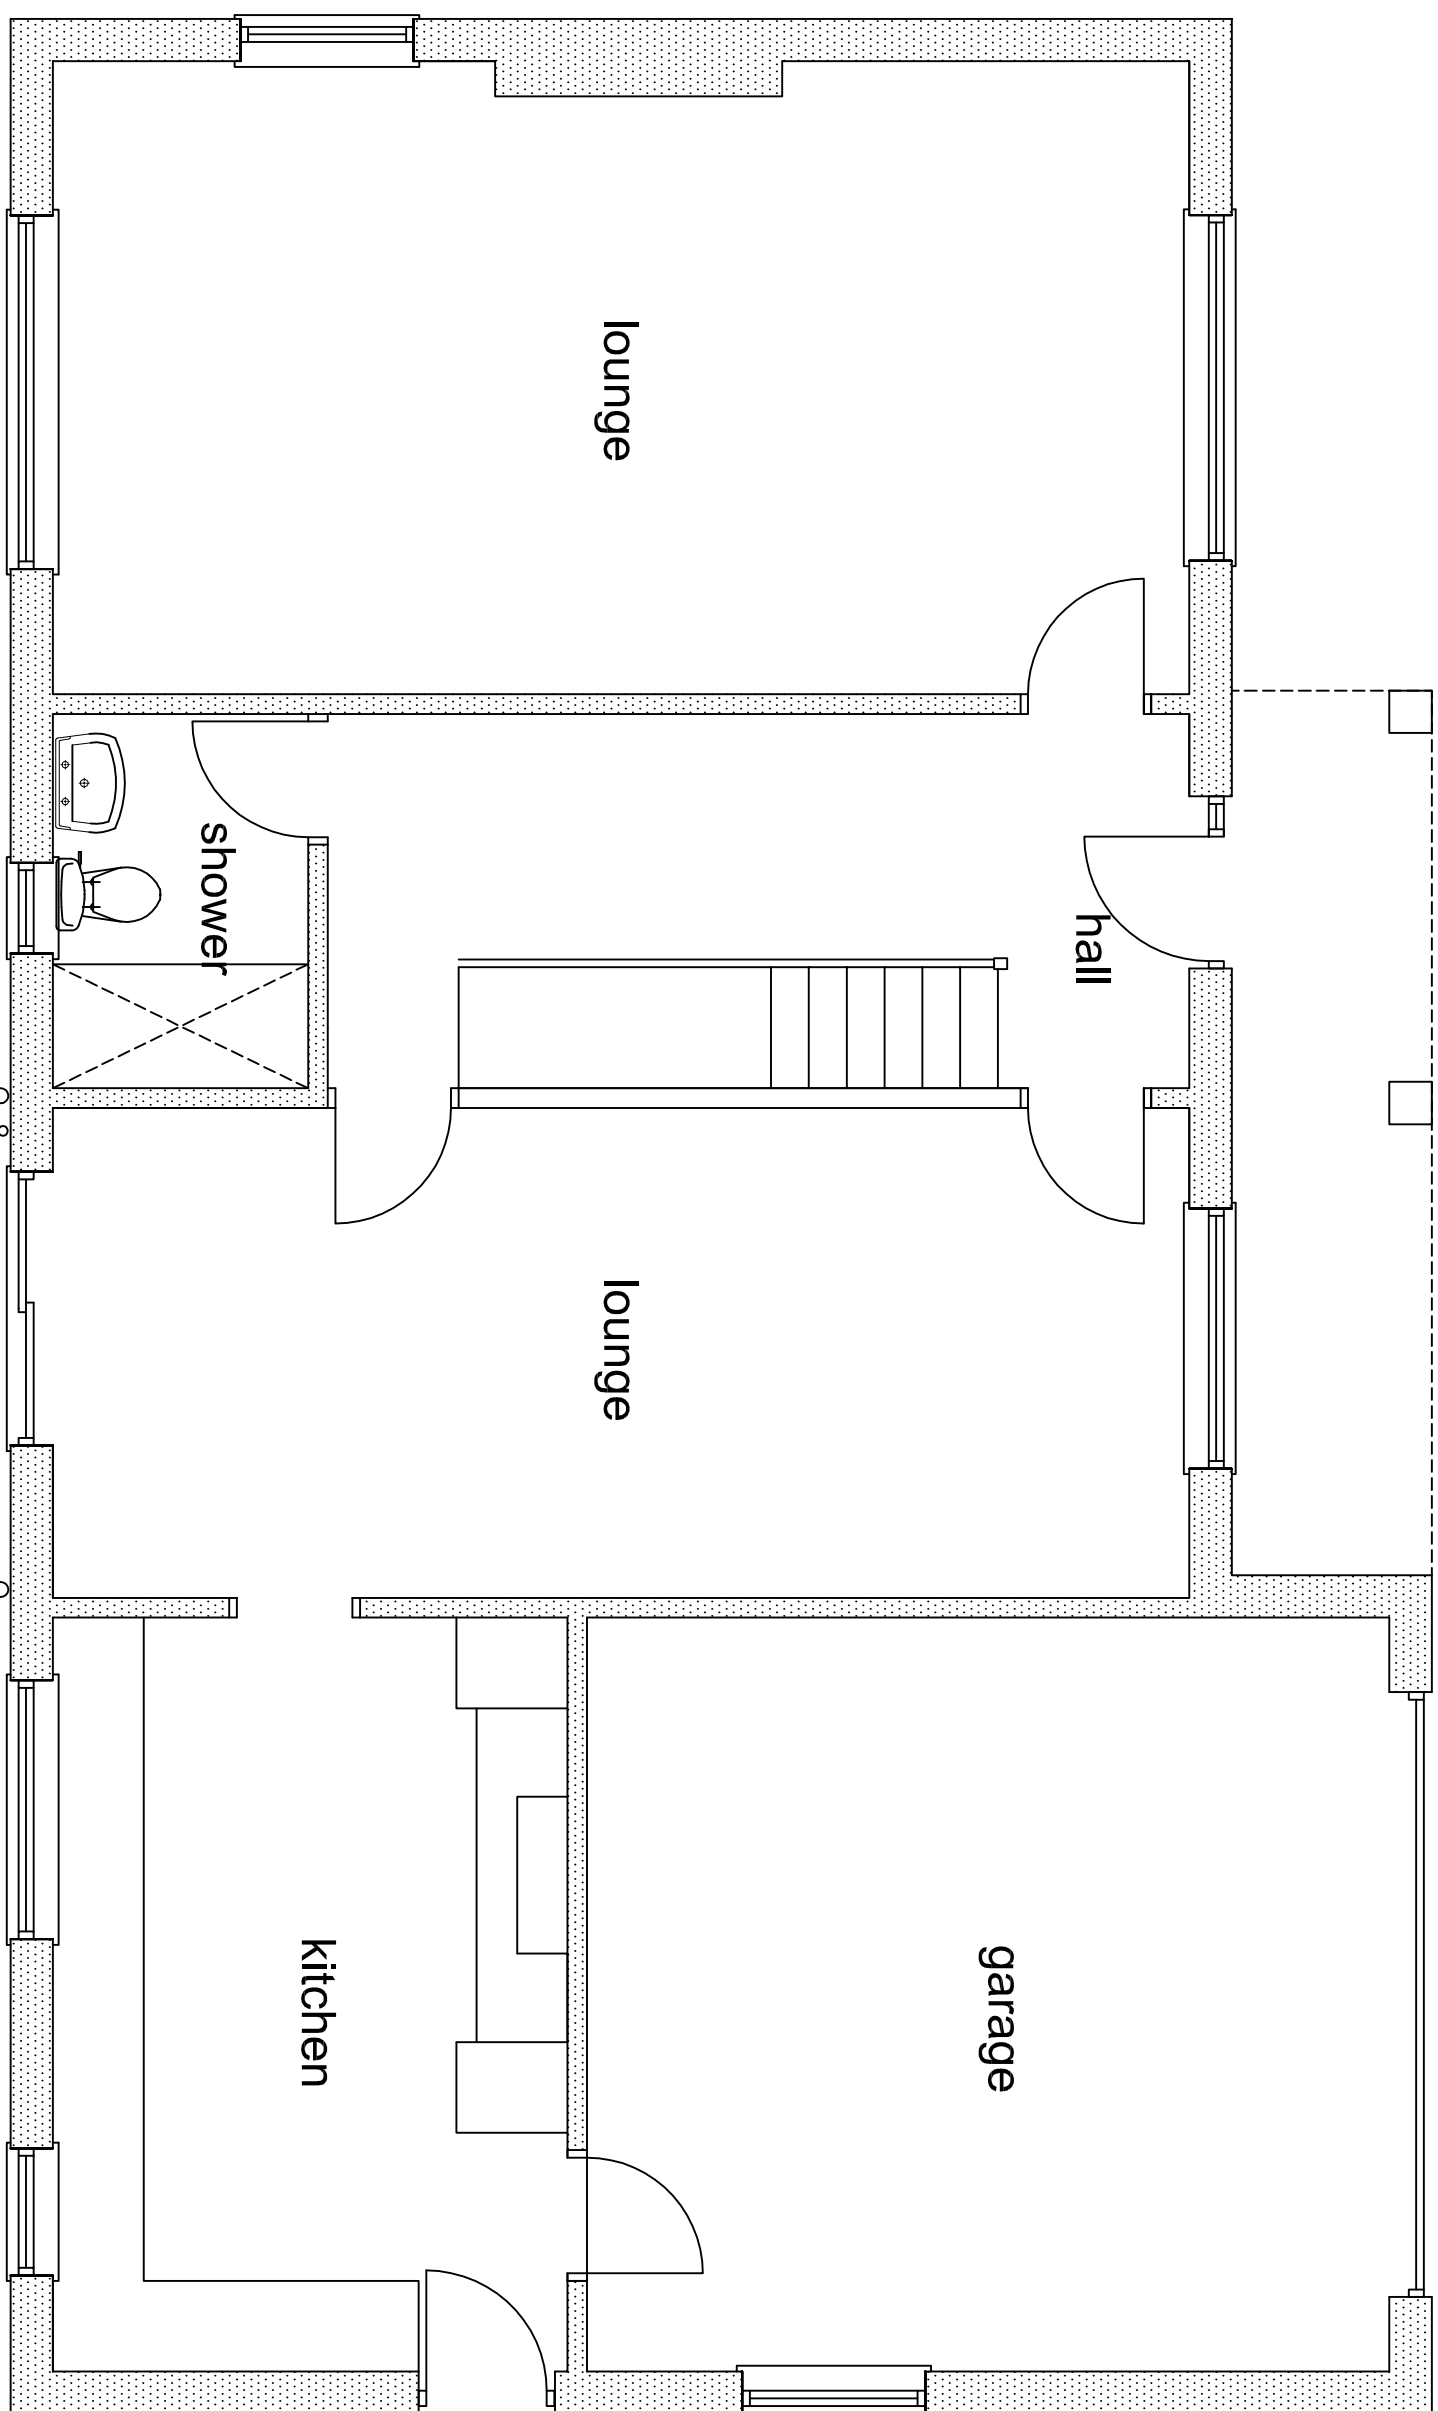

extg ground floor

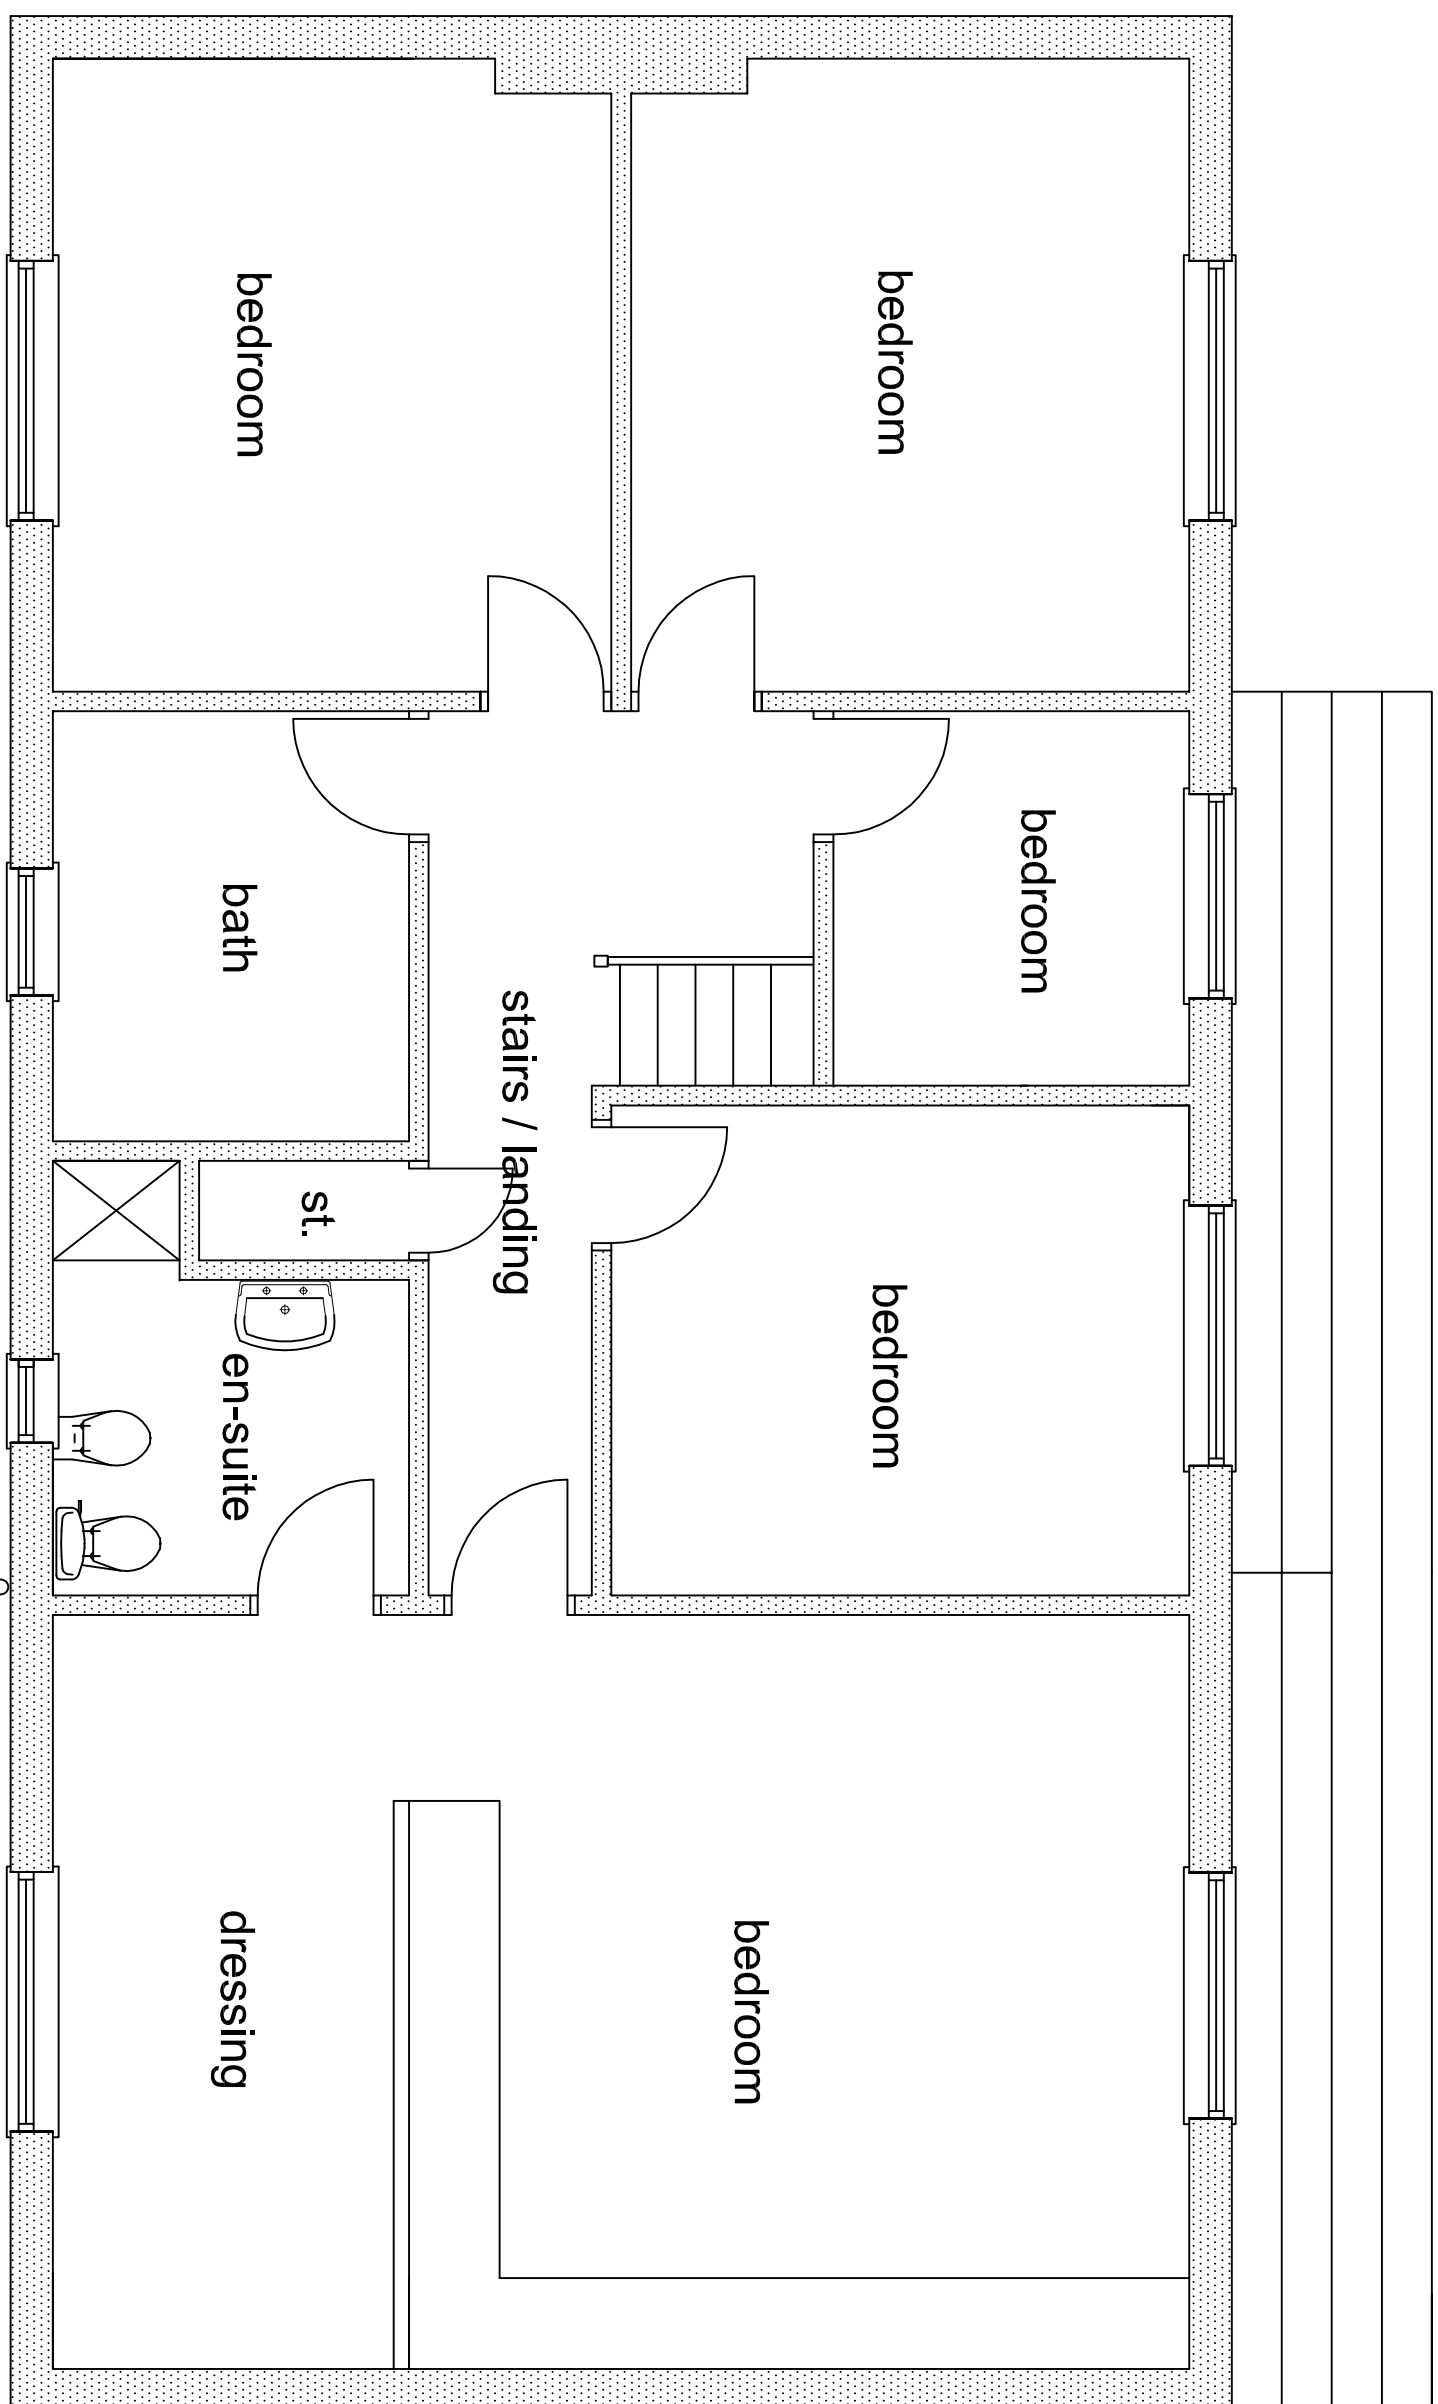

extg first floor

CLIENT		PROJECT	
Mr MS Ahlkar	10, Bitem Close, Rochdale, OL11 5QX	Proposed single storey/ rear extension to form family room including internal alterations	Existing Plans & Elevations
REV	DESCRIPTION	CHECK	DATE
1	2403MSA01		
SCALE		DATE	
1:50 @ A1	Feb 2024	th	
DRAWING NO.	CAD REFERENCE NO.	REVISION	
2403MSA01			