




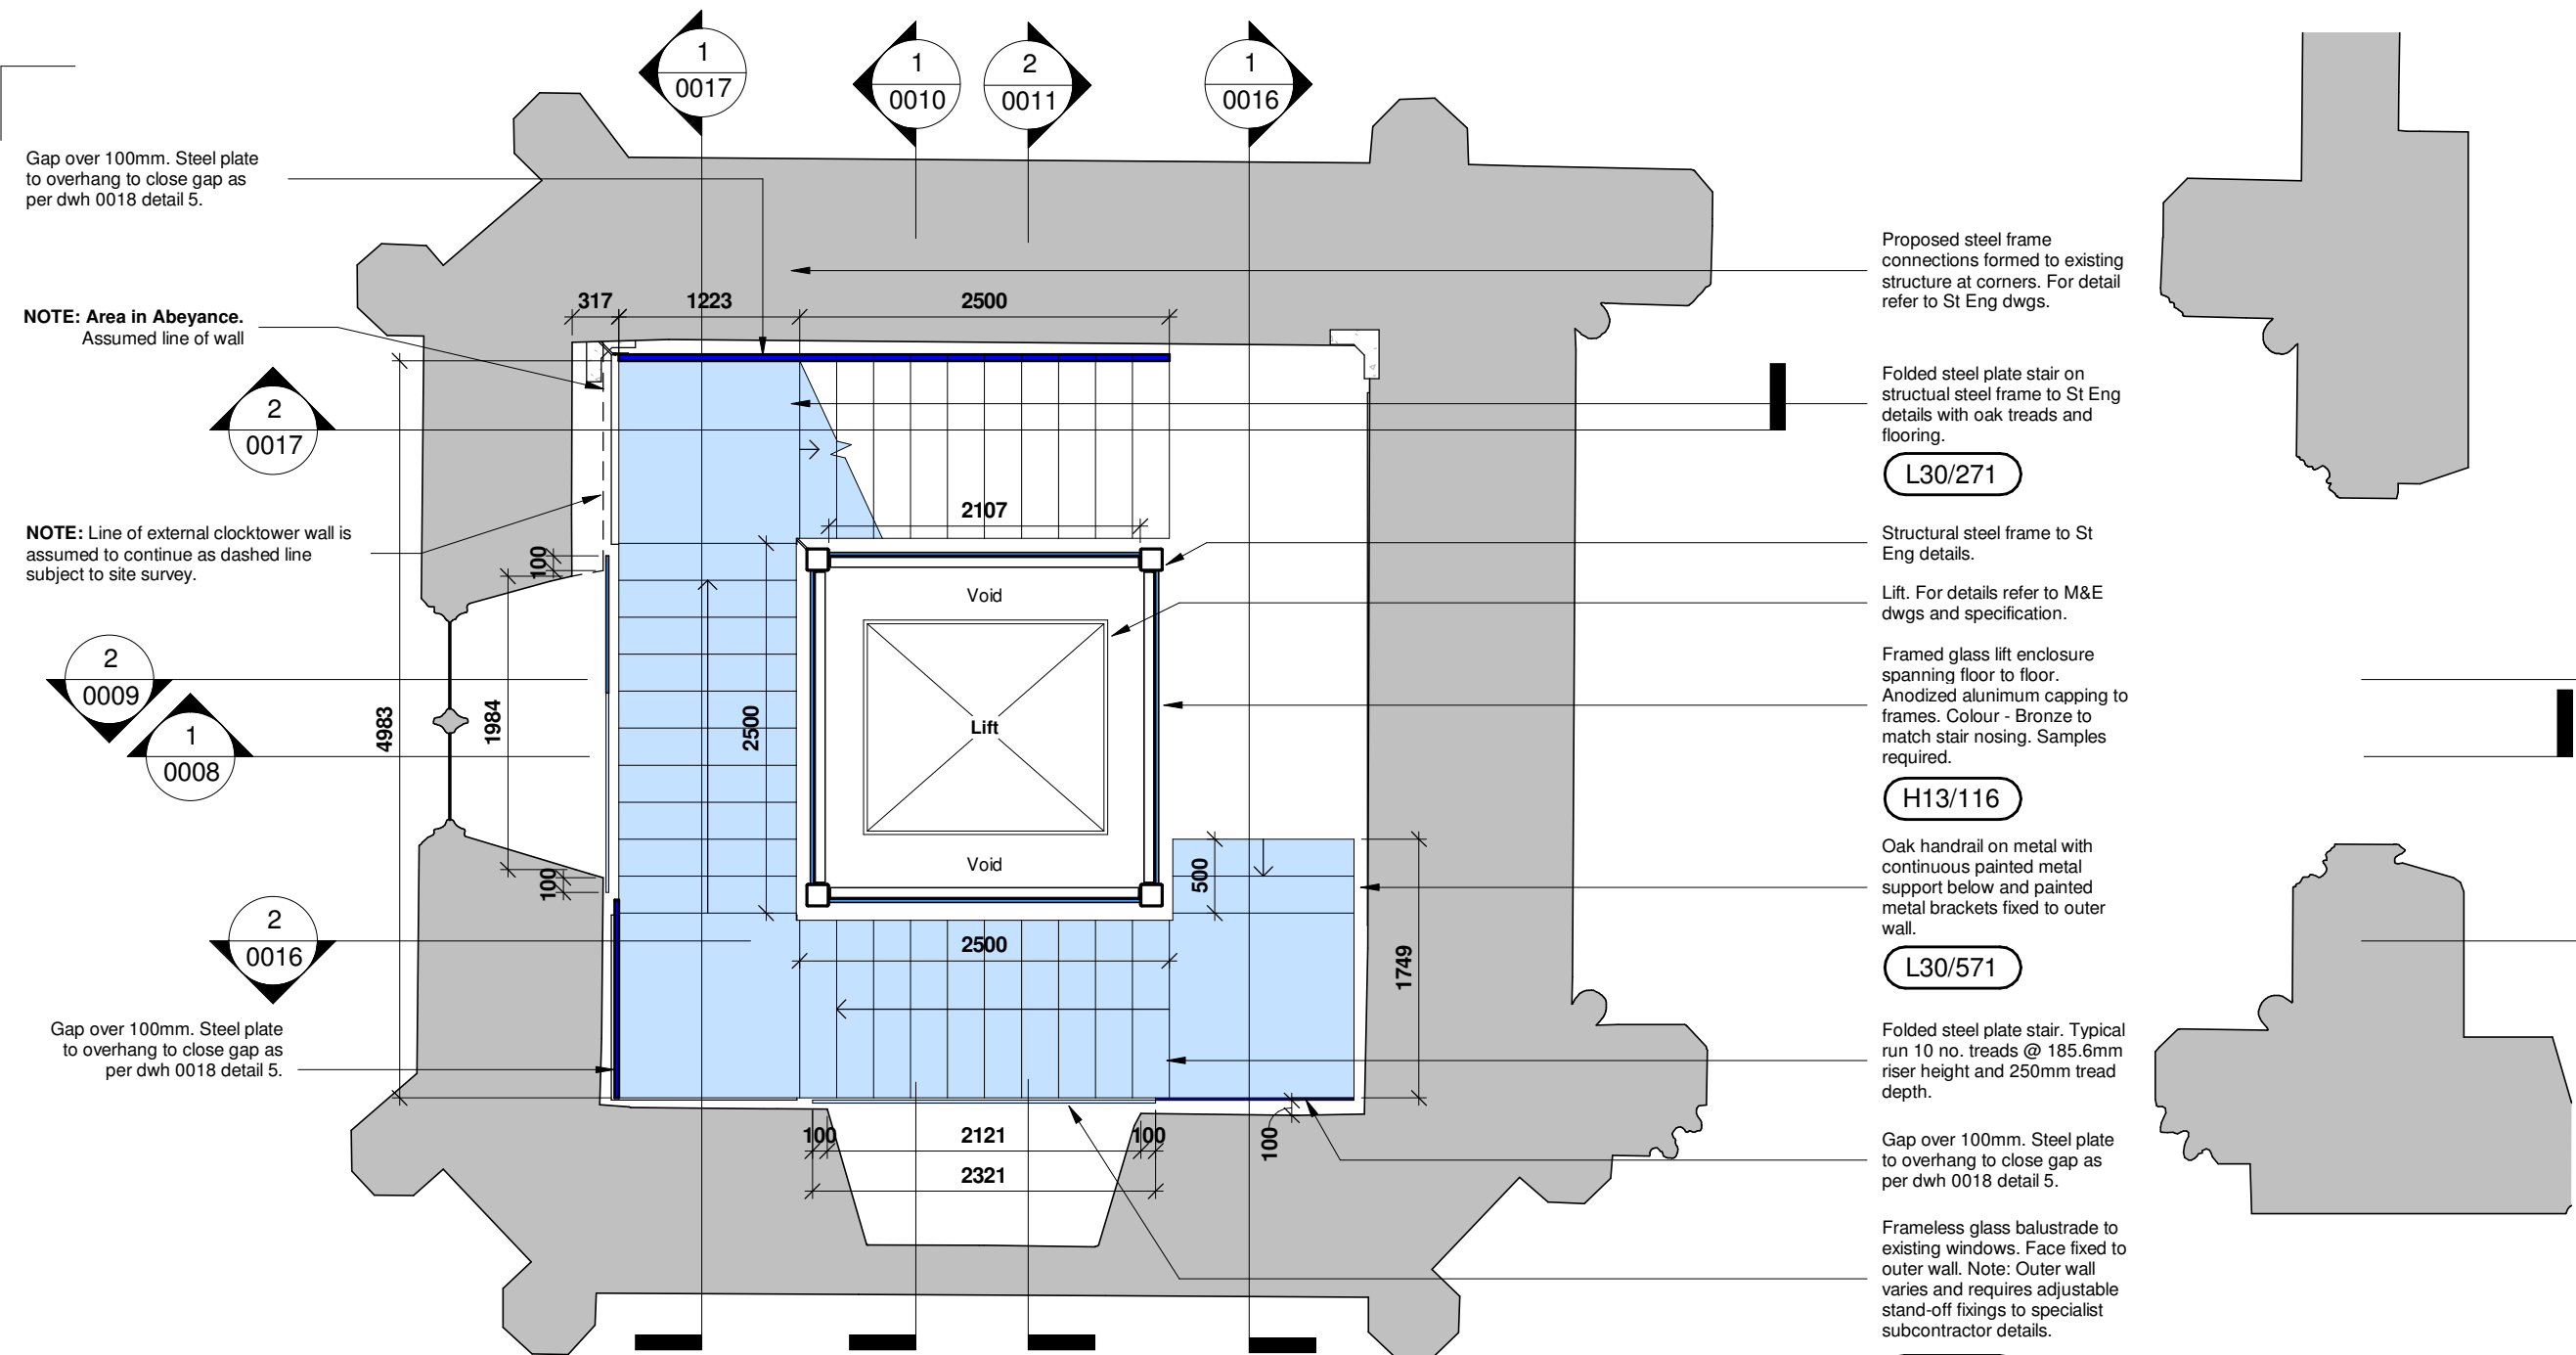


11 - Mezzanine - Proposed
1 : 50

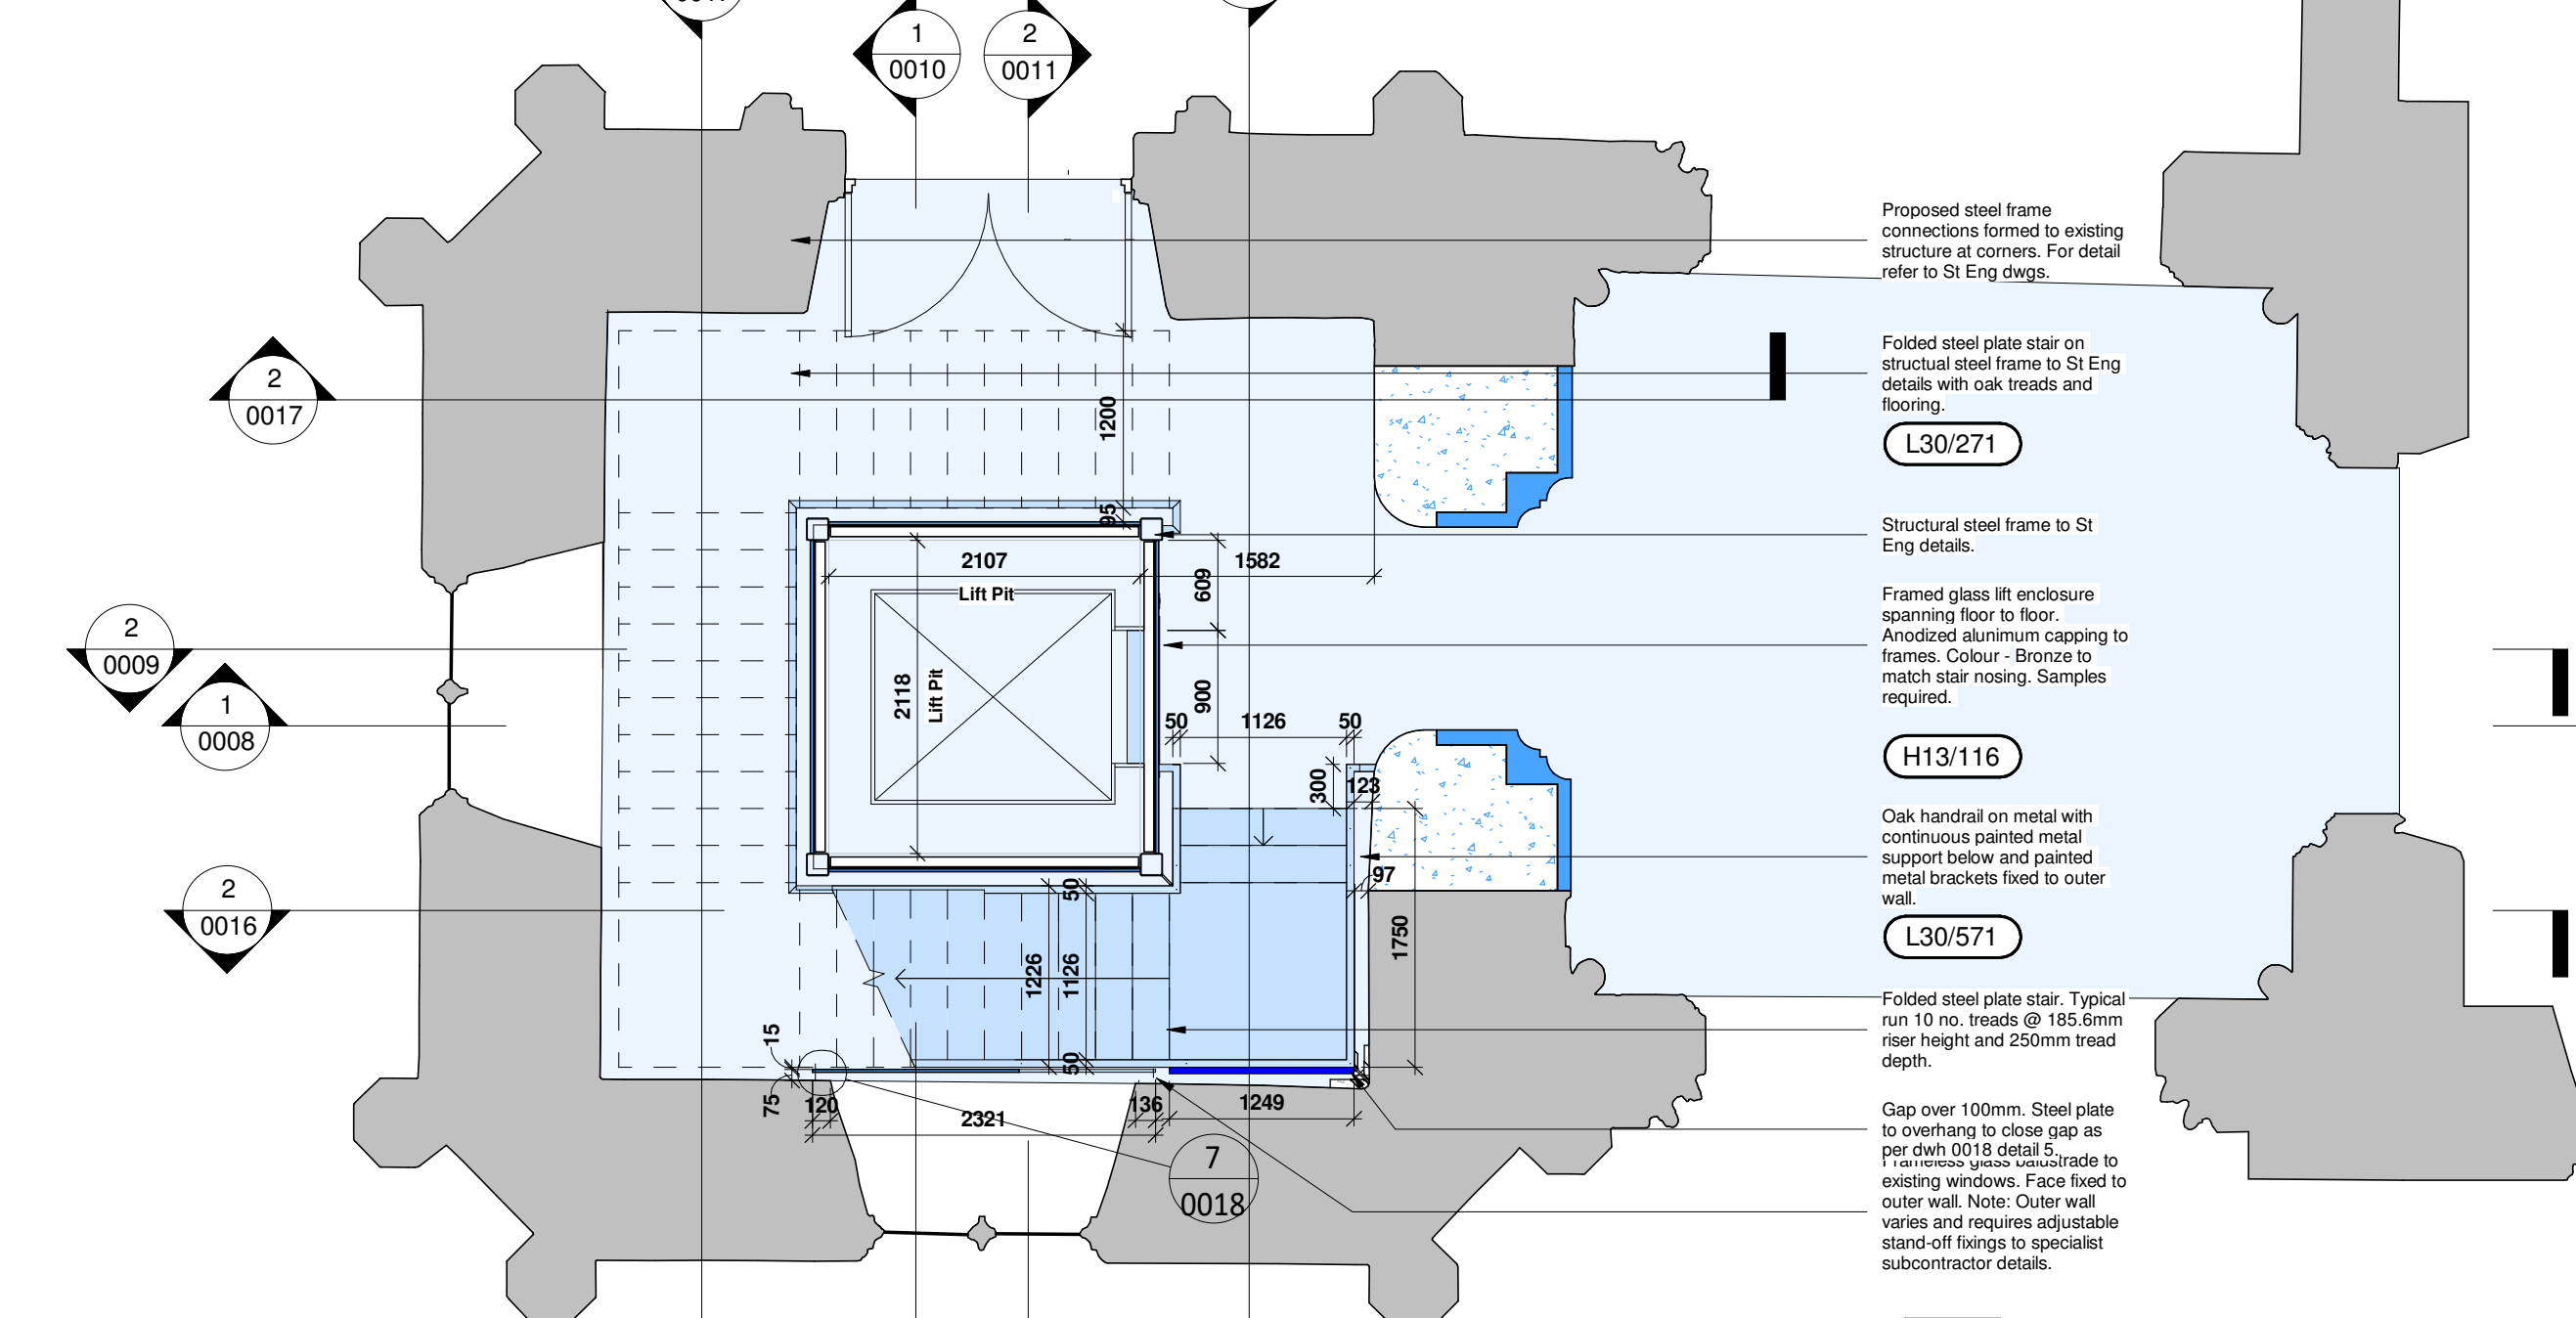


Level 10 - Ground Floor
1 : 50

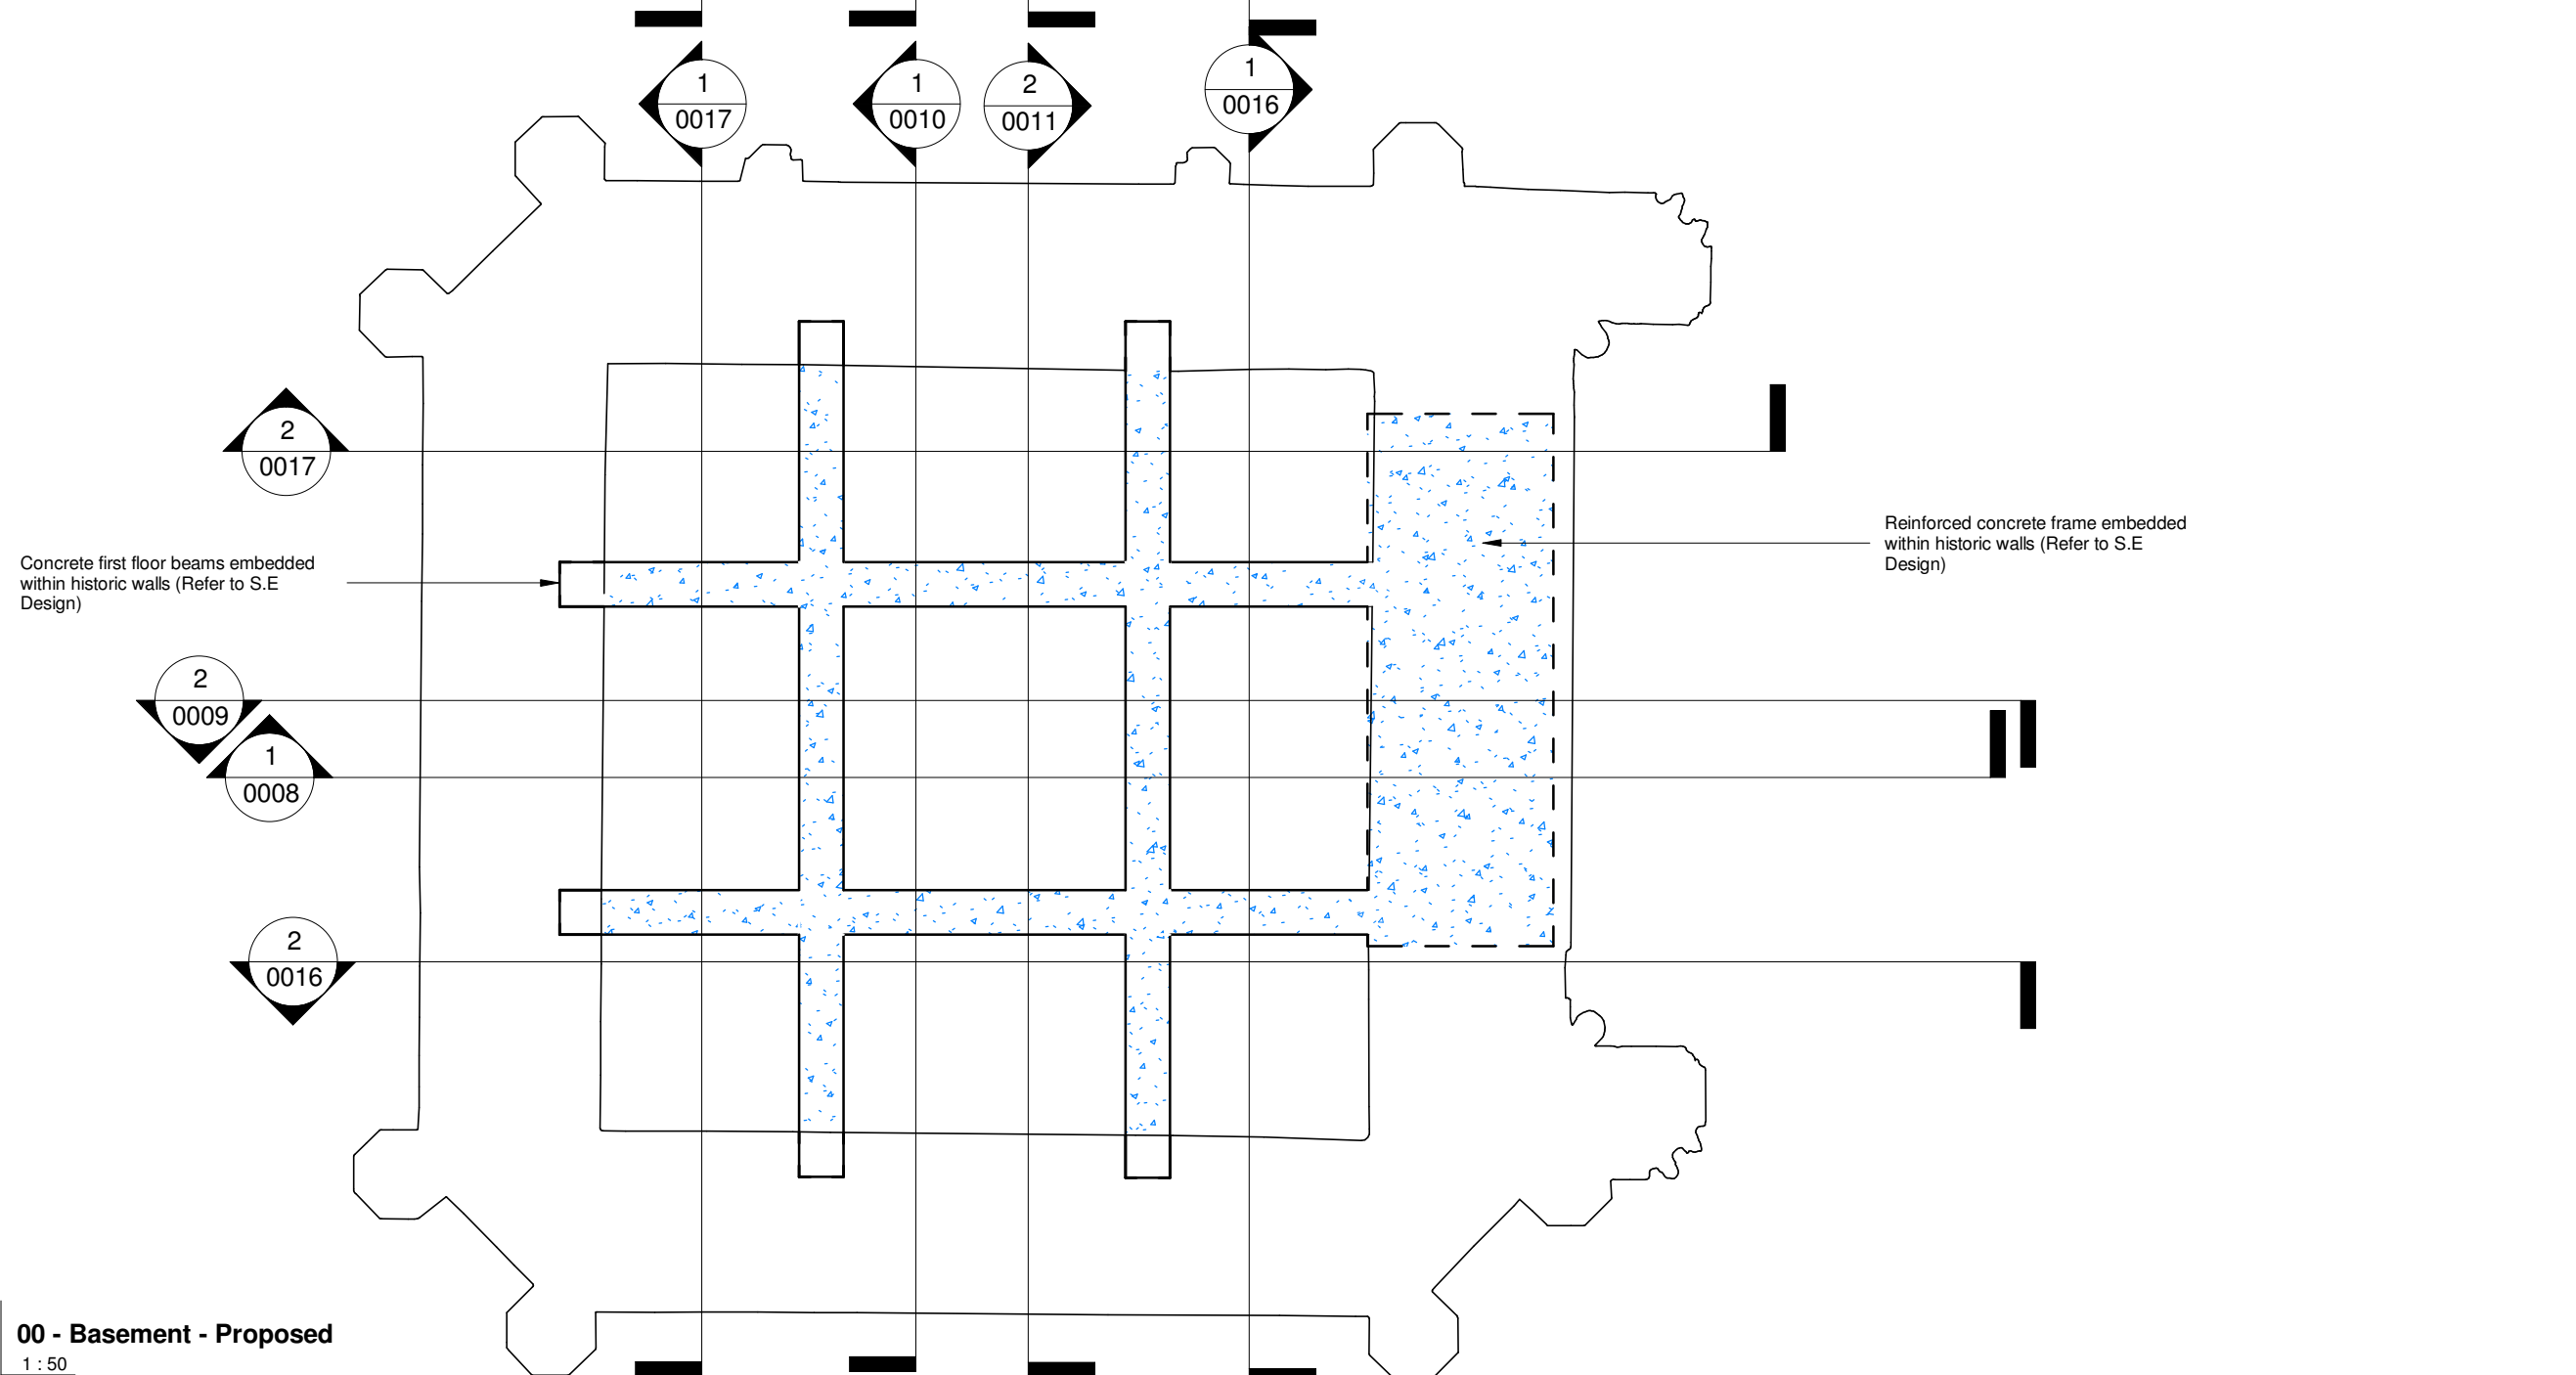


00 - Basement - Proposed
1 : 50

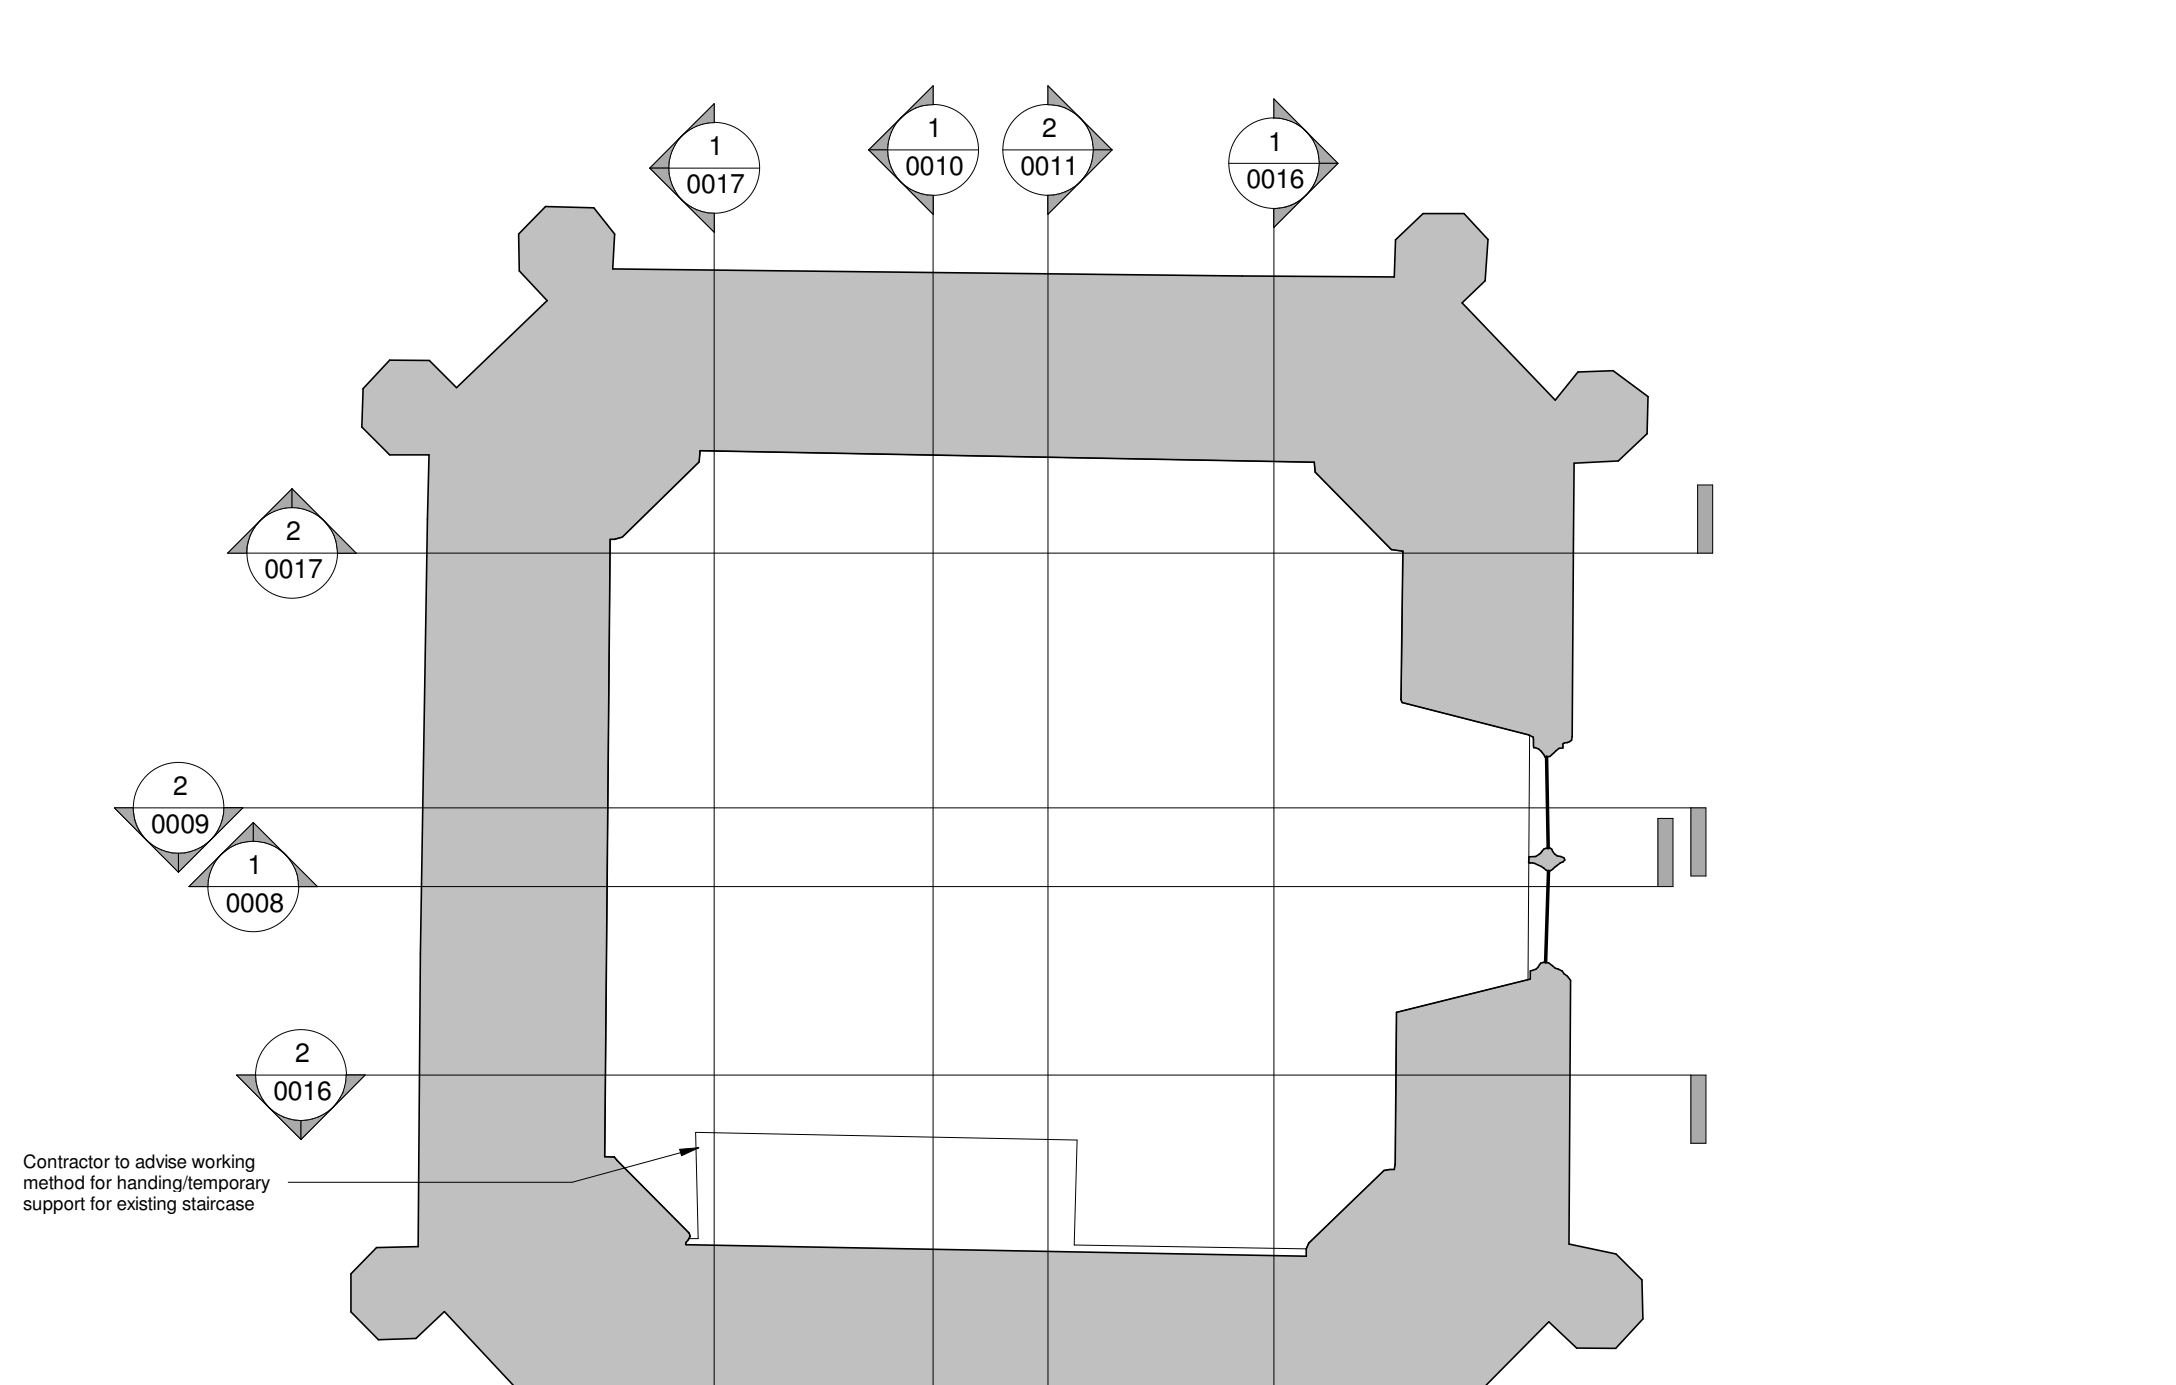

Level 40 - Third Floor
1 : 50

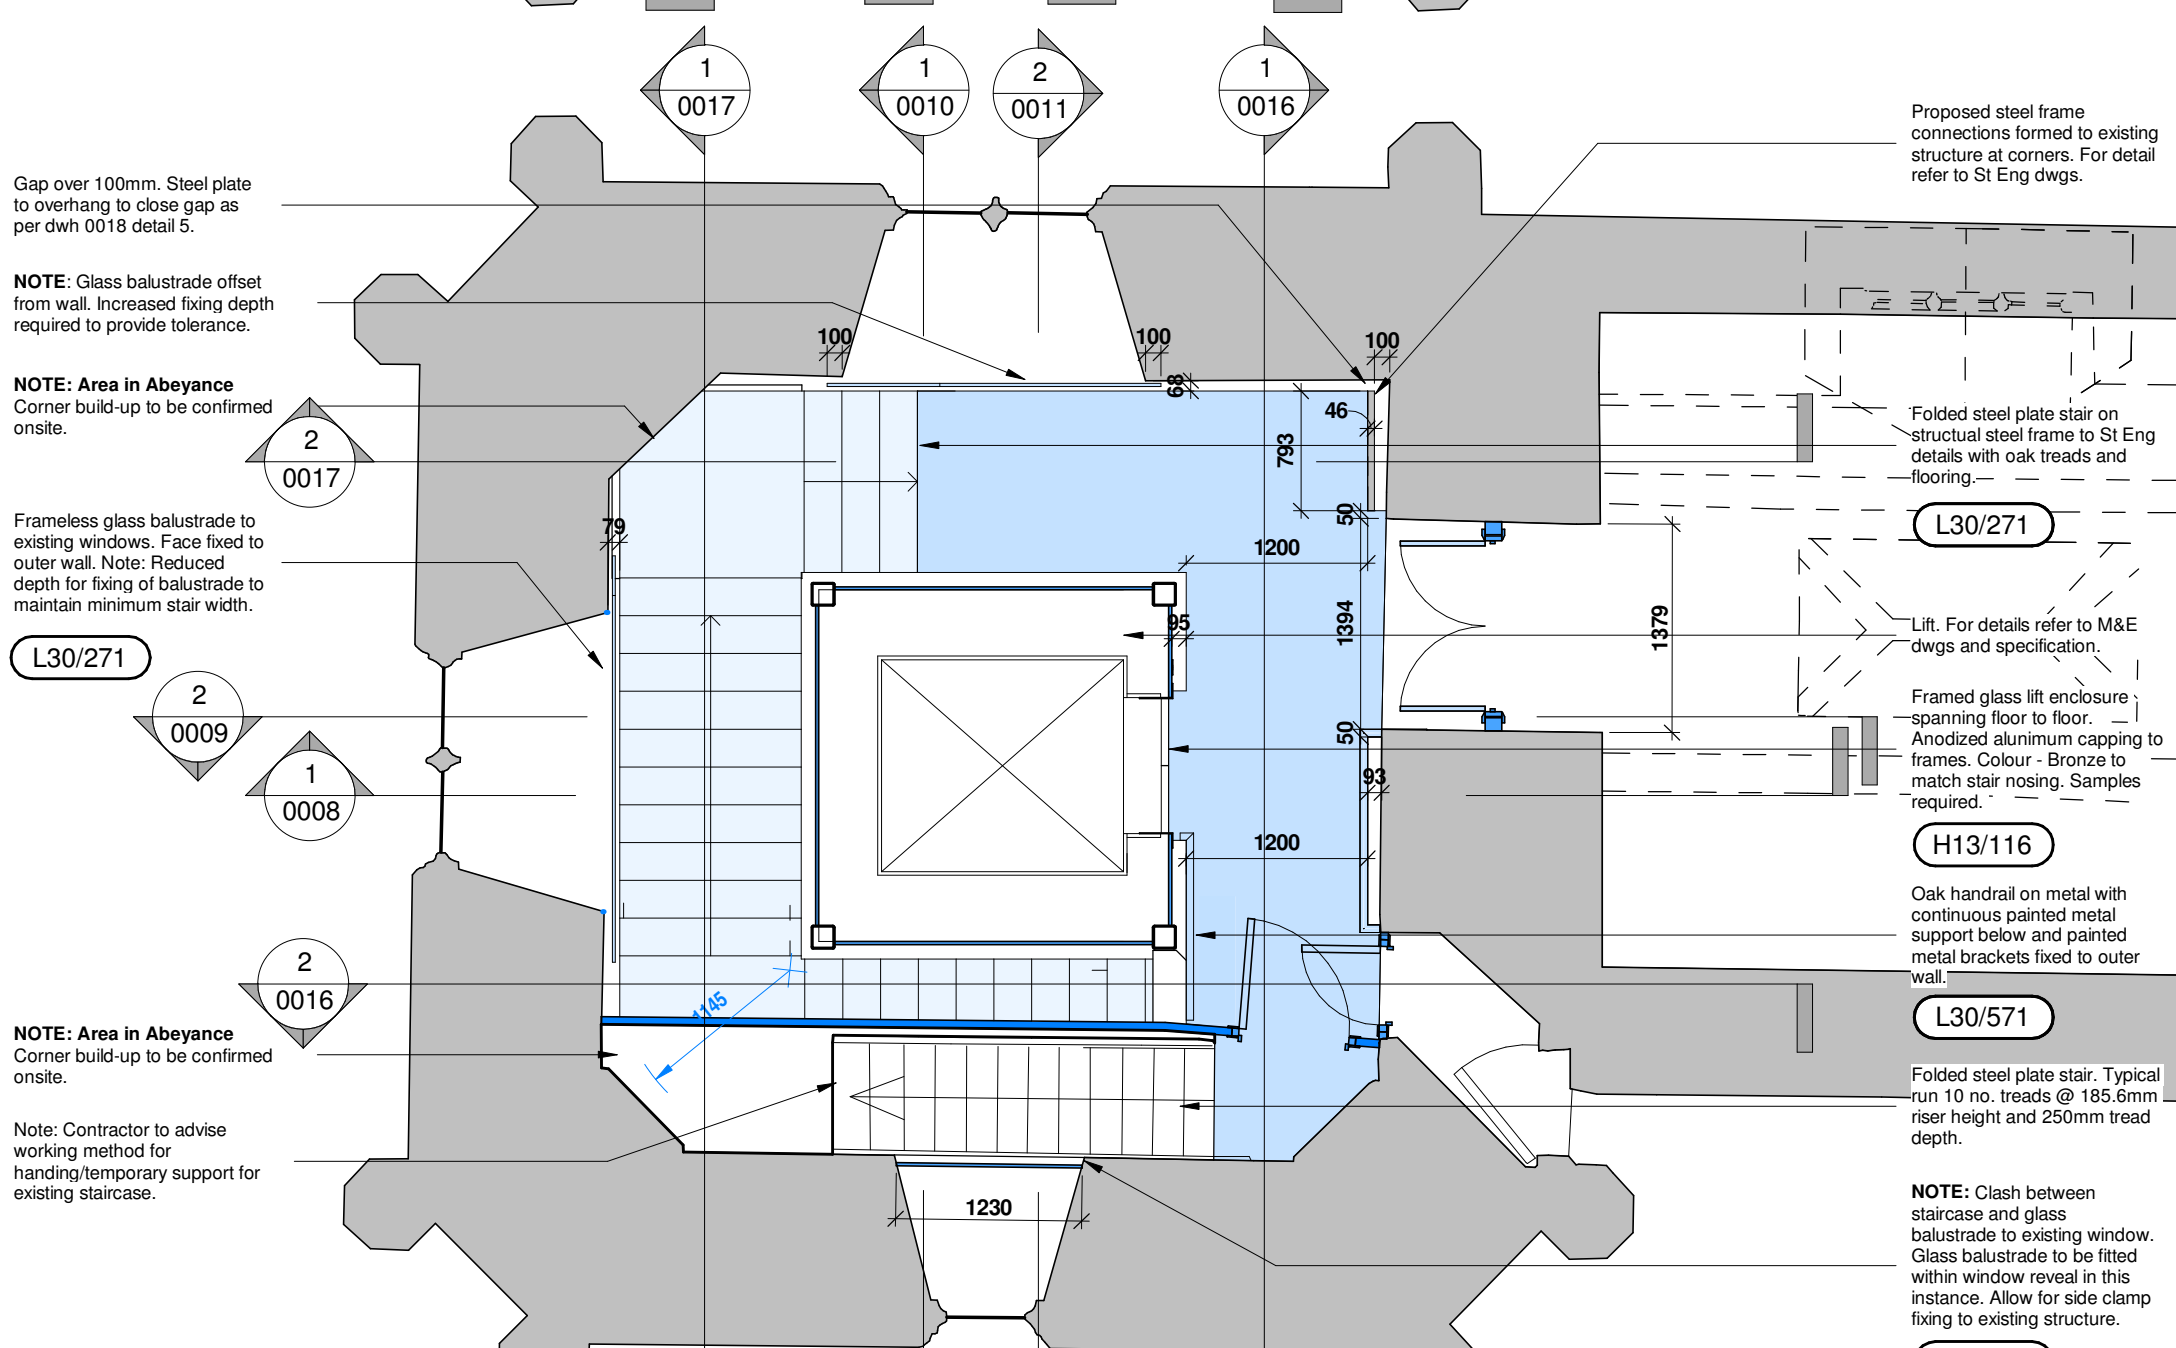

Level 30 - Second Floor
1 : 50

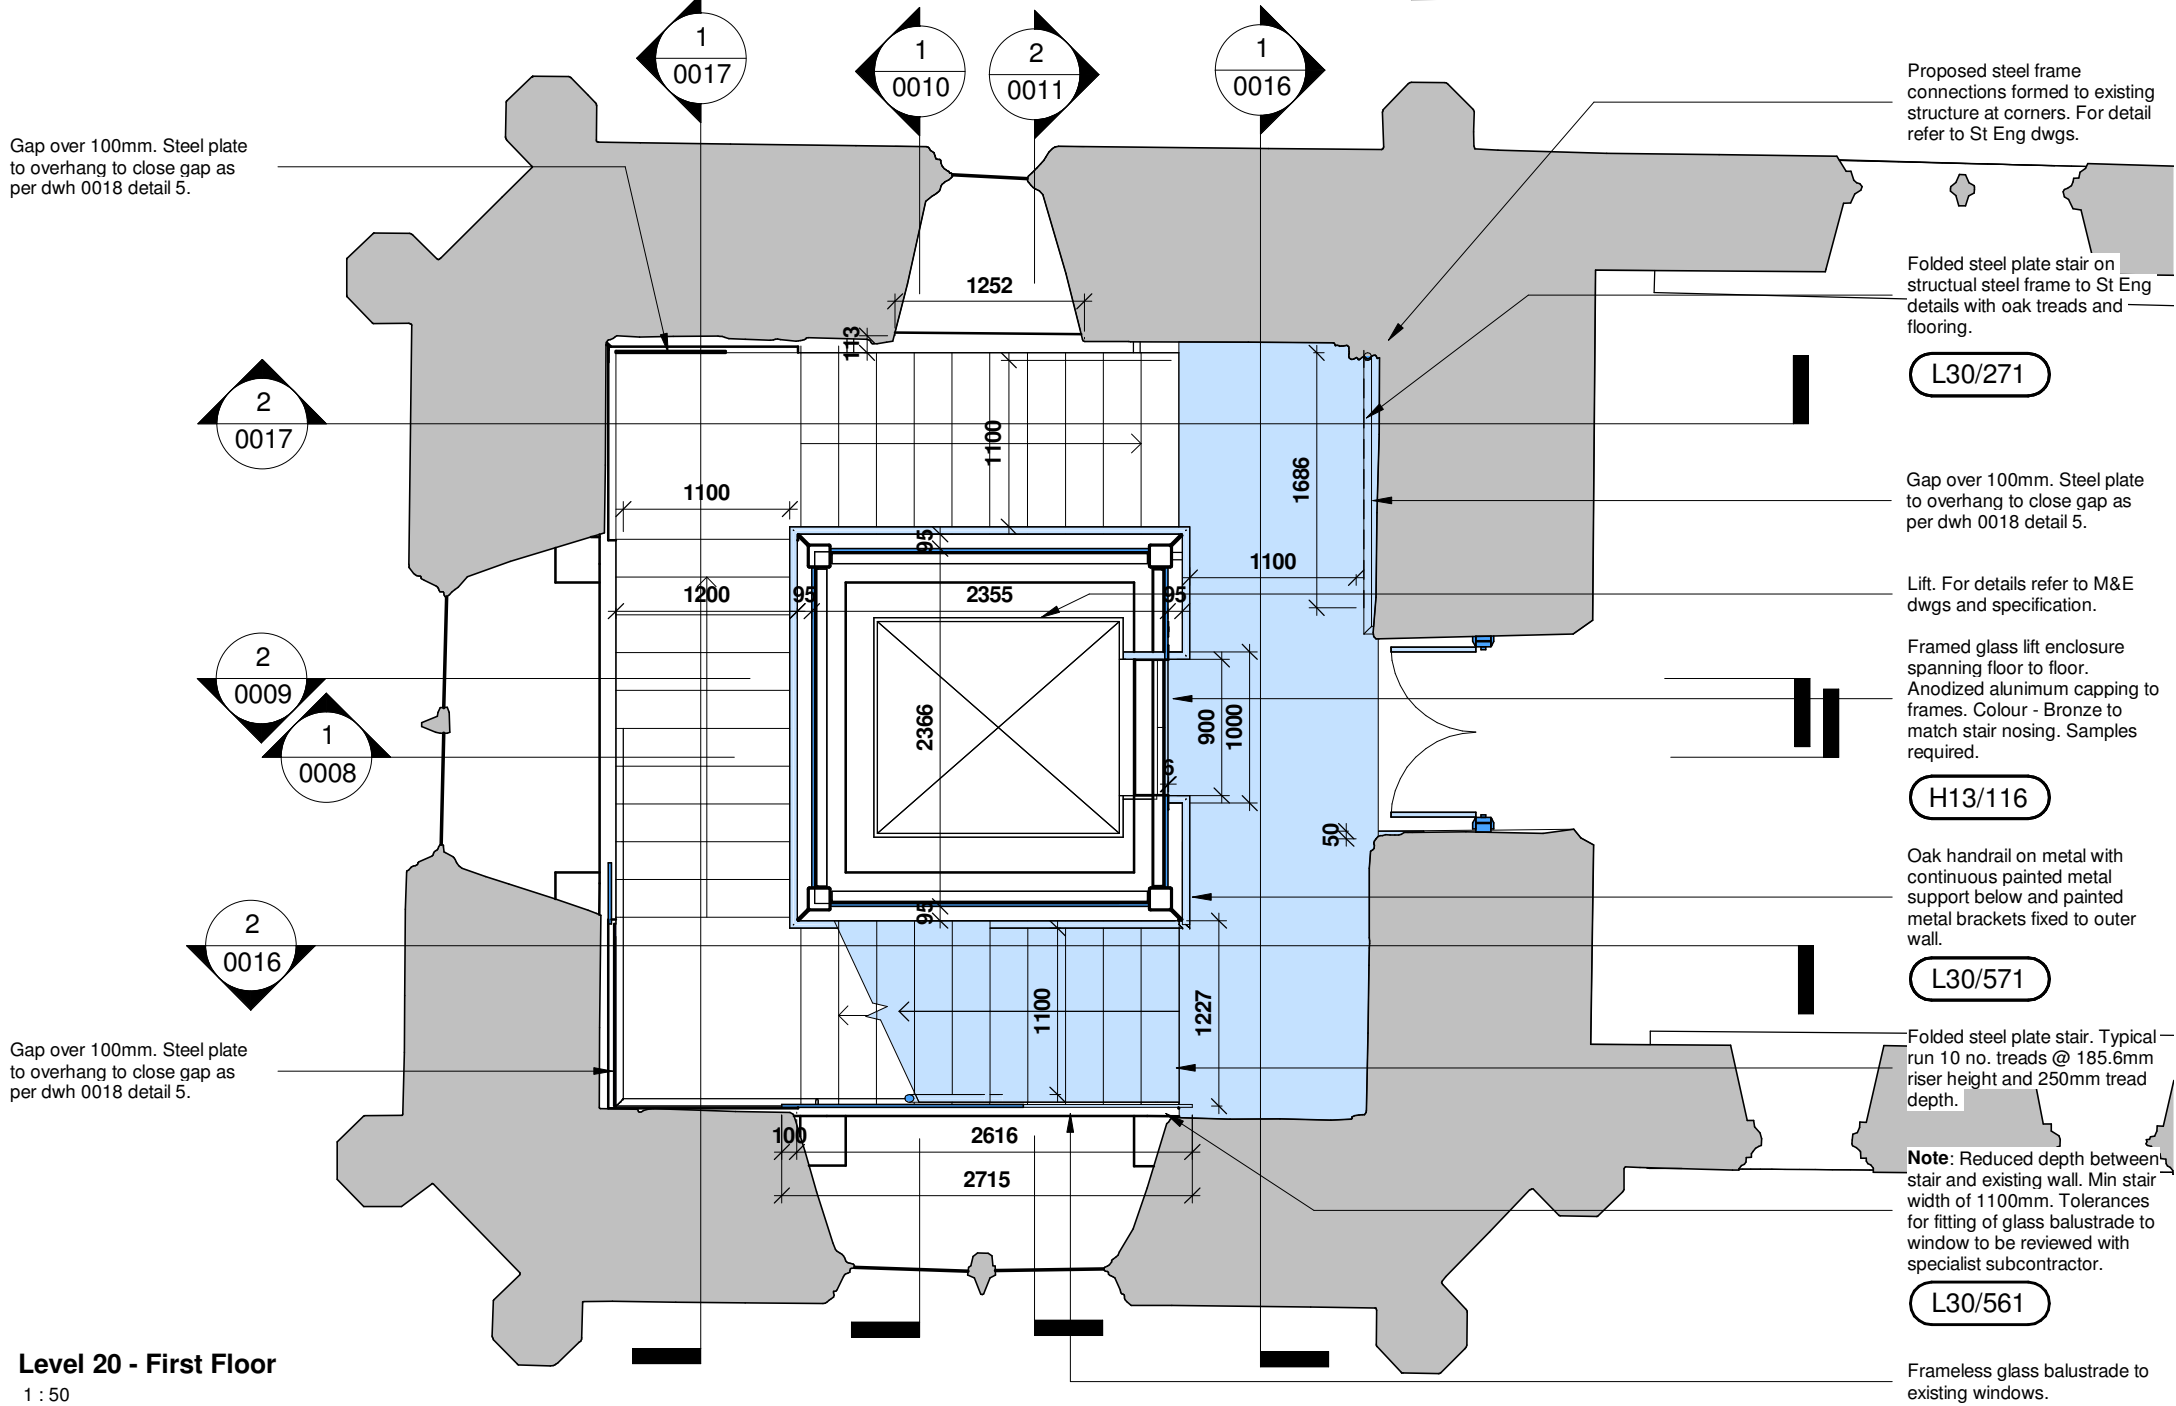

Level 20 - First Floor
1 : 50

Notes

C01	24-02-2022	SZG	RZM	Issued for Construction.
P05	09-02-2022	SZG	RZM	Updated for Contract.
P04	23-03-2021	SXT		Lift pit setting out dimensions added.
Rev.	Date	Drn.	Auth.	Description

Information

- Any drawing format is to be read in conjunction with and at the scale of accompanying documents.
- Where colours other than black or grey are used the drawing must be plotted in colour.
- All dimensions are to be checked on site by the Contractor, scaling is for Local Authority purposes only.
- Unless otherwise indicated, all dimensions are in millimeters.
- All information on this drawing is to be read in conjunction with the relevant Donald Insall Associates (Insall) specification and trade contractors' drawings and information by specialists.
- In the event of any discrepancy, please contact Insall immediately.
- This drawing may contain survey information by others and is to be used solely for the purposes for which it was issued.
- These are uncontrolled documents issued for information purposes only. If you have any queries regarding the drawings, contact Insall immediately.
- Insall cannot be held responsible for any errors arising from changes made to an uncontrolled file.

© 2017 DONALD INSALL ASSOCIATES LTD

Status Codes

- Work in Progress
S0 Initial status

Shared

- S1 Suitable for Co-ordination
S2 Suitable for Information
S3 Suitable for Review & Comment
S4 Suitable for Stage Approval
S6 Suitable for Project Information Model (PIM*) Authorization
S7 Suitable for Asset Information Model (AIM*) Authorization

Published documentation

- A1 - An Approved and accepted as stage complete
B1 - Bn Partially signed-off

Published for AIM Authorization

- CR As Construction Record documentation

Project

Rochdale Town Hall
for Rochdale Development Agency

Title

Clock Tower Floor Plans - Proposed

Purpose of issue

For Construction

Drawing number

RTH - DIA - ZZ - DR - A - 0007

Scale (A1)

1 : 50

Status

CR

Revision

C01

Donald Insall Associates
Chartered Architects and Historic Building Consultants

Bridgegate House, 5 Bridge Place, Chester CH1 1SA
(+44) 01244 350 063
chester@insall-architects.co.uk