


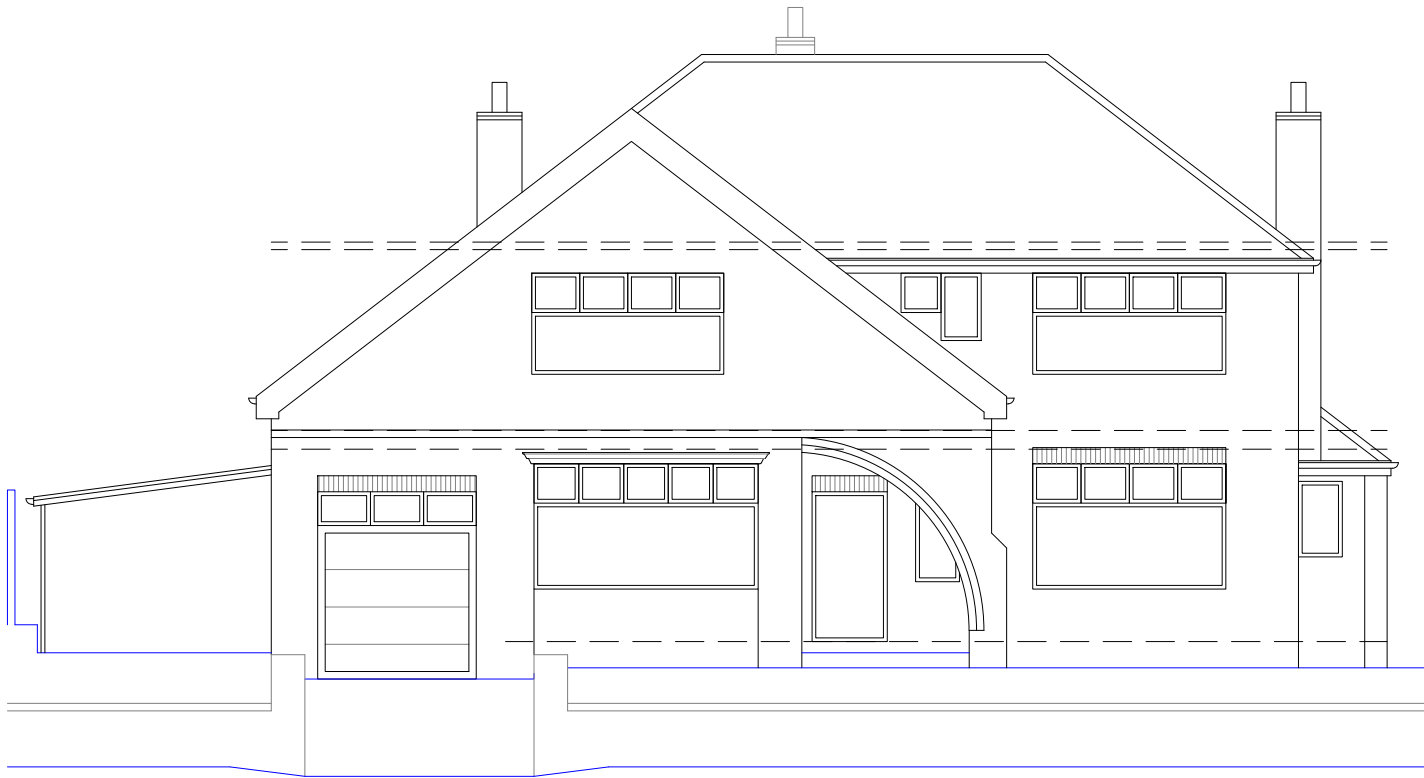


EXISTING FRONT ELEVATION



EXISTING SIDE ELEVATION



EXISTING REAR ELEVATION

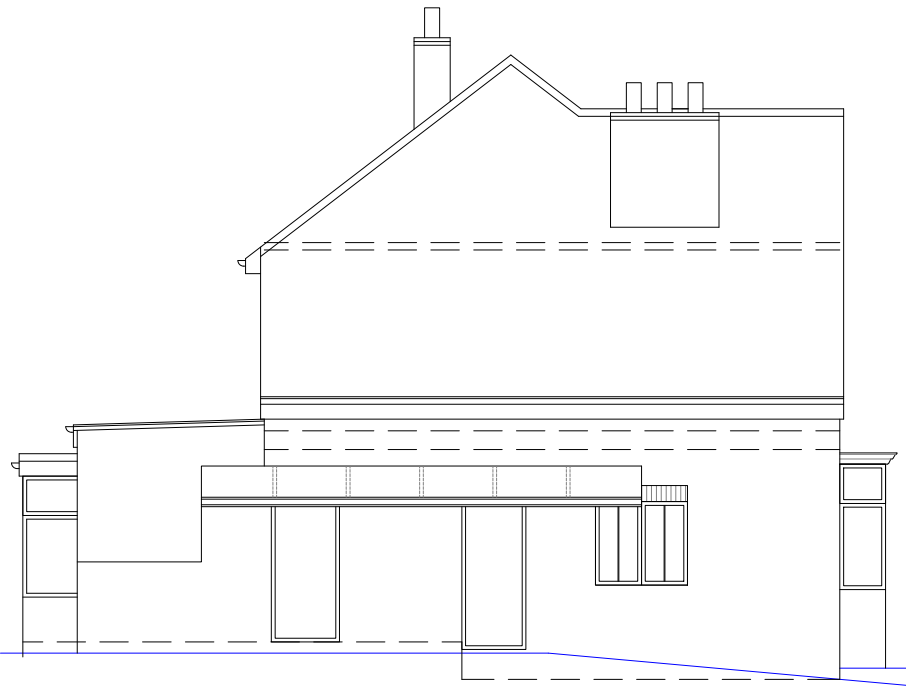

EXISTING SIDE ELEVATION

X	XX	XX		XX	XX
Rev	Date	Description			Rev By Chkd By
Project Title	HOME REMODEL & EXTENSION				
	3 THE CLOSE MIDDLETON ROCHDALE M24 3QN				
Client	MR HAMPSON				
Status	PLANNNG				
Scale	1:100			Drawing Size	A3
Drawn By	SFW	Checked By	PDP	Date	11/23
Drawing Title	EXISTING ELEVATIONS				
Job-Dwg No	538ROC-104				
ABODE MANCHESTER 0161 711 0858 No.1 Spinningfields, WeWork (Abode) Quay Street, Manchester, M3 3JE LONDON 020 3053 8255 1 Knightsbridge Green, 7th Floor, Office 7.02 London, SW1X 7NE info@abode-architecture.co.uk www.abode-architecture.co.uk					