

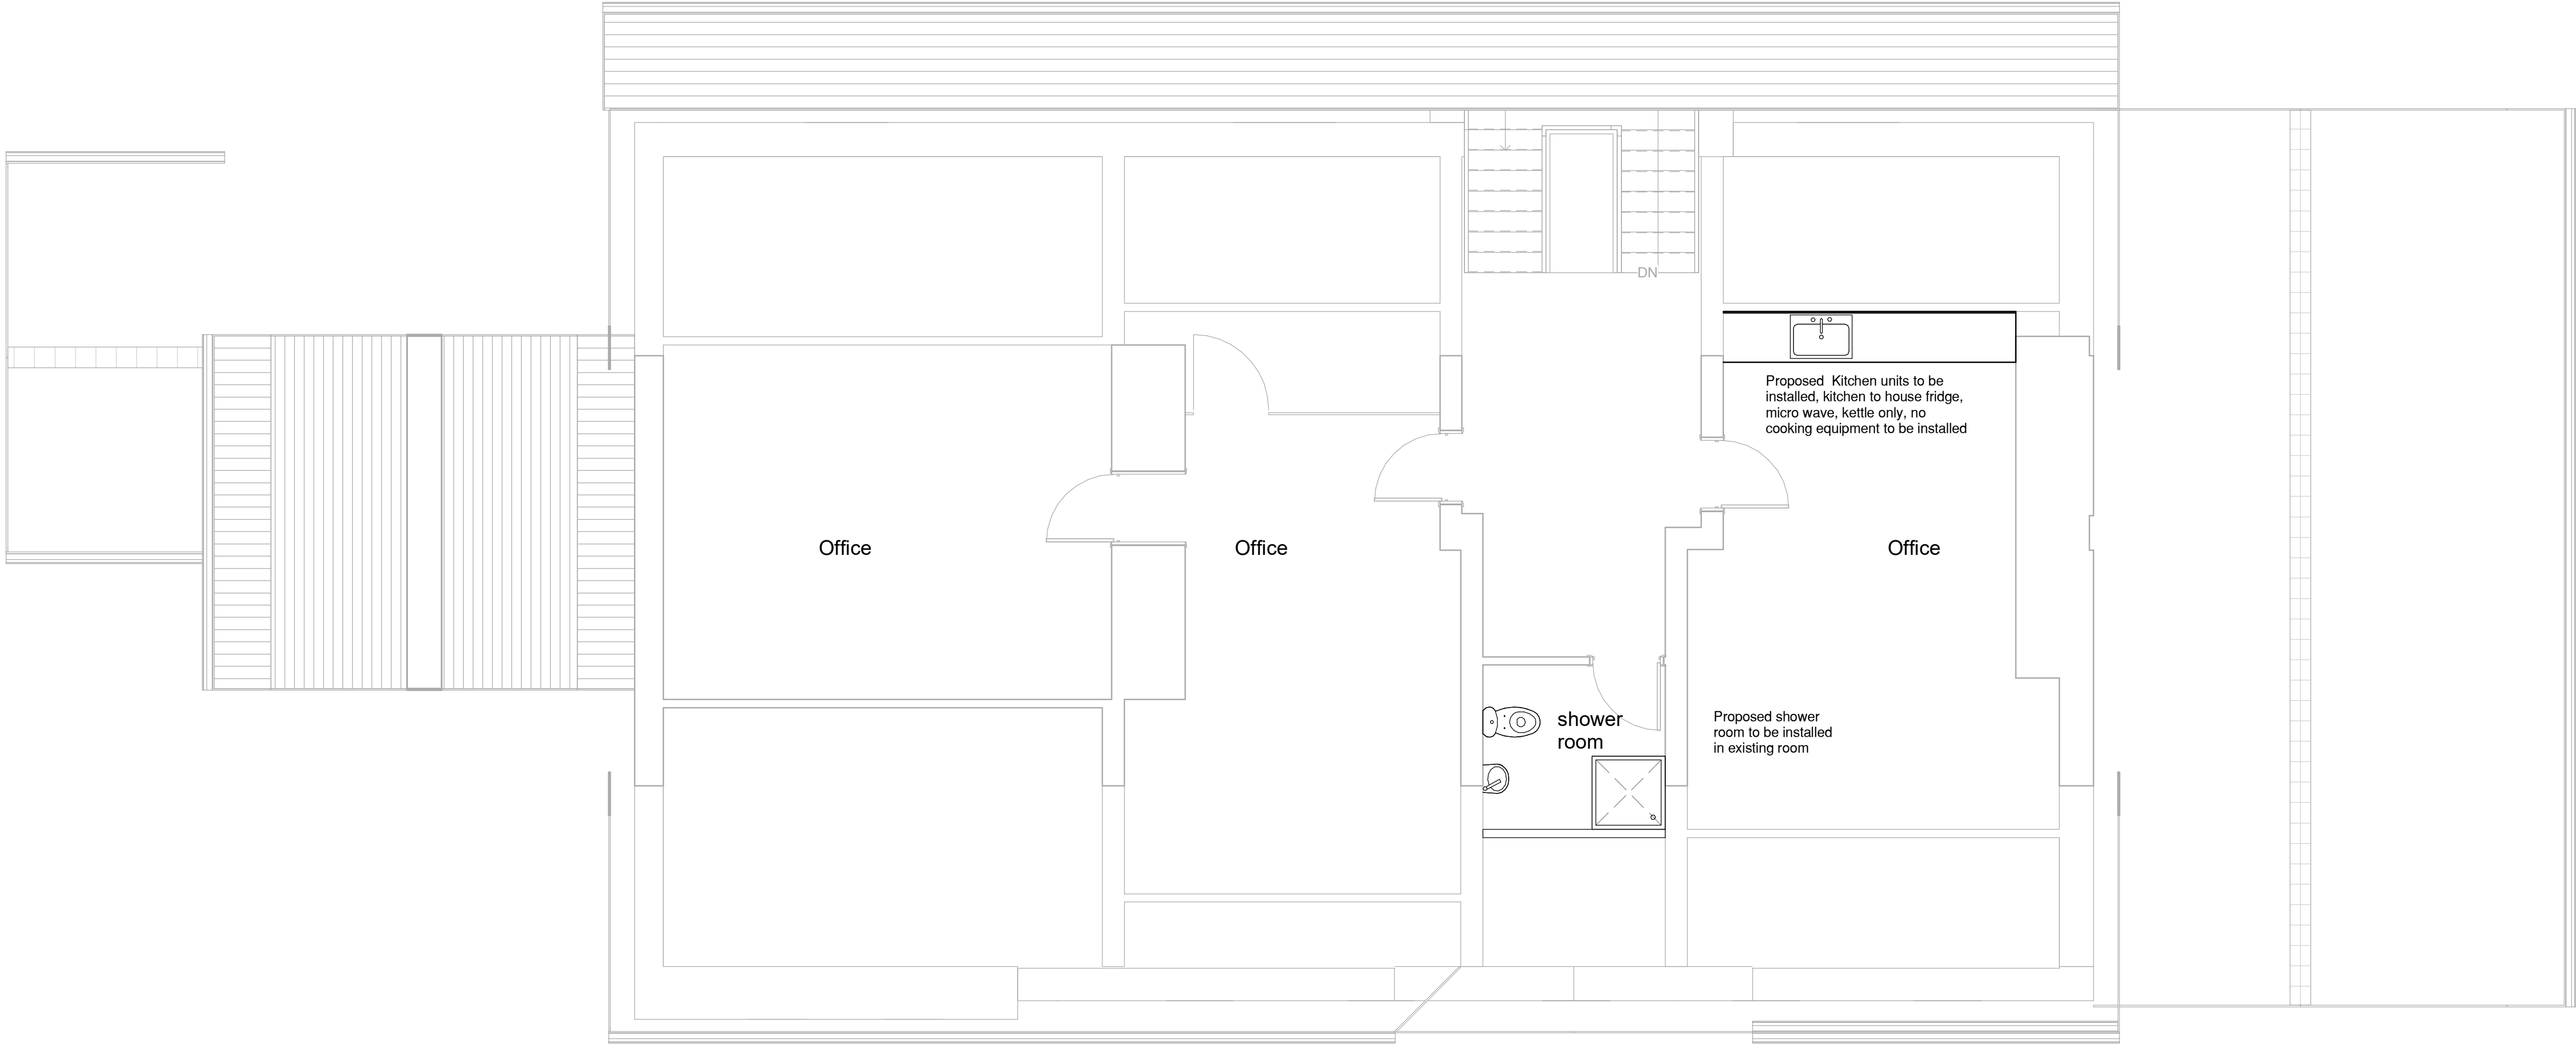
NOTES

ALL DIMENSIONS AND LEVELS ARE TO BE CHECKED ON SITE

ANY DISCREPANCIES ARE TO BE REPORTED TO THE PROJECT MANAGER BEFORE ANY WORK COMMENCES

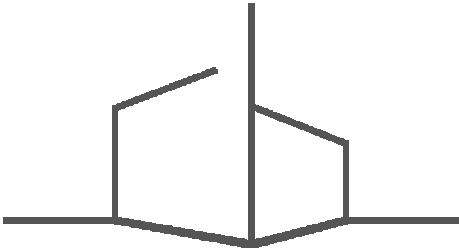
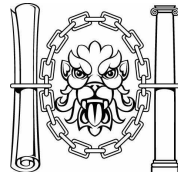
THIS DRAWING SHALL NOT BE SCALED TO ASCERTAIN ANY DIMENSIONS WORK TO FIGURED DIMS ONLY

THIS DRAWING SHALL NOT BE REPRODUCED WITHOUT EXPRESS WRITTEN PERMISSION FROM Clarkes Bespoke Design LTD.



1 Proposed 2nd Floor.
1 : 50

Unit G - 99m2

P1 21/04/22 BC First Issue			
Rev No.	Rev Date	Rev By	Description
project			
Partnership House			
location			
Sparrow Hill Rochdale OL16 1QT			
client			
Rashad Nazir			
 DESIGN ARCHITECTURE.INTERIOR.LANDSCAPE T: 07402266305 E: brad@cbdarchitecture.com Phoenix House, 4 Huddersfield Road, Stalybridge, SK15 2QA			
 CIAT REGISTERED PRACTICE			
drawing title			
As Proposed 2nd Floor Plan.			
dwg purpose			
PRELIMINARY			
scale 1 : 50		drawn BC checked BC	
@ sheet size A1		rev date 21/04/22	
20-	PL-008	P1	
job number	drawing number	revision	