



AS EXISTING

 

SCALE 1 : 100

 

SCALE 1 : 200

Copyright of this drawing is owned by Whittaker Design

NOTES

All dimensions to be checked on site and any discrepancies notified prior to commencement of work.

Do not scale from this drawing - If in any doubt, ask.

REVISIONS

Date	Ref.	By
------	------	----



SECTION

SIDE ELEVATION


FRONT ELEVATION

SIDE ELEVATION


REAR ELEVATION




GROUND FLOOR

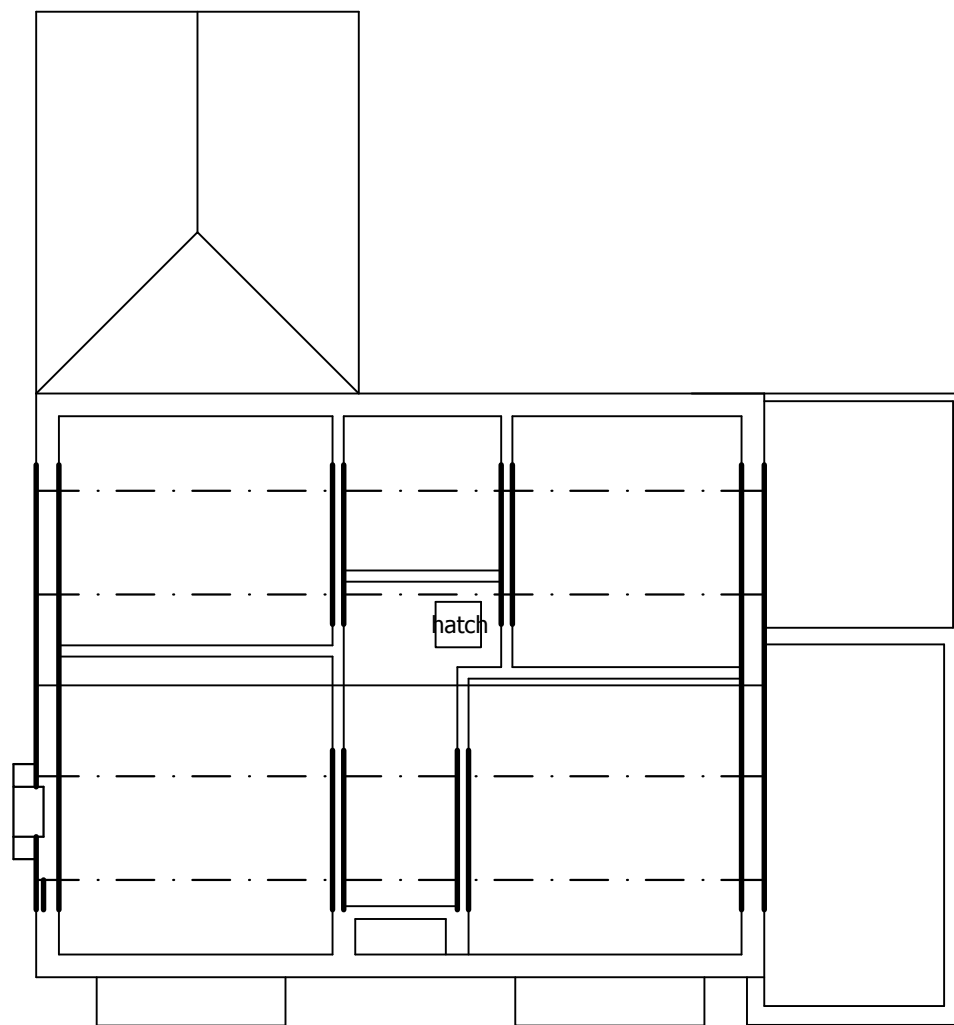

ATTIC SPACE

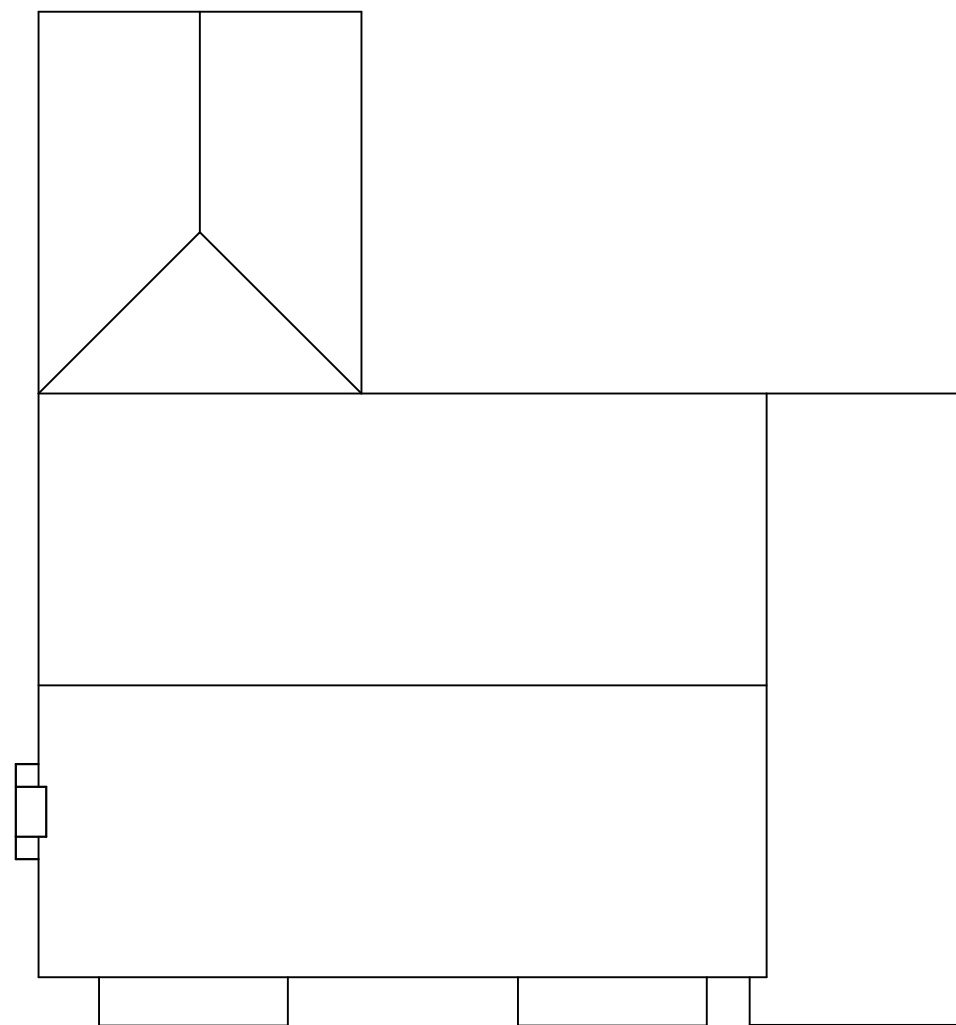

ROOF

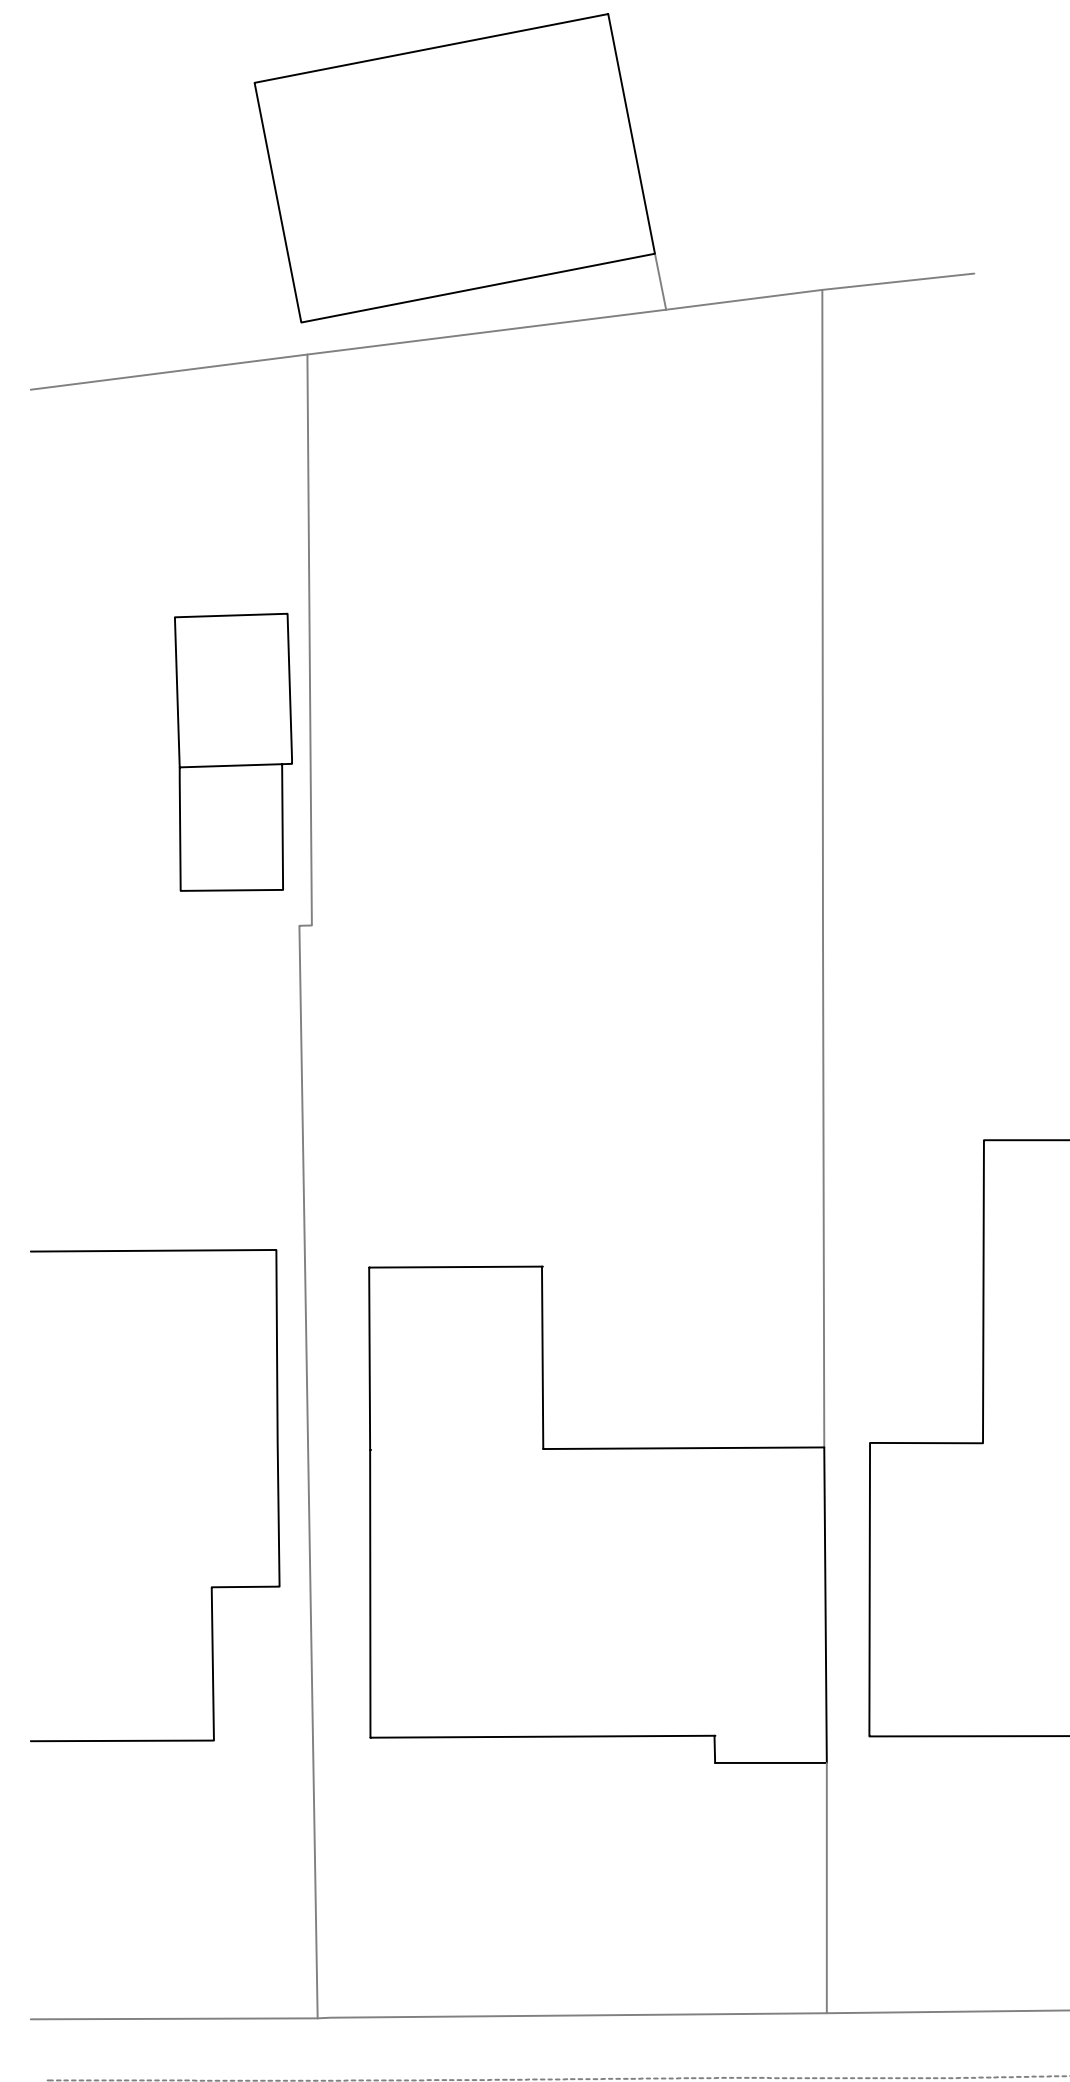

SITE - 1 : 2 0 0



ARCHITECTURAL & INTERIOR DESIGNERS

169 ST. JOHN STREET

LEES

OLDHAM OL4 3DS

T: 0161 620 1438

F: 0161 620 1439

E: INFO@WHITTAKERDESIGN.CO.UK

W: WWW.WHITTAKERDESIGN.CO.UK

PROJECT
Mr & Mrs D Freer
3 Marsden Close
Thornham
Rochdale OL16 4SD

DRAWING TITLE
as existing

SCALE 1:100 1:200 @ A1	DATE Dec 2021
DRAWN L Hollinworth	CHECKED
NUMBER 3945.1	REVISION