


Under the conditions of engagement the copyright in all drawings, specifications and documents prepared by the designer and in the work executed from them shall remain the property of the designer unless otherwise agreed. Prior to commencement of any works all dimensions are to be checked and verified by the relevant contractor DO NOT SCALE FROM THIS DRAWING

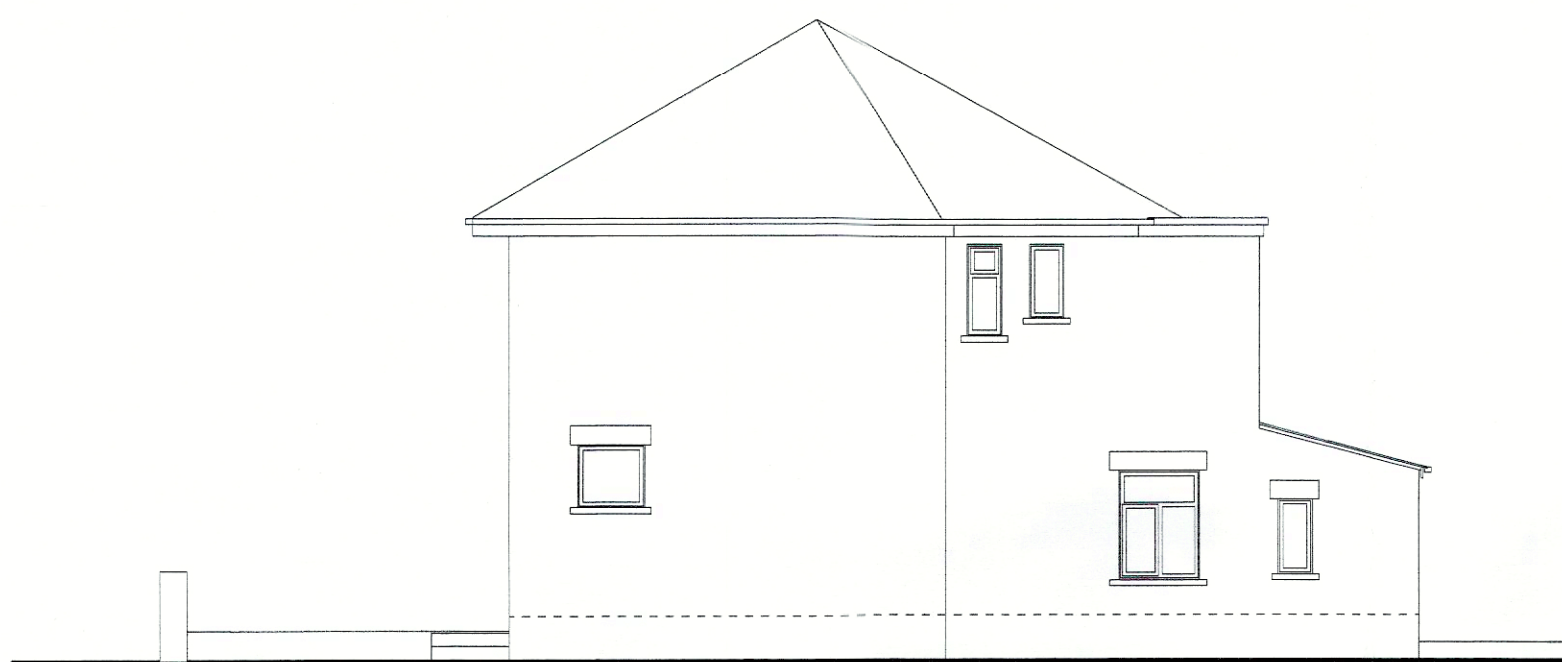

EXISTING SIDE ELEVATION Scale 1:100




EXISTING REAR ELEVATION Scale 1:100




PROPOSED SIDE ELEVATION Scale 1:100




PROPOSED REAR ELEVATION Scale 1:100

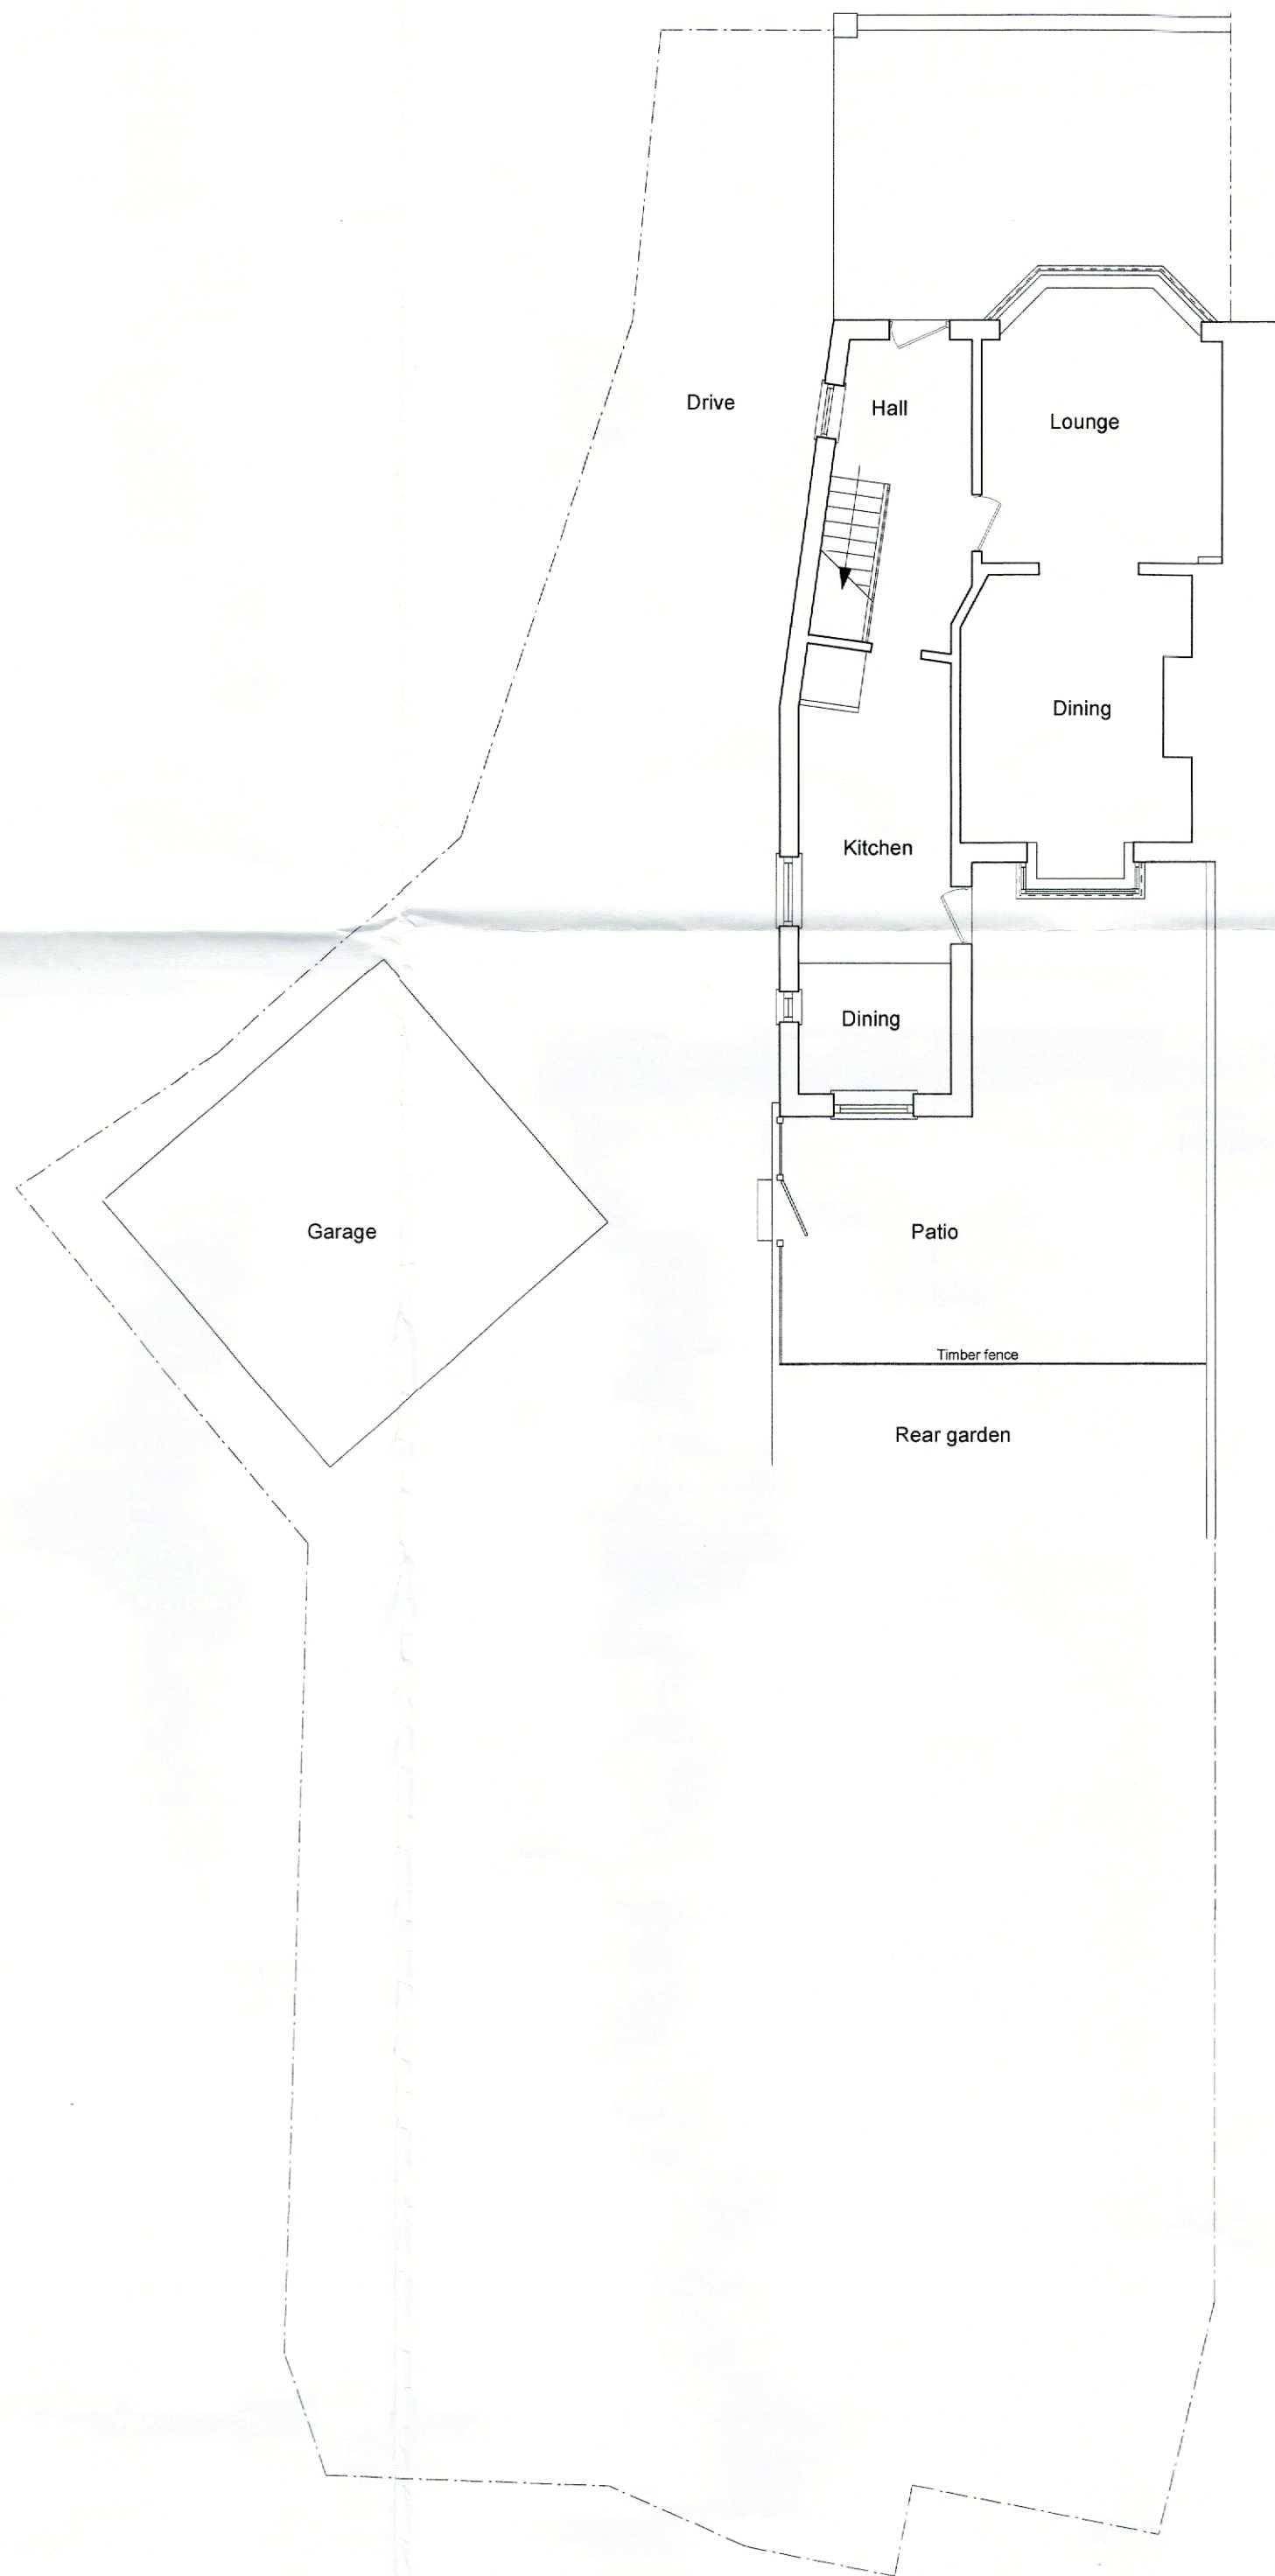

EXISTING PLAN Scale 1:100

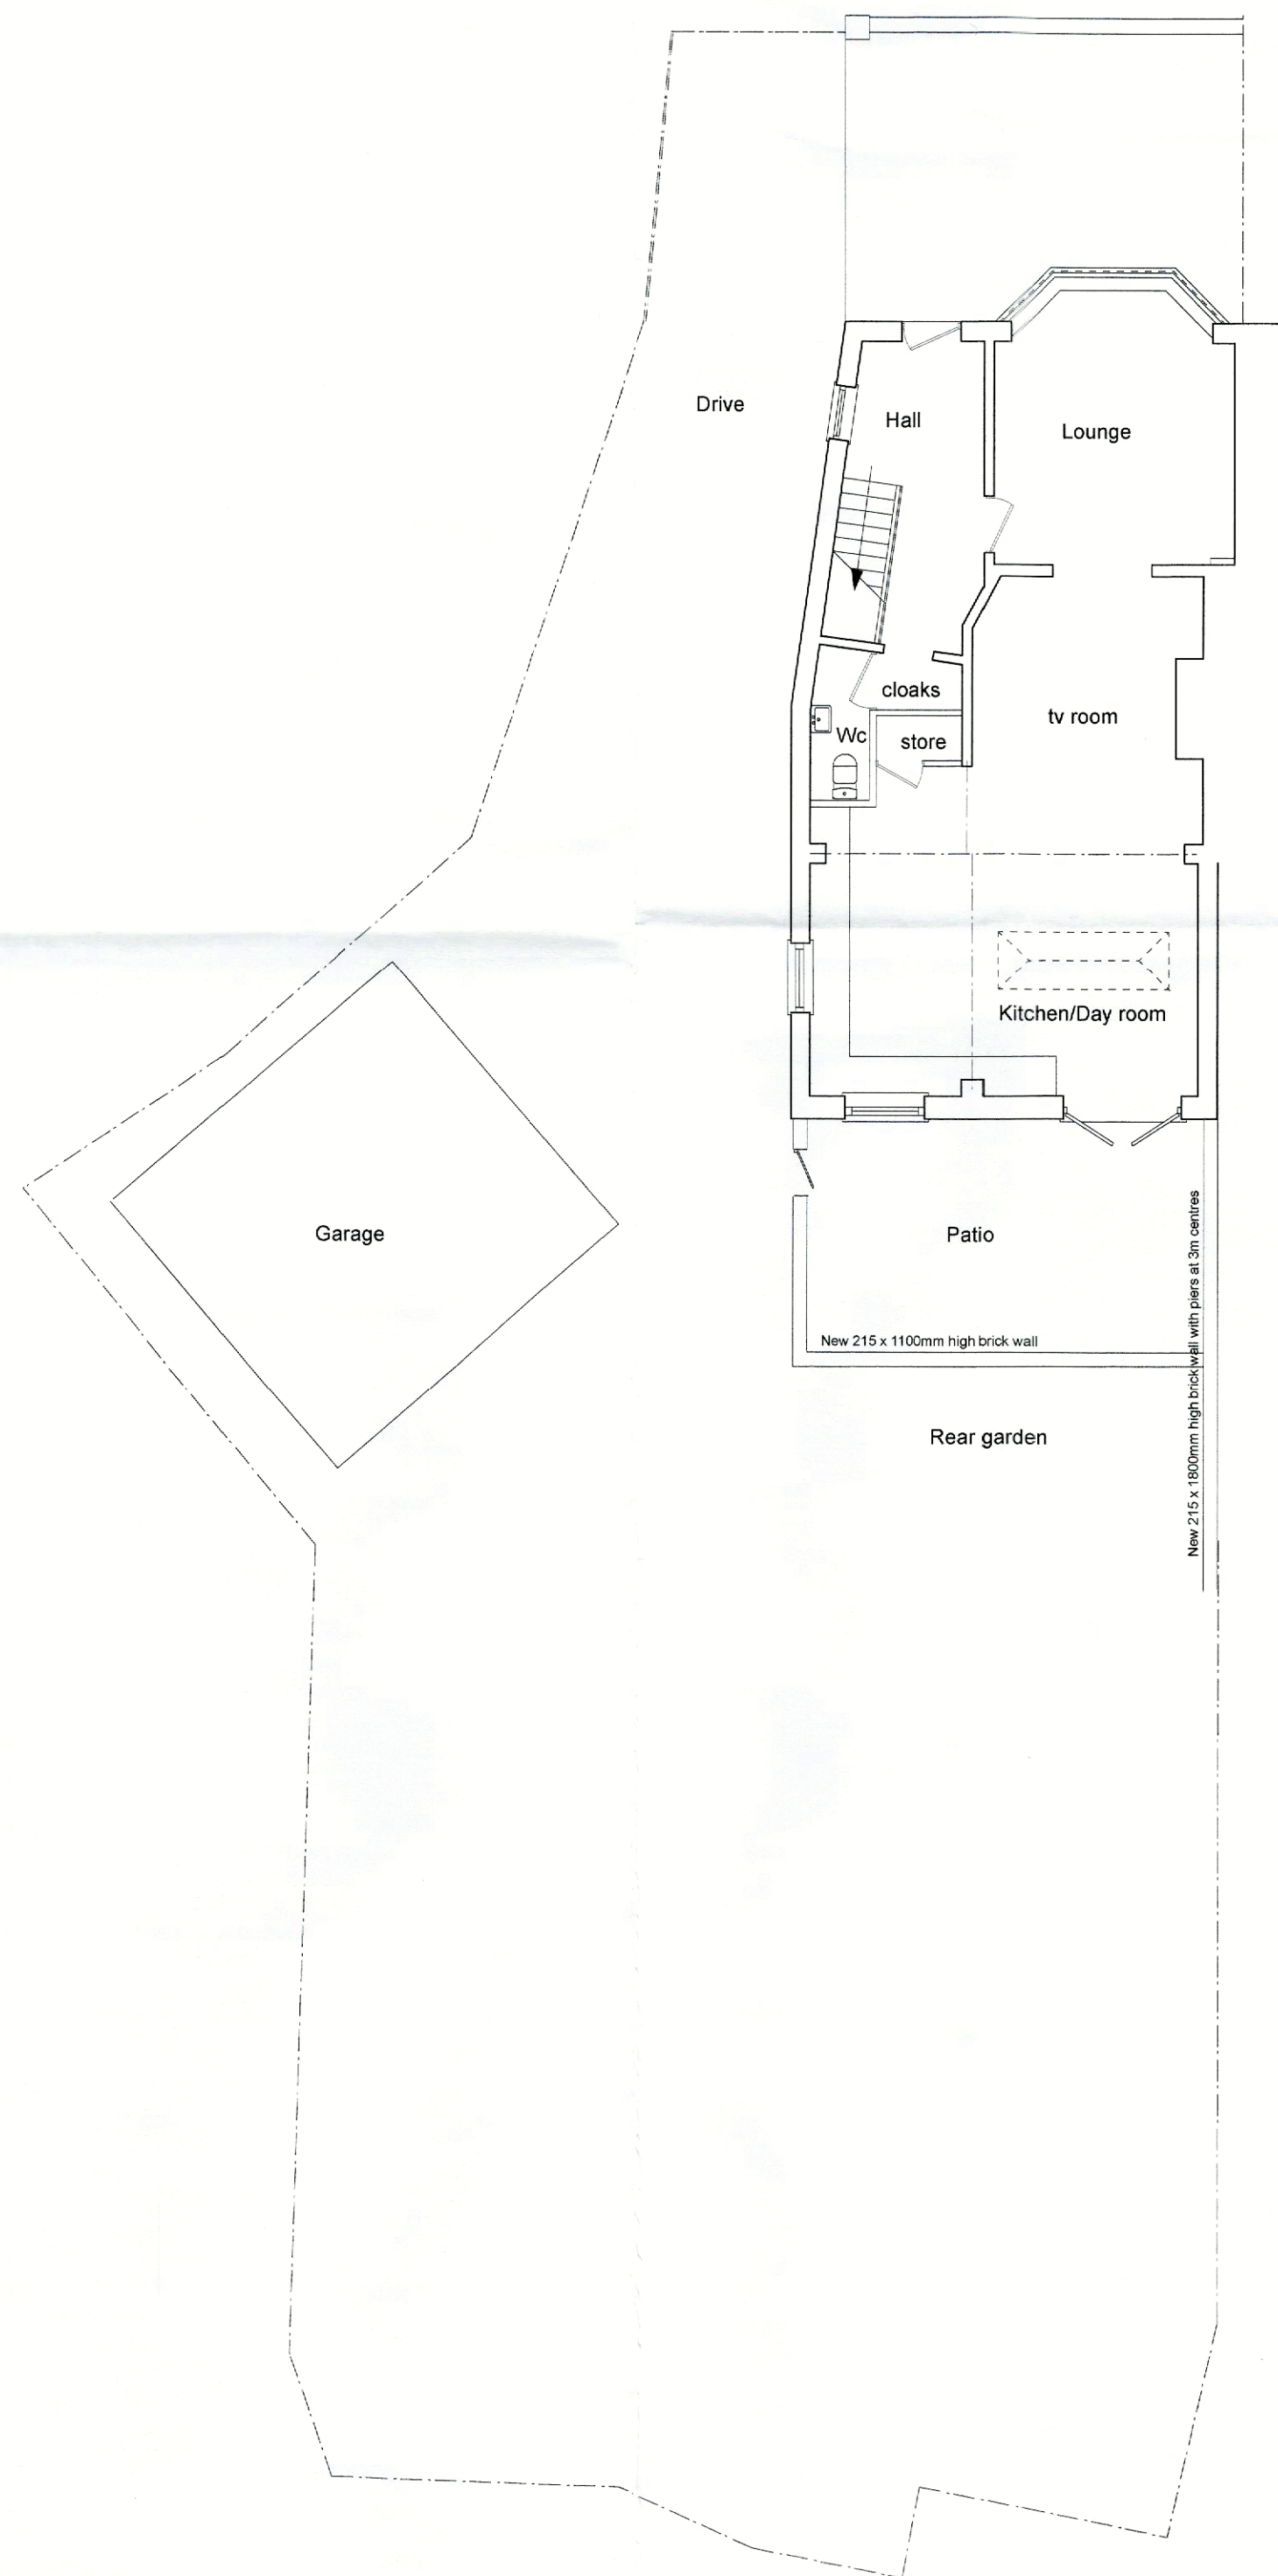

PROPOSED PLAN Scale 1:100

 

REVISIONS	

CLIENT	313 Milnrow Road Rochdale
--------	------------------------------

PROJECT	Proposed rear extension to semi detached dwelling
---------	--

DRAWING	Existing & Proposed floor plan and elevations
---------	--

DRAWING NO	PL2235.001
------------	------------

DRAWN	AAL
-------	-----

DATE	14.06.2022
------	------------

SCALE	1:100@A1
-------	----------

design306
design306
306 Milnrow Road
Rochdale
OL16 5BQ
Tel 07794 332098
email alex@design306.co.uk