

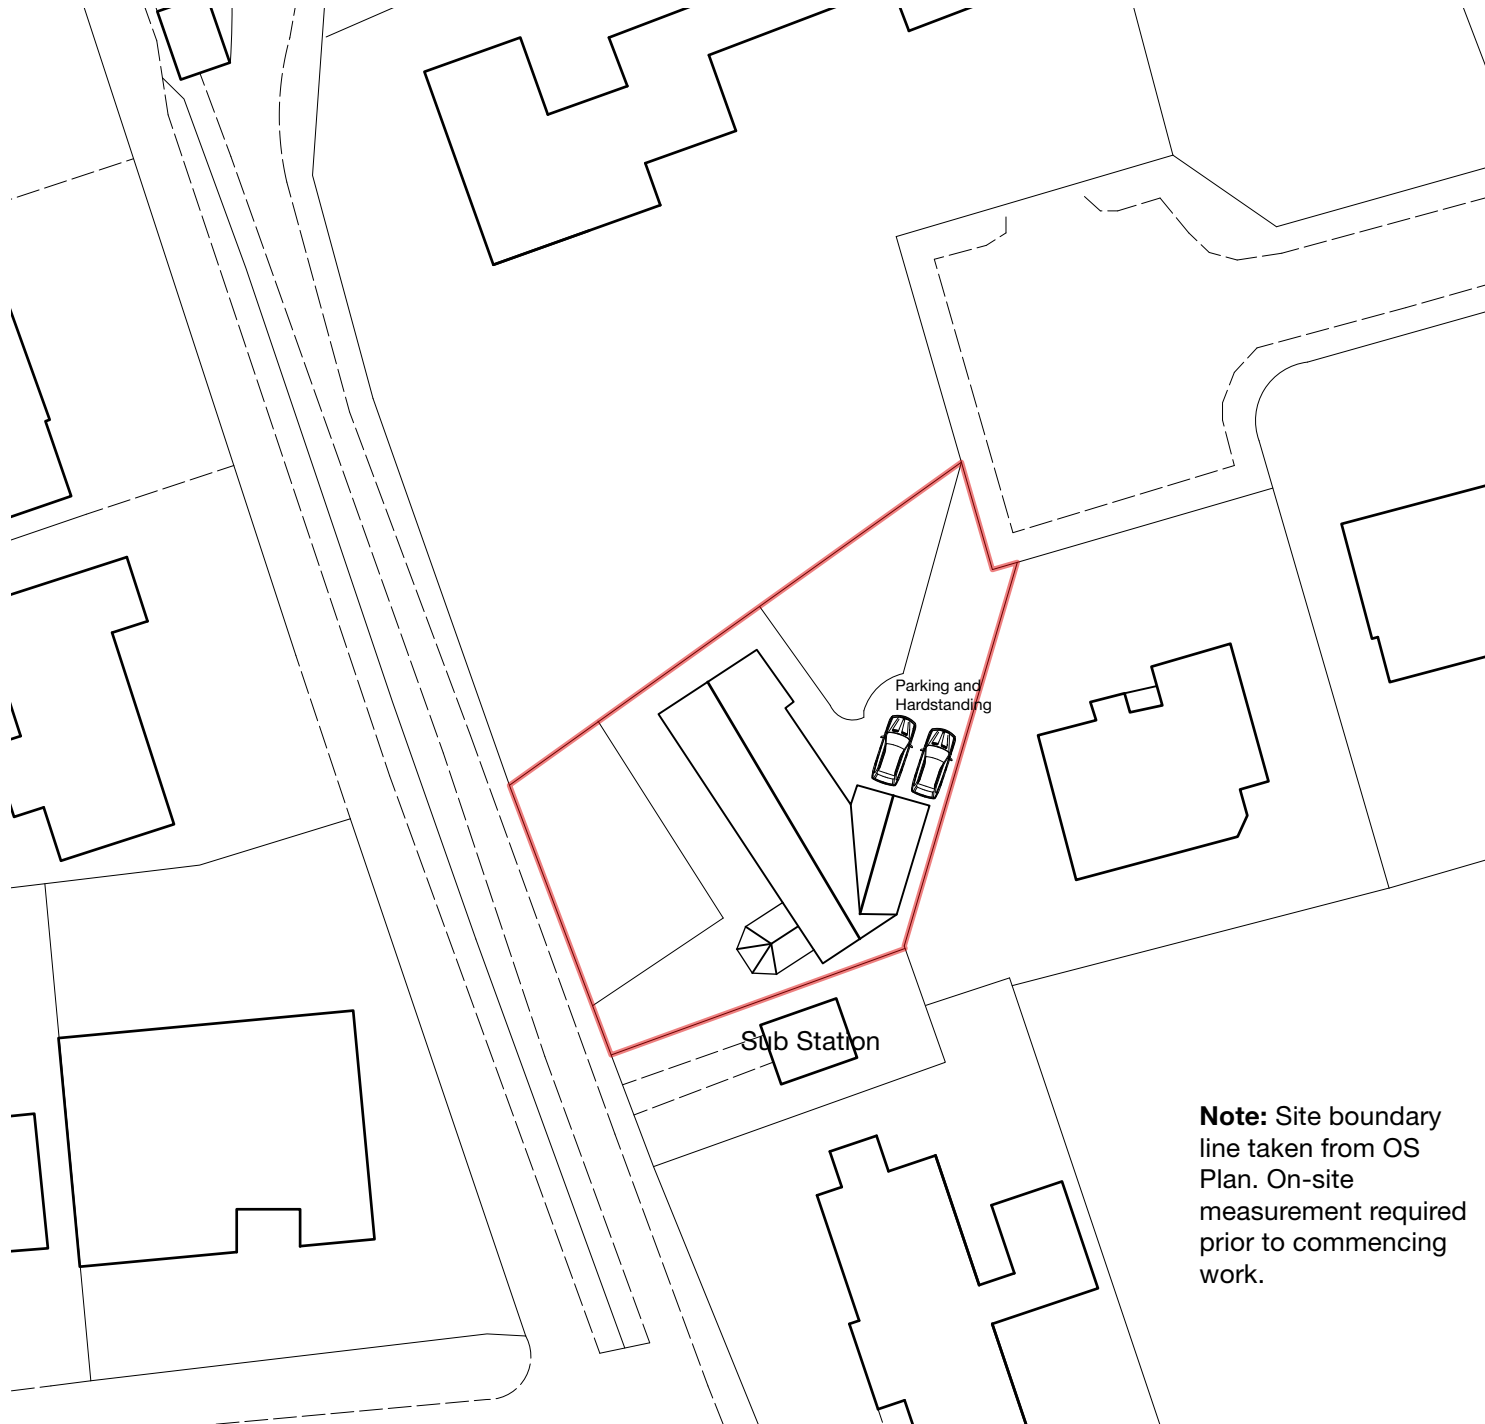


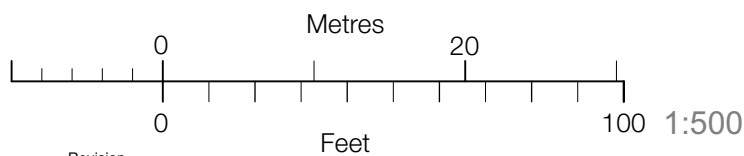

**Note:** Site boundary line taken from OS Plan. On-site measurement required prior to commencing work.

Reproduced by permission of Ordnance Survey on behalf of The Controller of His Majesty's Stationery Office.  
© Crown Copyright. All rights reserved.  
Licence number AR 169552

 

**Survey Drawing  
Not for Construction**

Revision

Project

**Rear Extension**

Address

**15 Canterbury Close,  
Rochdale, OL11 5LZ**

Client

**Mr Khalid**

Drawing

**Existing Site Plan**



Chartered Architects  
RIBA Chartered Practice

www.storah.com      mail@storah.com      01706 813214

| Scale | Sheet Size | Date   | Drawn |
|-------|------------|--------|-------|
| 1:500 | ISO A4     | Aug 23 | LA    |

| Drawing Number | Revision |
|----------------|----------|
| 23-018 - 003   |          |

**23-018 - 003**

© Storah Architecture Ltd.