


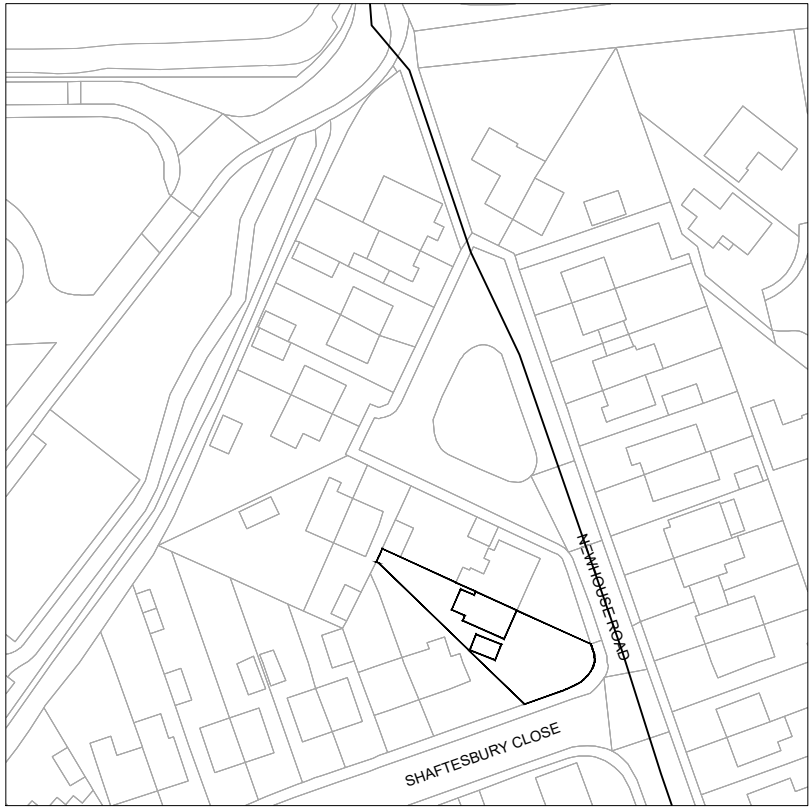


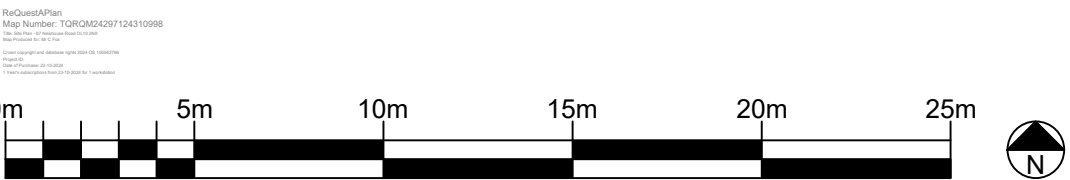

LOCATION PLAN
1:1250

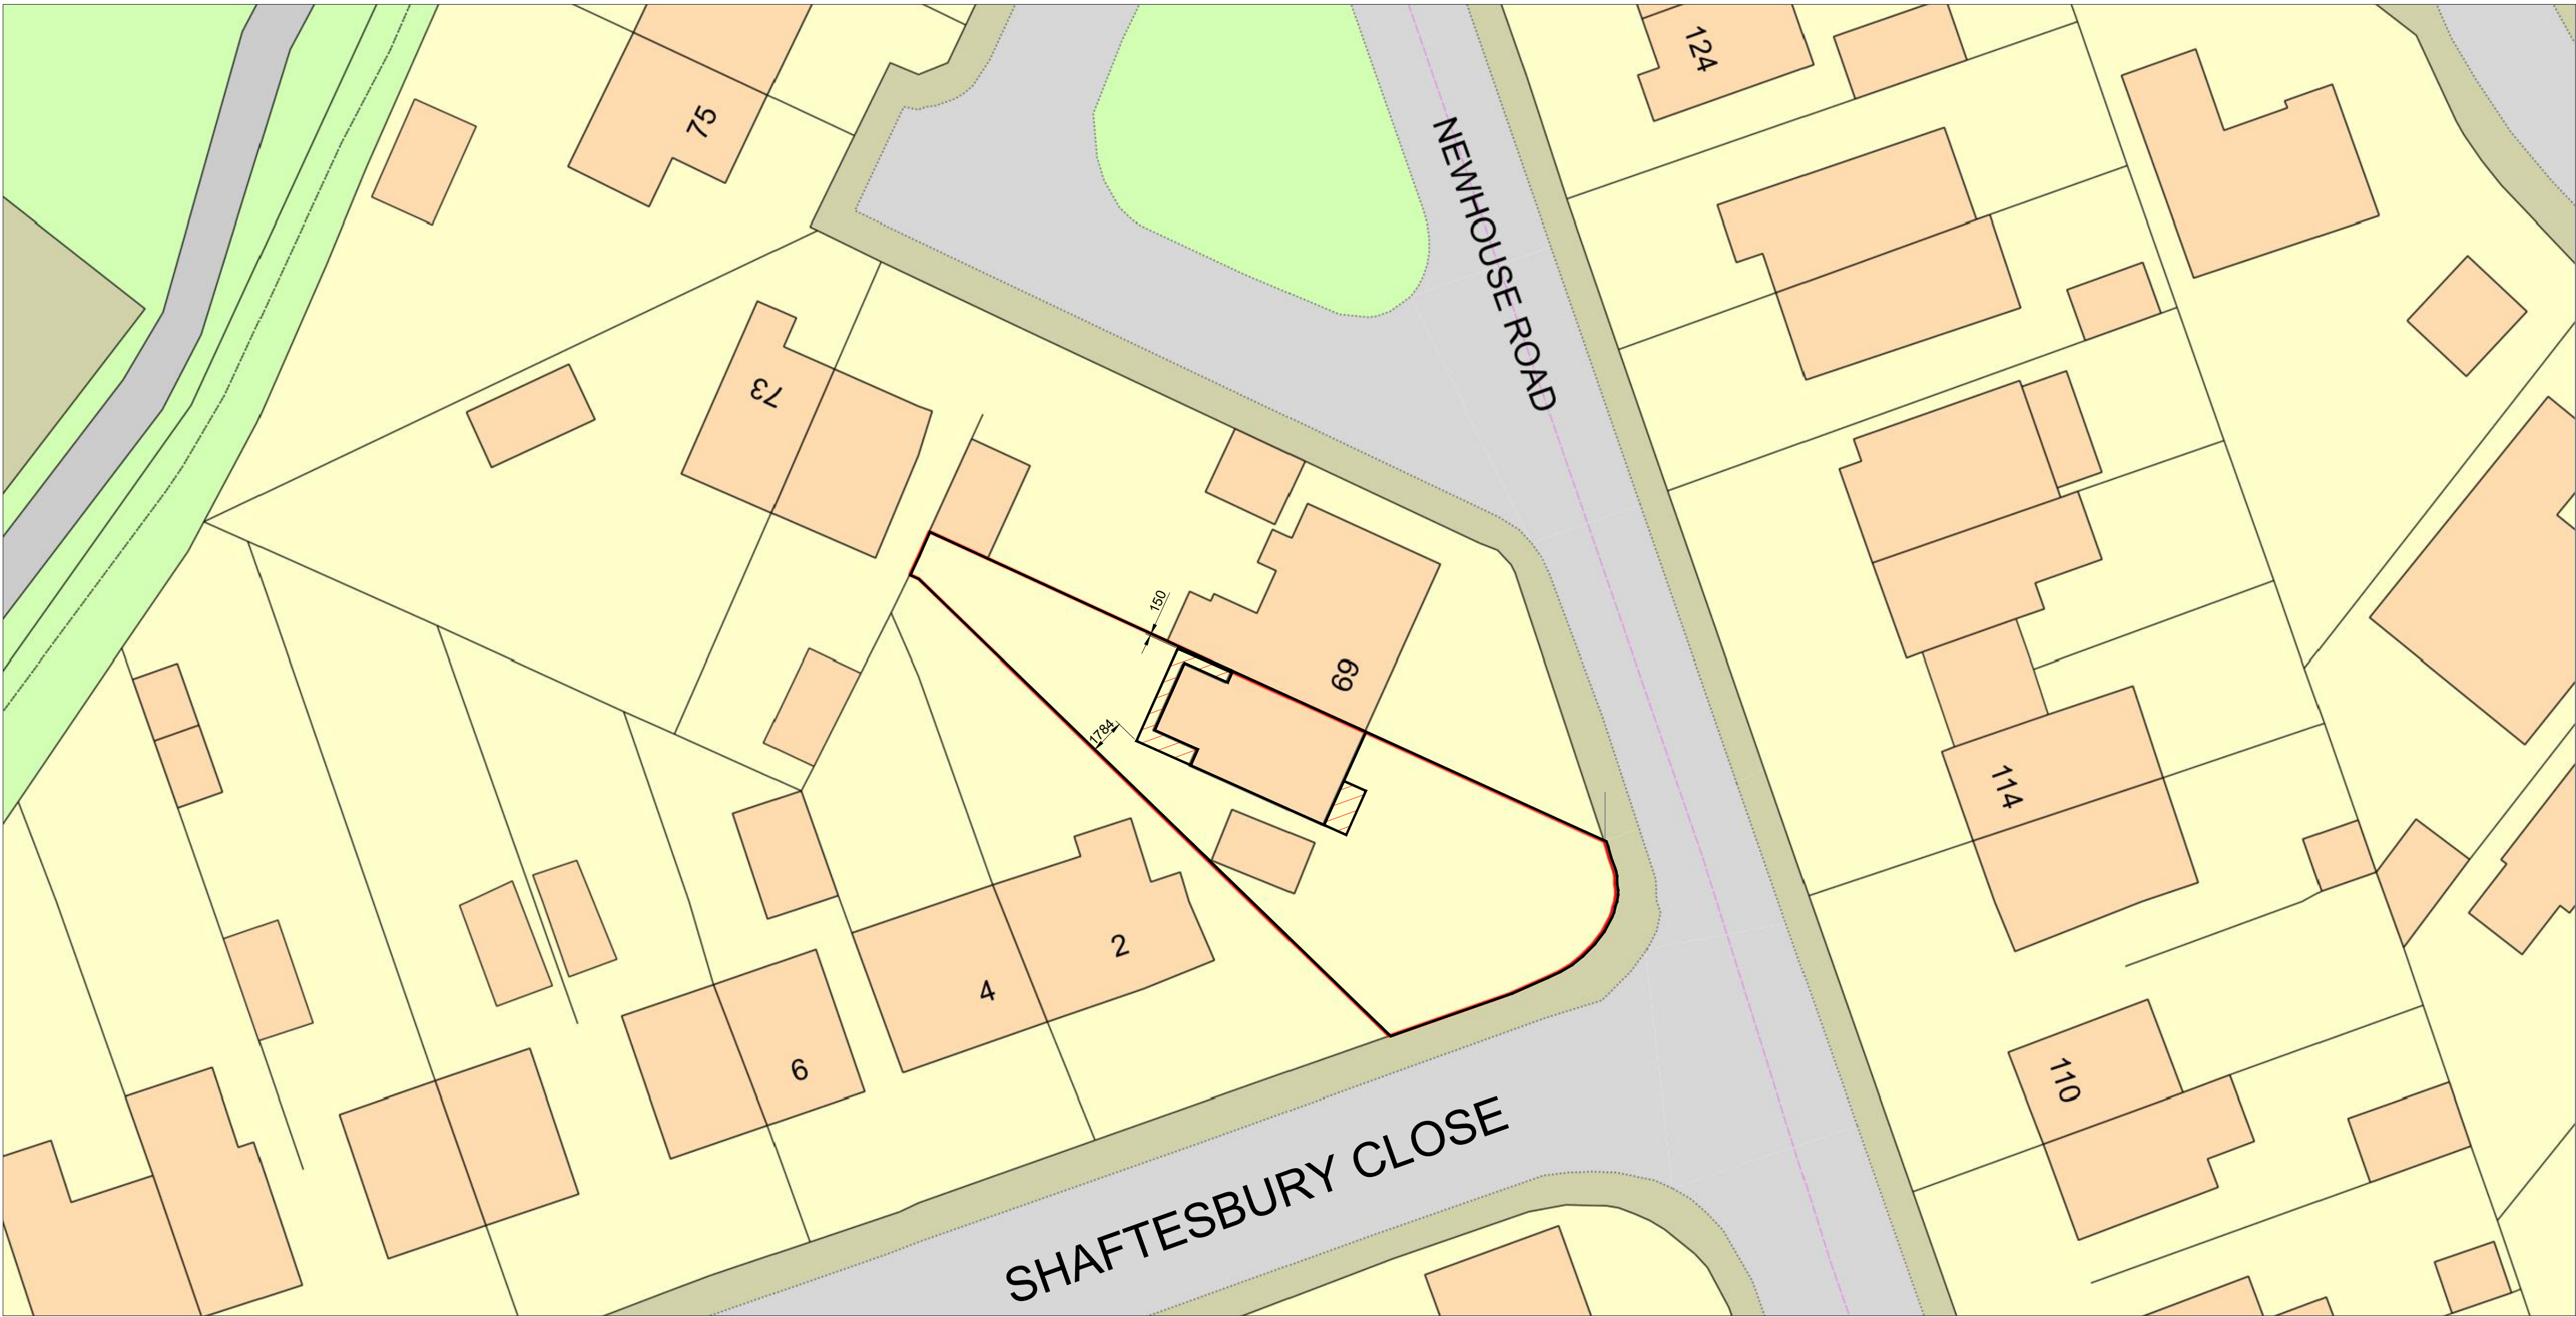

SITE PLAN
1:200

 

Reference Drawings	Legend	Notes
--------------------	--------	-------

NOTES:
This drawing is to be read in conjunction with all relevant Design Safety Risk Assessments.
DO NOT SCALE FROM DRAWING.
WRITTEN DIMENSIONS ONLY.
ALL DIMENSIONS TO BE CHECKED & VERIFIED ON SITE PRIOR TO CONSTRUCTION.

LEGEND:

	Site boundary/existing building
	Proposed extension

Revision	P01			
	Planning Issue.			
Description	Drawn	JH	Date	23/10/24
	Checked	JH	Approved	JH

Project	Proposed porch & single storey rear extension 67 Newhouse Road, Heywood OL10 2NX		
Client	Mr C Fox		
Title	Location & Site Plans Existing		

Scale	Drawn JH	Checked	Approved
As noted	Date Oct 2024	Date	Date

Project number	Drawing number	Revision
240801	0006	P01