




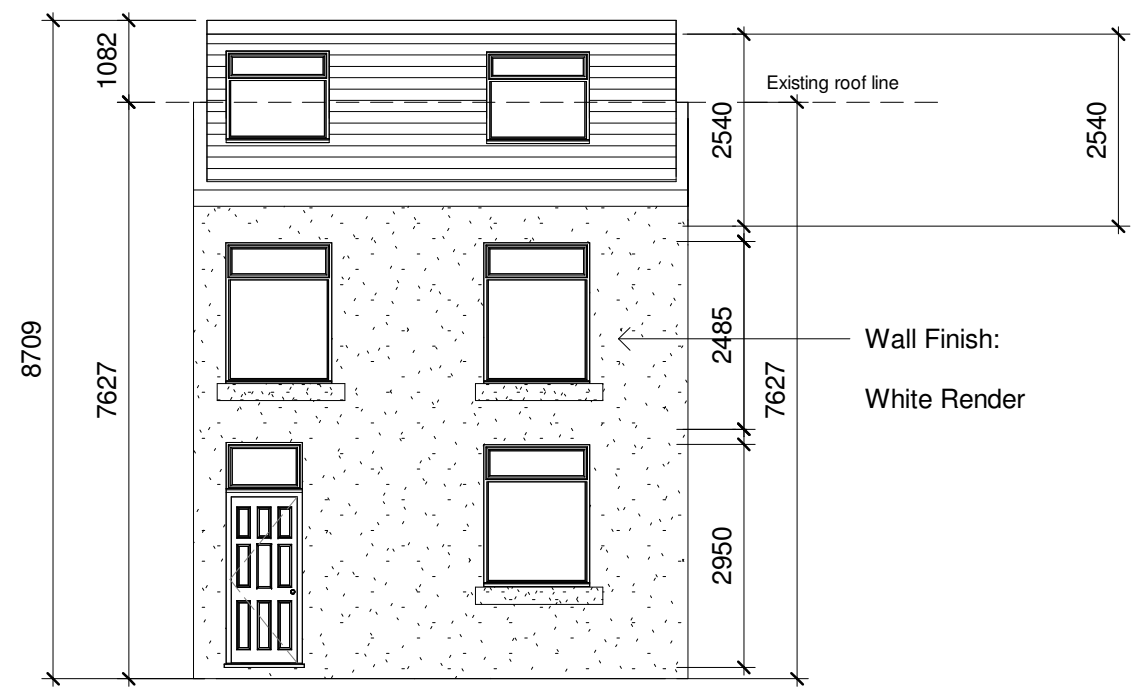


Proposed Front
1 : 100

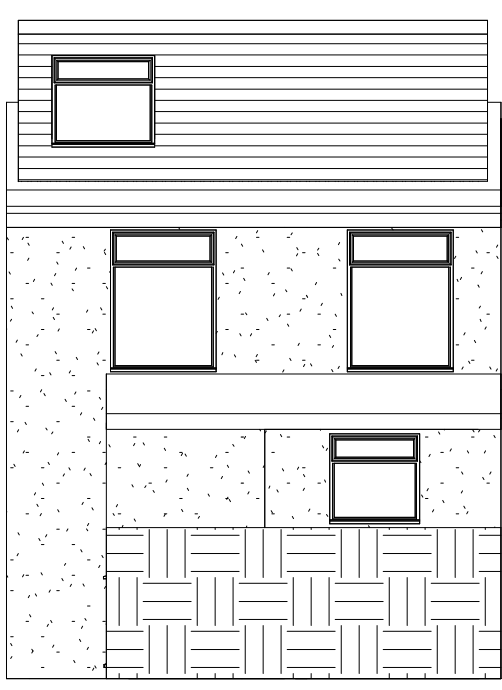


Proposed Rear
1 : 100

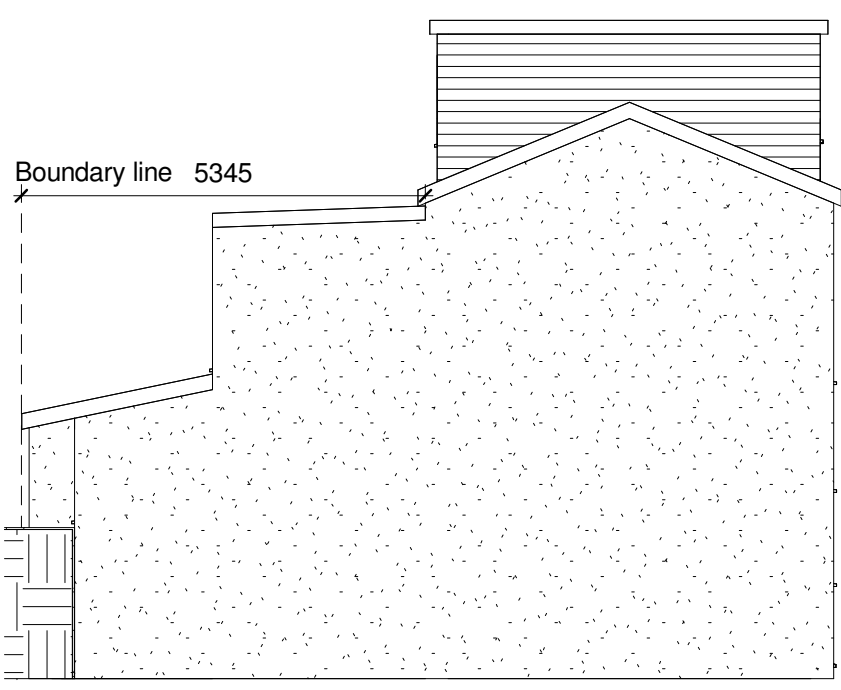

Proposed Side I
1 : 100

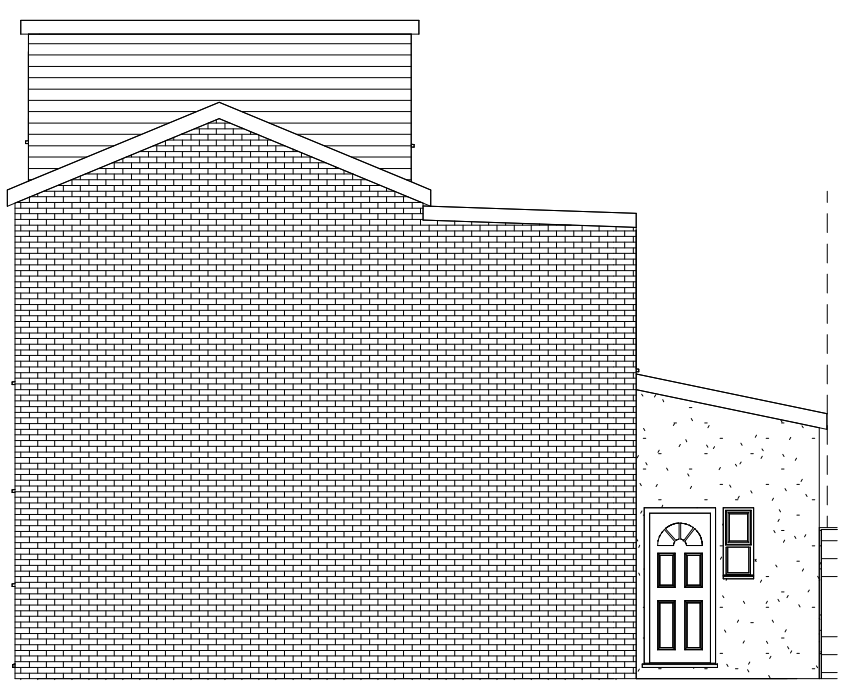

Proposed Side II
1 : 100

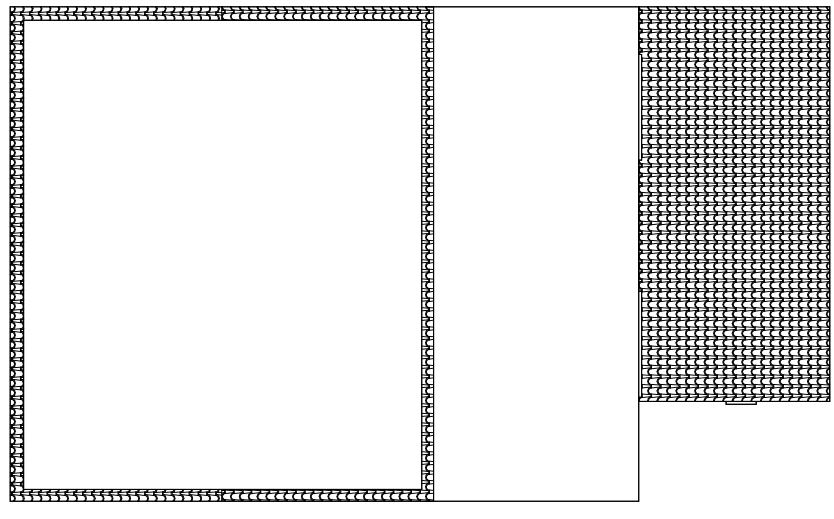


Proposed Roof Plan
1 : 100



Elevation and Roof Plan Scale
Scale 1:100 @ A1
0m 1 2 3 4 5m

Scale: @ A1.
Do NOT scale from this drawing.
If in doubt, ask.
Dimensions must be checked by
contractor before work is commenced.


This drawing remains the property of
Belal Rashid Technical Architecture
and should not be reproduced in full or
in part without prior consent from
Belal Rashid Technical Architecture.

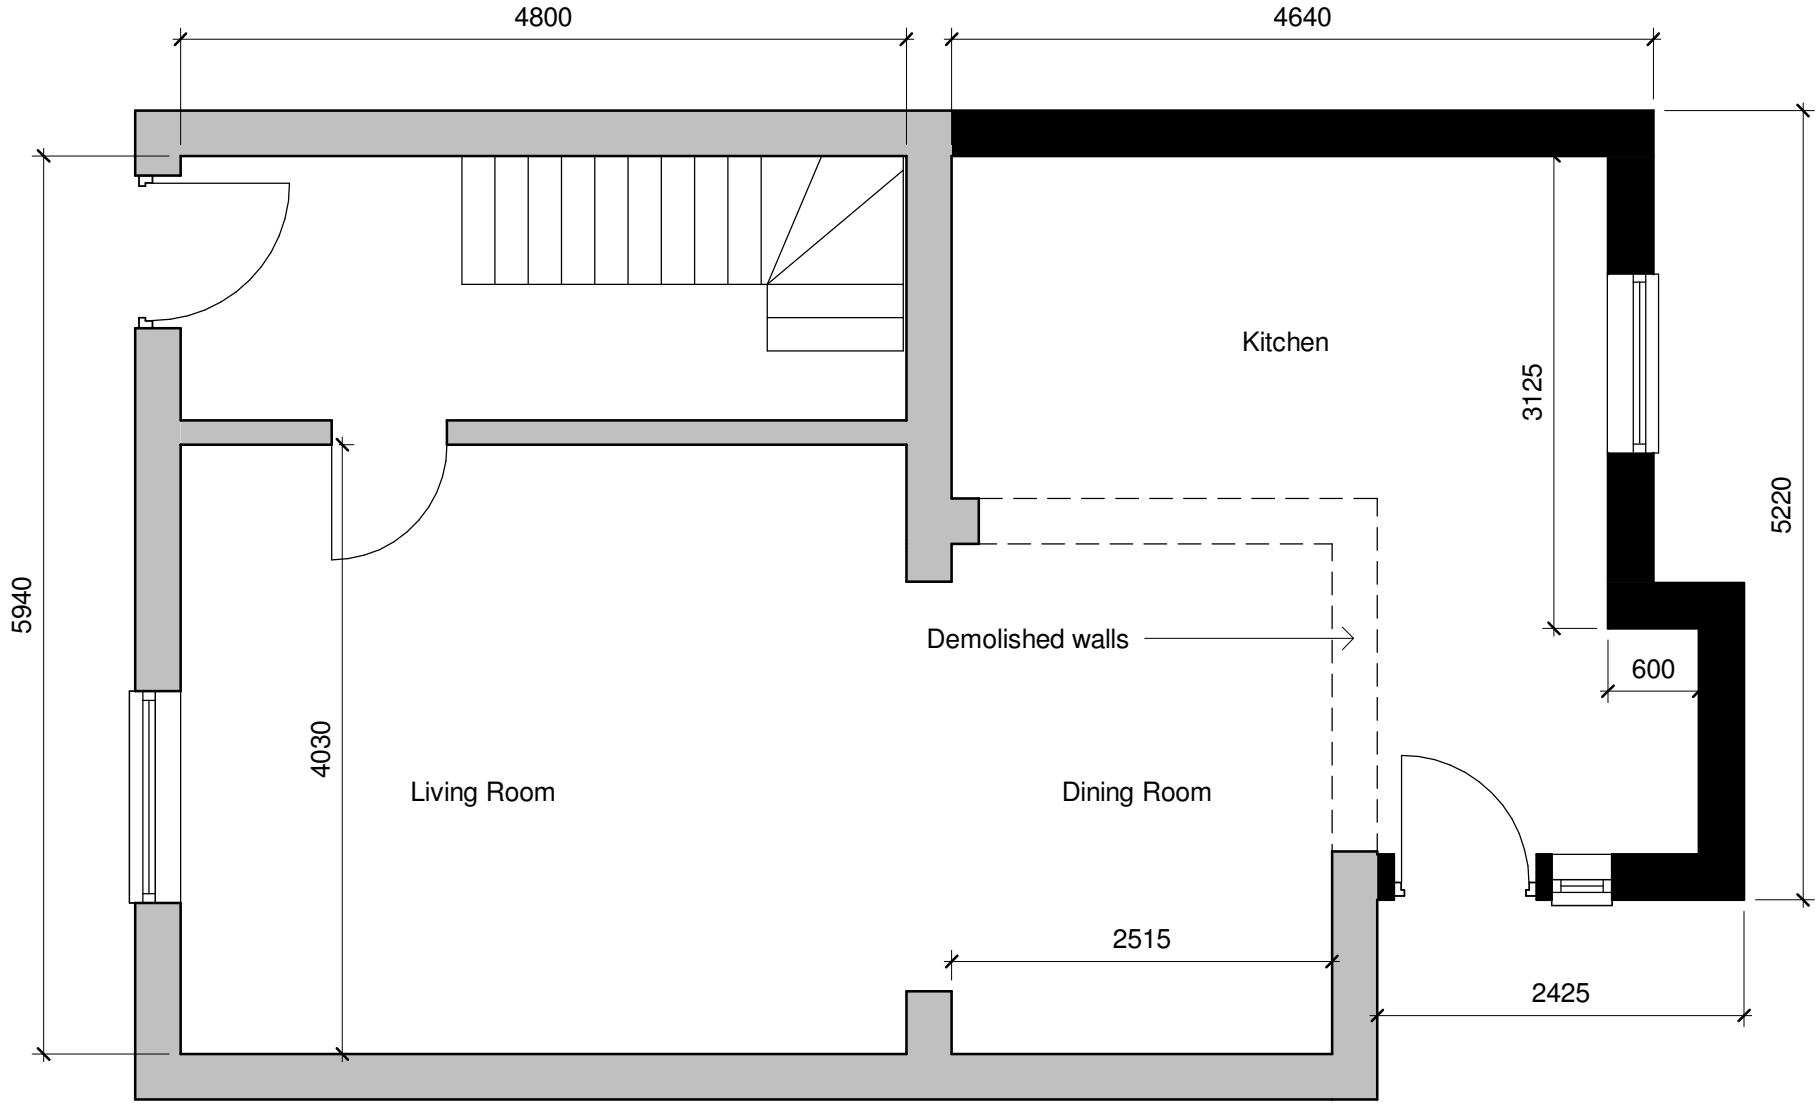

Proposed Ground Floor
1 : 50

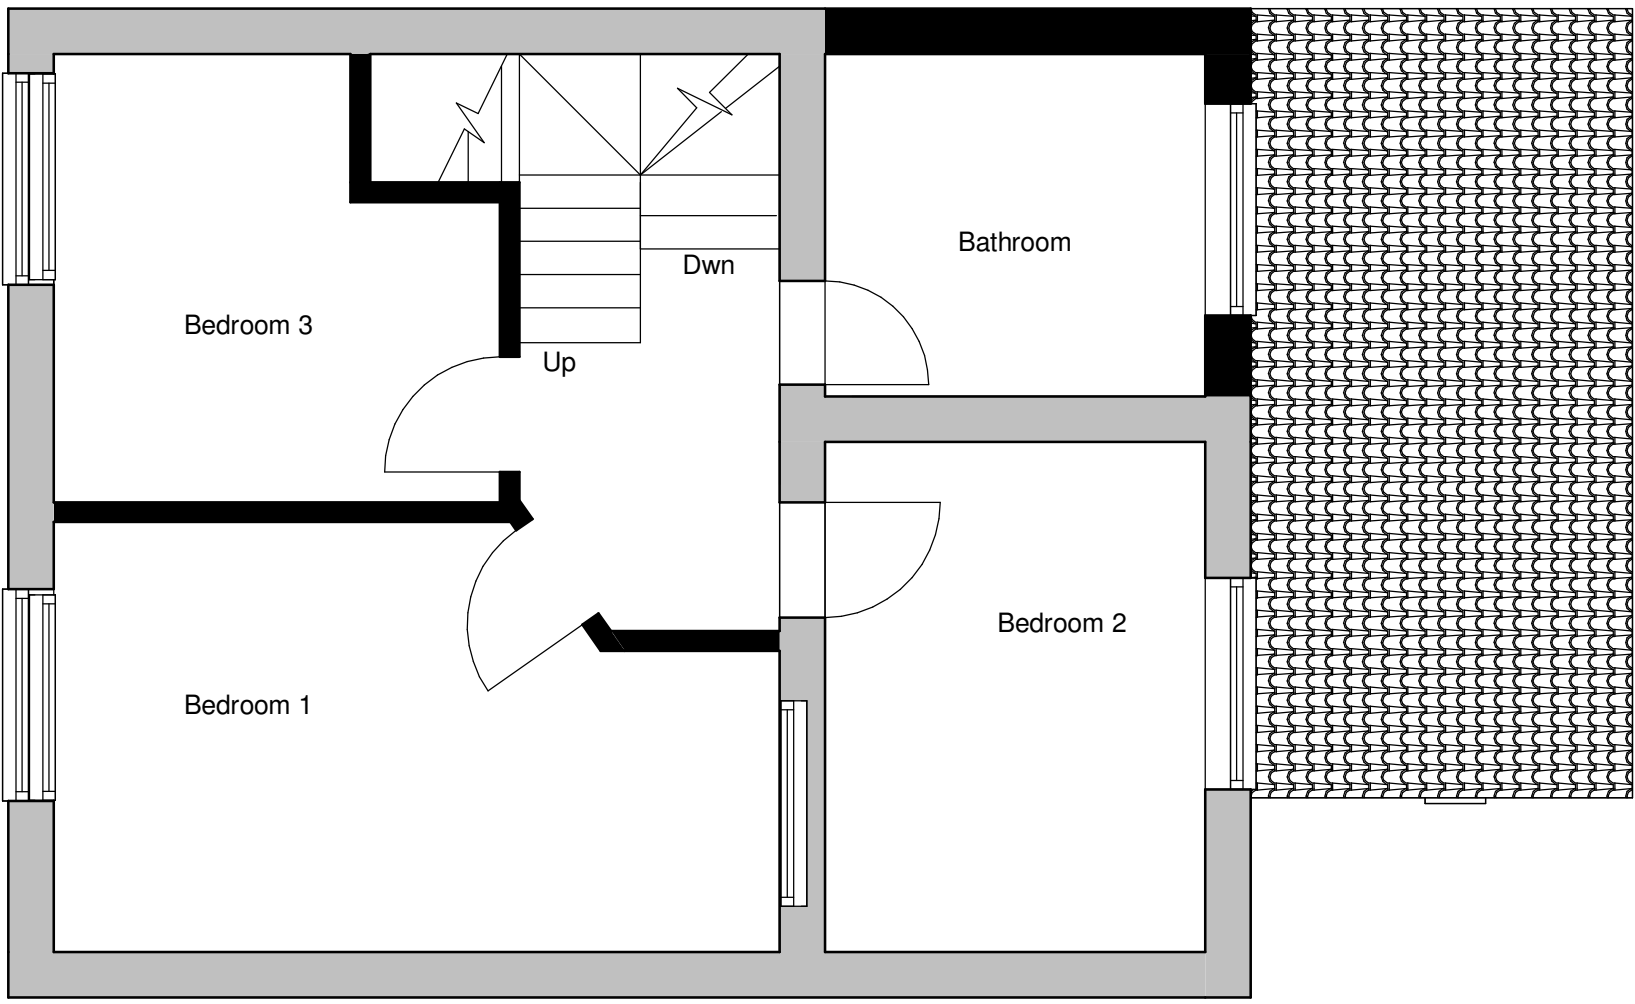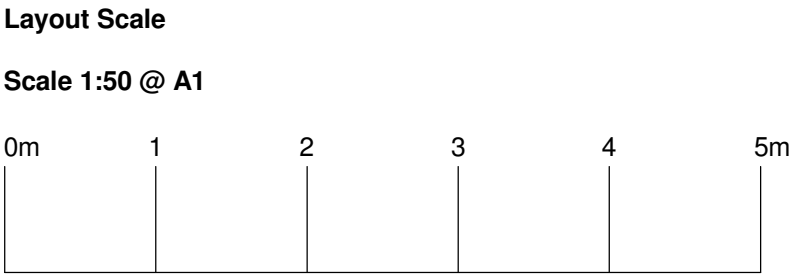

Proposed First Floor
1 : 50

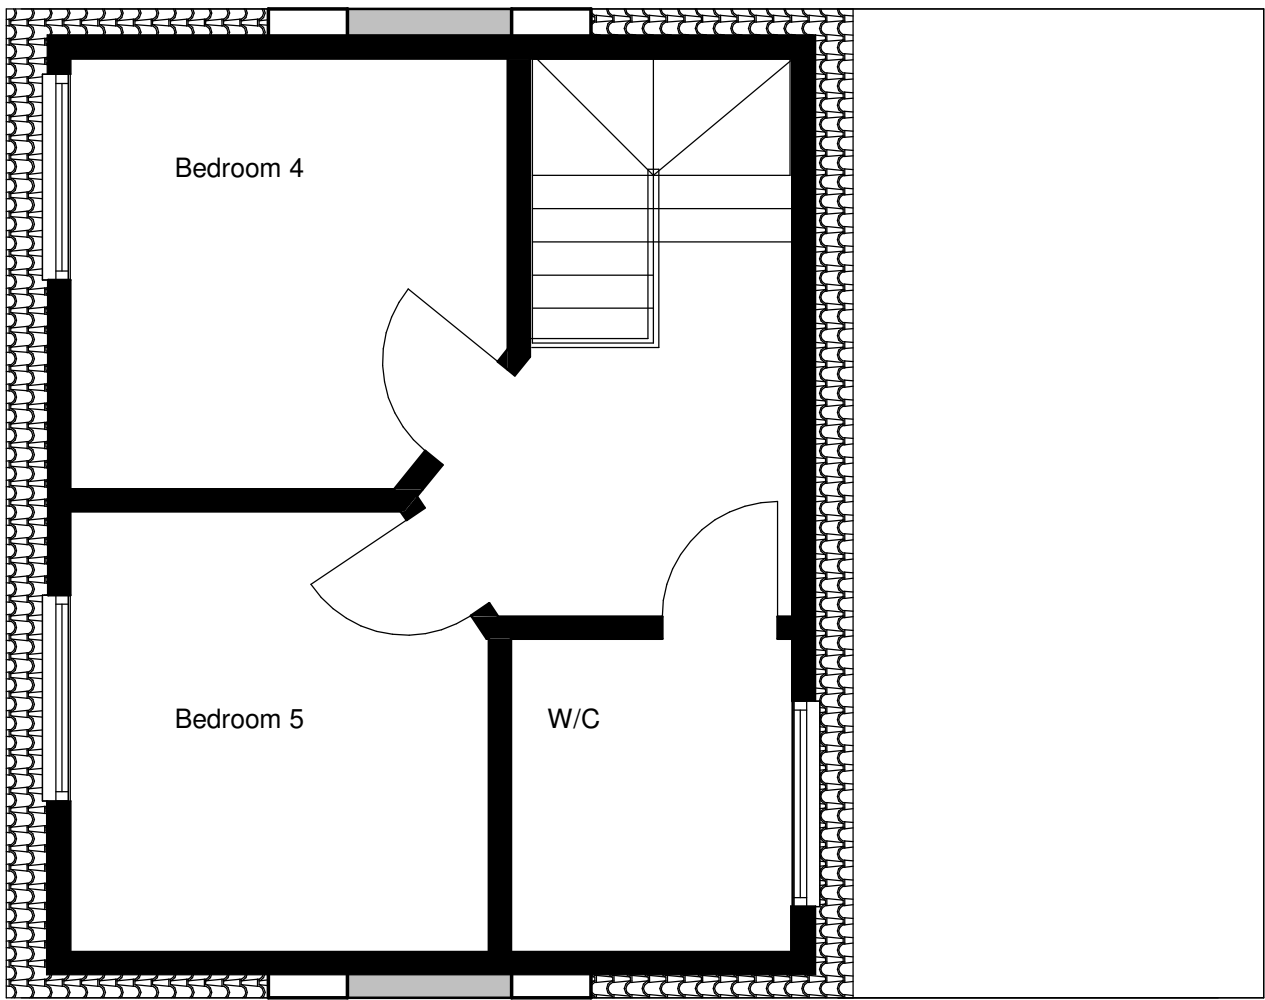

Proposed Loft
1 : 50

Client:

Owner

Project:

Extension

Project Address:

36 Arthur Street
Rochdale
OL12 6SJ

Drawing Name:

Proposed

Drawing Number:

A102

Drawing Date:

06/11/24

Author:

B.Rashid, M.Tamzid

Belal Rashid Technical Architecture
11 Queen Street
Oldham
Greater Manchester
OL1 1RD

Email: belal.rashid@brta.co.uk
Tel: 0161 241 9650



BRTA