


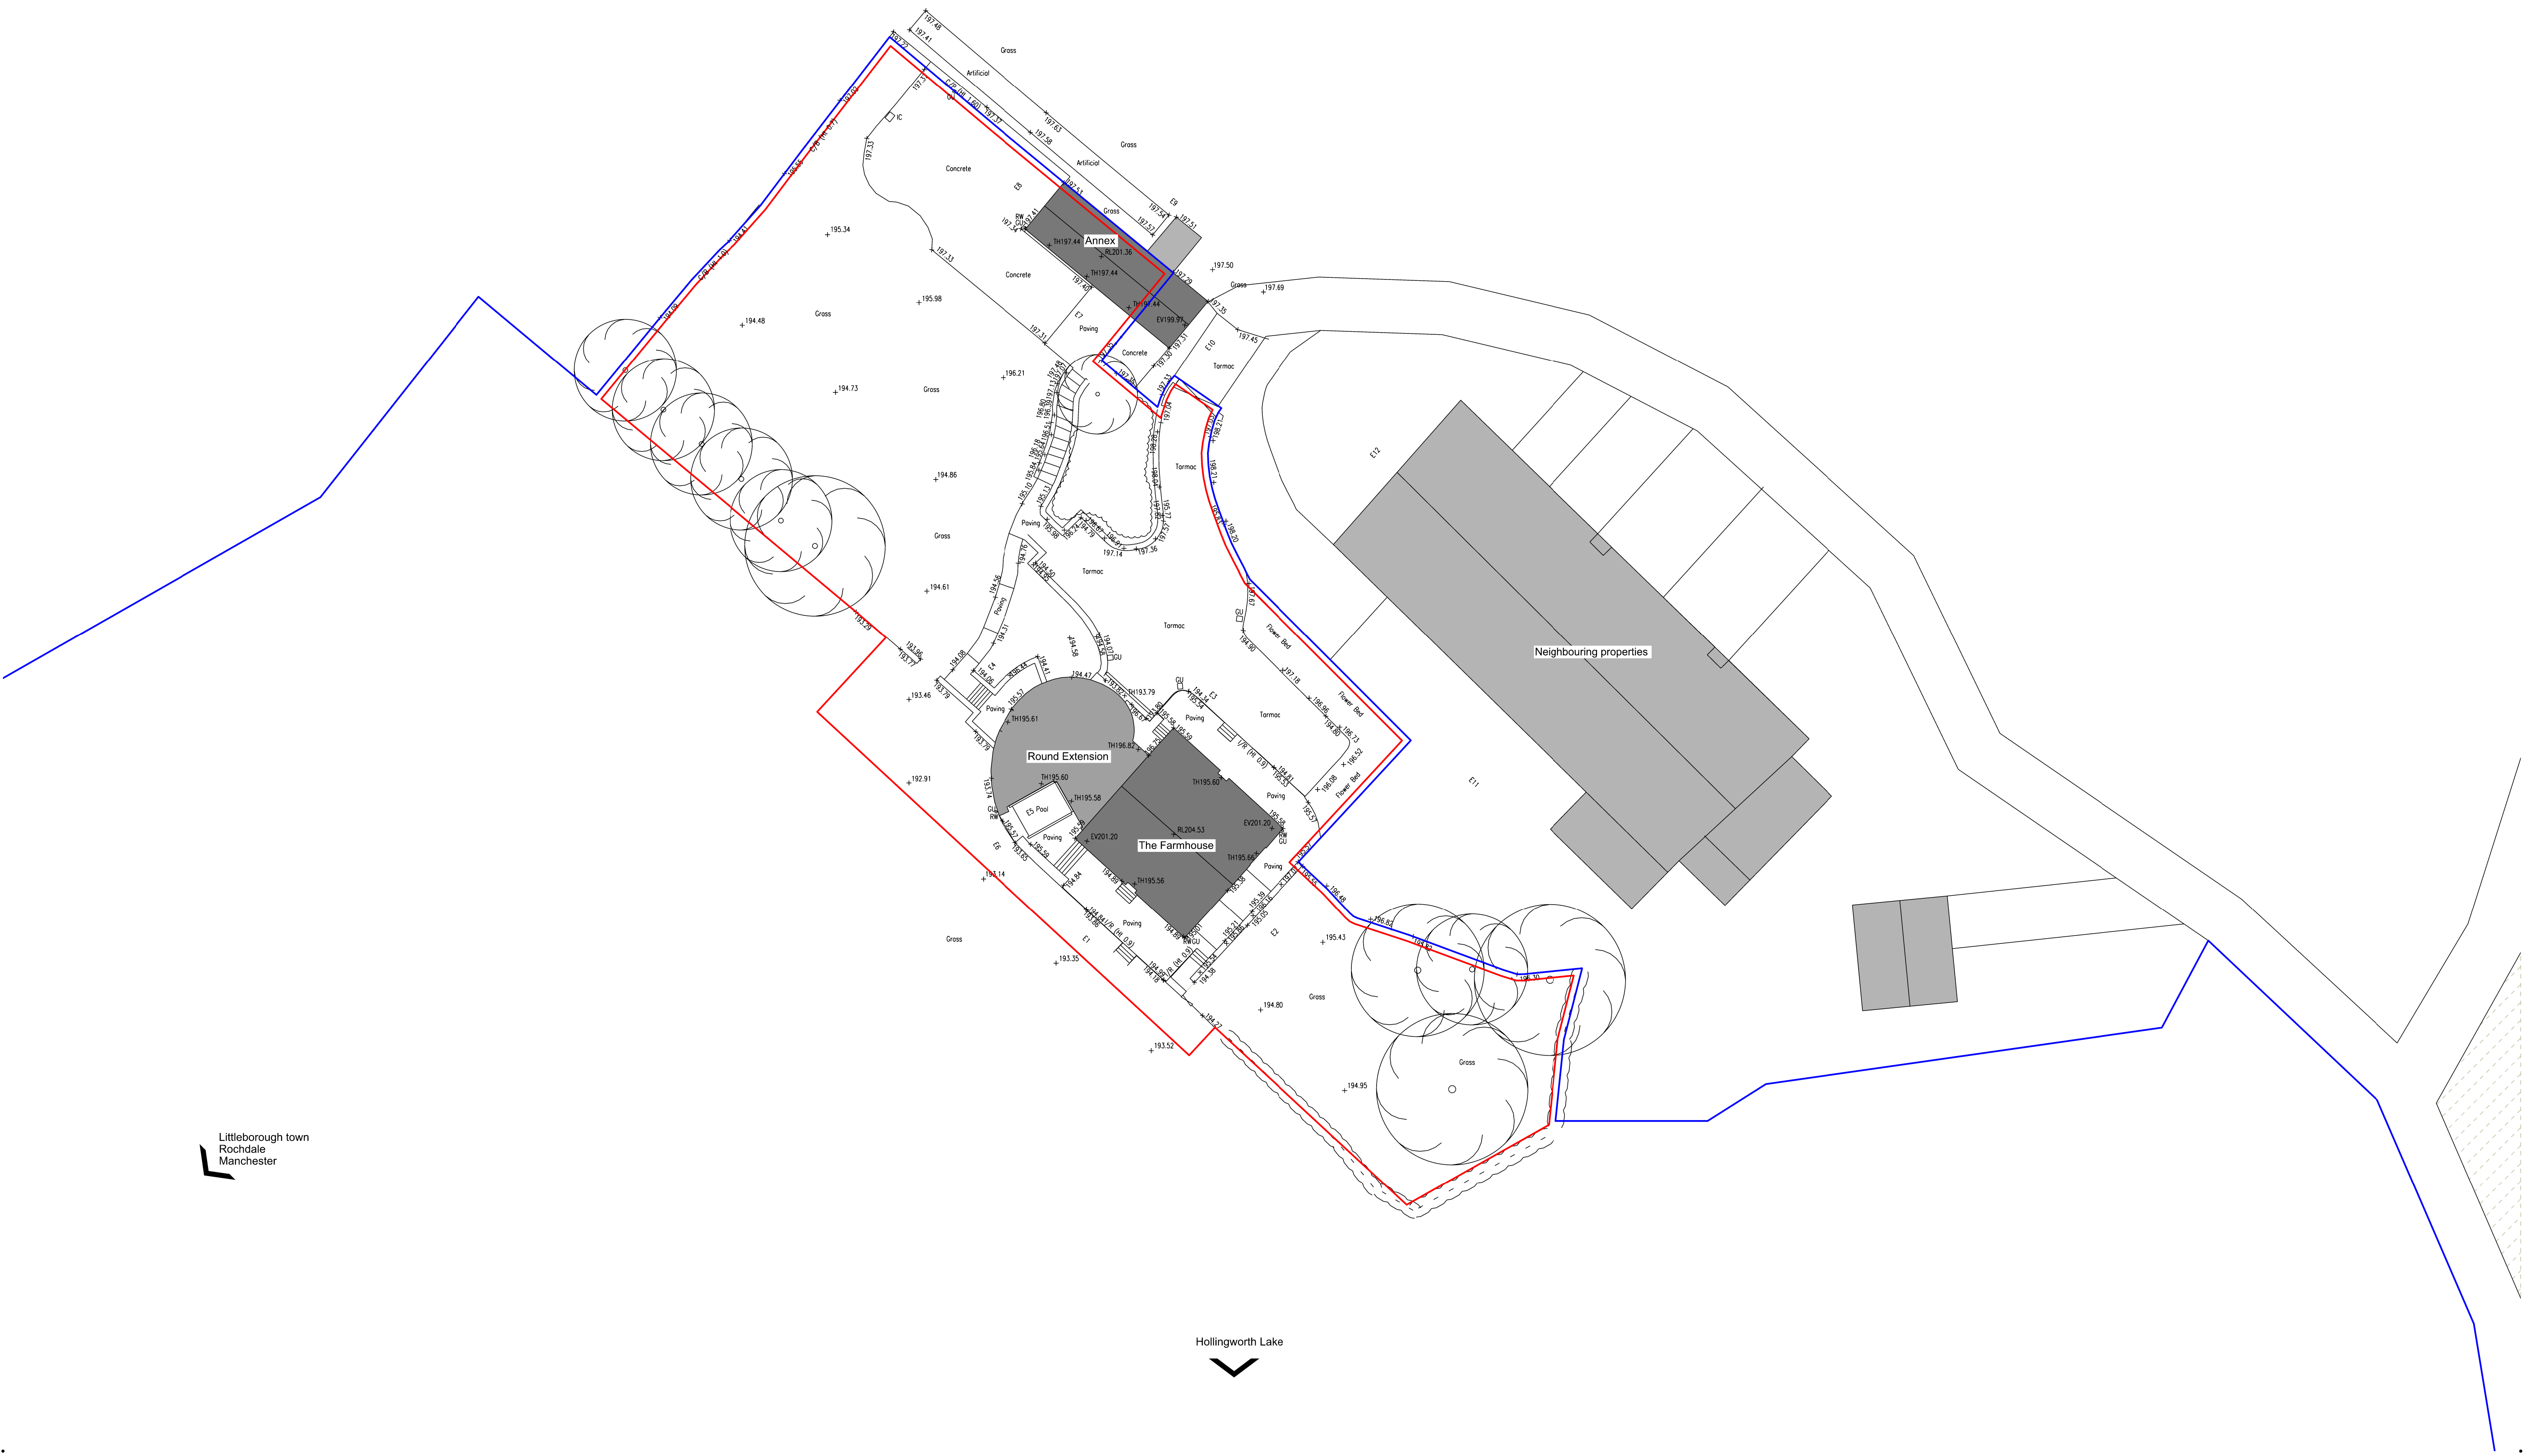


Notes:
Do not scale from this drawing.
All dimensions are in millimetres unless otherwise noted.
All dimensions to be checked on site before proceeding with work.
All omissions and discrepancies to be reported in writing to Project 3 Architects Ltd.
Areas indicated on this drawing are approximate and indicative only.
© Project 3 Architects Limited Registered in England & Wales Number 08021795.

Rev:	Date:	Description:	By:
I01	29/09/23	First Issue	AS
P01	27/10/23	Planning	AS

- KEY**
- indicative red line boundary (planning outline)
 - indicative blue line boundary (ownership)
 - site buildings
 - other buildings
 - existing trees

NB: For details refer to N D Oliver survey information.

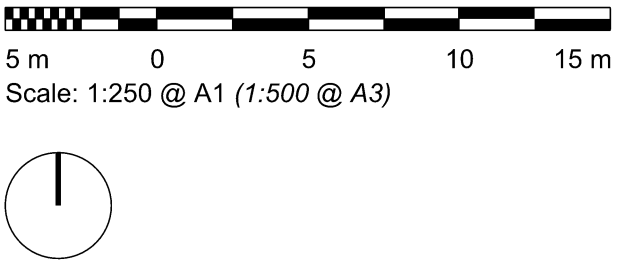

PROJECT 3
architects

4 back grafton street
altrincham
cheshire
WA14 1DY

0161 233 0575
mail@project3architects.com
www.project3architects.com

Project:
The Farmhouse. Littleborough

Title:
SITE PLAN - EXISTING

Status:
PLANNING

Drawing Number:
0763-P3A-XX-DR-A-02502

Scale @ ISO A1:
1:250

Revision:
P01