


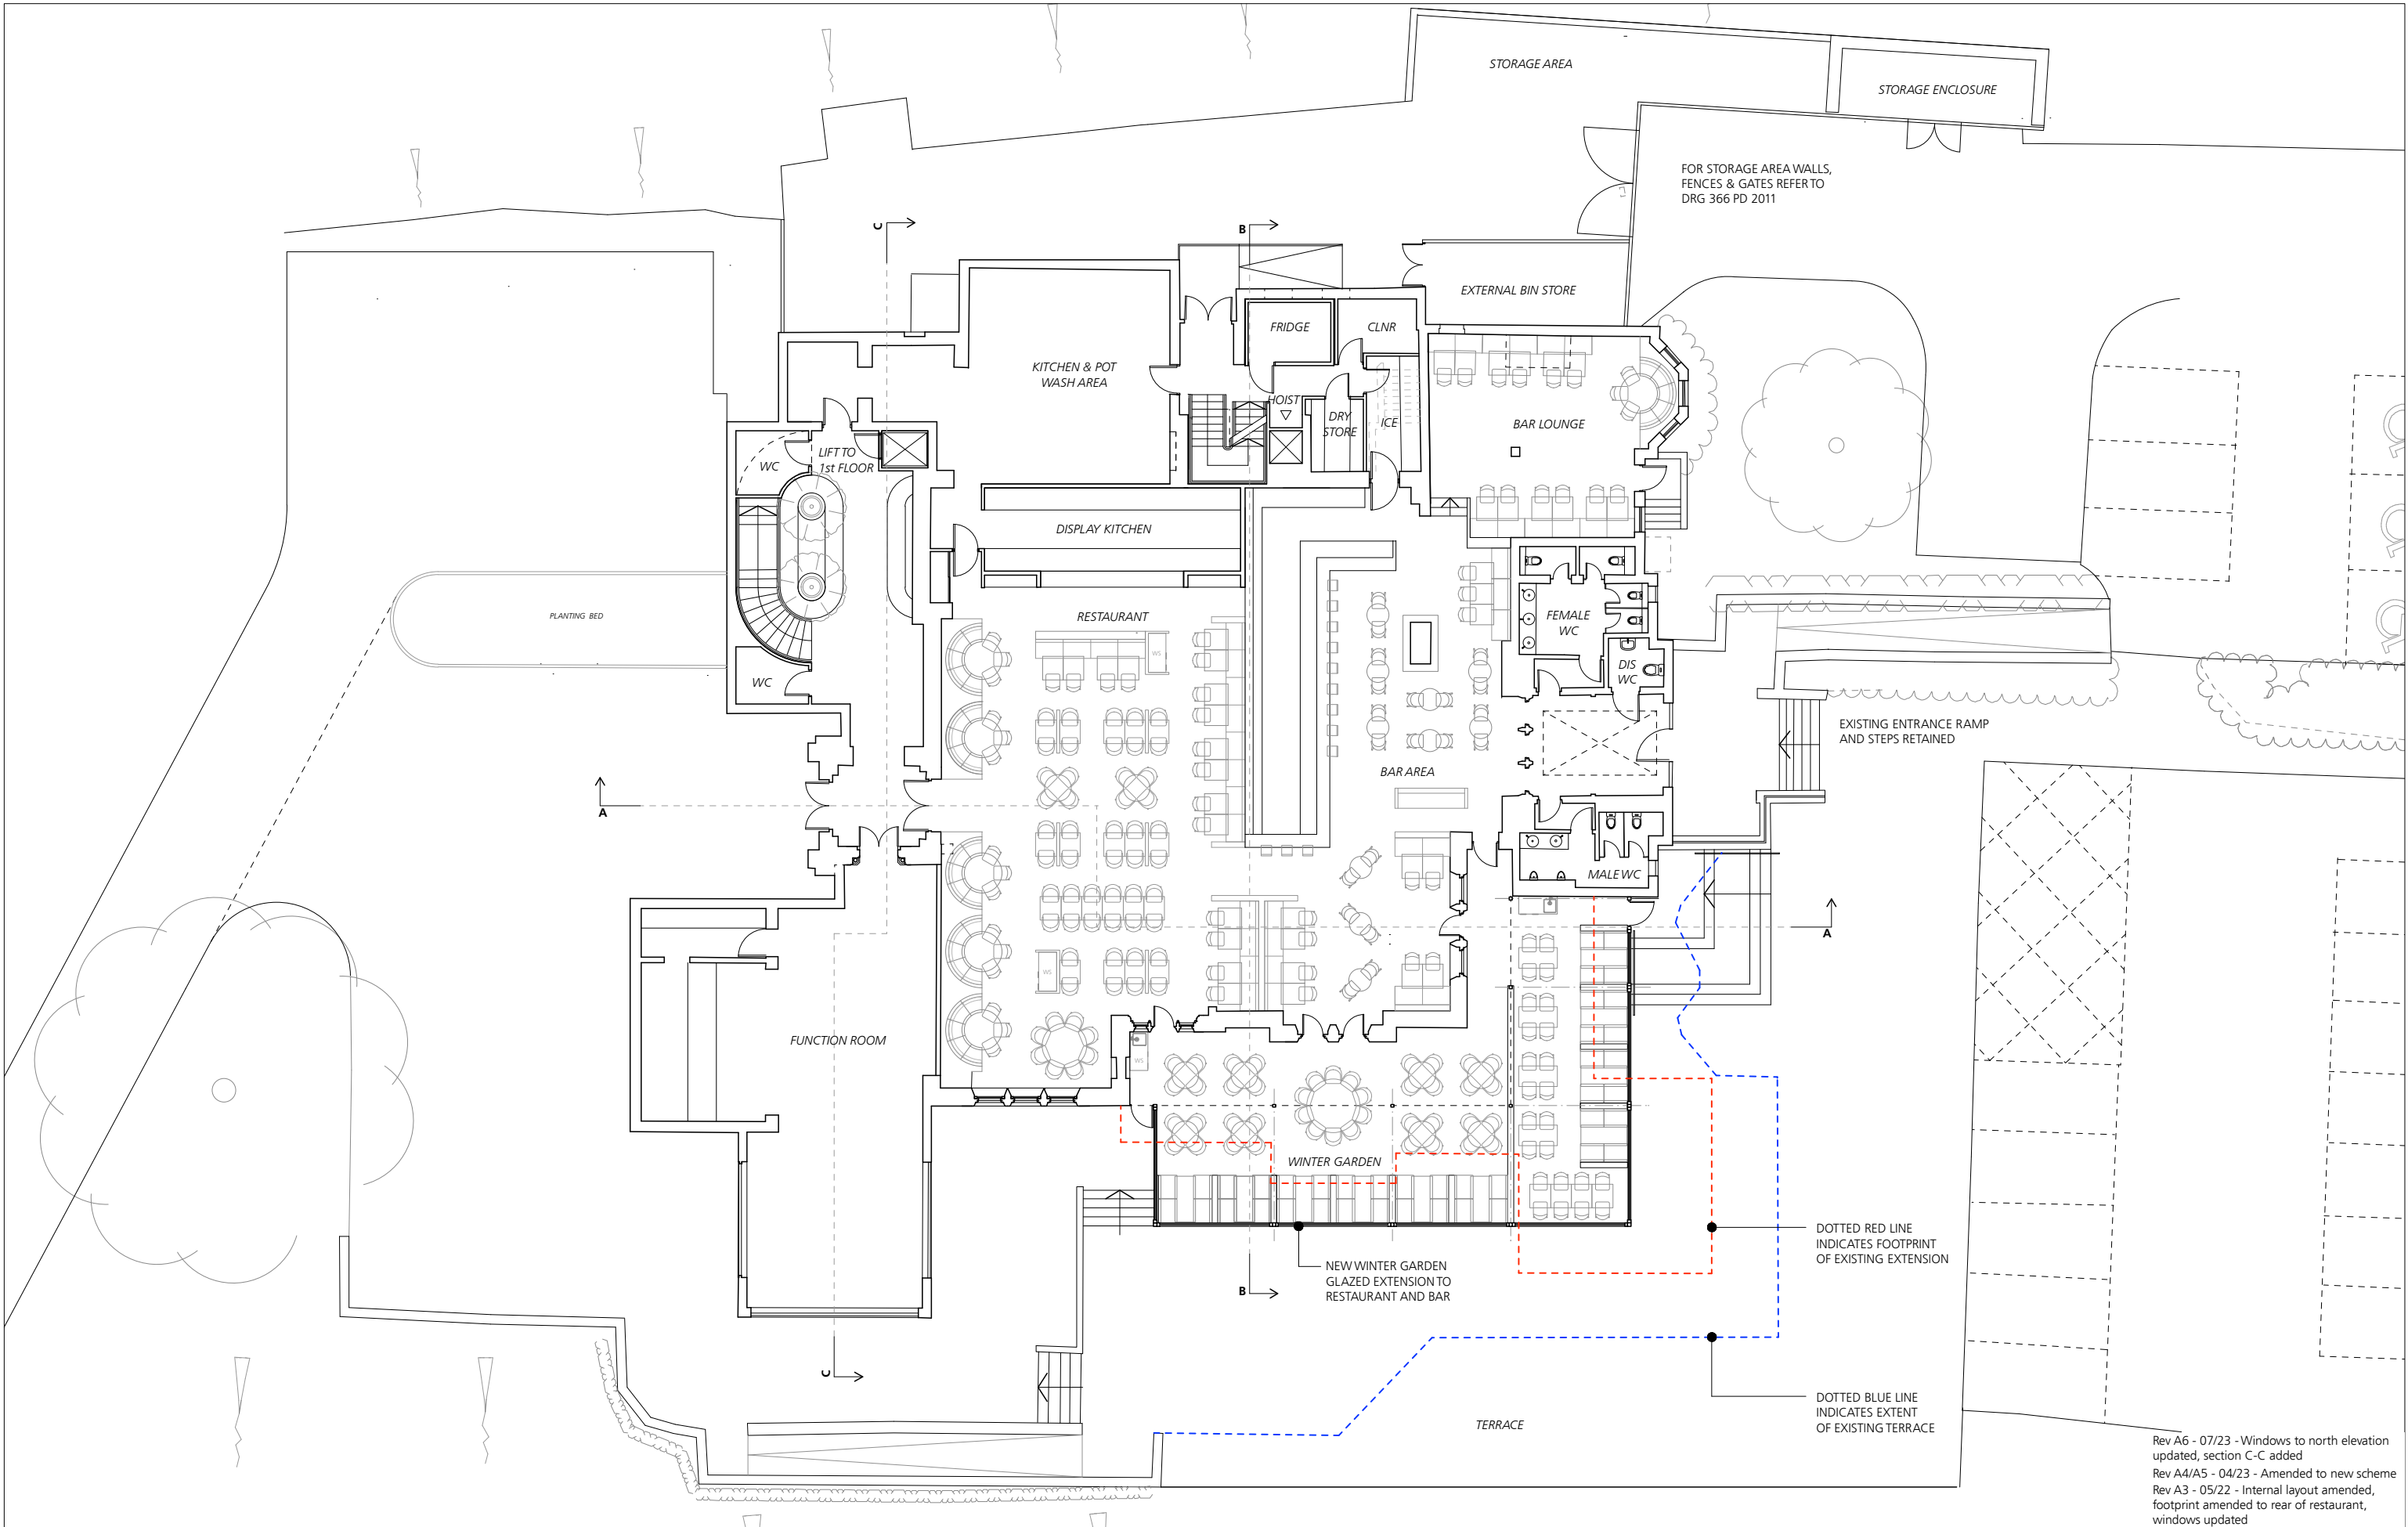

Rev A6 - 07/23 - Windows to north elevation updated, section C-C added
Rev A4/A5 - 04/23 - Amended to new scheme
Rev A3 - 05/22 - Internal layout amended, footprint amended to rear of restaurant, windows updated



Jonathan Davidson Architects

Architecture & Industrial Design
47 Hilton Street
MANCHESTER
M1 2EF
t: 0161 711 0835
e: inbox@j davidsonarchitects.com
w: www.jdavidsonarchitects.com

Client Elle R Leisure
Project **Proposed Albert's Restaurant**
Edenfield Rd, Norden
Scale 1:100 @ A1 / 1:200 @ A3
Date Feb 2022

Document **Planning Drawing**
Proposed Ground Floor Plan
Status For information

Doc Ref	366	PD	2004	A6
---------	-----	----	------	----