



COPYRIGHT OF THIS DRAWING IS VESTED IN BM ARCHITECTURAL AND IT MUST NOT BE COPIED OR REPRODUCED WITHOUT WRITTEN CONSENT. FIGURED DIMENSIONS ONLY ARE TO BE TAKEN FROM THIS DRAWING. DO NOT SCALE OFF THIS DRAWING. - IF IN DOUBT ASK.
ALL CONTRACTORS MUST VISIT THE SITE AND BE RESPONSIBLE FOR TAKING AND CHECKING ALL DIMENSIONS RELATIVE TO THE WORK.
BM ARCHITECTURAL AND ITS DESIGNERS ARE TO BE ADVISED OF ANY VARIATIONS BETWEEN DRAWINGS AND SITE CONDITIONS. ELECTRONIC DATA DRAWINGS ISSUED AS READ ONLY AND SHOULD NOT BE INTERFERED FOR MEASUREMENT. ALL DIMENSIONS AND NOTES SHOULD BE READ ONLY FROM THOSE VALUES STATED IN TEXT ON THE DRAWINGS.

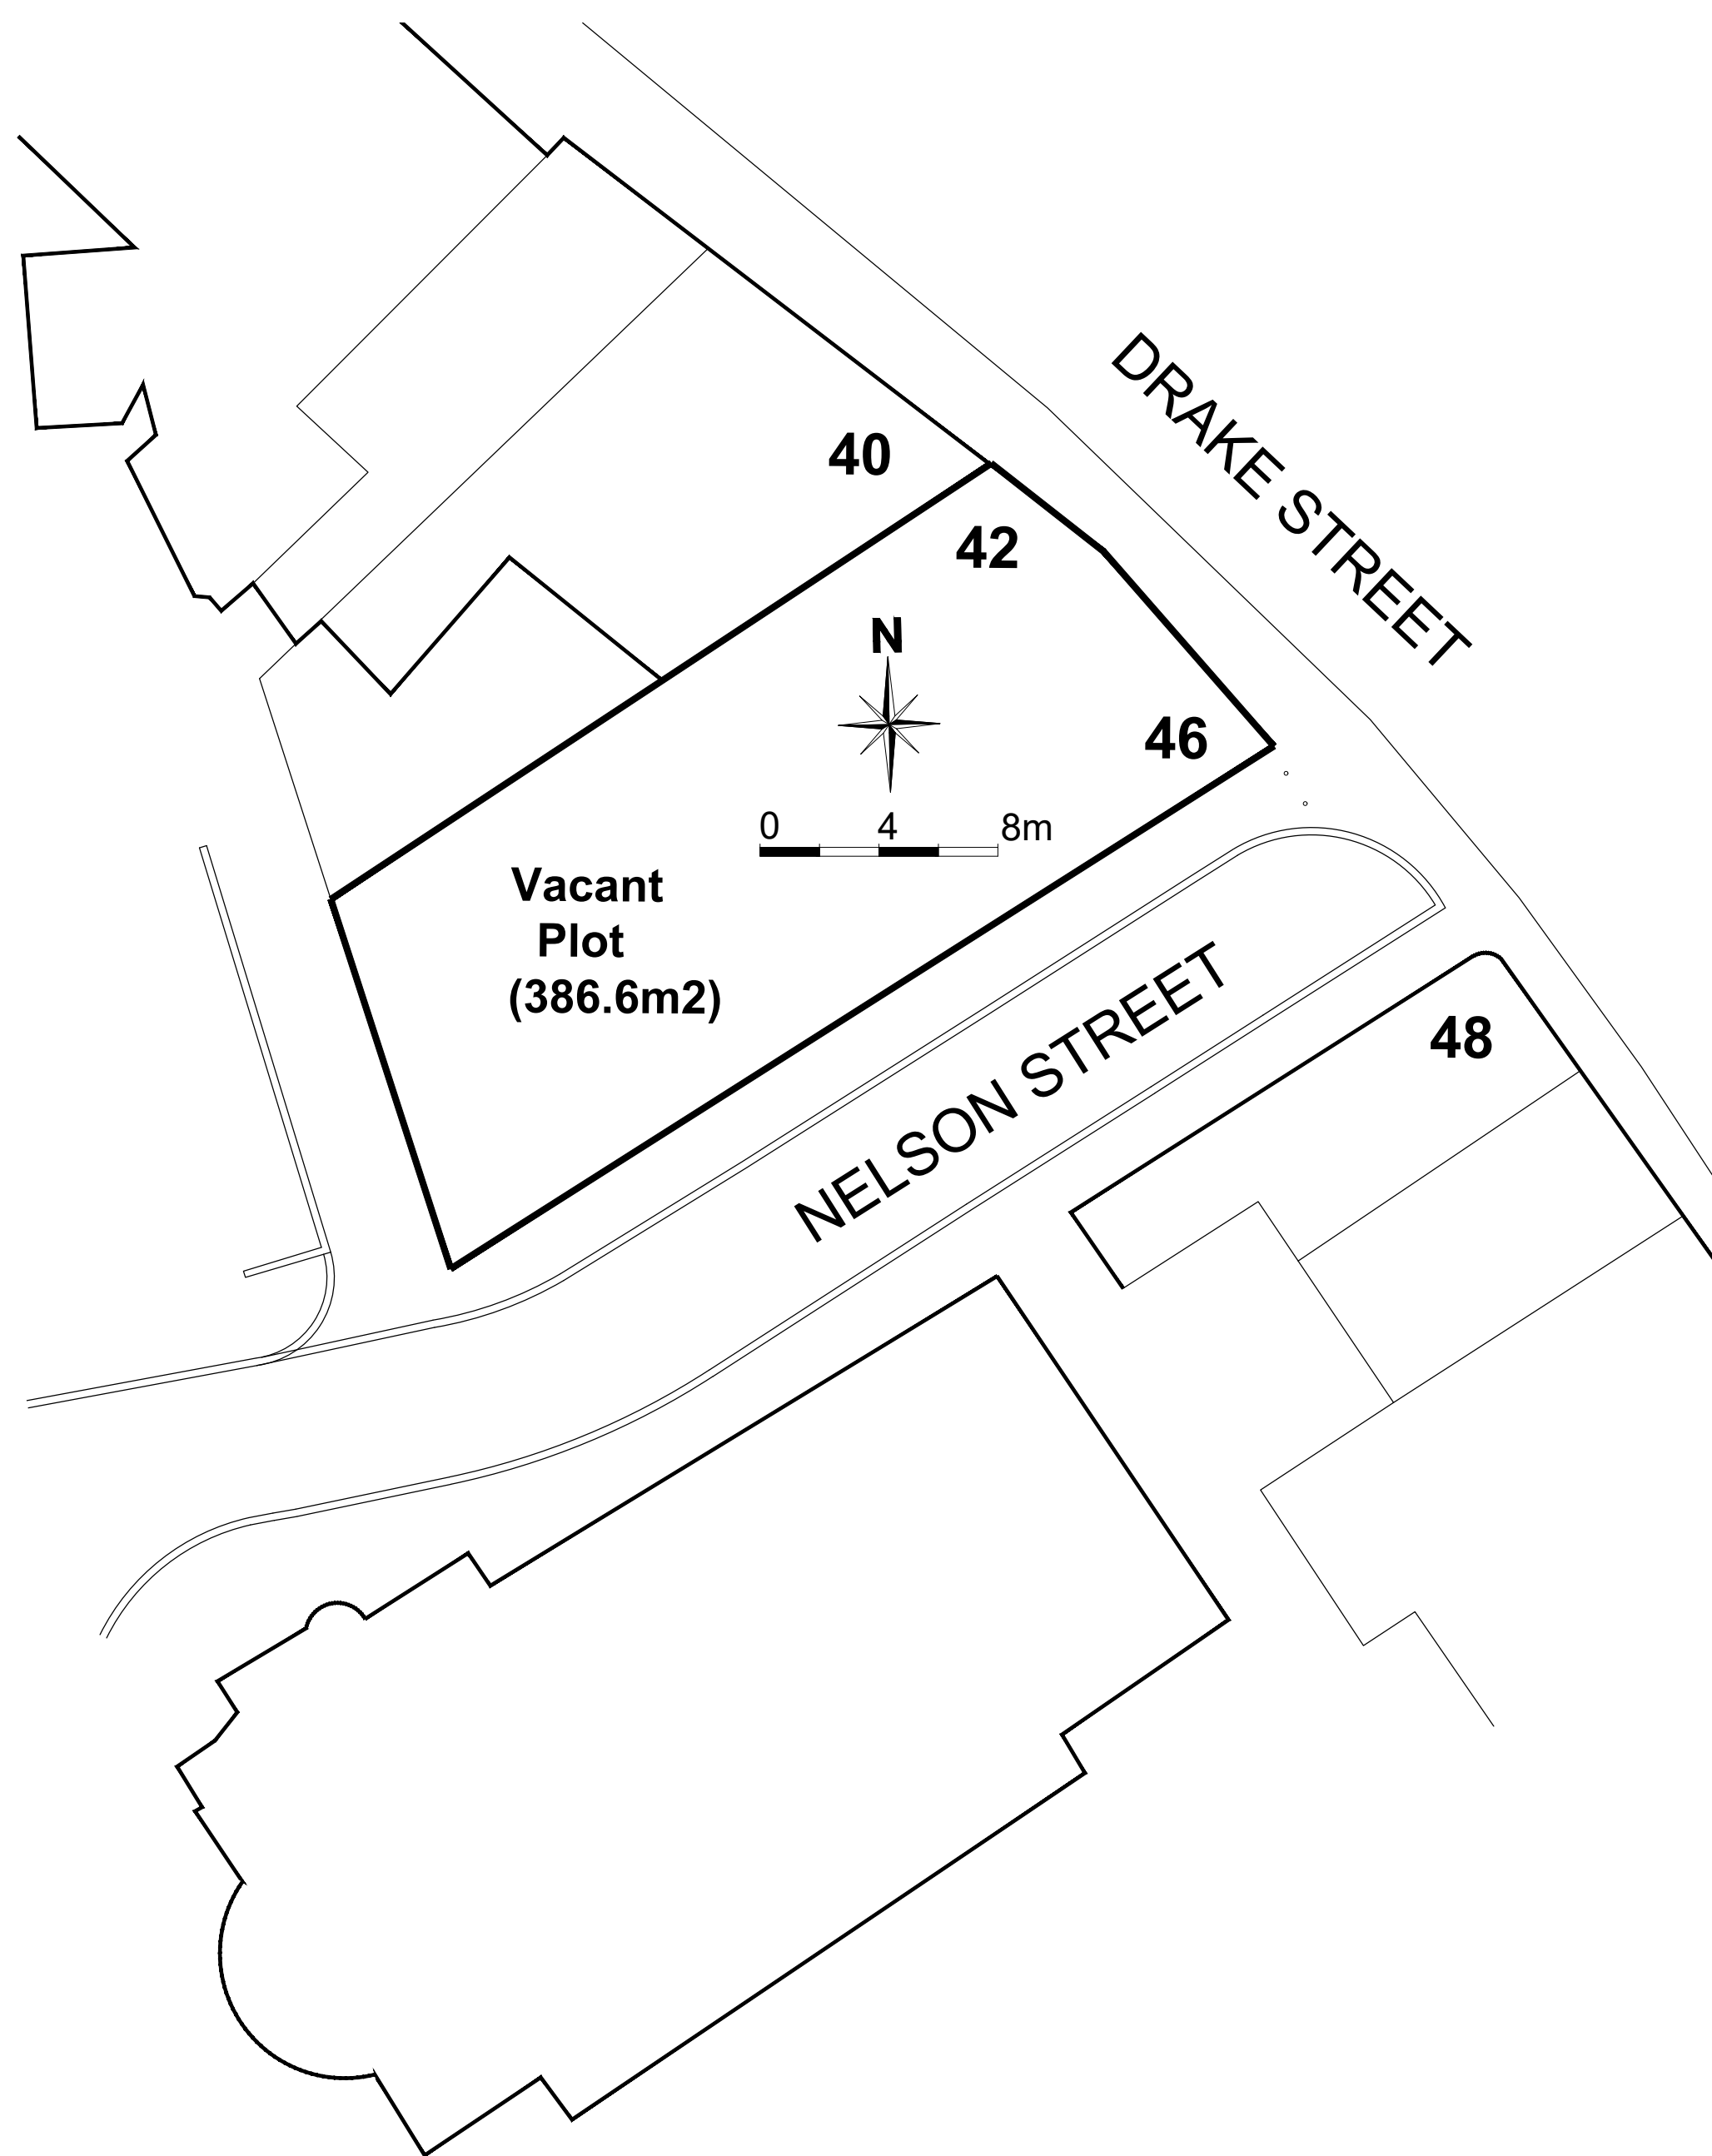

SITE PLAN EXISTING

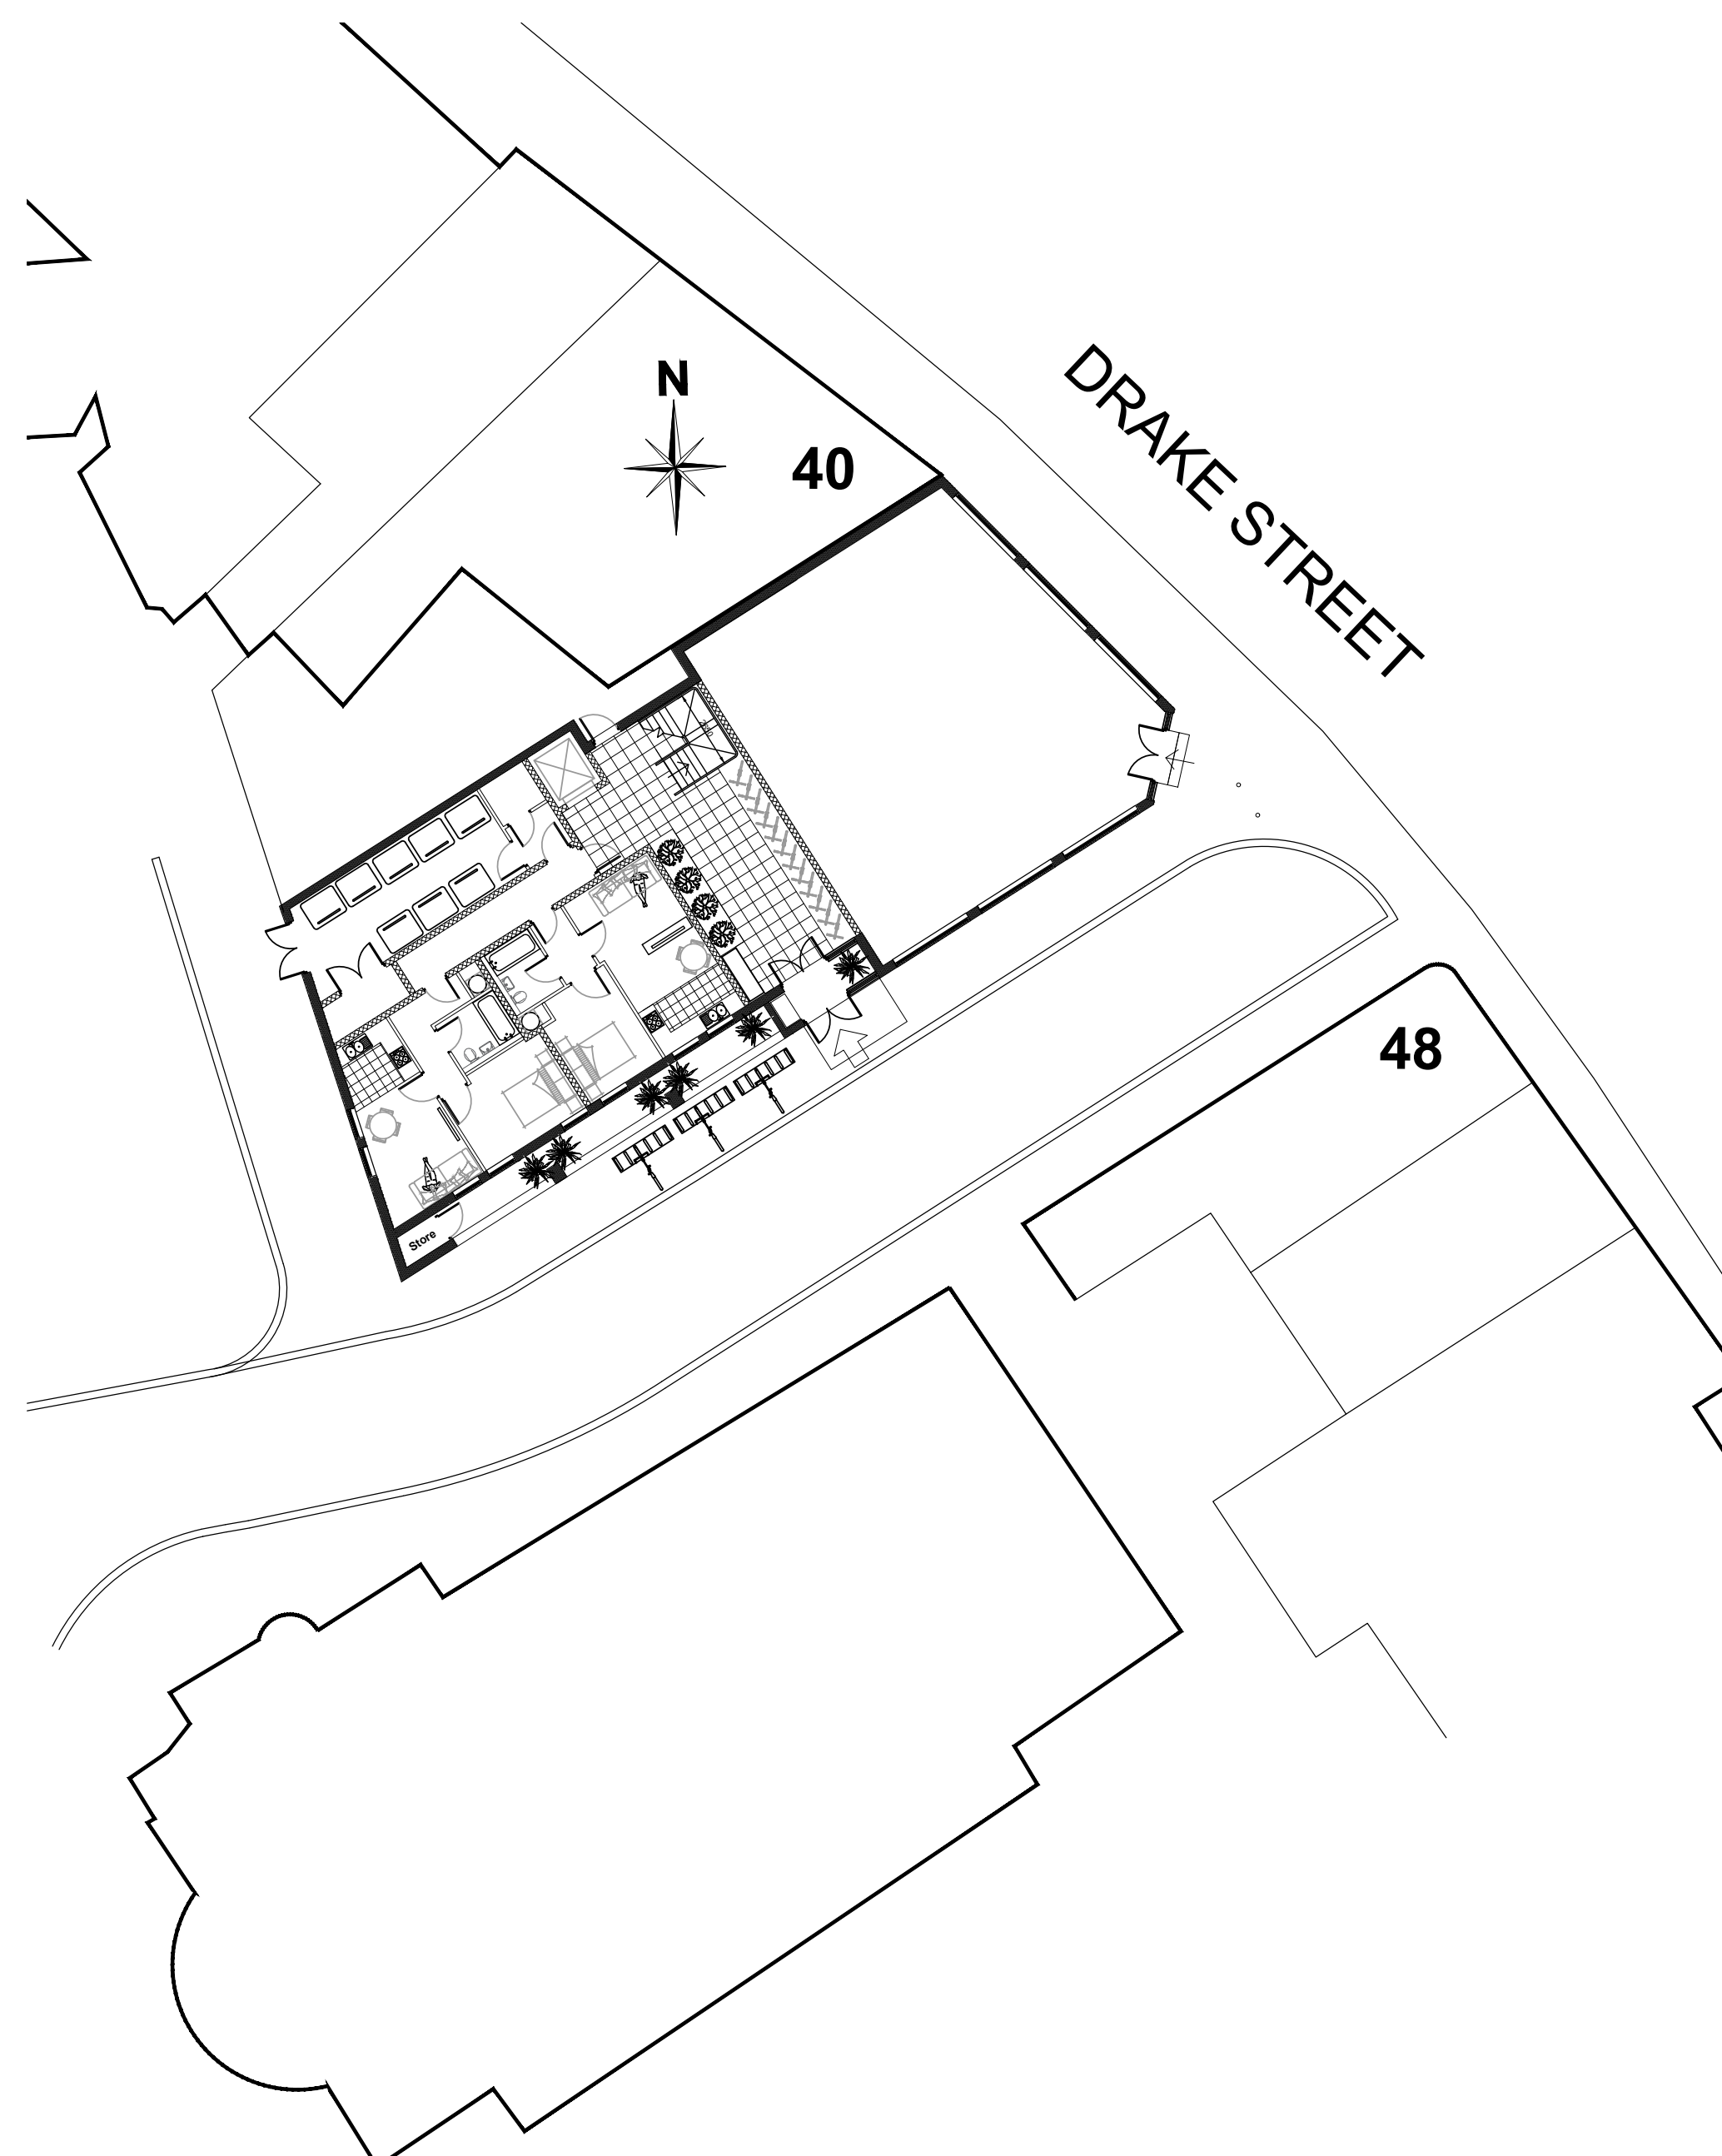

SITE PLAN PROPOSED

A 180424 LAYOUT AMENDED BM

REV: | DATE: | DETAILS: |

BM ARCHITECTURAL DESIGNS
APARTMENT 8
224 GREAT CLOWES STREET
MANCHESTER M7 2ZS
TEL: 07415 493002

PROJECT: NEW BUILDING,
42-46 DRAKE STREET
AND NELSON STREET,
ROCHDALE OL16 1NU

CLIENT: CASSEL AND FLETCHER PROPERTY
MANAGEMENT LTD.

TITLE: SITE PLANS

SCALE 1:200@A1 DATE: 01/ 2024 DRAWN: BM

STATUS: PLANNING

DRAWING NO: BM/0124/DRAKE/PL1 REV: A