


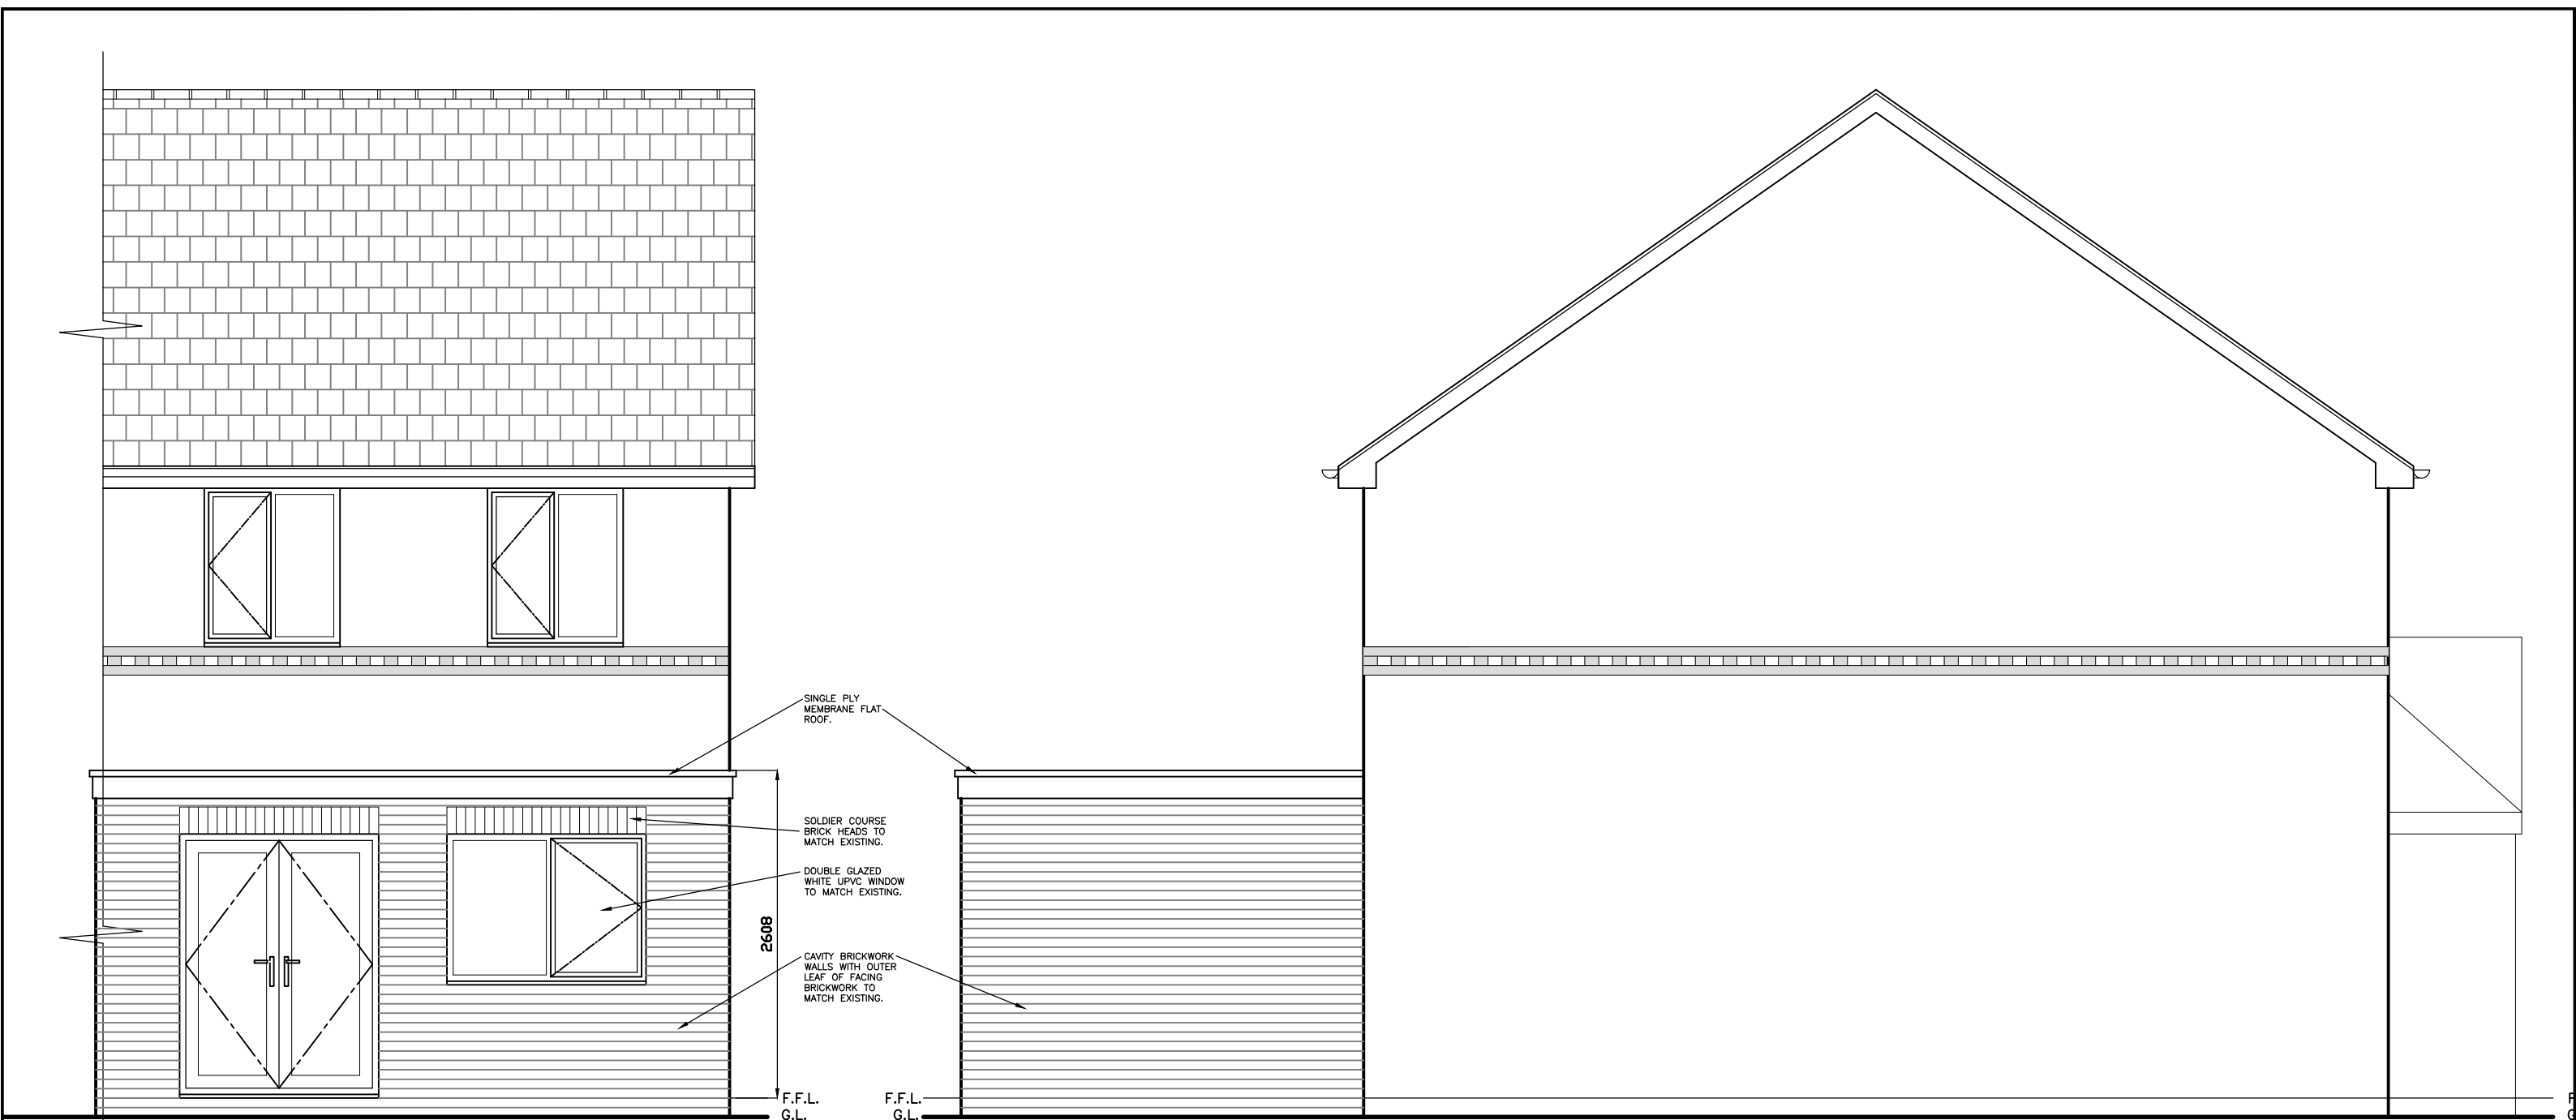

PROPOSED REAR ELEVATION

PROPOSED SIDE ELEVATION

PROPOSED ELEVATIONS:

COPYRIGHT RESERVED
This drawing is the property of Phil Corns Architectural Services Ltd. and must not be copied or used in whole or in part without their consent.
C.D.M.
Client and contractors working on projects lasting more than 30 days or involving more than 500 persons must fulfil their duties under the CDM Regulations 2015.
THIS DRAWING (OR ANY PART THEREOF) MAY NOT BE COPIED, TRANSMITTED OR DISCLOSED TO ANY THIRD PARTY OR UNAUTHORIZED PERSON WITHOUT THE PRIOR WRITTEN PERMISSION OF PHIL CORNS ARCHITECTURAL SERVICES LTD. THIS DRAWING IS TO BE READ IN CONJUNCTION WITH ALL OTHER RELEVANT DRAWINGS PREPARED BY CONSULTANTS AND SUB-CONTRACTORS. DO NOT SCALE FROM THIS DRAWING. WORK ONLY TO PRINTED DIMENSIONS. REPORT ANY DISCREPANCIES TO PHIL CORNS ARCHITECTURAL SERVICES LTD OR REPRESENTATIVES THEREOF.
ONCE PRINTED AND DISTRIBUTED THIS DOCUMENT IS ASSUMED UNCONTROLLED.
ALL DIMENSIONS AND LEVELS ARE TO BE CHECKED ON SITE.



revises		description									
<table><tr><td>STATUS</td><td>Information ☒</td><td>Comment ☐</td><td>Approval ☐</td></tr><tr><td></td><td>Tender ☐</td><td>Construction ☐</td><td>As-Built ☐</td></tr></table>				STATUS	Information ☒	Comment ☐	Approval ☐		Tender ☐	Construction ☐	As-Built ☐
STATUS	Information ☒	Comment ☐	Approval ☐								
	Tender ☐	Construction ☐	As-Built ☐								
PROJECT NUMBER		SCALE	ORIGINAL DRG. SHEET SIZE								
2022_05_02		1:50	A3								
DRAWN BY		CHECKED BY	DATE								
PAC		-	MAY.22								
DRAWING NUMBER			REV.								
2022_05_02 - 05			-								
<table><tr><td>CAS</td><td>PHIL CORNS ARCHITECTURAL SERVICES Ltd. 142 ELMSFIELD AVENUE NORWICH, NORFOLK NR11 5XA TEL:01706 564197 MOB:077594 214758 email:phil@philcornsarchitecturalservices.co.uk</td></tr><tr><td colspan="2">PROJECT Mr BURGESS & Mrs MILLS 11 LORTON CLOSE MIDDLETON M24 4NB</td></tr><tr><td colspan="2">DRAWING PROPOSED: ELEVATIONS</td></tr></table>				 CAS	PHIL CORNS ARCHITECTURAL SERVICES Ltd. 142 ELMSFIELD AVENUE NORWICH, NORFOLK NR11 5XA TEL:01706 564197 MOB:077594 214758 email:phil@philcornsarchitecturalservices.co.uk	PROJECT Mr BURGESS & Mrs MILLS 11 LORTON CLOSE MIDDLETON M24 4NB		DRAWING PROPOSED: ELEVATIONS			
 CAS	PHIL CORNS ARCHITECTURAL SERVICES Ltd. 142 ELMSFIELD AVENUE NORWICH, NORFOLK NR11 5XA TEL:01706 564197 MOB:077594 214758 email:phil@philcornsarchitecturalservices.co.uk										
PROJECT Mr BURGESS & Mrs MILLS 11 LORTON CLOSE MIDDLETON M24 4NB											
DRAWING PROPOSED: ELEVATIONS											