


Ownership boundaries and title overlay drawings are produced using all reasonable endeavour and AGBCAD Services cannot be held responsible for any discrepancy of accuracy or scale of drawings supplied to them

KEY


EXTENT OF EXISTING DWELLING

EXTENT OF PROPOSED EXTENSION


SITE BOUNDARY

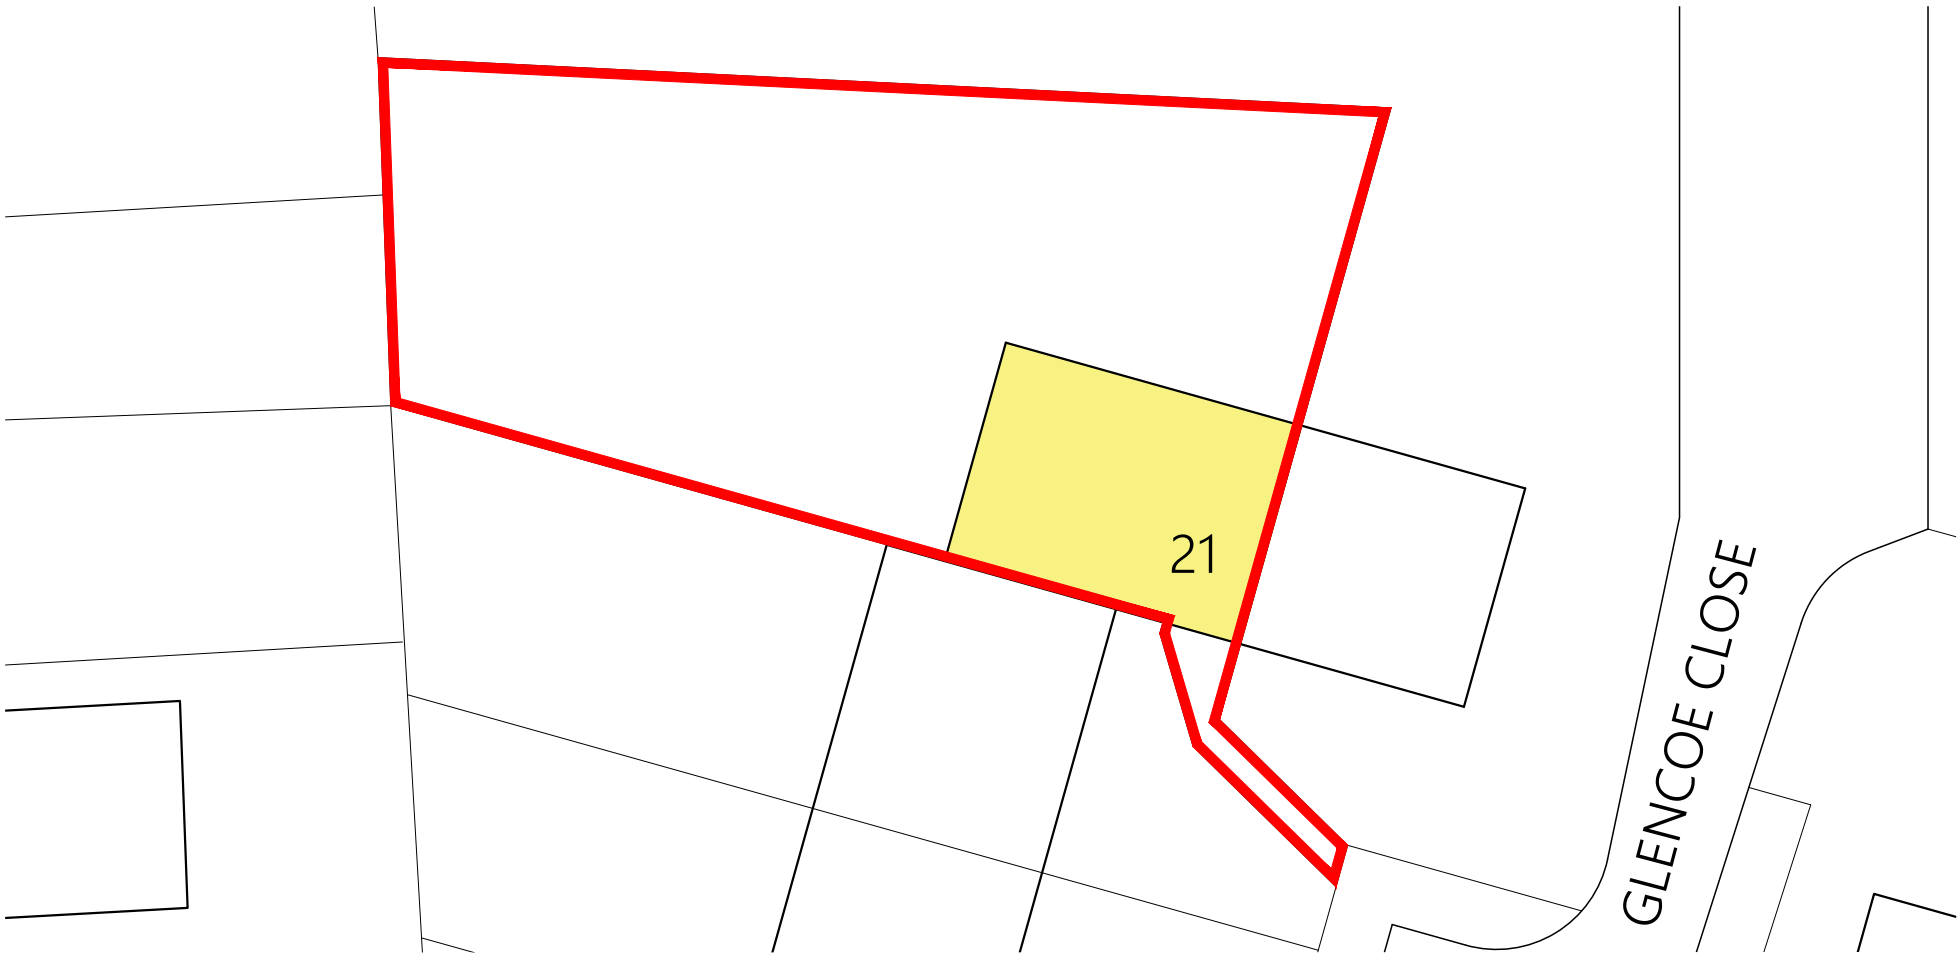

EXISTING BLOCK/ SITE PLAN

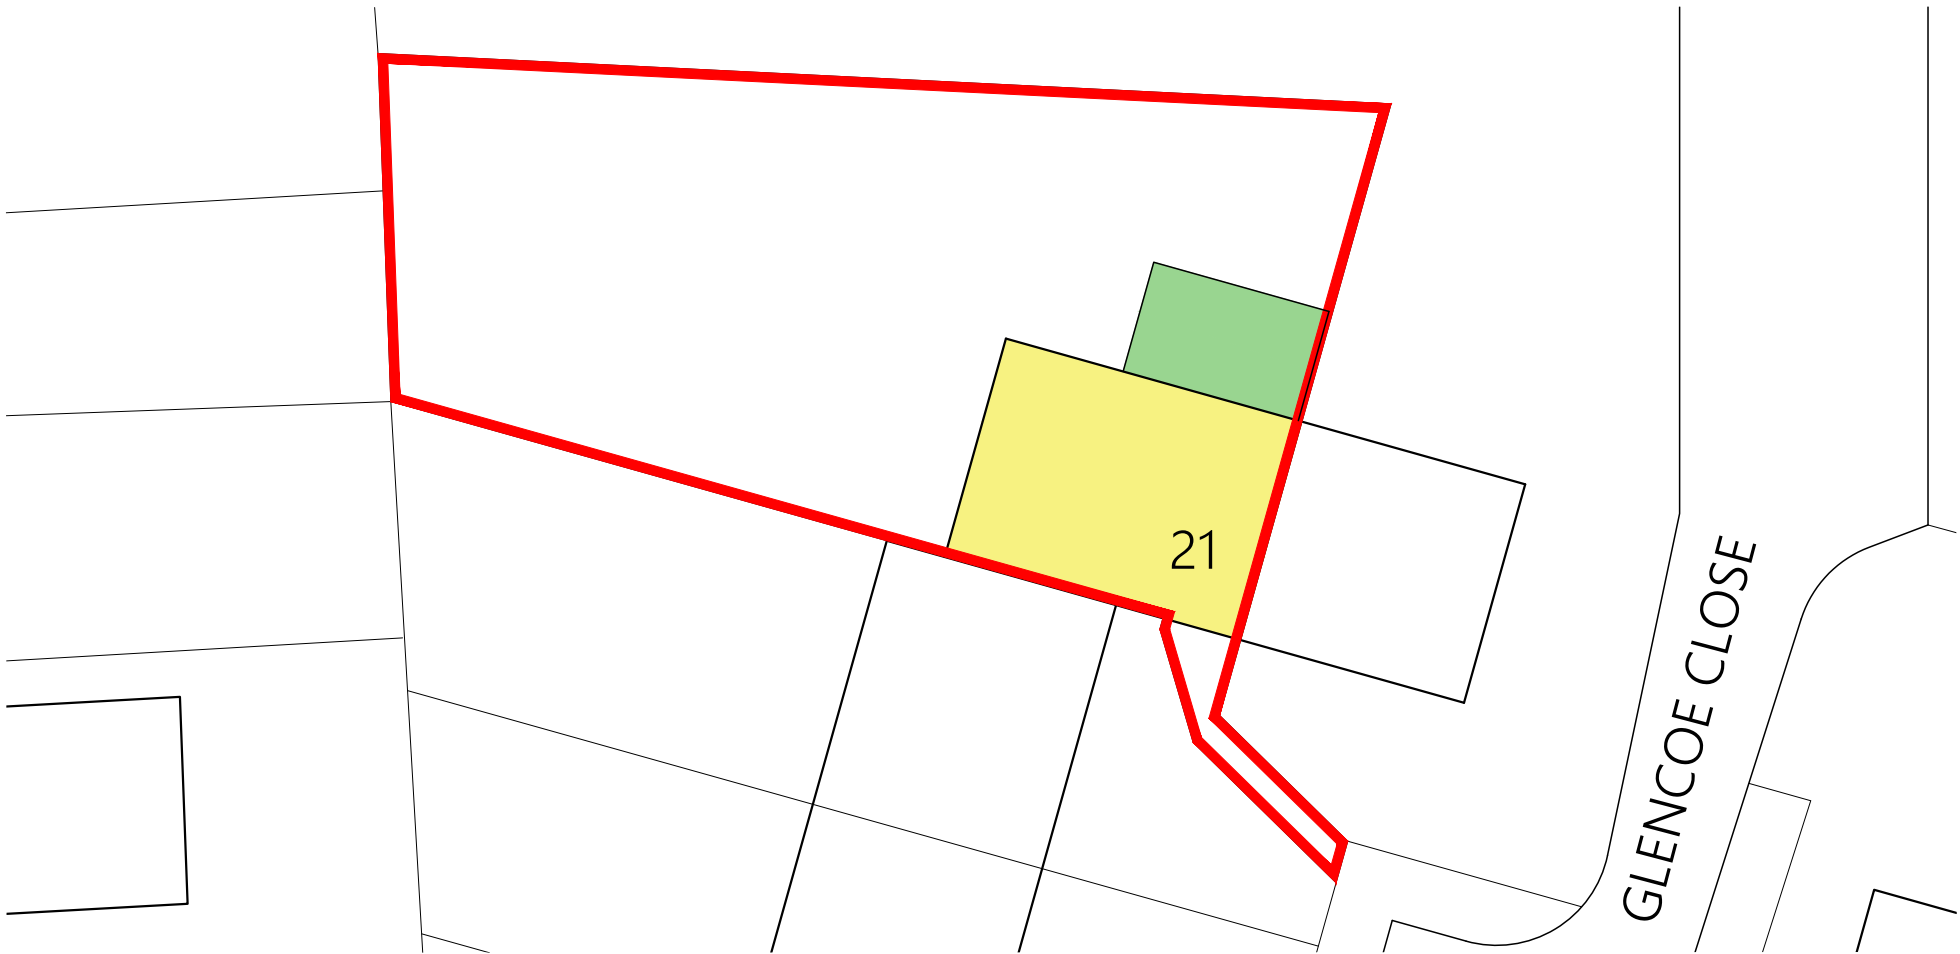

PROPOSED BLOCK/ SITE PLAN

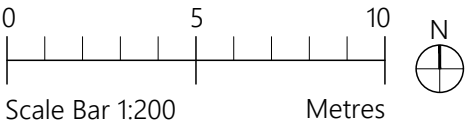

PROJECT	21 Glencoe Close Heywood OL10 3PS		
CLIENT	A Dragan		
STATUS	Information		
DRAWING	Block/ Site Plan		
DWG No.	2236-004	REV	
SCALE	1:200@A3	DATE	Dec '22

AGB
CAD
SERVICES

website: www.agbcad.co.uk
email: info@agbcad.co.uk
telephone: 07912 090 125
DO NOT SCALE FROM THIS DRAWING