


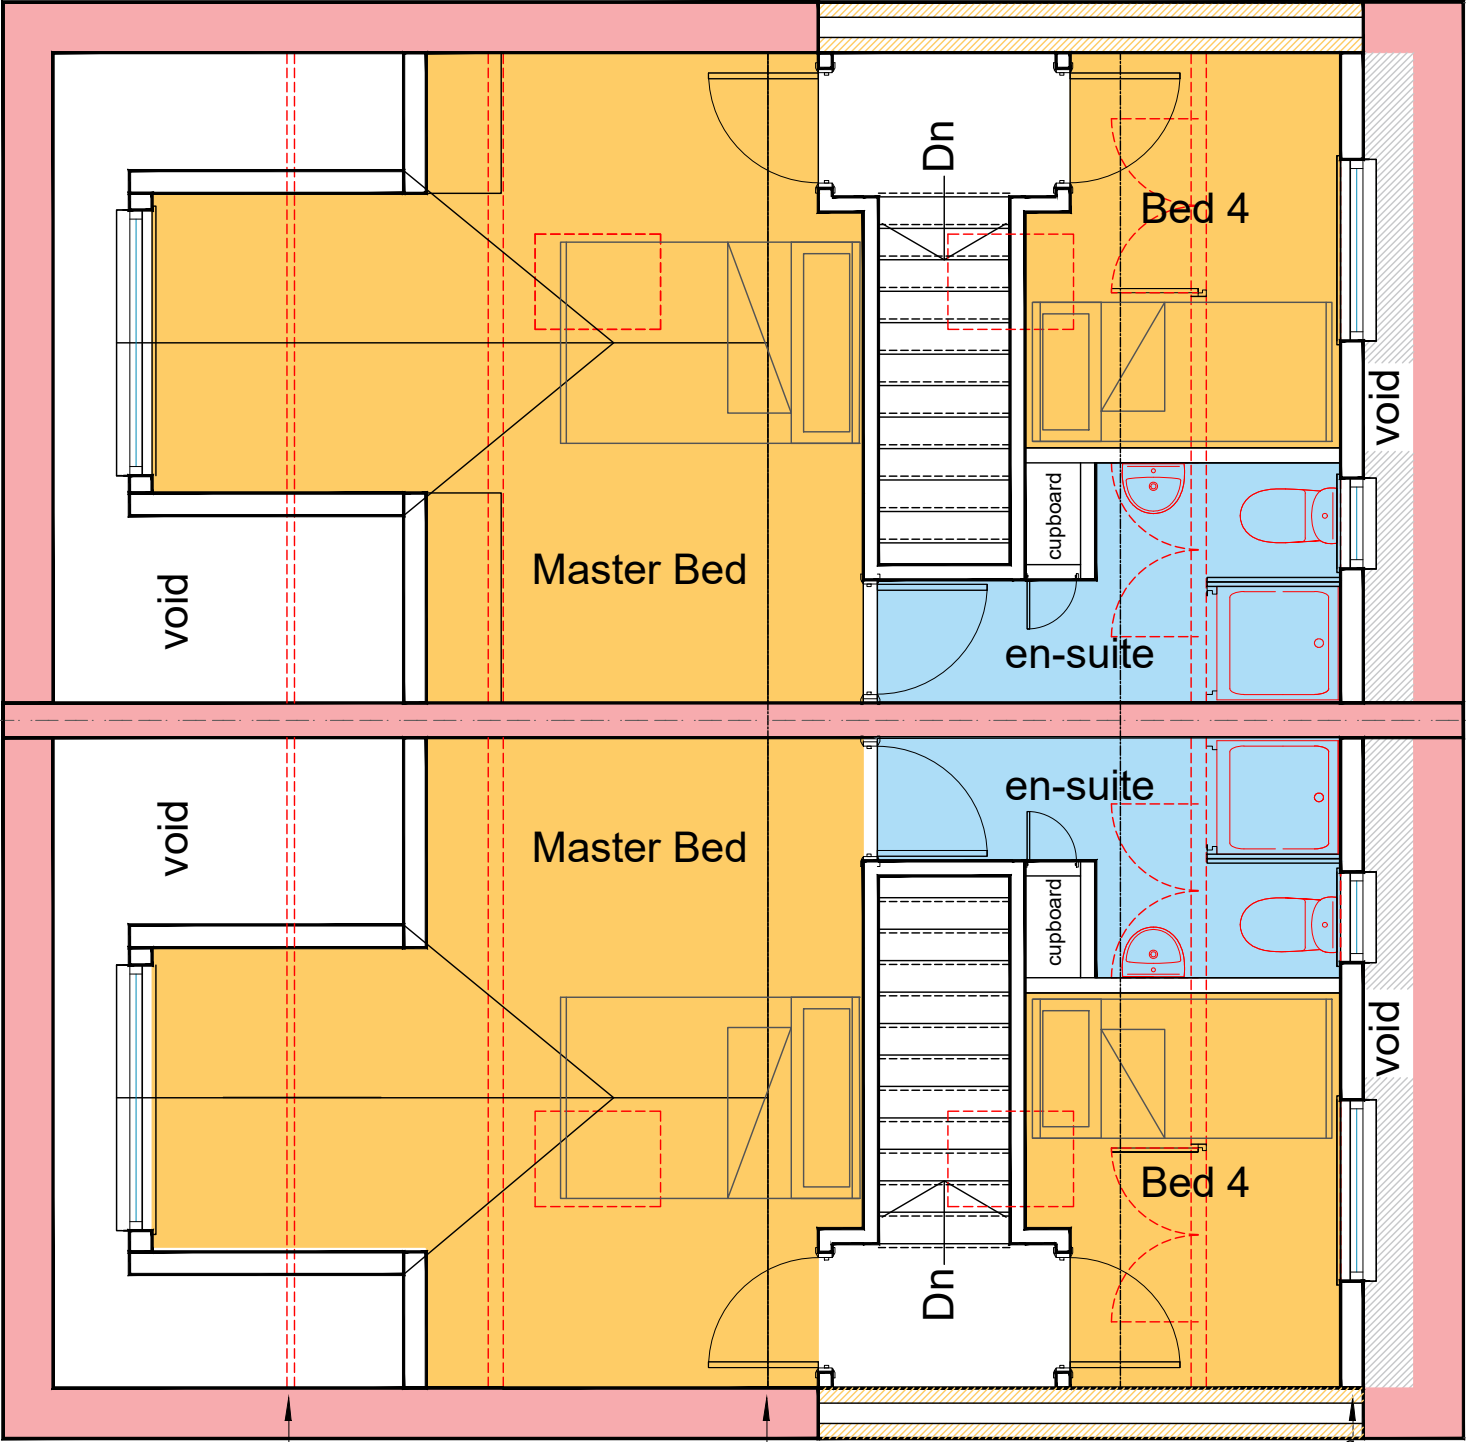

Existing Purlin relocated

New Ridge Purlin 300 x 100SC3

Existing Purlin relocated

boundary line

boundary line

Proposed Second Floor Plan
scale 1:50

AMENDMENTS
March 2023 - redesign / scheme 2

© This Drawing & Design is the copyright of QCD and should not be reproduced without written consent. Contractors are to check all levels & dimensions on site prior to site works commencing & report discrepancies to the Designers.

PLANNING - scheme 2

Project:	27 & 29 Lake Bank Road Hollingworth Lake	Original Size:	A3	Project Number:	1026
Title:	Proposed Second Floor Plan	Drawing Number:	DR-P2 -1026 - 06		
Client:	Mr John Howarth	QCD	Quality Creative Design ARCHITECTURAL SERVICES		
Date:	20/02/2022				
Tel :-	07756 910210				
Email :-	qualitycreativedesign@gmail.com				

QCD

Quality Creative Design
ARCHITECTURAL SERVICES