



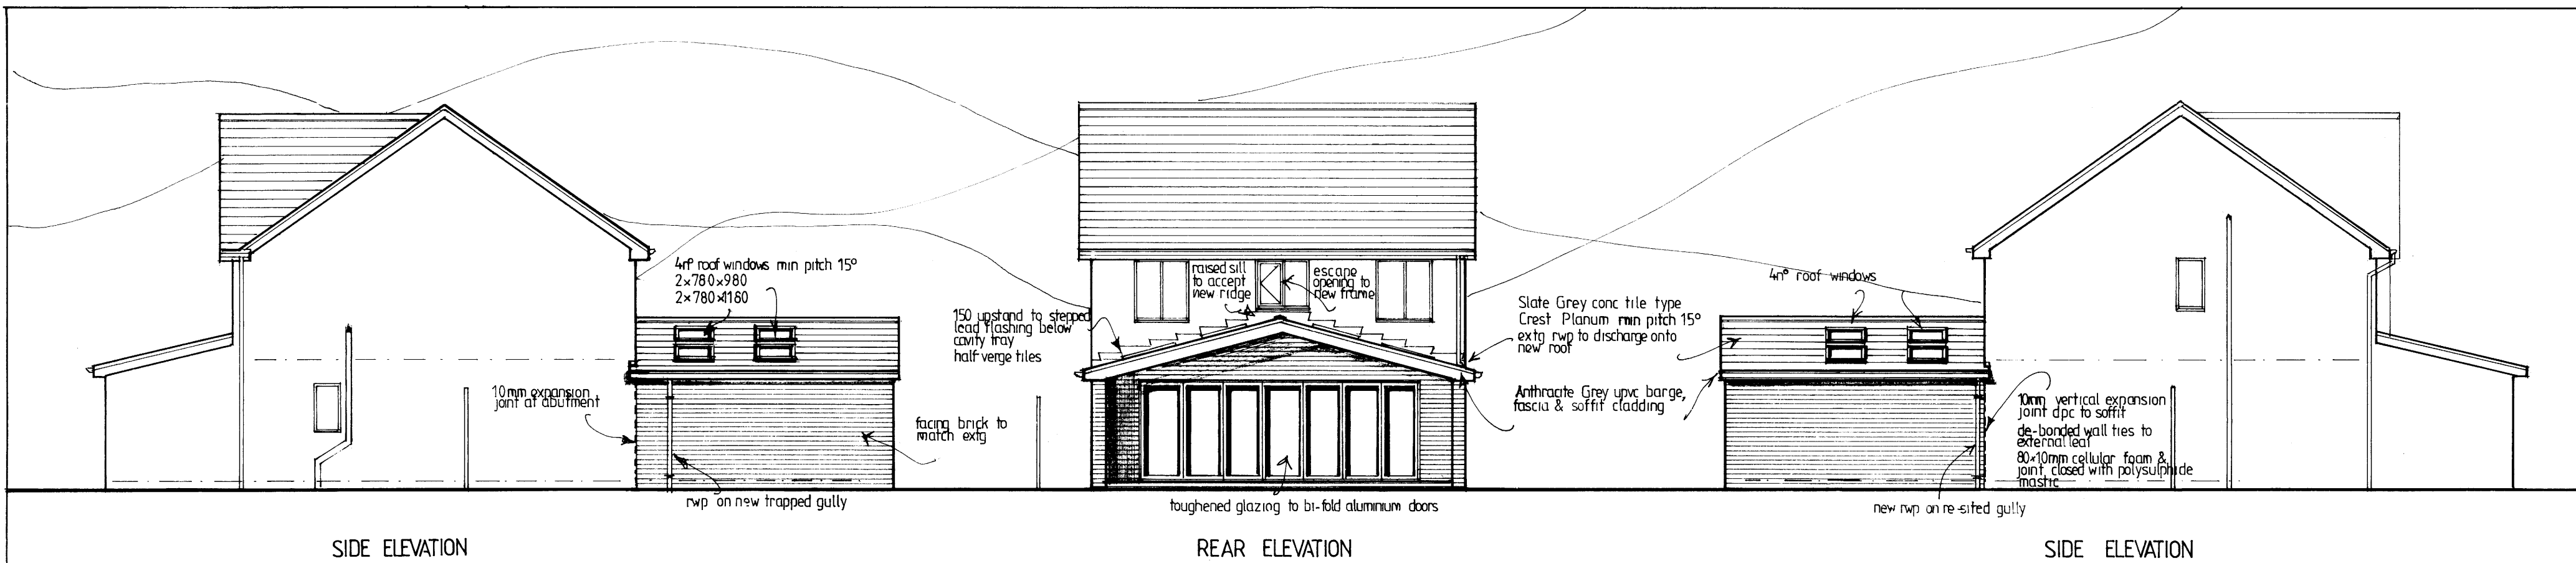

SIDE ELEVATION

REAR ELEVATION

SIDE ELEVATION

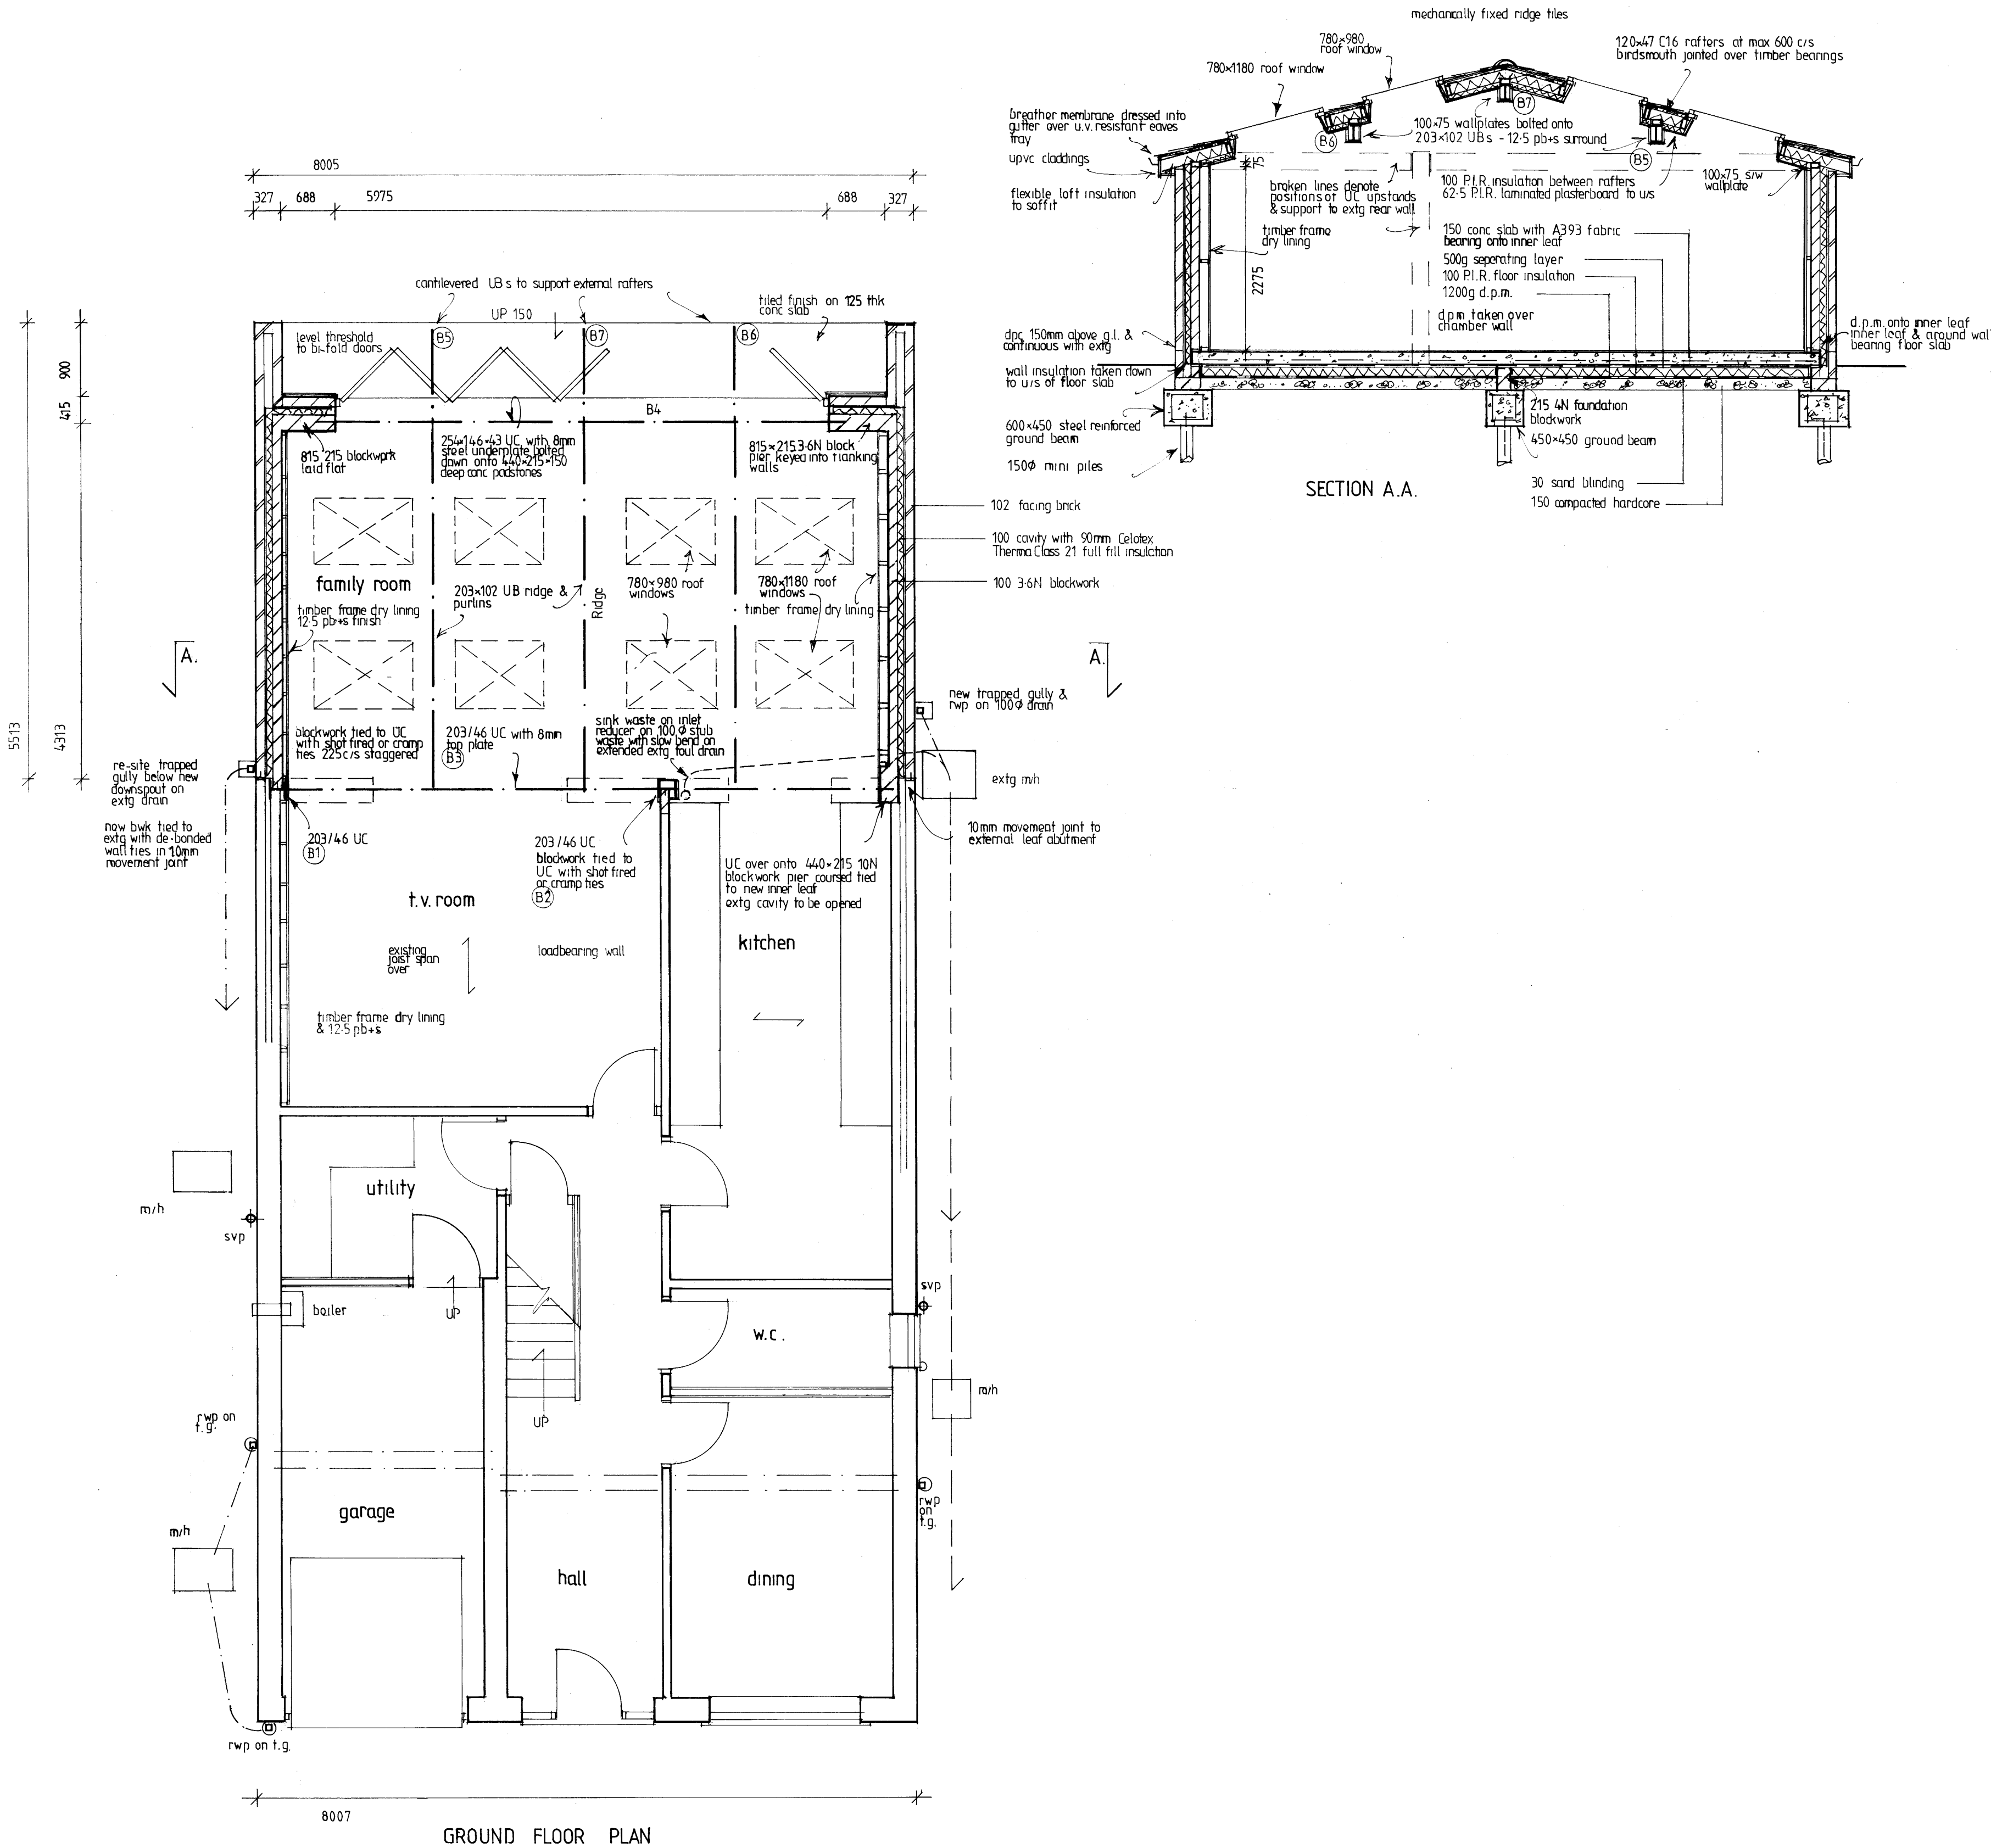

SECTION A.A.

GROUND FLOOR PLAN

Client MR & MRS P WRIGLEY

Job REAR EXTENSION AT
35 WRENBURY DRIVE
ROCHDALE

Drawing PROPOSED DETAILS

Scale 1:50 / 1:100

Dwg No 1818/3

Date JAN 24

Wildesign Limited

Building Design Services

87 Church Road
Uppermill
Oldham
OL3 6DY

Tel: 07899 942869
email: warren.greenway@sky.com