
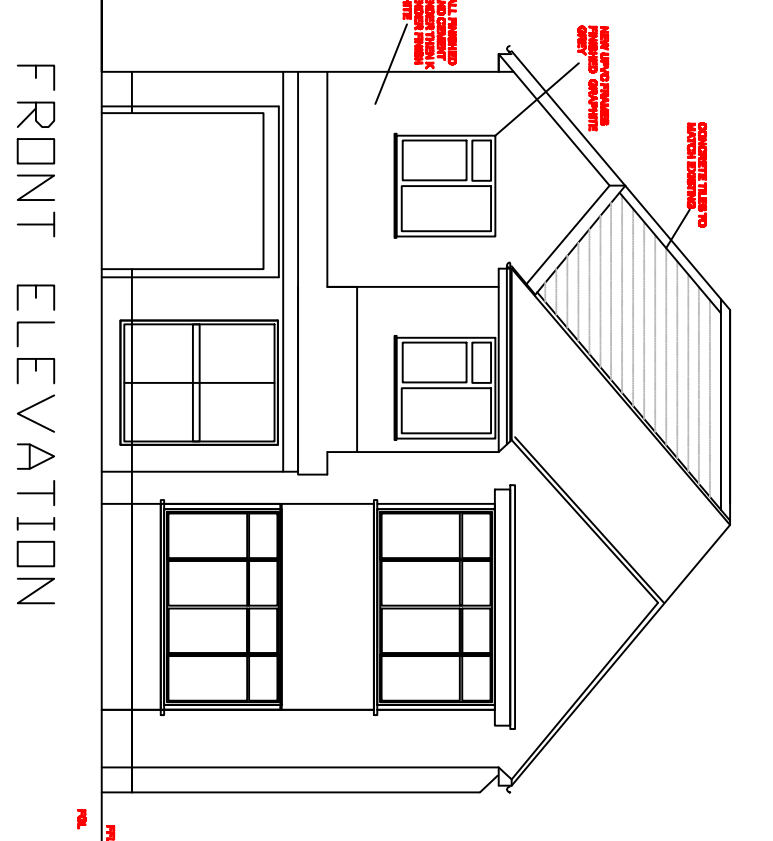
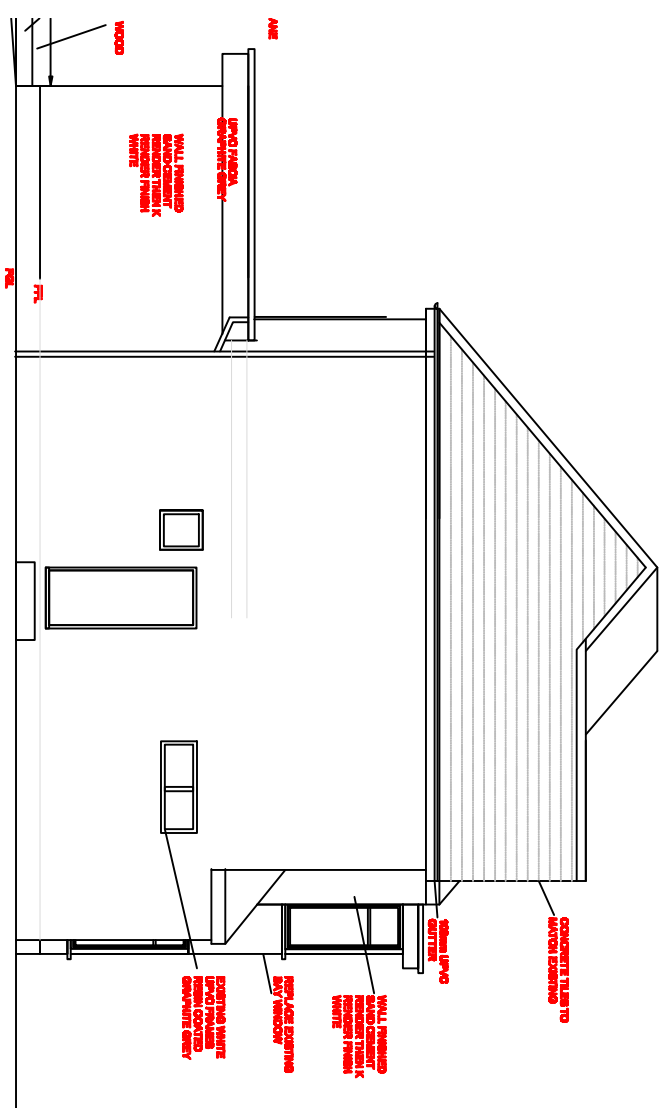
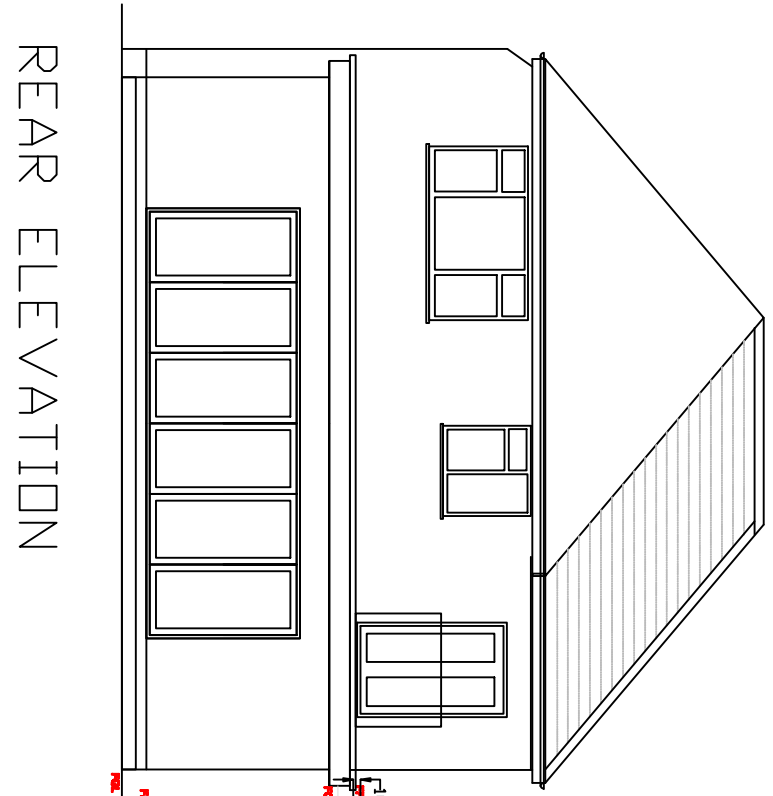




PLANS & ELEVATIONS AS EXISTING

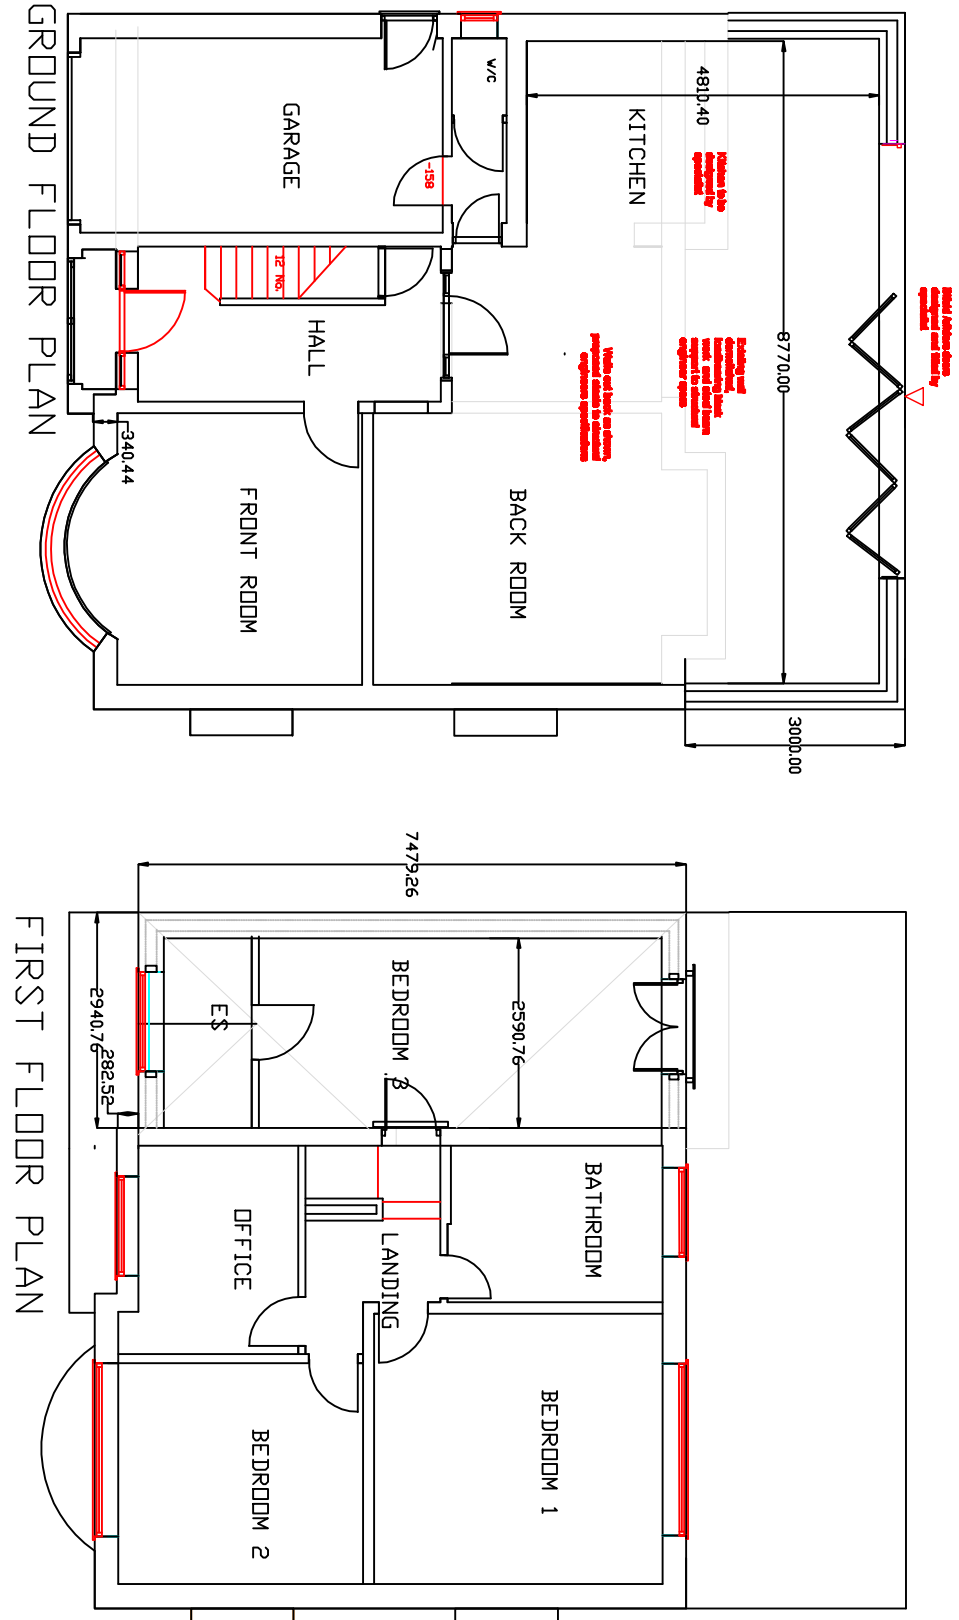

NOTES

DO NOT SCALE FROM THIS DRAWING.
ALL DIMENSIONS TO BE CHECKED ON SITE.
COPYRIGHT PROTECTED.

PLANS & ELEVATIONS AS PROPOSED

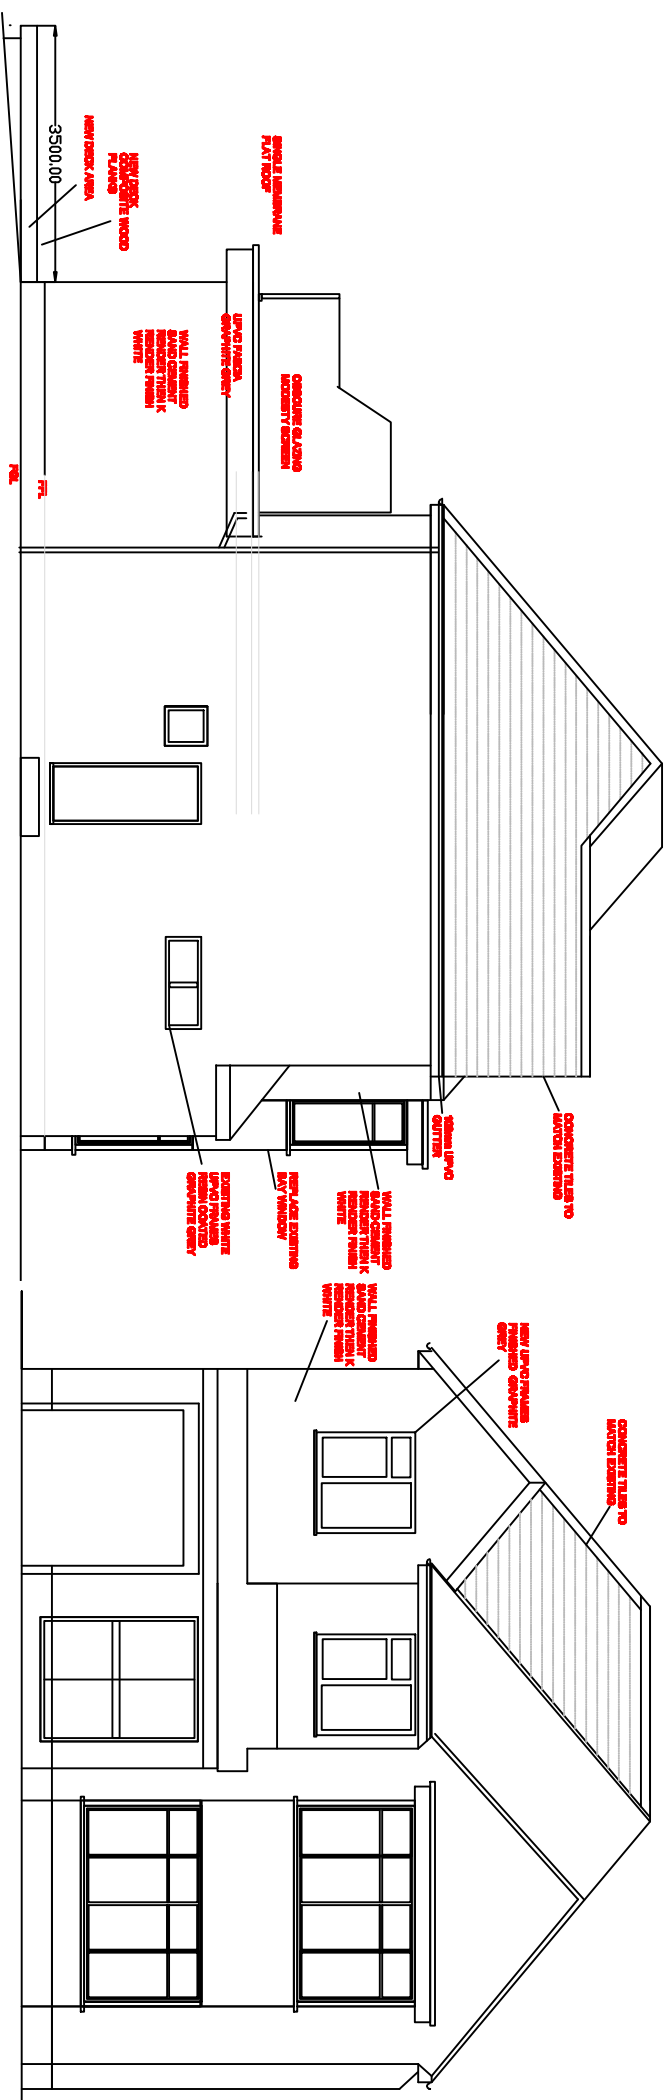
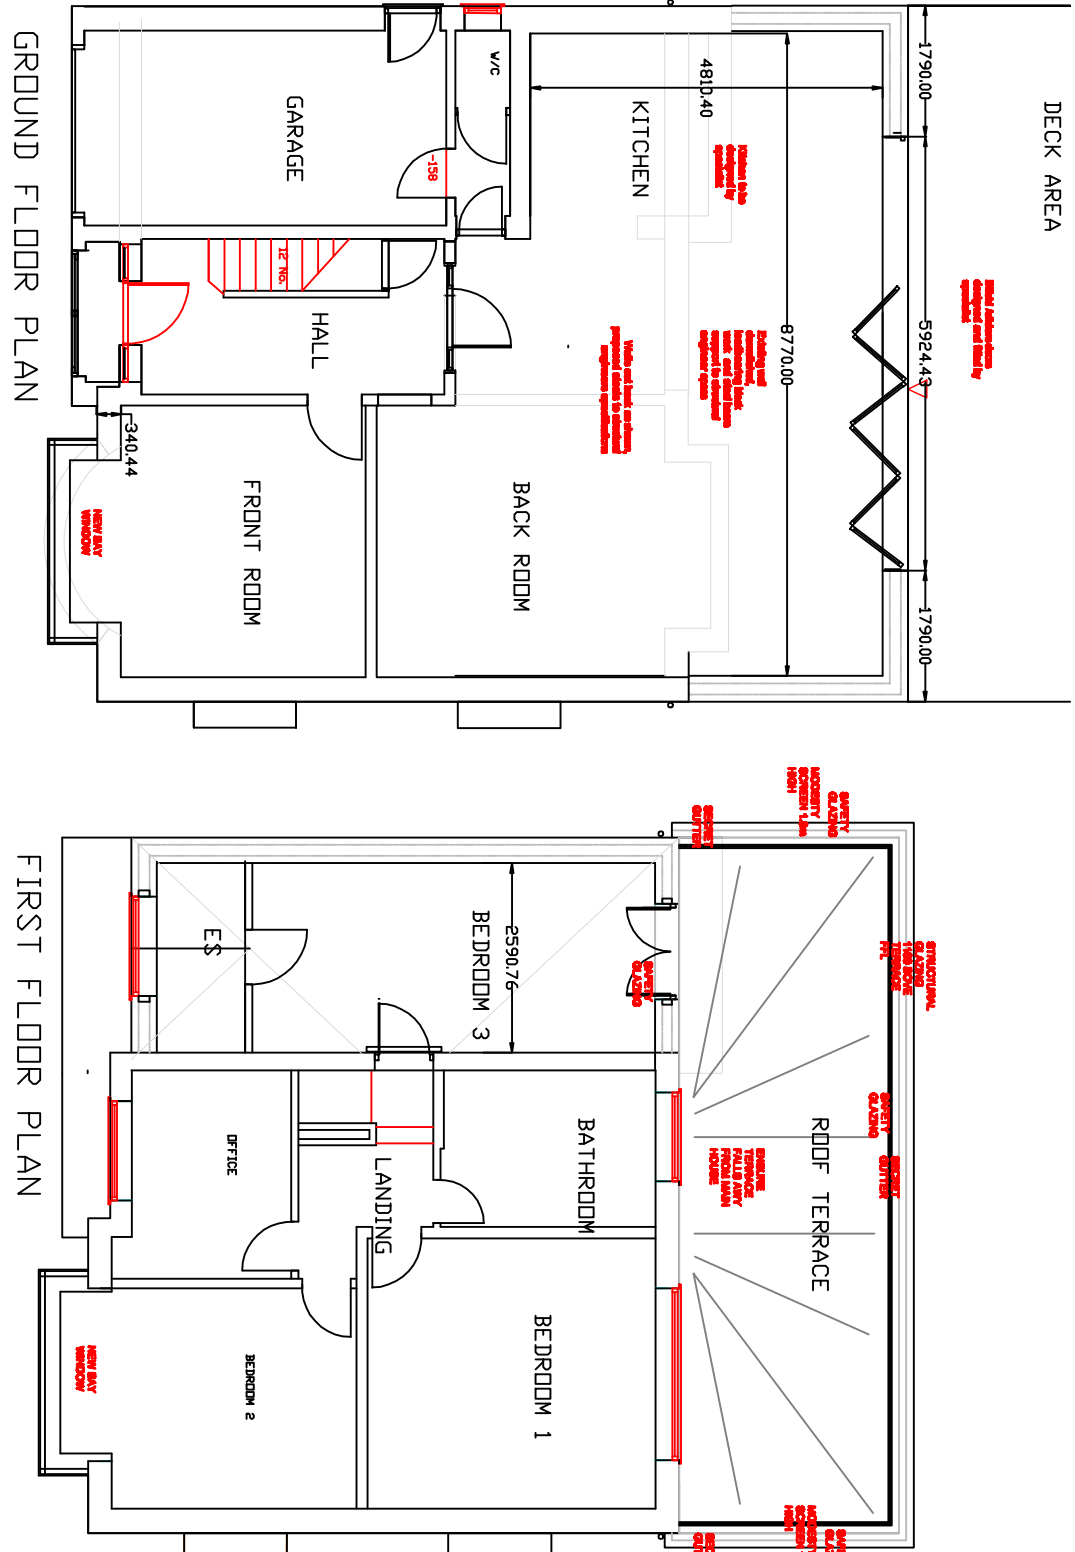


FRONT ELEVATION

REAR ELEVATION

SIDE ELEVATION

SIDE ELEVATION

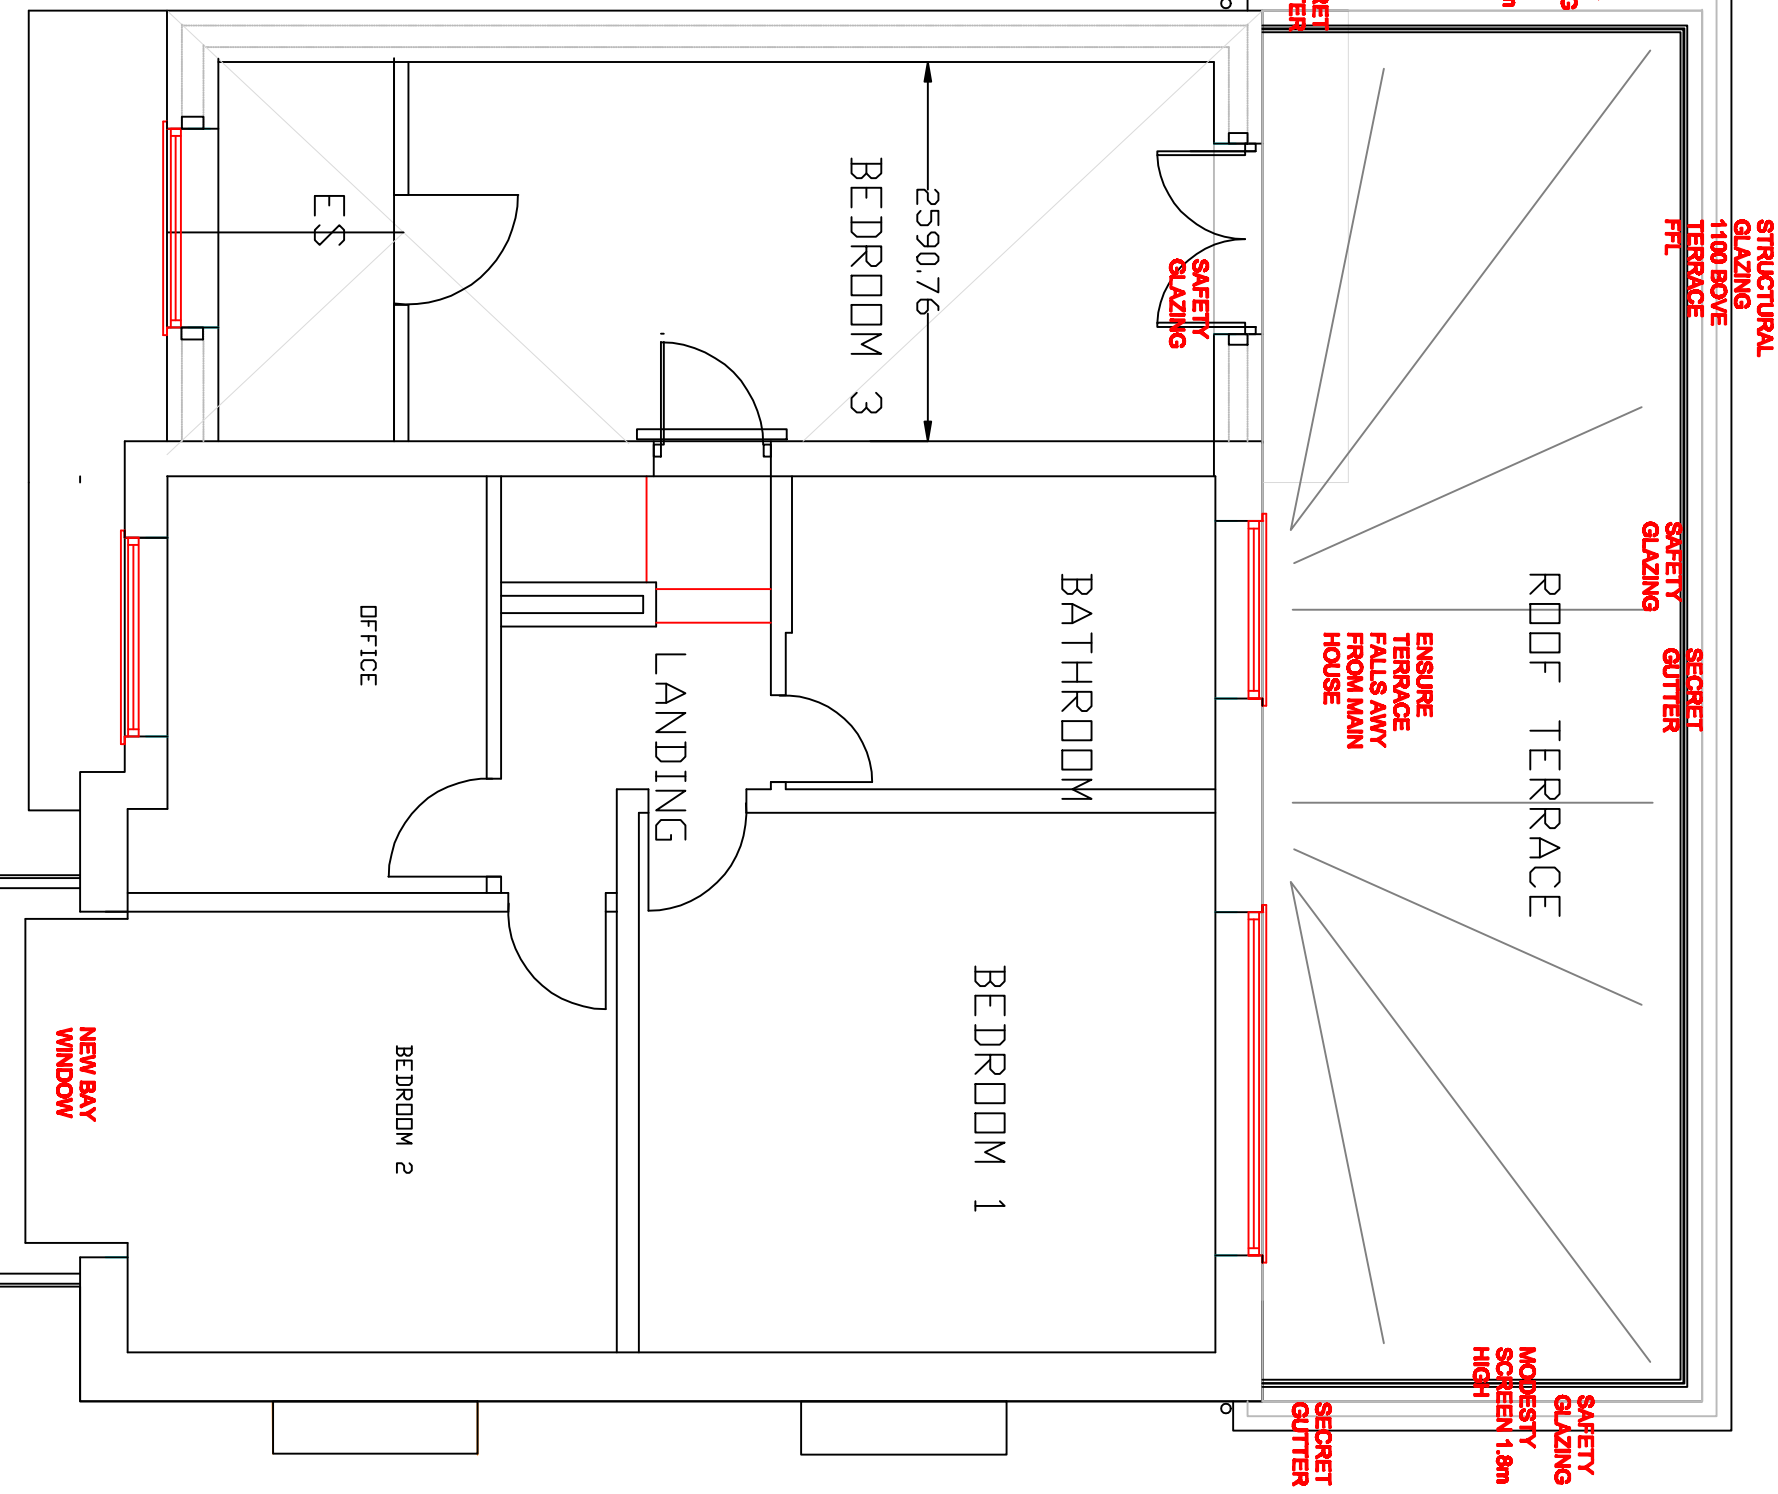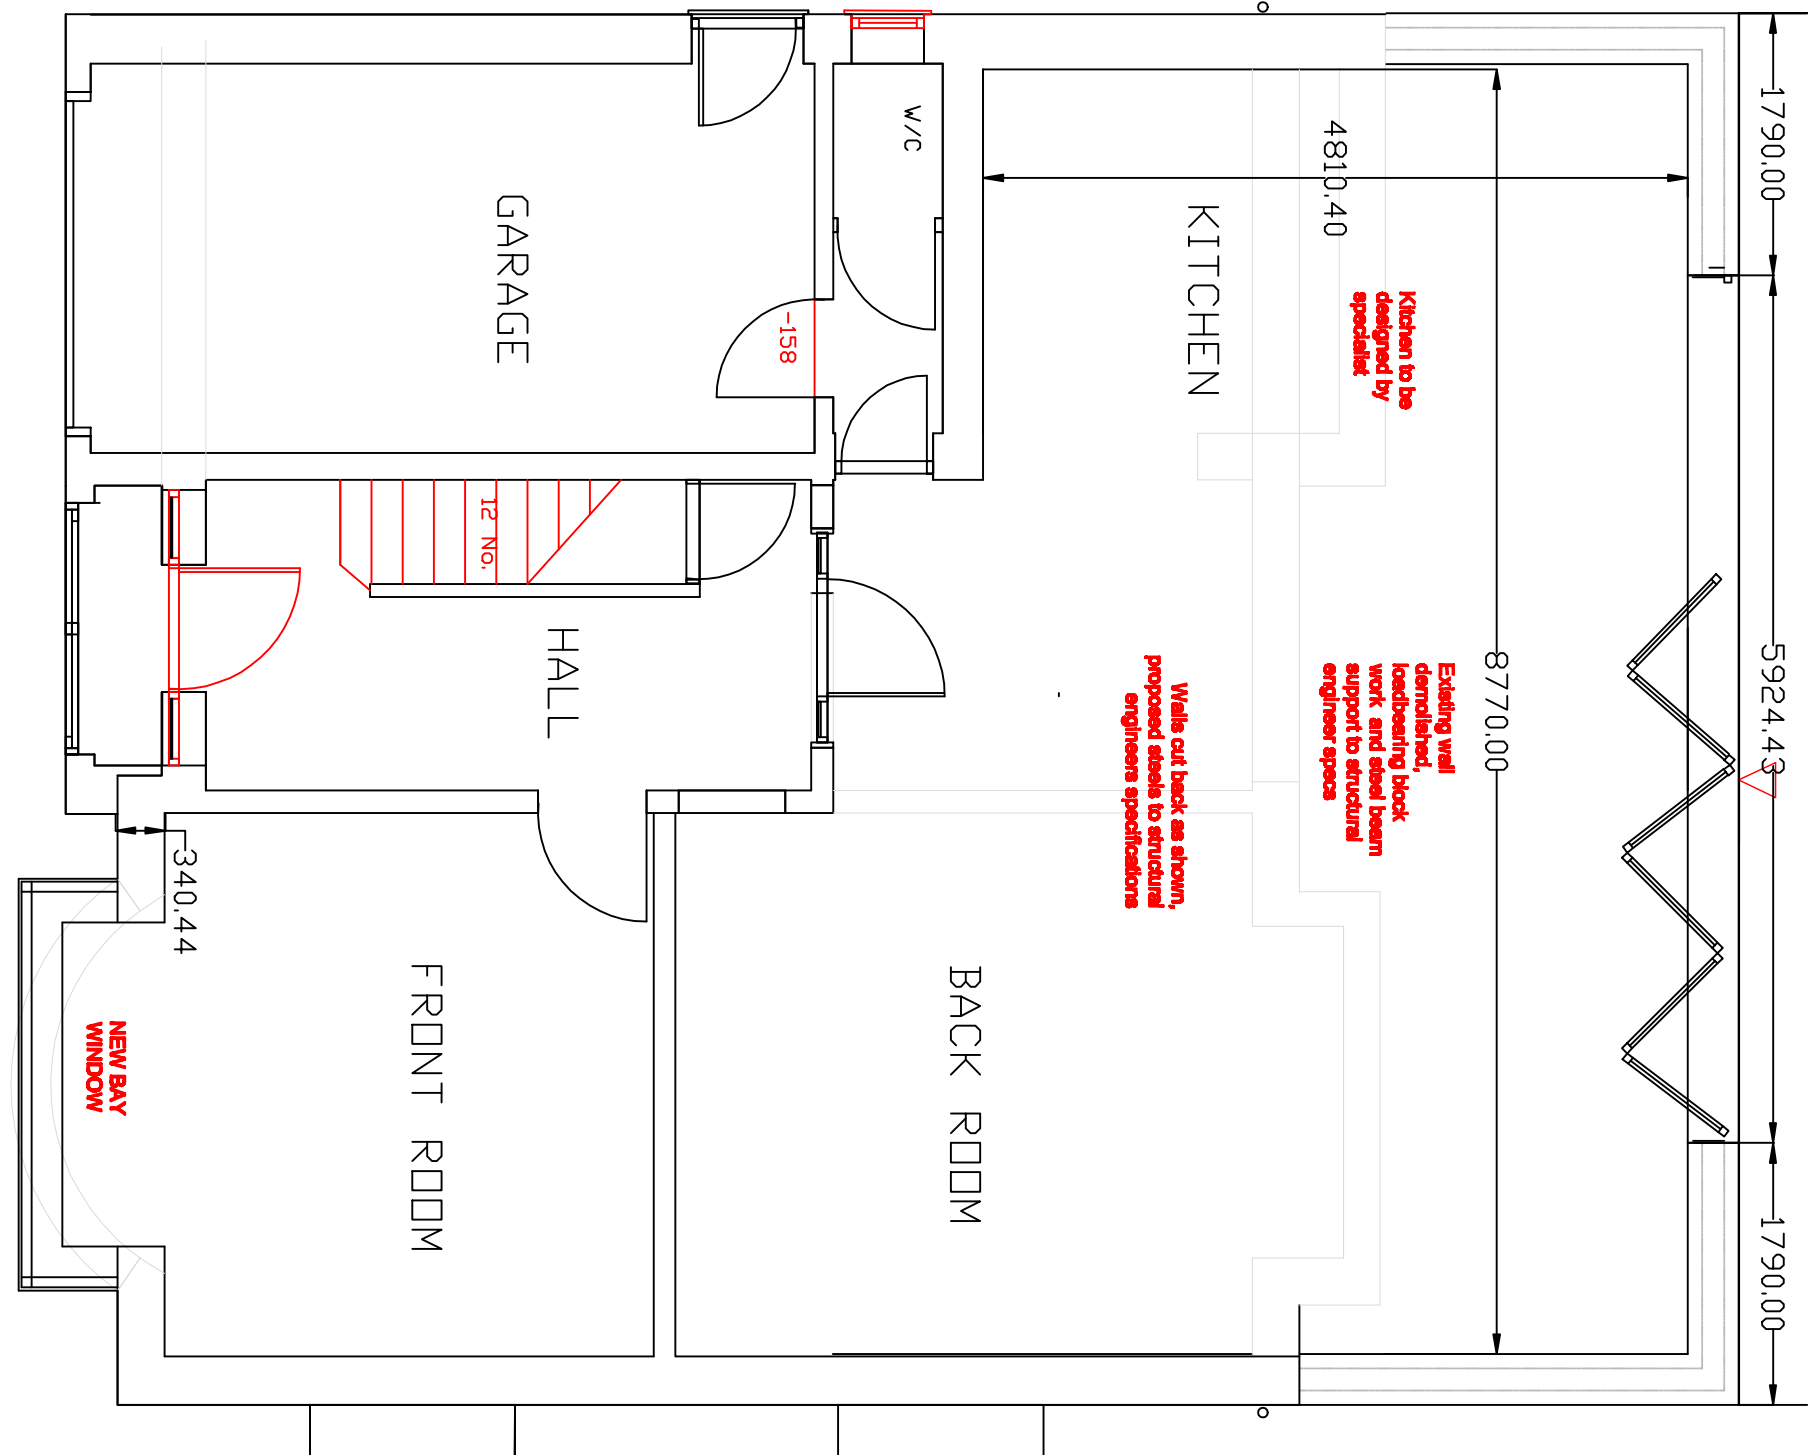

GROUND FLOOR PLAN

FIRST FLOOR PLAN

REVISIONS			
SCALE	DATE	DRAWN	CHECKED
1/100	NDV 2024		
1/50			
CLIENT			
MR N LOWREY			
TITLE			
EXTENSIONS TO 8 DINGLE ROAD MIDDLETON M241VF			
APPROVED EXTENSION CONSTRUCTED			
PROPOSED ADDITION OF BALCONY / TERRACE			
DRAWING No. 01b			