



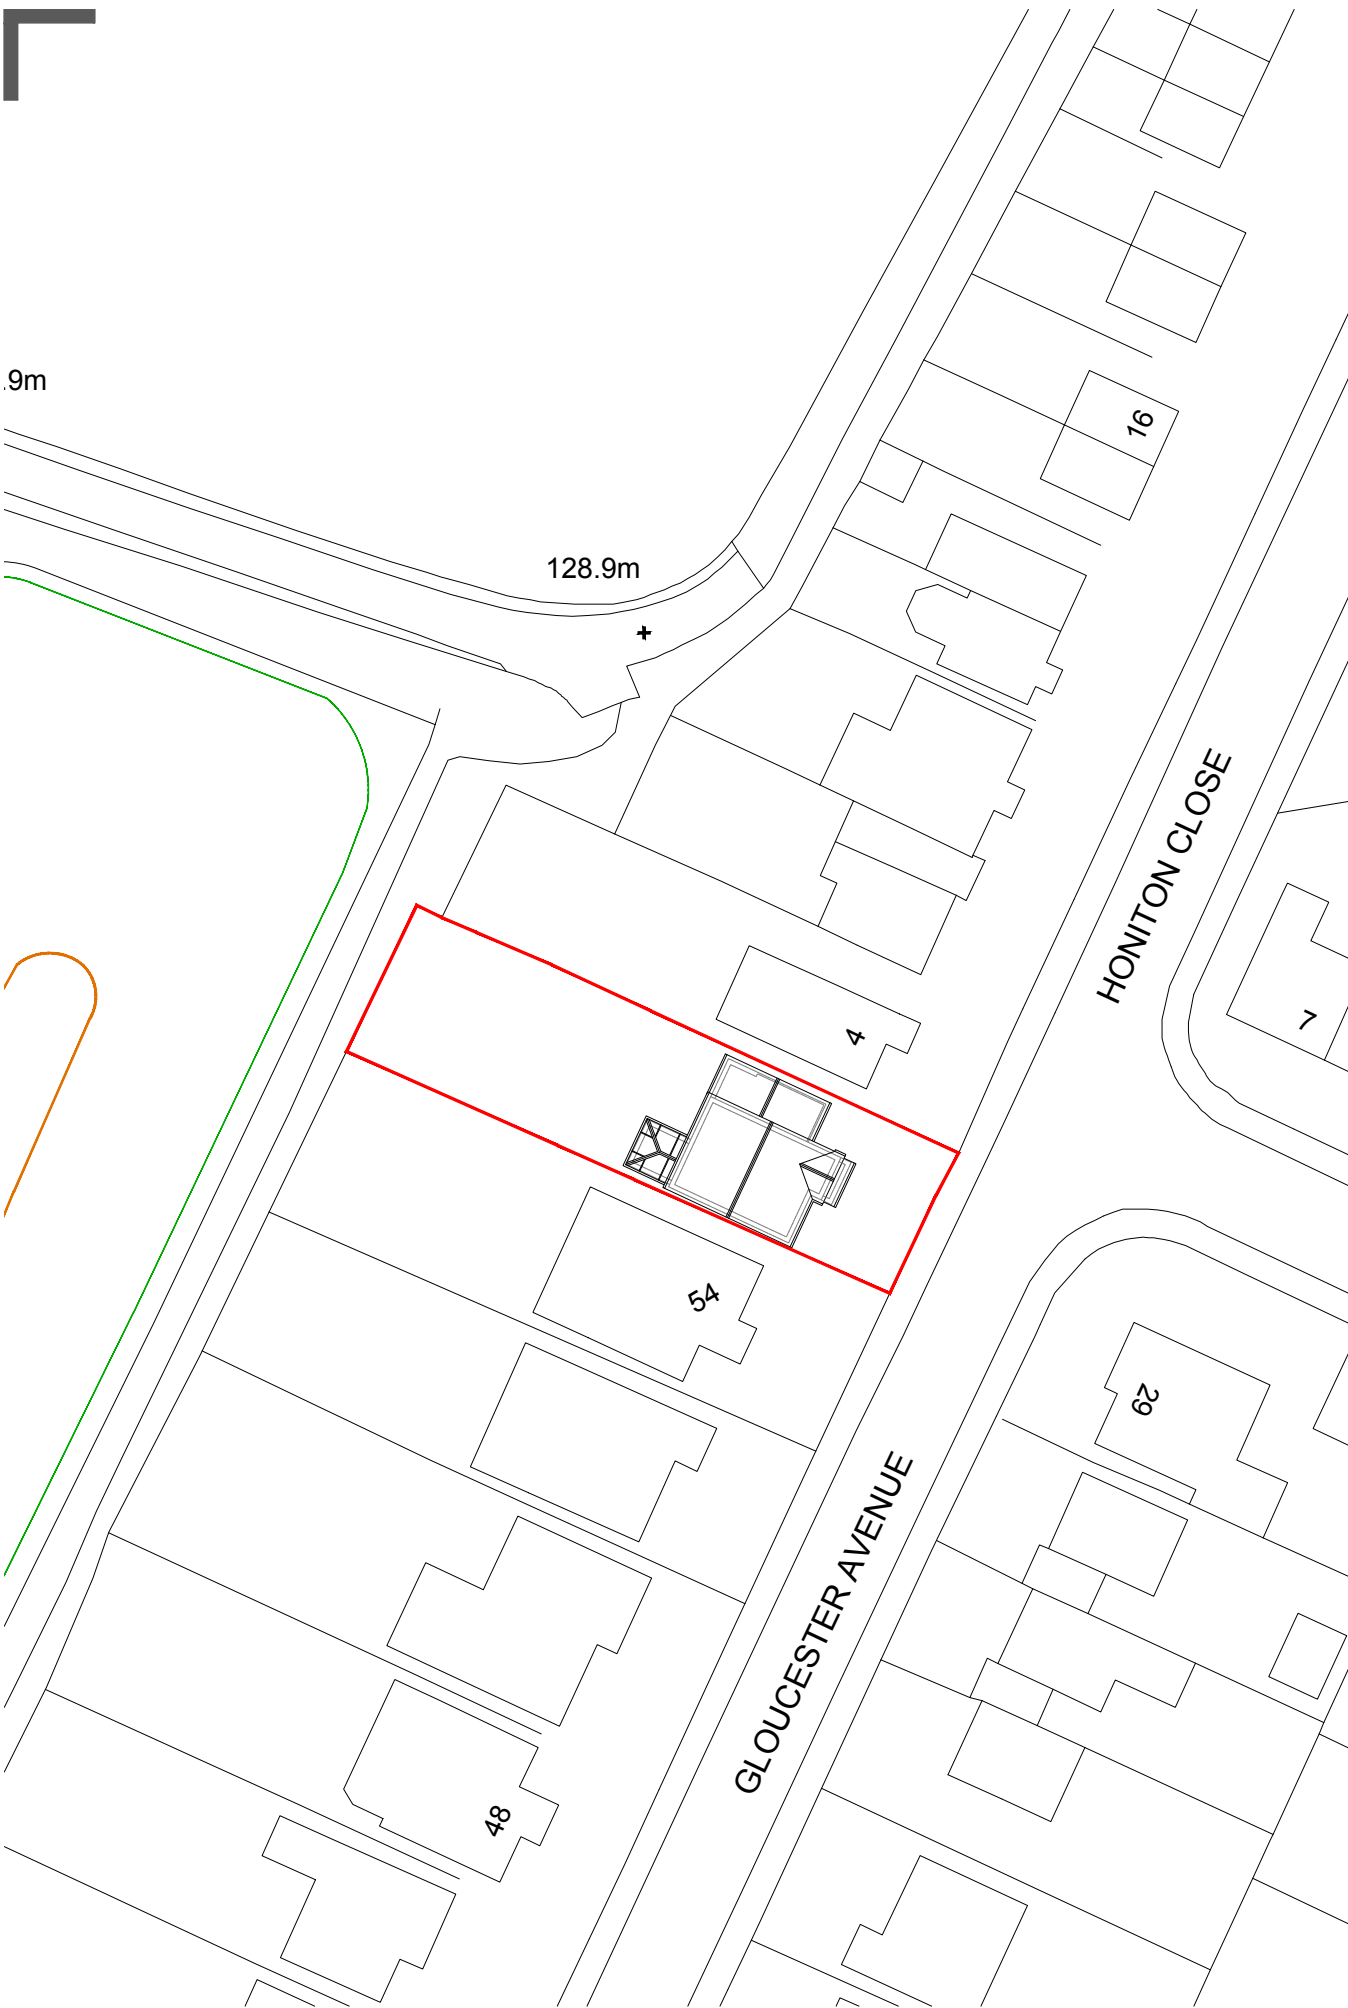

EXISTING SITE PLAN

 

PROPOSED SITE PLAN

X	XXX	XXX	XXX	XXX
Rev	Date	Description	Rev By	Chk'd By
Drawing Title	SITE PLANS			
Job-Dwg No	044ROC-101			
Project Title	EXTENSIONS WITH INTERNAL REMODEL AND OUTBUILDING 56 GLOUCESTER AVENUE HEYWOOD ROCHDALE OL10 2PY			
Client	MR. HANNON			
Status	PLANNING			
Scale	1:500		Drawing Size	A3
Date	04/23			