



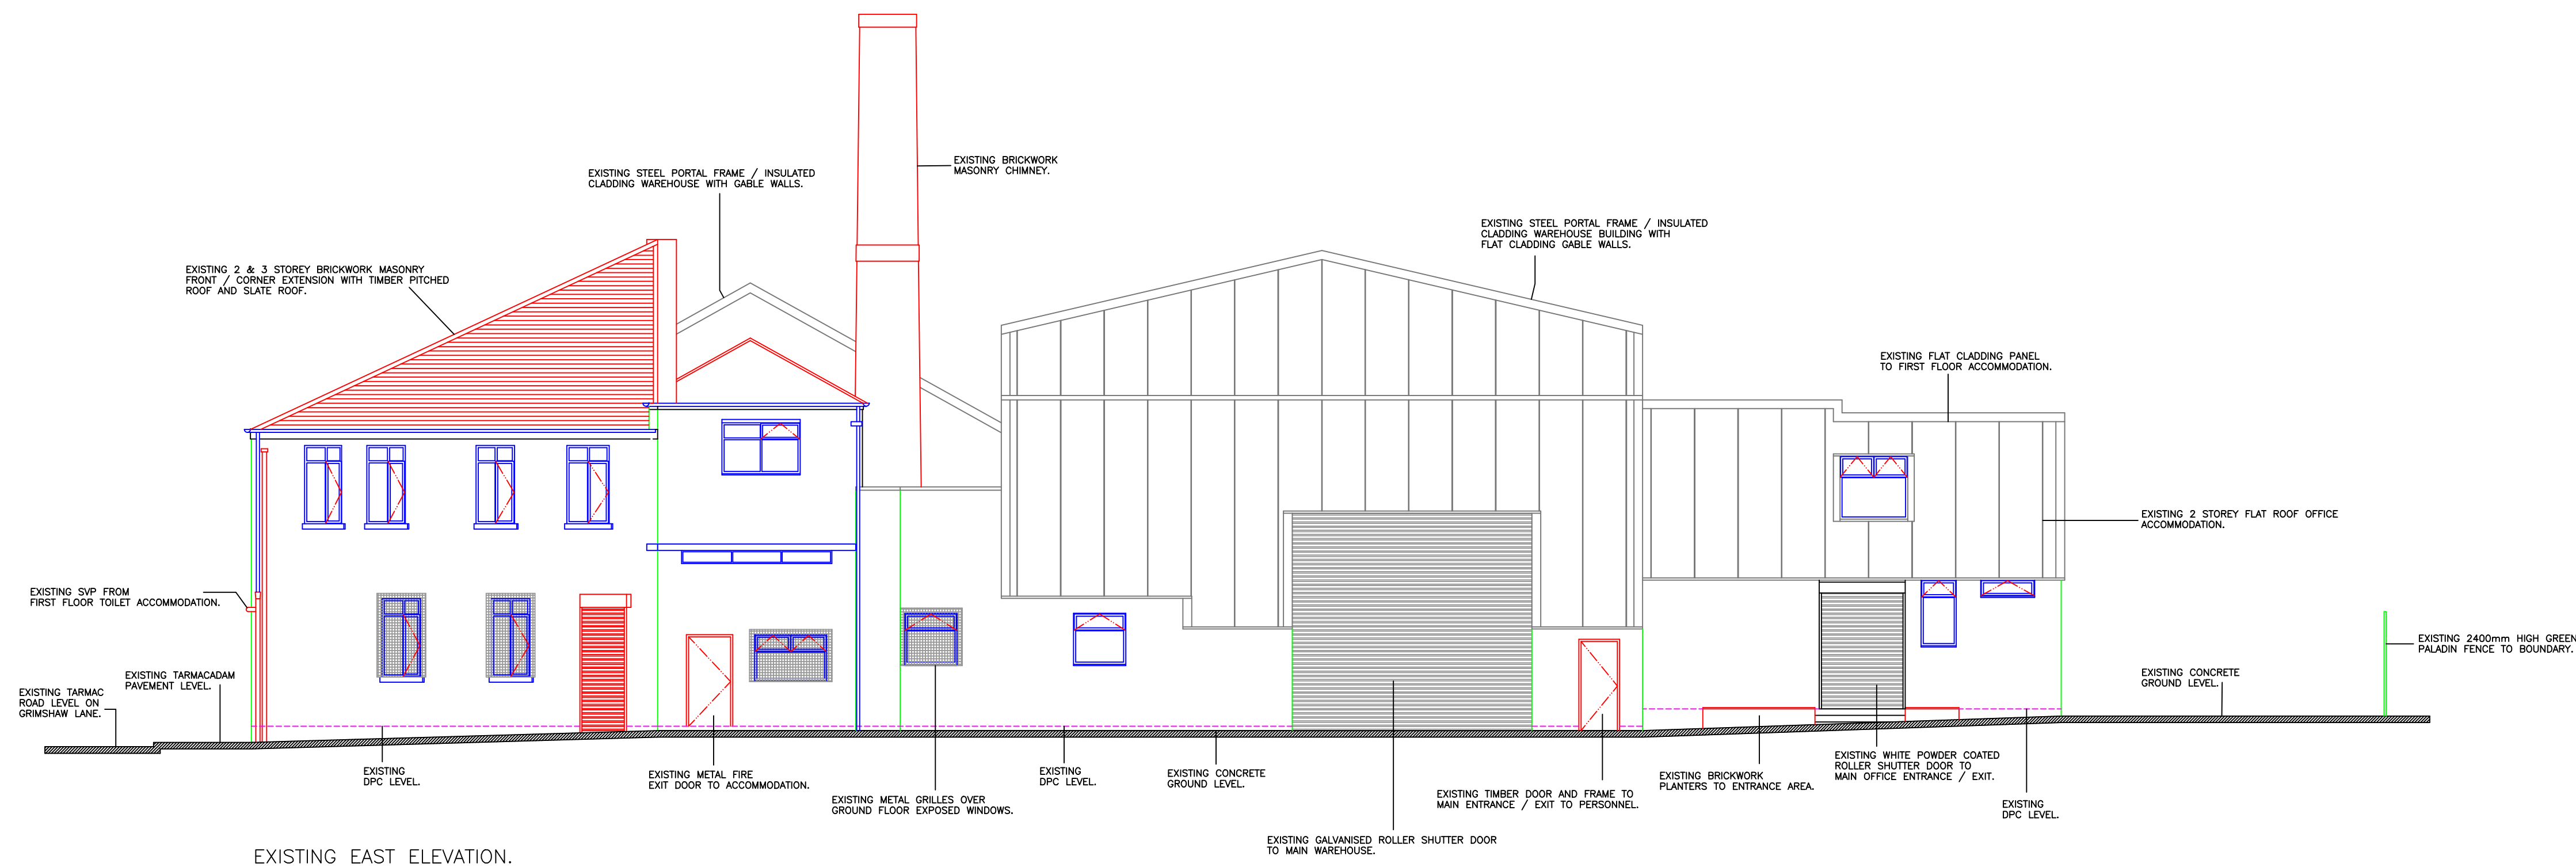

EXISTING EAST ELEVATION.

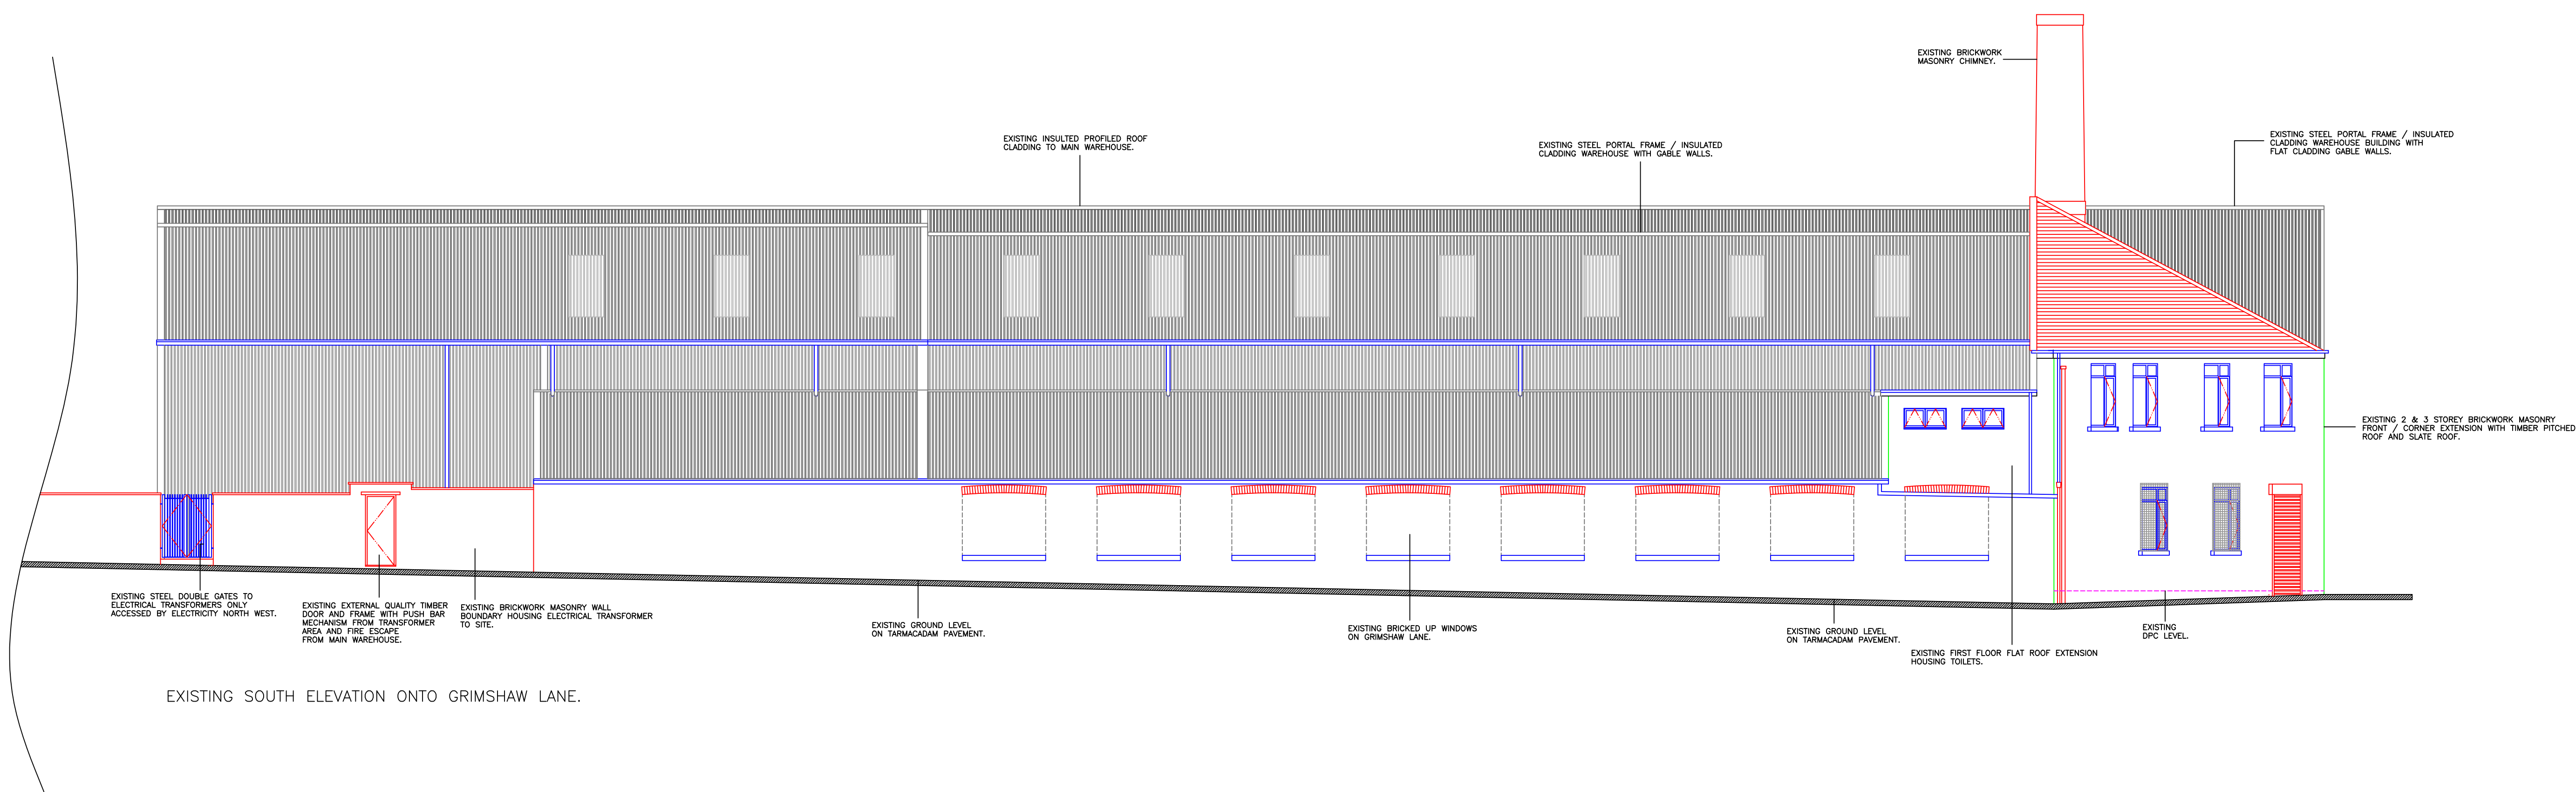

EXISTING SOUTH ELEVATION ONTO GRIMSHAW LANE.

DO NOT SCALE OFF DRAWING - PLEASE CHECK ALL DIMENSIONS ON SITE.

This drawing is to be read in conjunction with all relevant specifications, documents and other issued job drawings. Discrepancies or omissions must be reported to the client. The contractor is to check and verify all building and site dimensions and to check levels before work commences.

ALL INFORMATION CONTAINED ON THIS DRAWING REMAINS COPYRIGHT OF PRIME PROPERTY LIMITED ©

Revision : Issue Date : Revision Comments : By :

Client Details :
Acornfield Properties Limited

Project Title :
Solvay / Cytec, Grimshaw Lane, Middleton,
M24 2JU.

Drawing Title :
Existing South and East Elevations.

Project Stage :
Planning

Works Package :
AS Scale :
1:100

Project No :
PPC52

Drawing No :
F0006

Revision :
VSL

Drawn :
Apr 2023

Created :
JP

Authorised :

PPC PRIME
PROPERTY CONSULTANCY
Chichester House, 91 Moss Lane East, Manchester, M15 5GY