




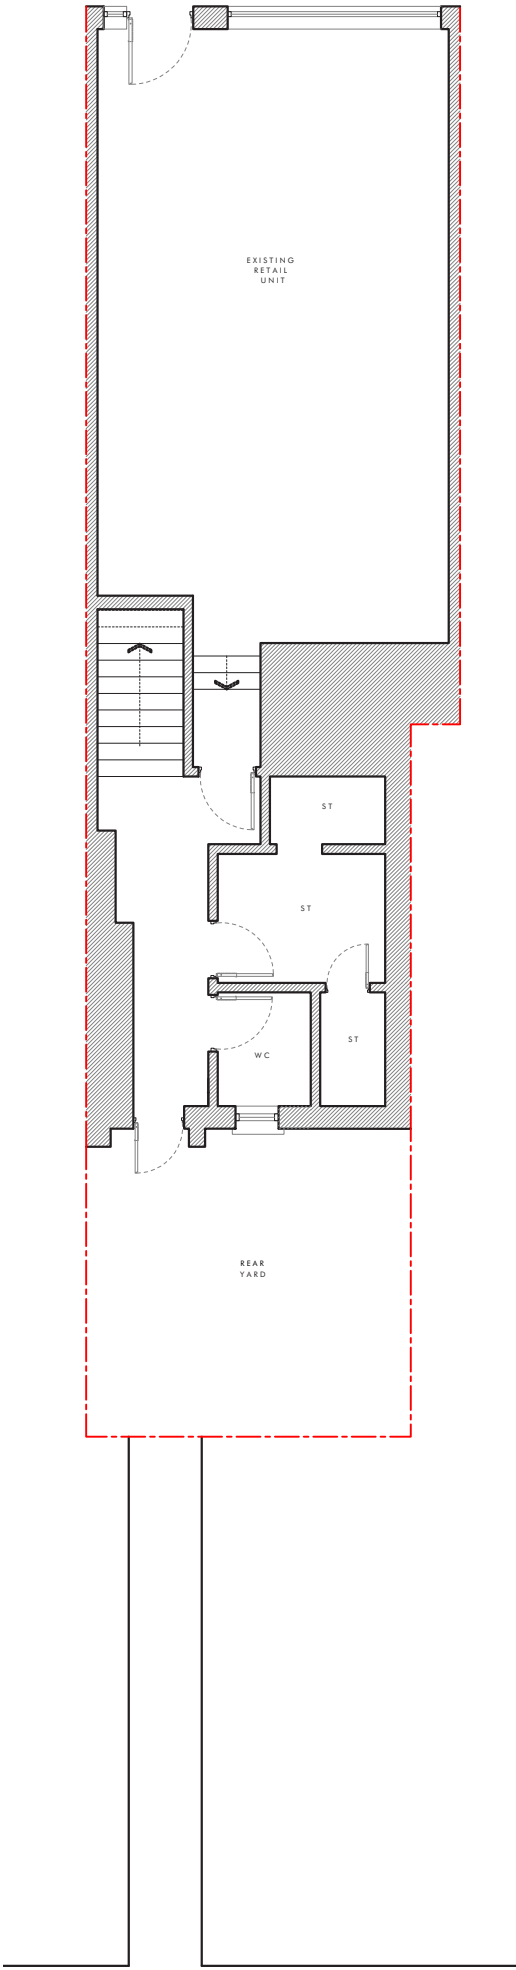

EXISTING GROUND FLOOR PLAN
1:100 @ A3

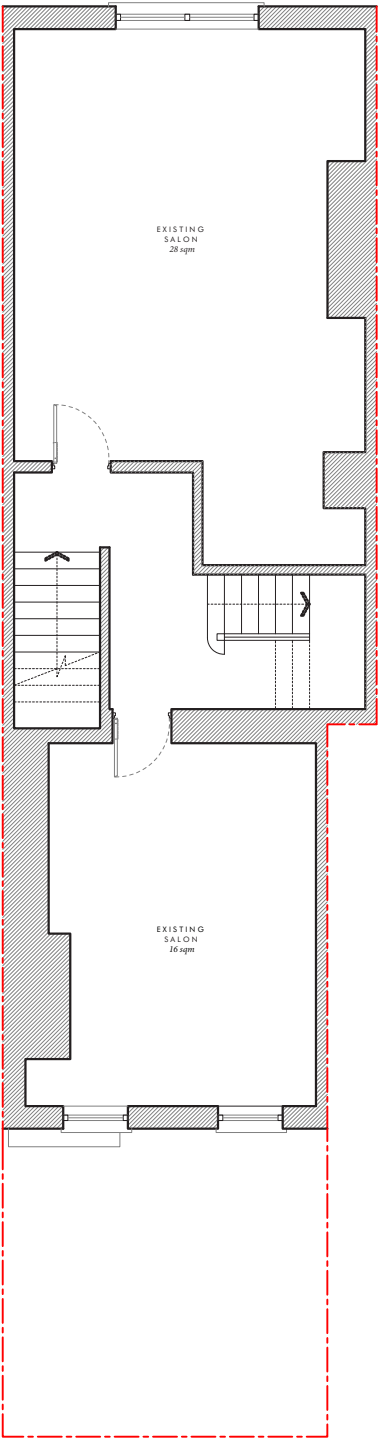

EXISTING FIRST FLOOR PLAN
1:100 @ A3

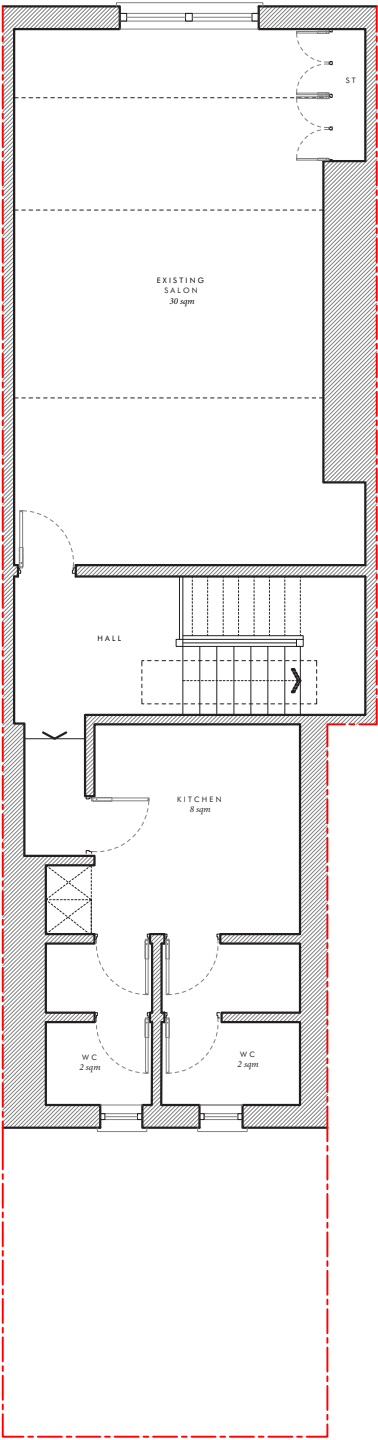

EXISTING SECOND FLOOR PLAN
1:100 @ A3

Dimensioning
Figured dimensions only to be taken from these designs and drawings. Work to annotated dimensions only. All dimensions to be checked on site. Architectural designers to be informed immediately of any discrepancies before work proceeds. Drawings are to be read in conjunction with relevant specifications, structural engineers and service engineers' drawings.

www.saleemarchitects.co.uk
+44 7411 474157



S A L E E M
ARCHITECTS
Architecture | Masterplanning | Graphics

Rev	Date	Description
-	13/06/23	Issued to client for comments
A	16/06/23	Issued for Planning

CLIENT:
Property Owner

PROJECT:
73 Yorkshire Street,
Rochdale
OL16 1DB

TITLE:
Existing Plans

SCALE:
1:100 @ A3
DRAWING NO.

Sheet 2

REV:

DATE:
June 2023