





2 Block Plan Existing
1 : 500

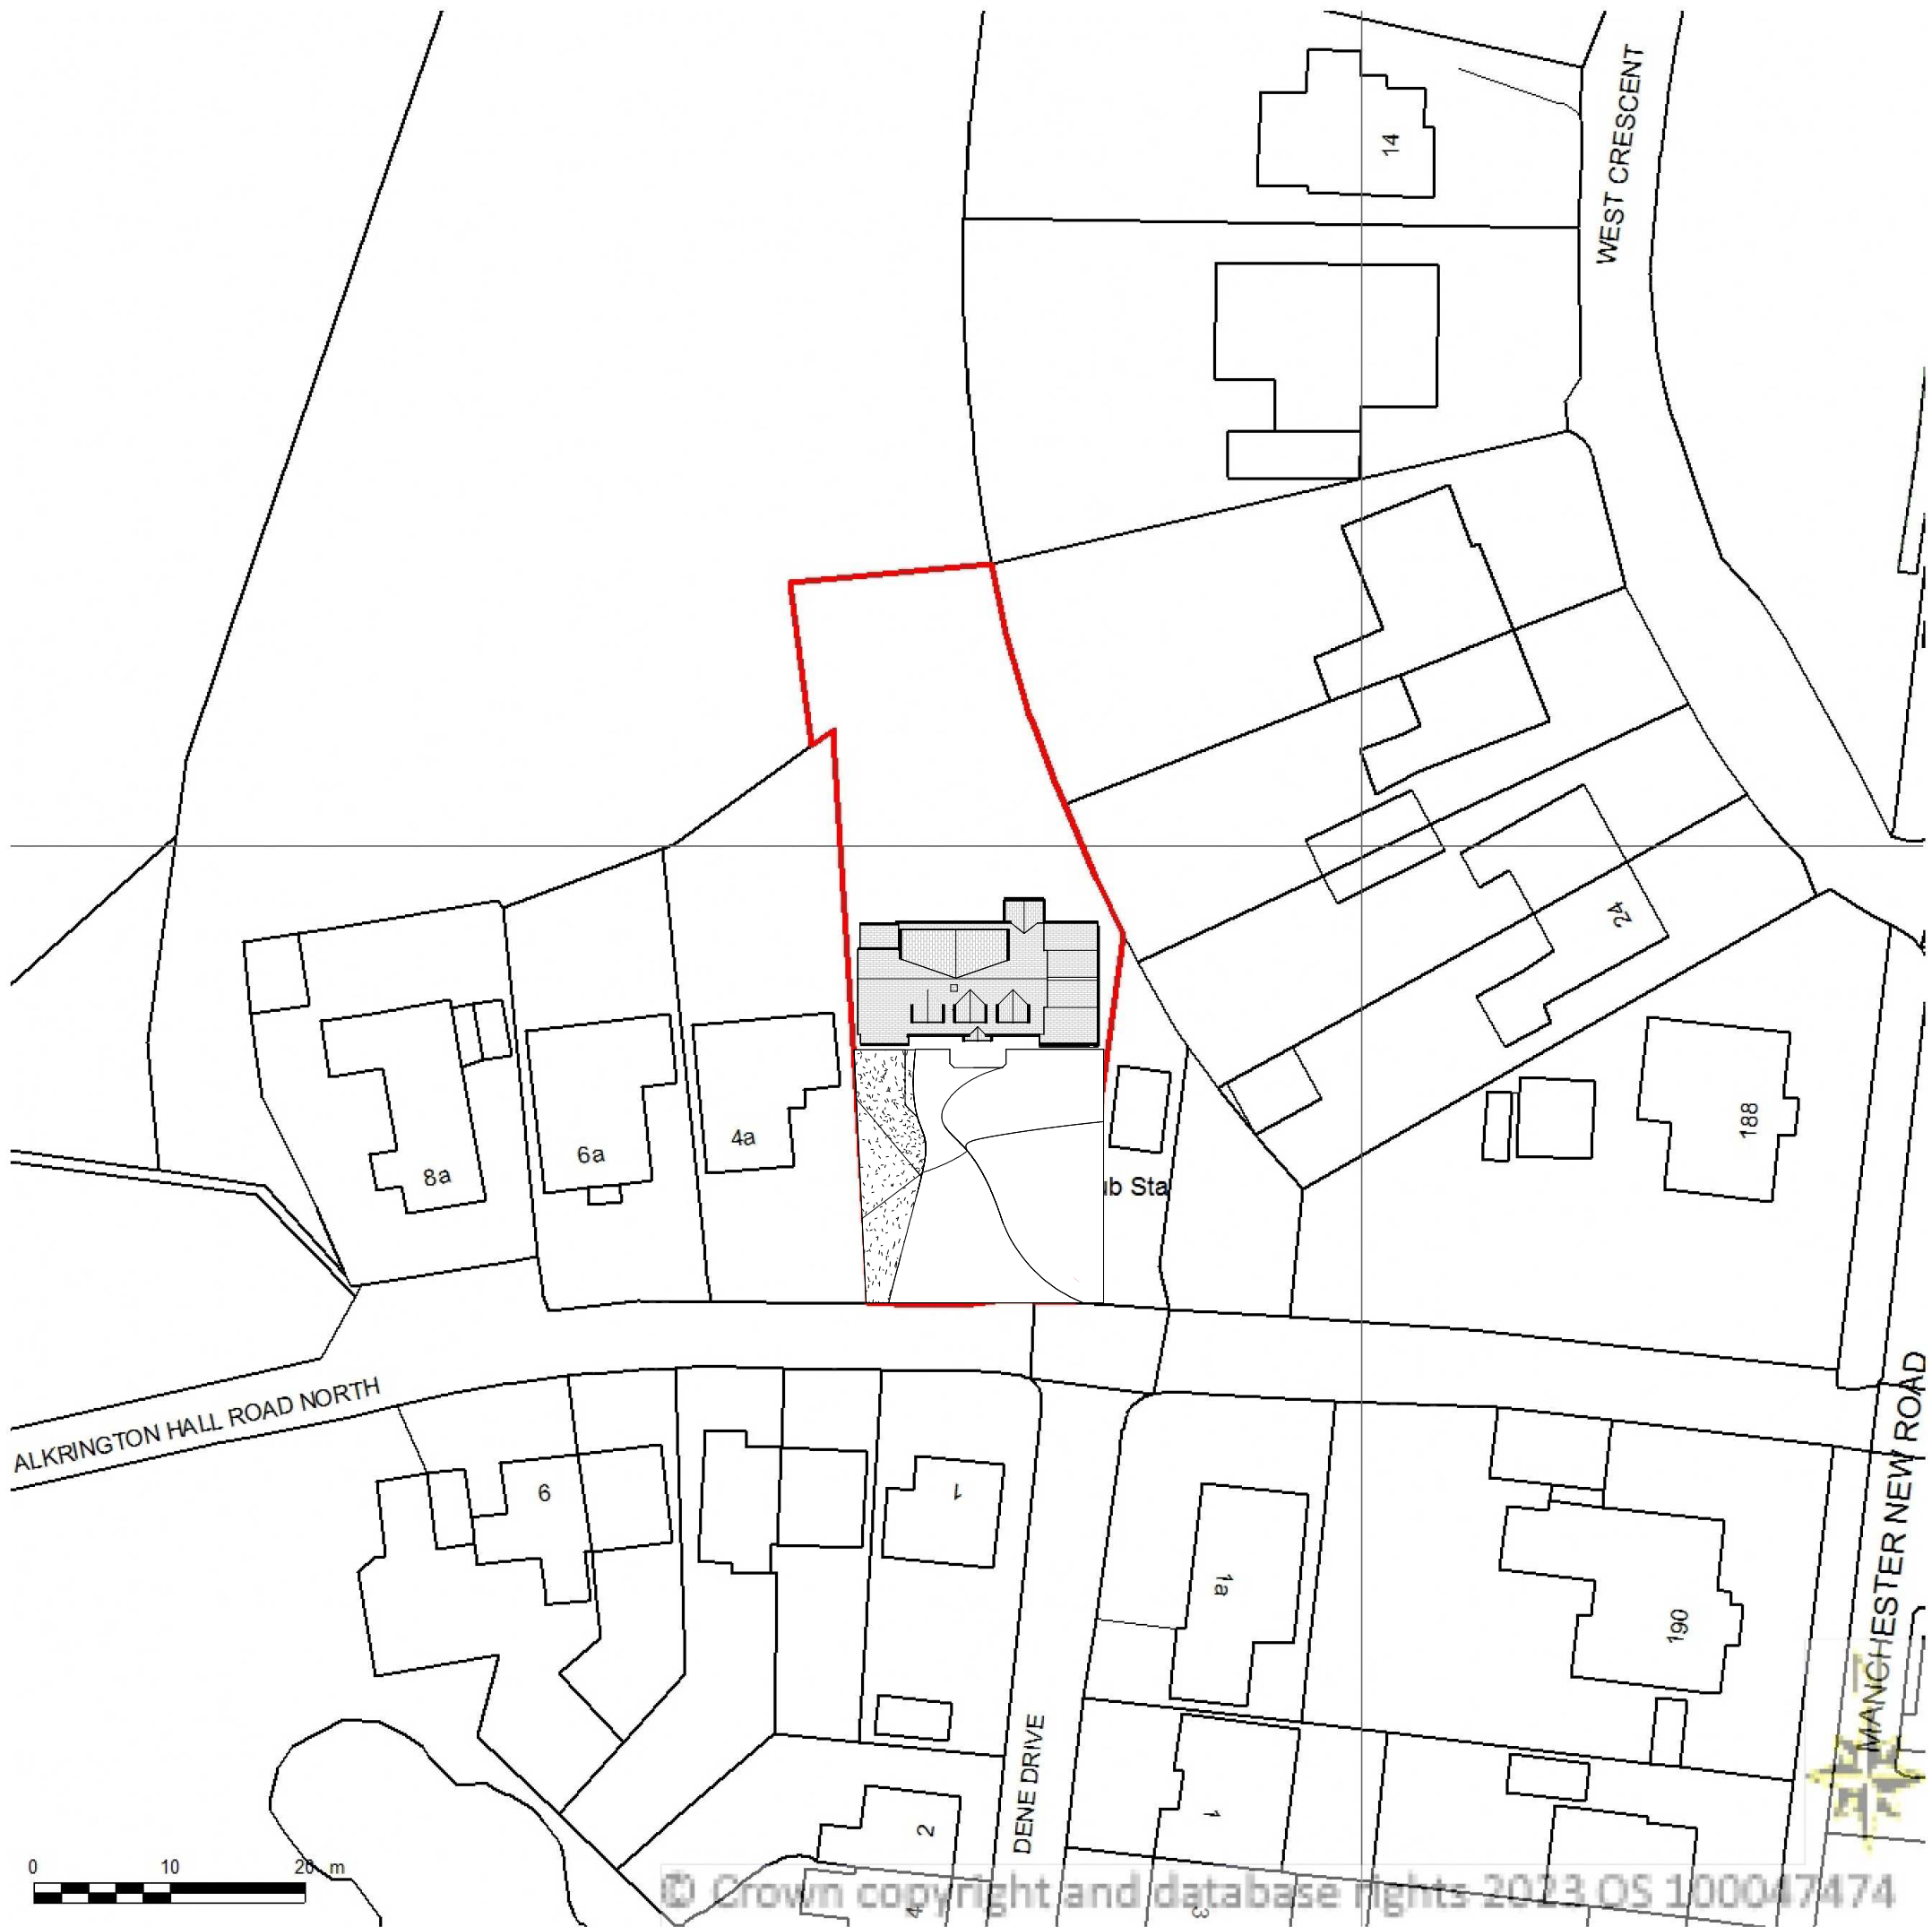

3 Block Plan Proposed
1 : 500

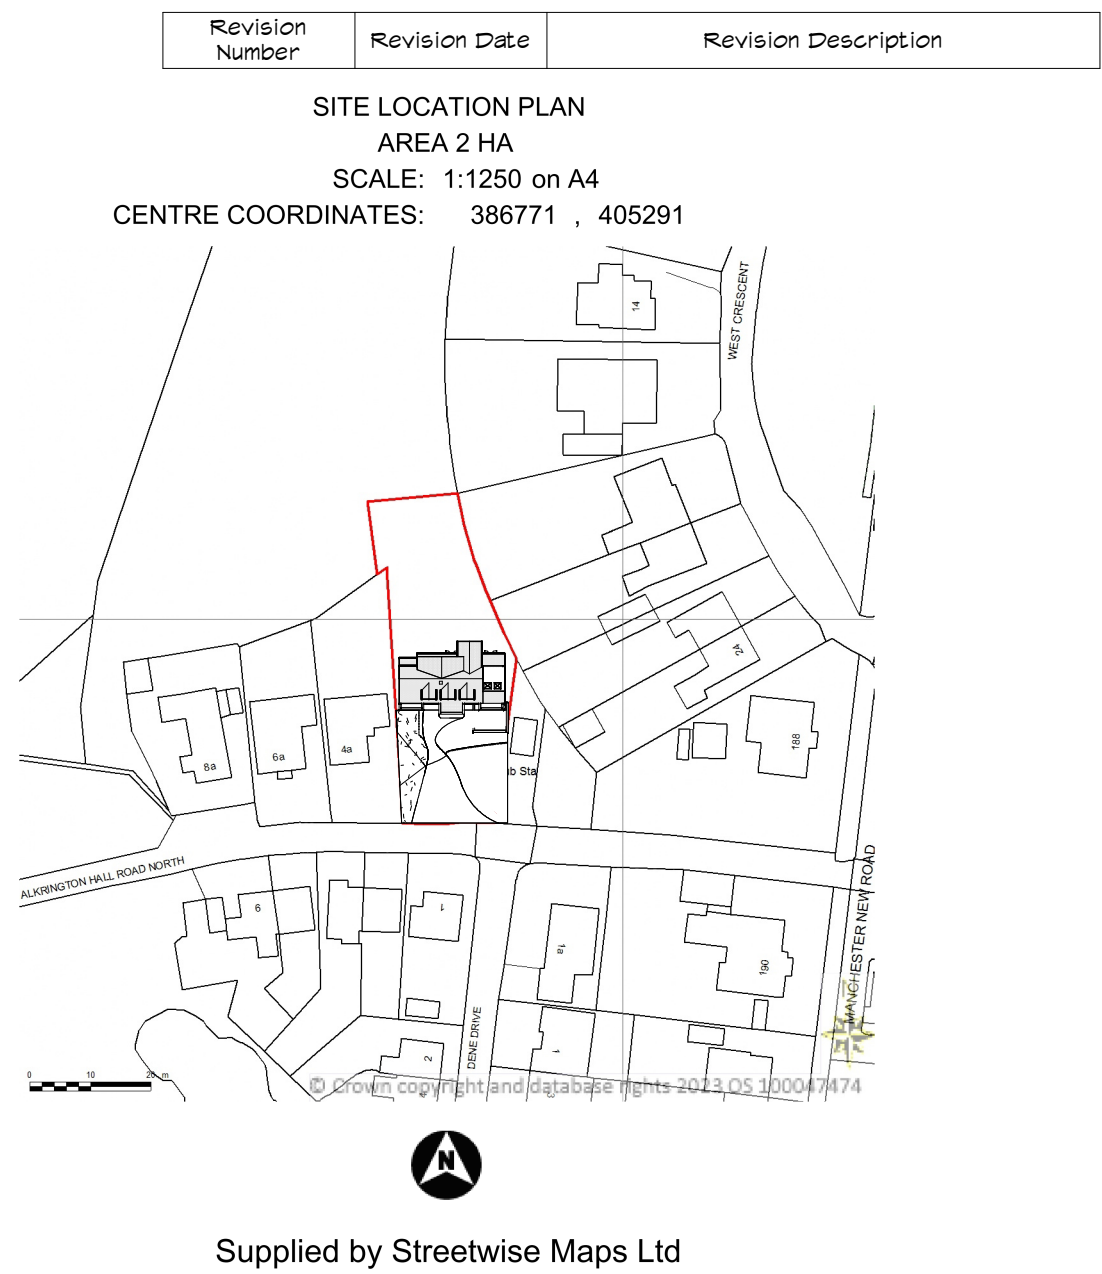

1 Location
1 : 1250



Facing stone and copings
Marshall's Firestone Sawn



These are Planning drawings and should not be used for construction. All structural elements are illustrative and dimensions are estimates - no calculations have been completed or specification for building regulations.

Date	Revision

Client Rick McKeever

Job No McKeever-Alkington Hall Rd

Site 2A Alkington Hall Road
North Middleton
M24 1SZ

Project Front Elevation Changes and Utility

Status Planning A

plans and planning

Apartment 2
Rimington House
Rimington Lane
Rimington BB7 4DS

Email - pfkirke@gmail.com Tel - 07710 820611
www.plansandplanning.co.uk

Drawing No; P100 - 13/11/23

Drawing; Location and Visuals

Print to Scale on A1 13/11/2023 13:04:56




VISUAL SCALE 1:100 @ A1

Sheet List	
Sheet Number	Sheet Name
P100	Location and Visuals
P101	Plans and Elevations

Asbuilt Drawings - as this is a drawing of an existing building there will be variations on site to wall thicknesses and angles that are not depicted in this drawing. Unless stated inaccessible areas such as roofs have been visually observed. Unless otherwise stated this is not a topographic survey and ground levels and features have been estimated. This drawing is the property of Plans and Planning and should not be reproduced without written permission.




1 Front Existing
1 : 100

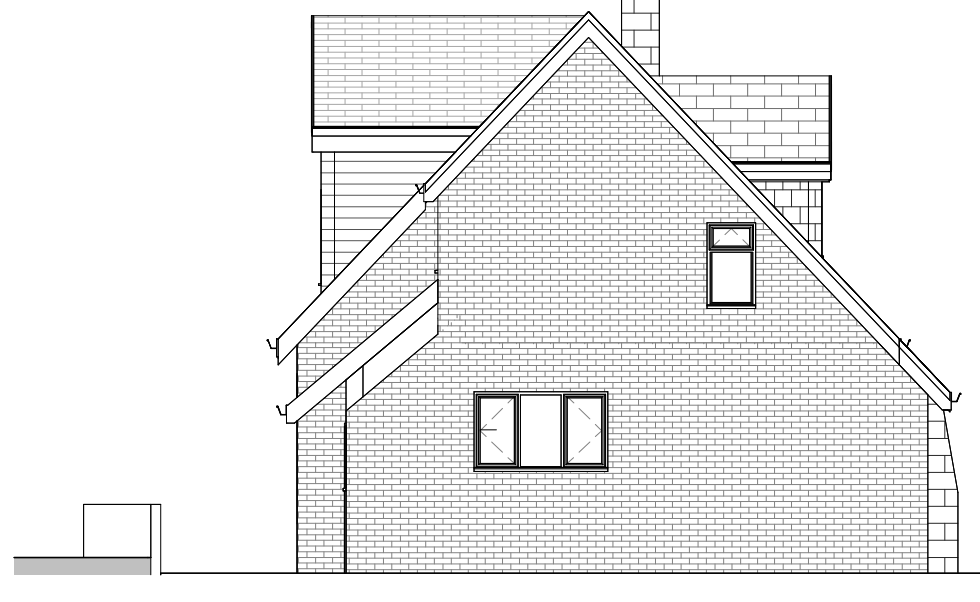

2 LHS Existing
1 : 100




3 Rear Existing
1 : 100

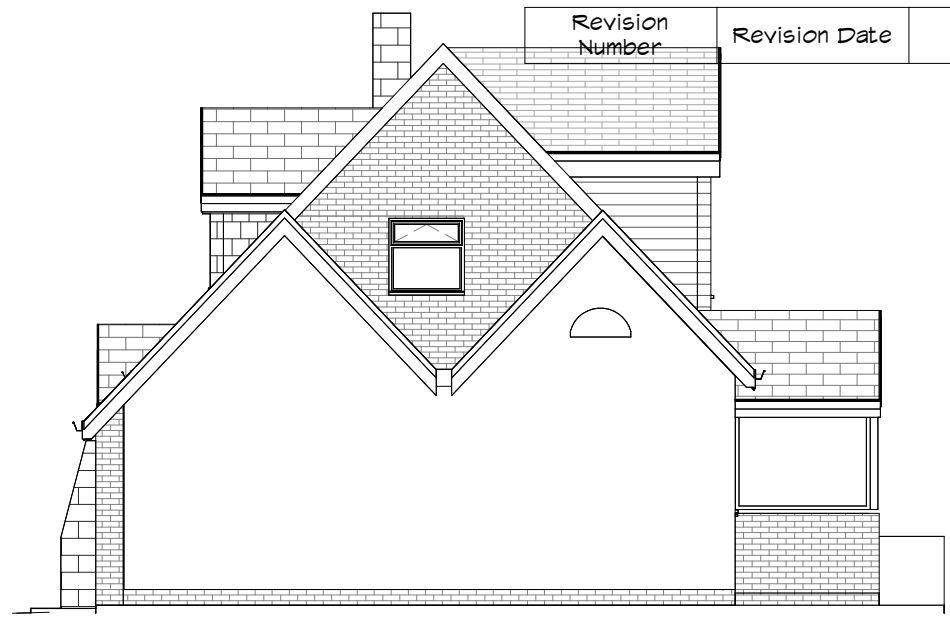

4 RHS Existing
1 : 100




5 Front Proposed
1 : 100

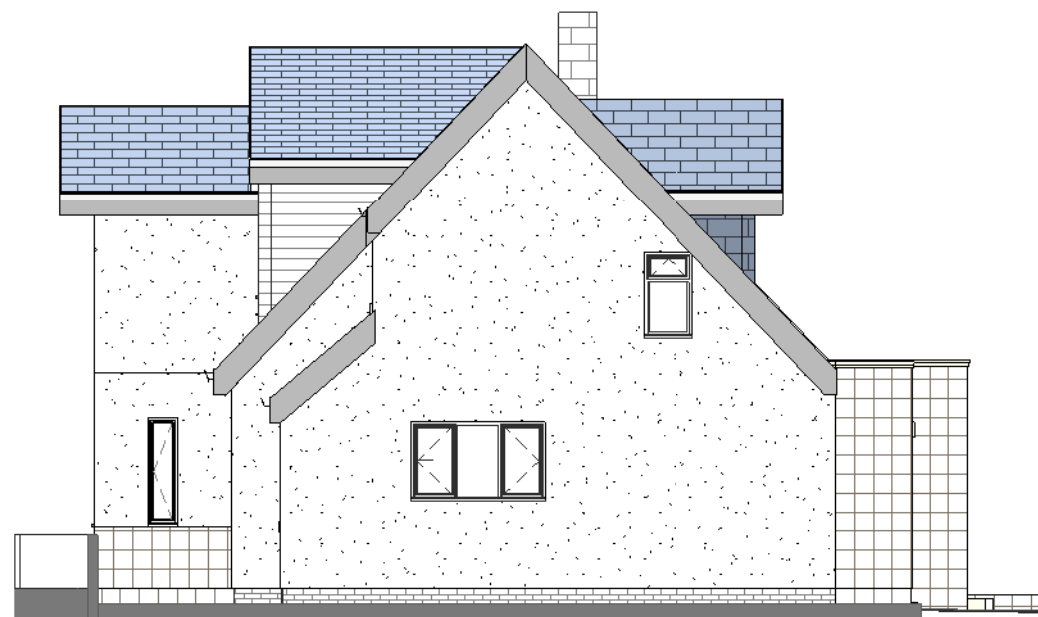



6 LHS Proposed
1 : 100




7 Rear Proposed
1 : 100

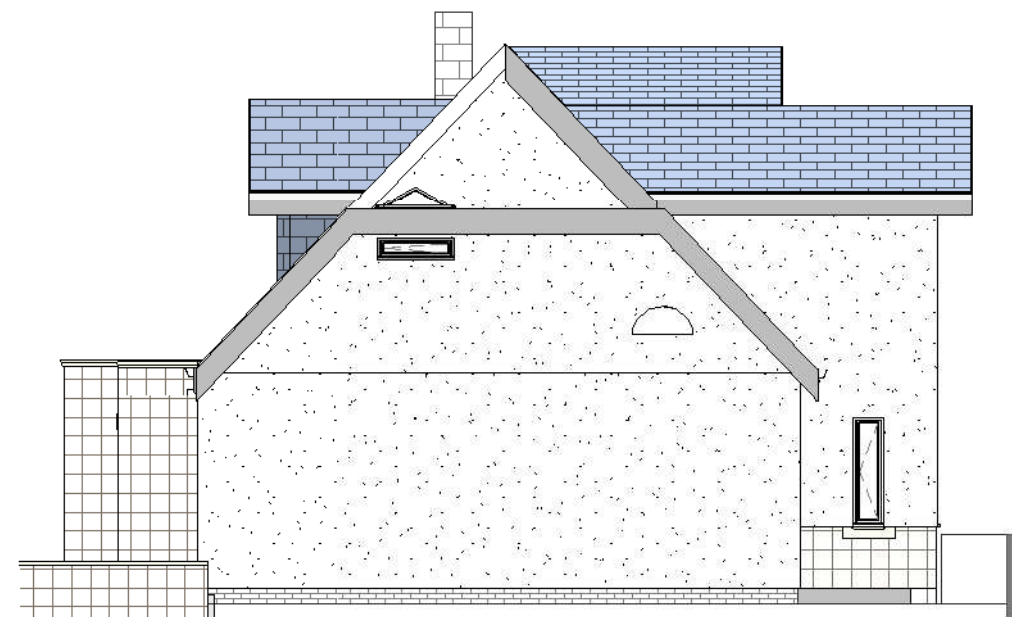


8 RHS Proposed
1 : 100

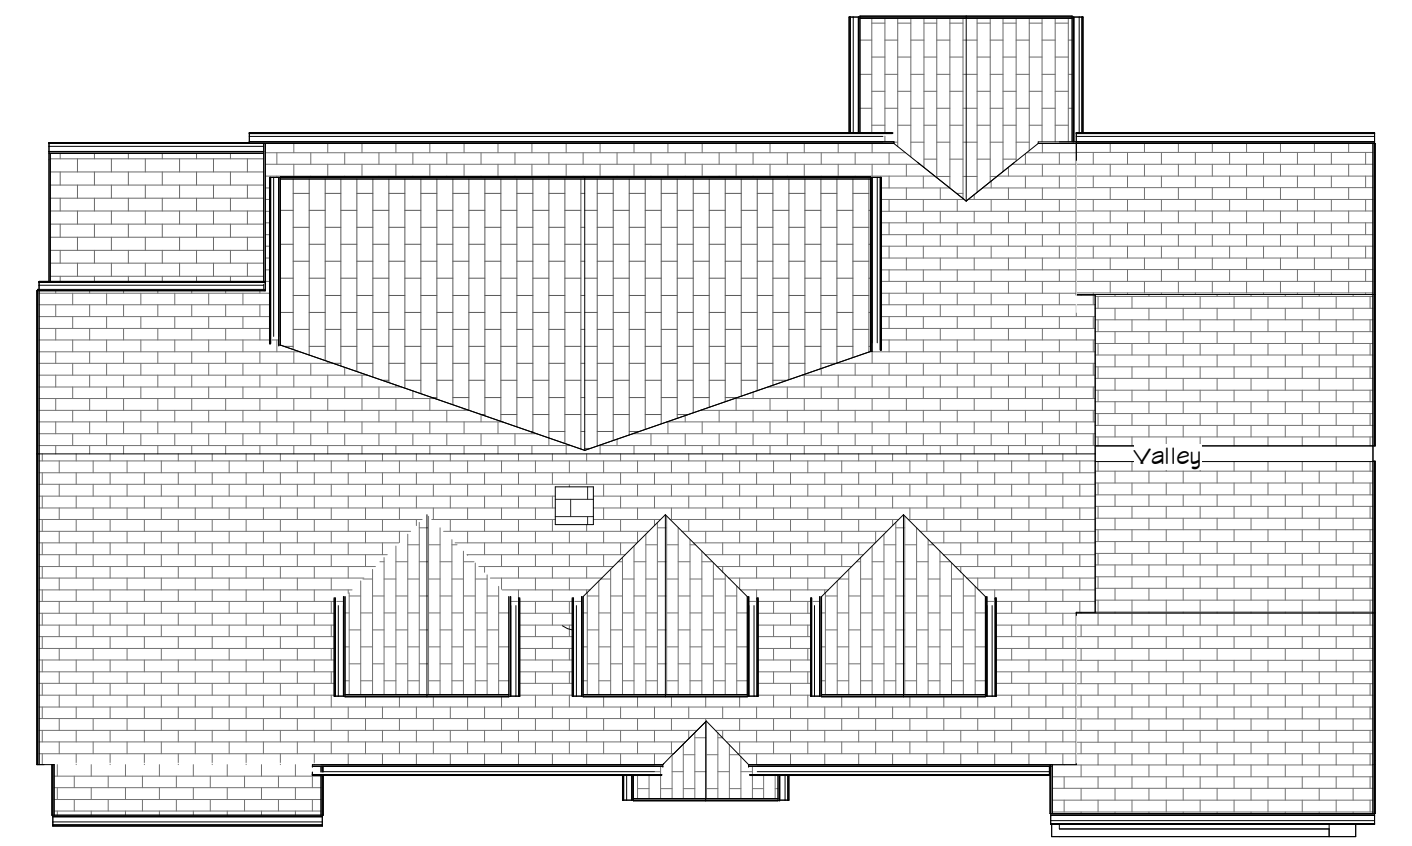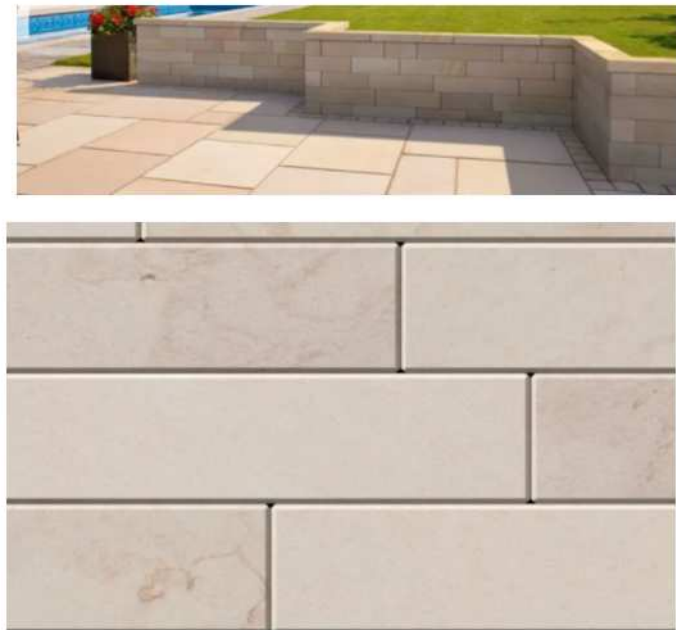


9 Roof Plan Existing
1 : 100

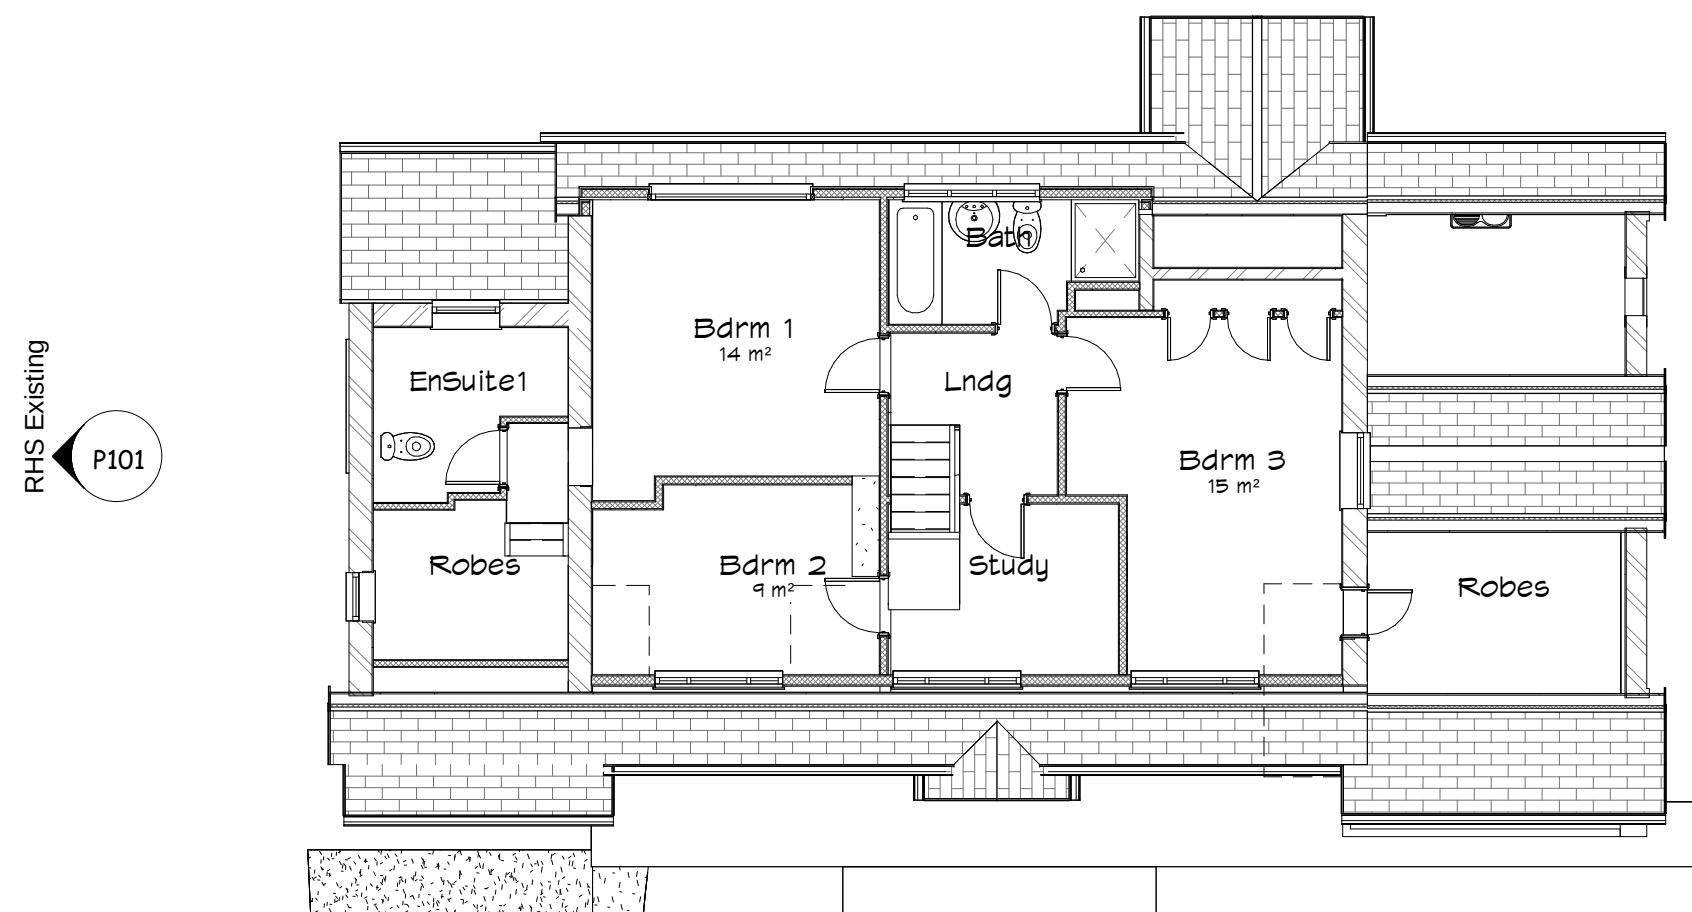


10 L1 First FFE Existing
1 : 100

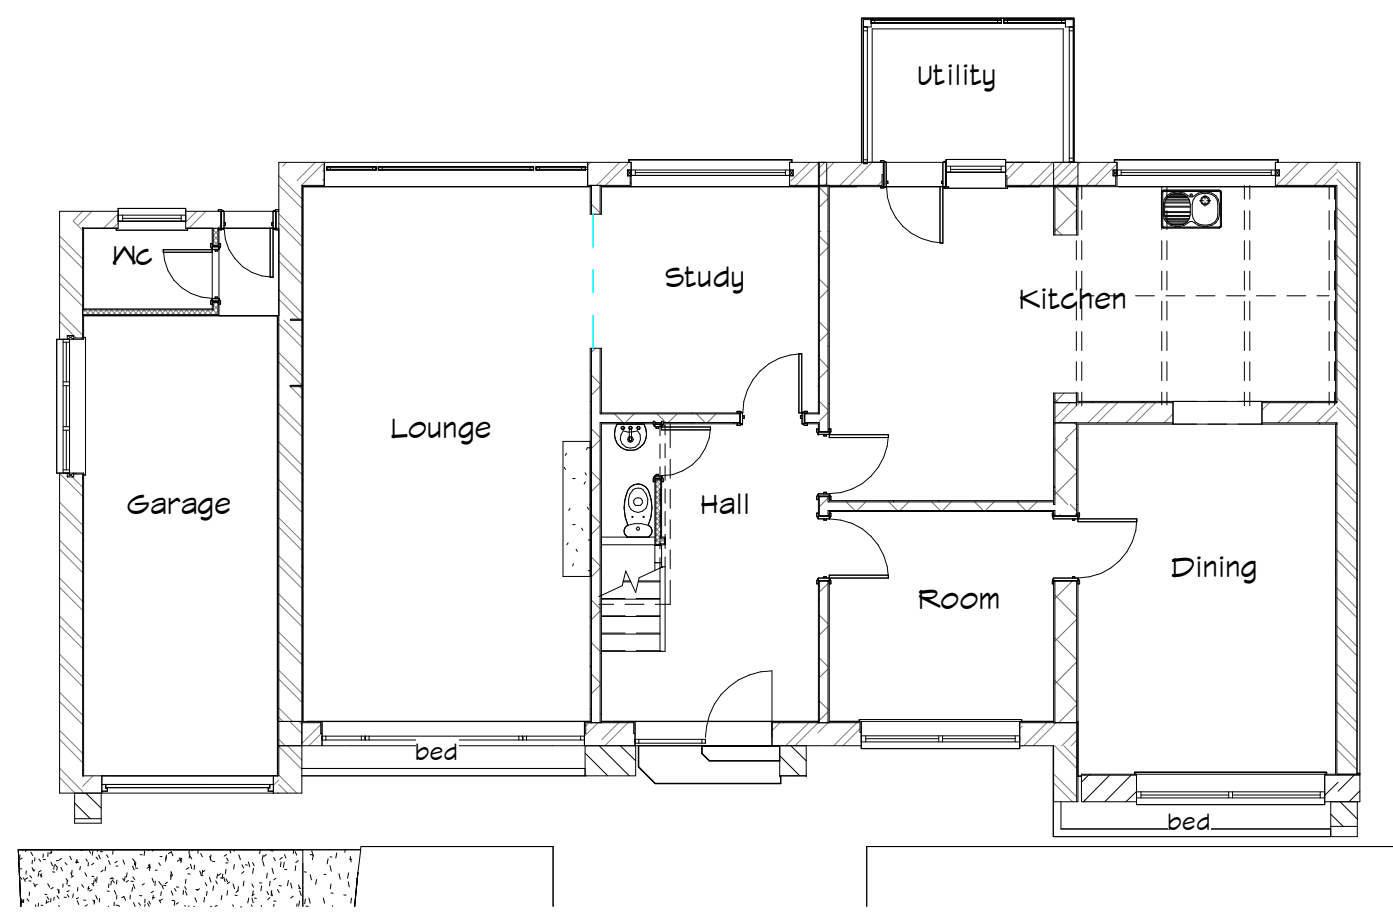


11 L0 Ground FFE Existing
1 : 100

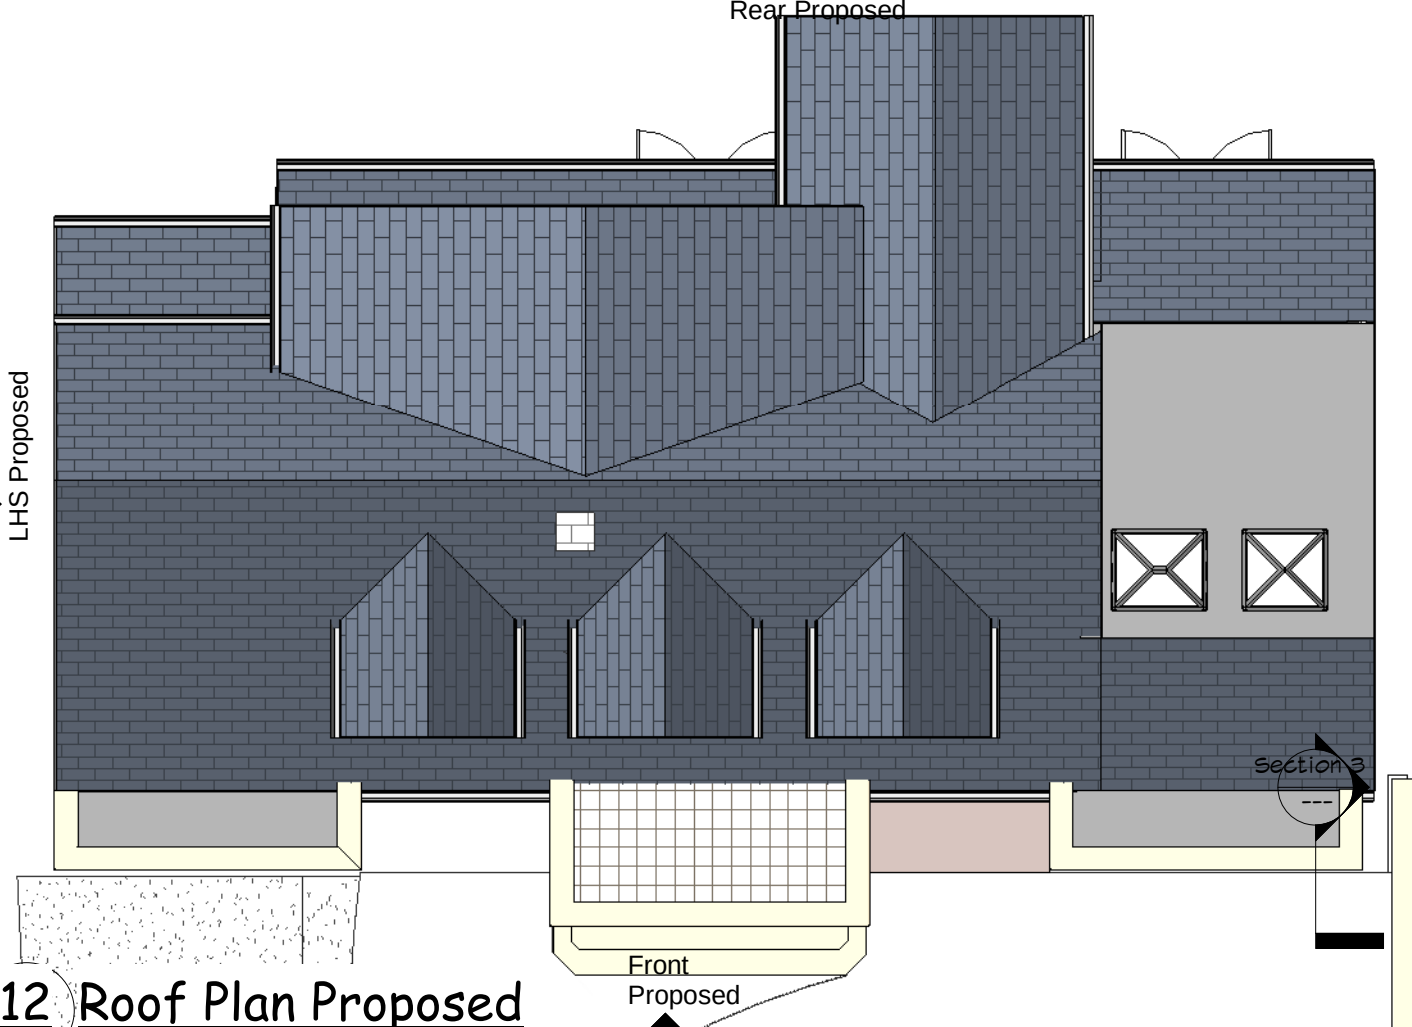

12 Roof Plan Proposed
1 : 100

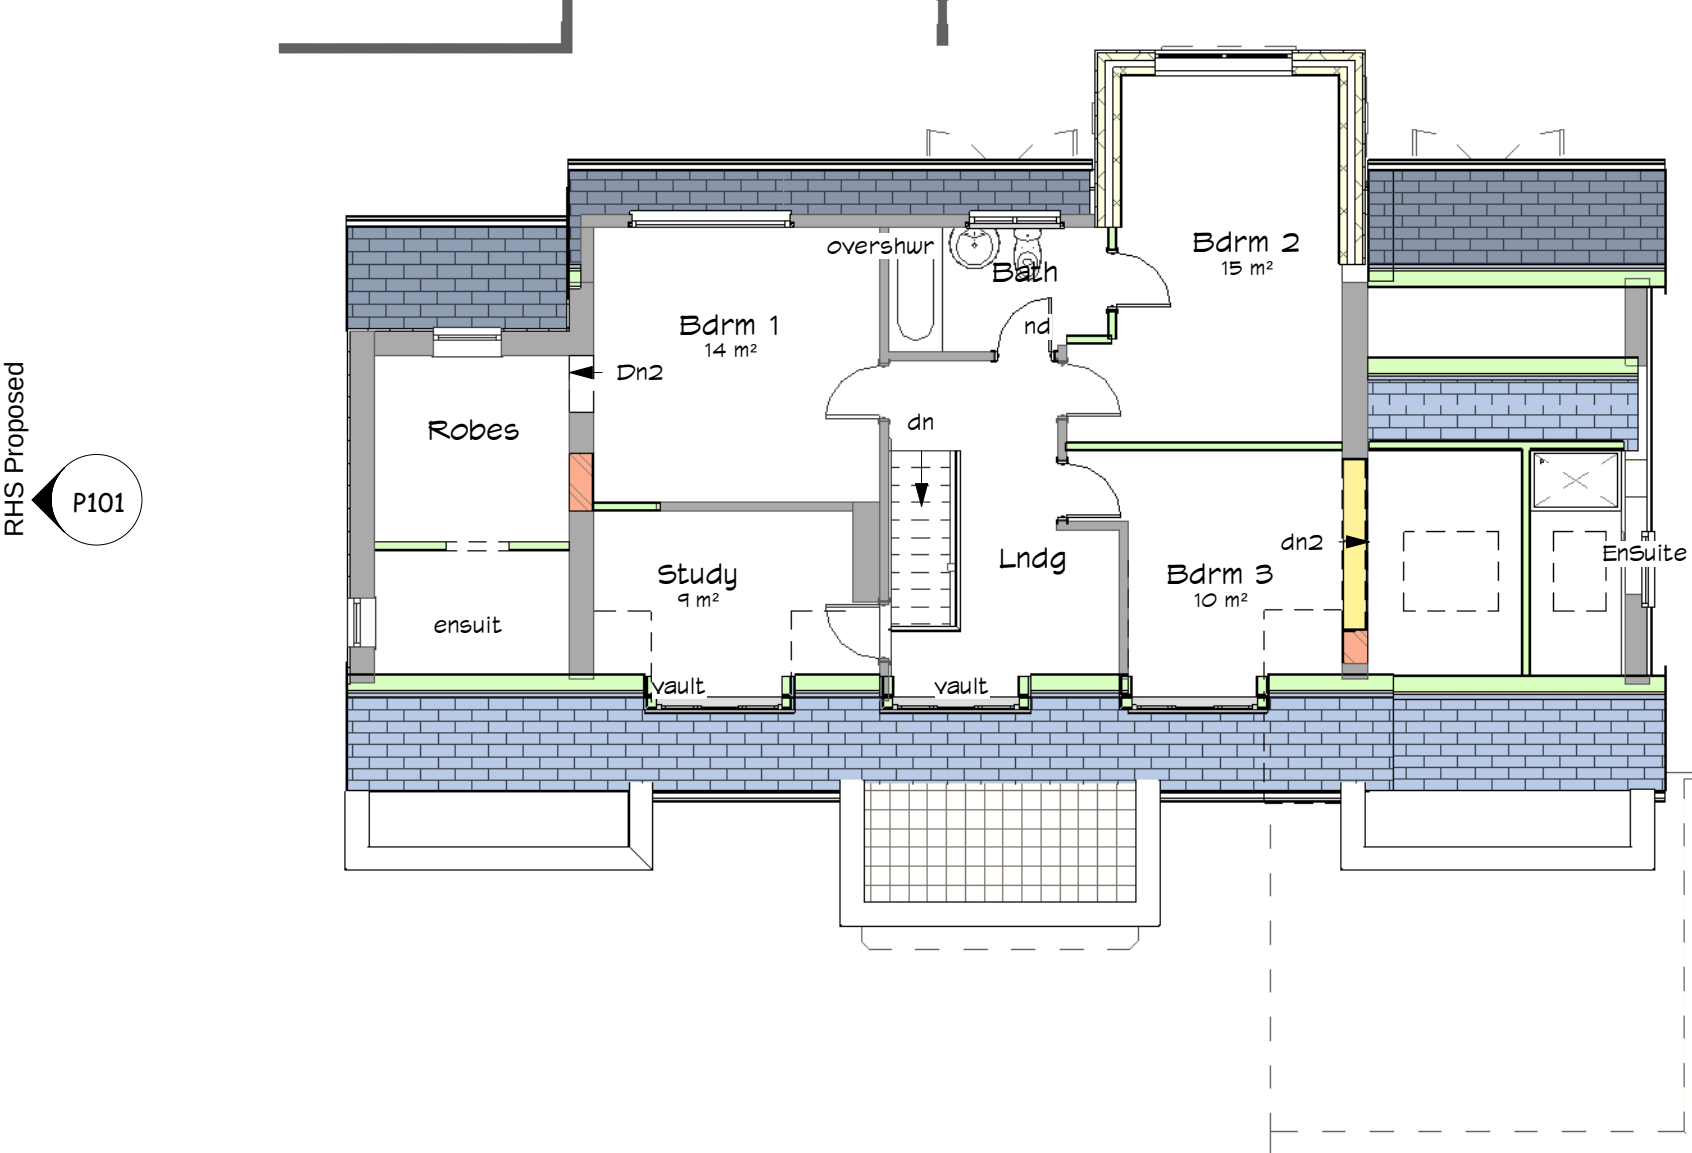

13 L1 First FFE proposed
1 : 100

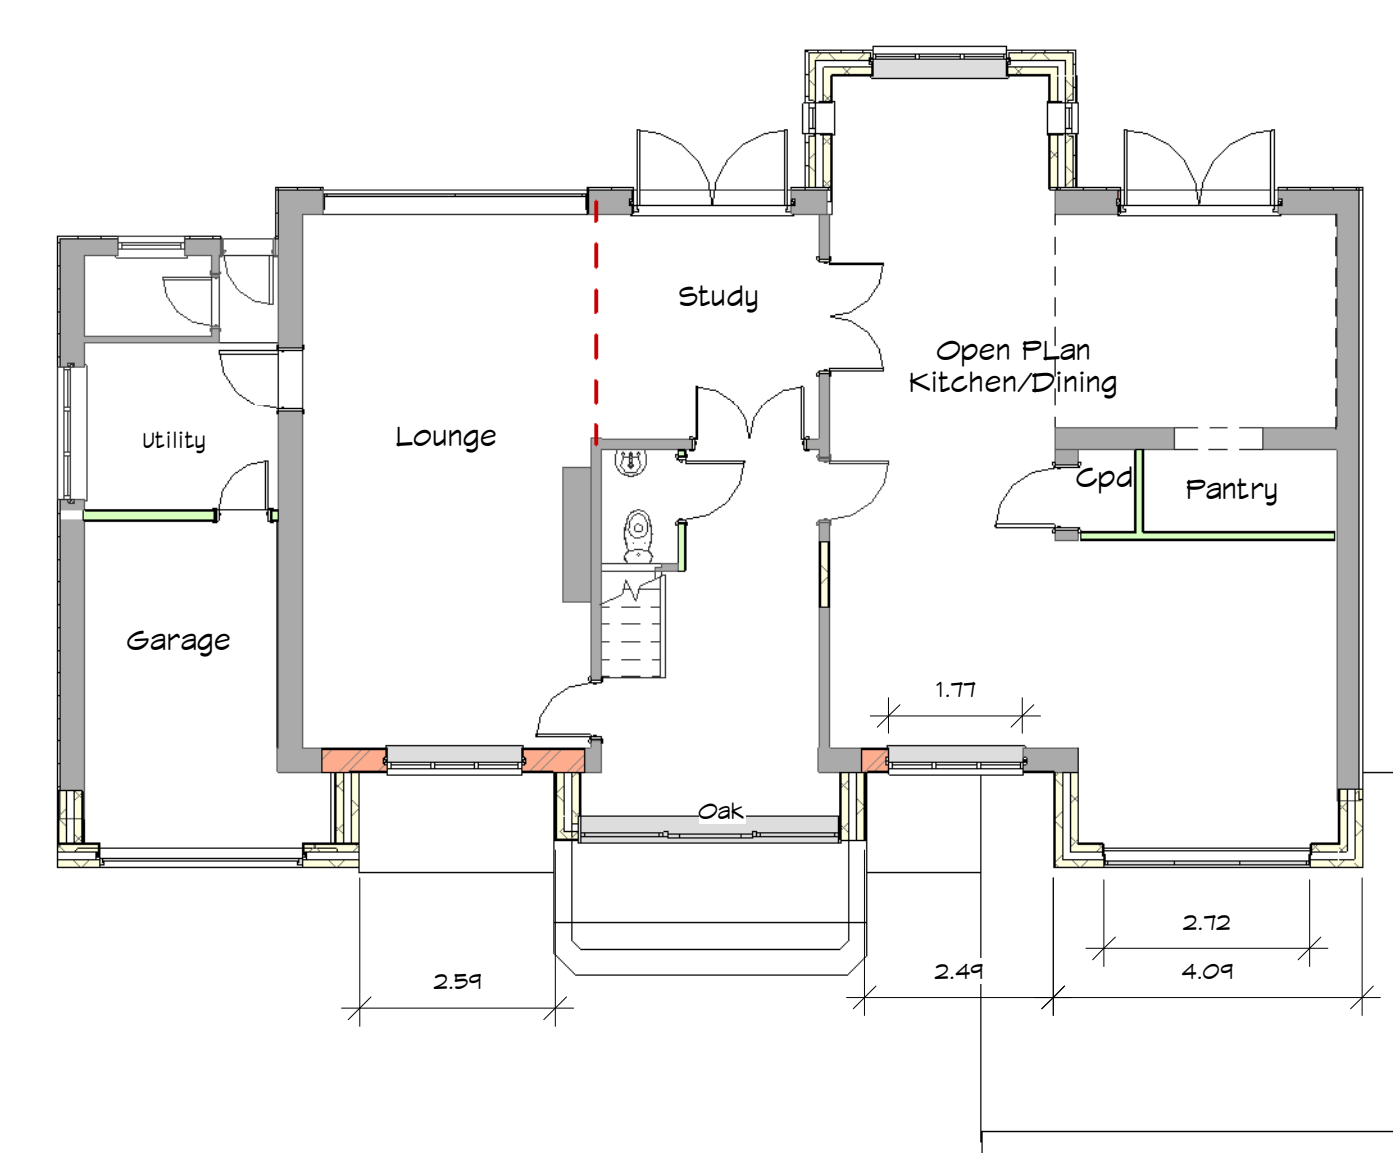

14 L0 Ground Proposed
1 : 100

0m 2m 4m 6m 8m 10m
VISUAL SCALE 1:100 @ A1

Sheet List	
Sheet Number	Sheet Name
P100	Location and Visuals
P101	Plans and Elevations

These are Planning drawings and should not be used for construction. All structural elements are illustrative and dimensions are estimates - no calculations have been completed or specification for building regulations.

Date	Revision

Client Rick McKeever

Job No McKeever-Alkington Hall Rd

Site 2A Alkington Hall Road
North Middleton
M24 1SZ

Project Front Elevation Changes and Utility

Status Planning A

plans and planning

Apartment 2
Rimington House
Rimington Lane
Rimington BB7 4DS

Email - pfkirke@gmail.com Tel - 07710 820611
www.plansandplanning.co.uk

Drawing No; P101 - 13/11/23

Drawing; Plans and Elevations

Print to Scale on A1 13/11/2023 13:04:58