


ALL DIMENSIONS ARE FOR REFERENCE
PURPOSES ONLY DISCRPENCIES ARE TO BE
REPORTED TO THE DRAWINGS AUTHOR. DO NOT
SCALE FROM DRAWING.

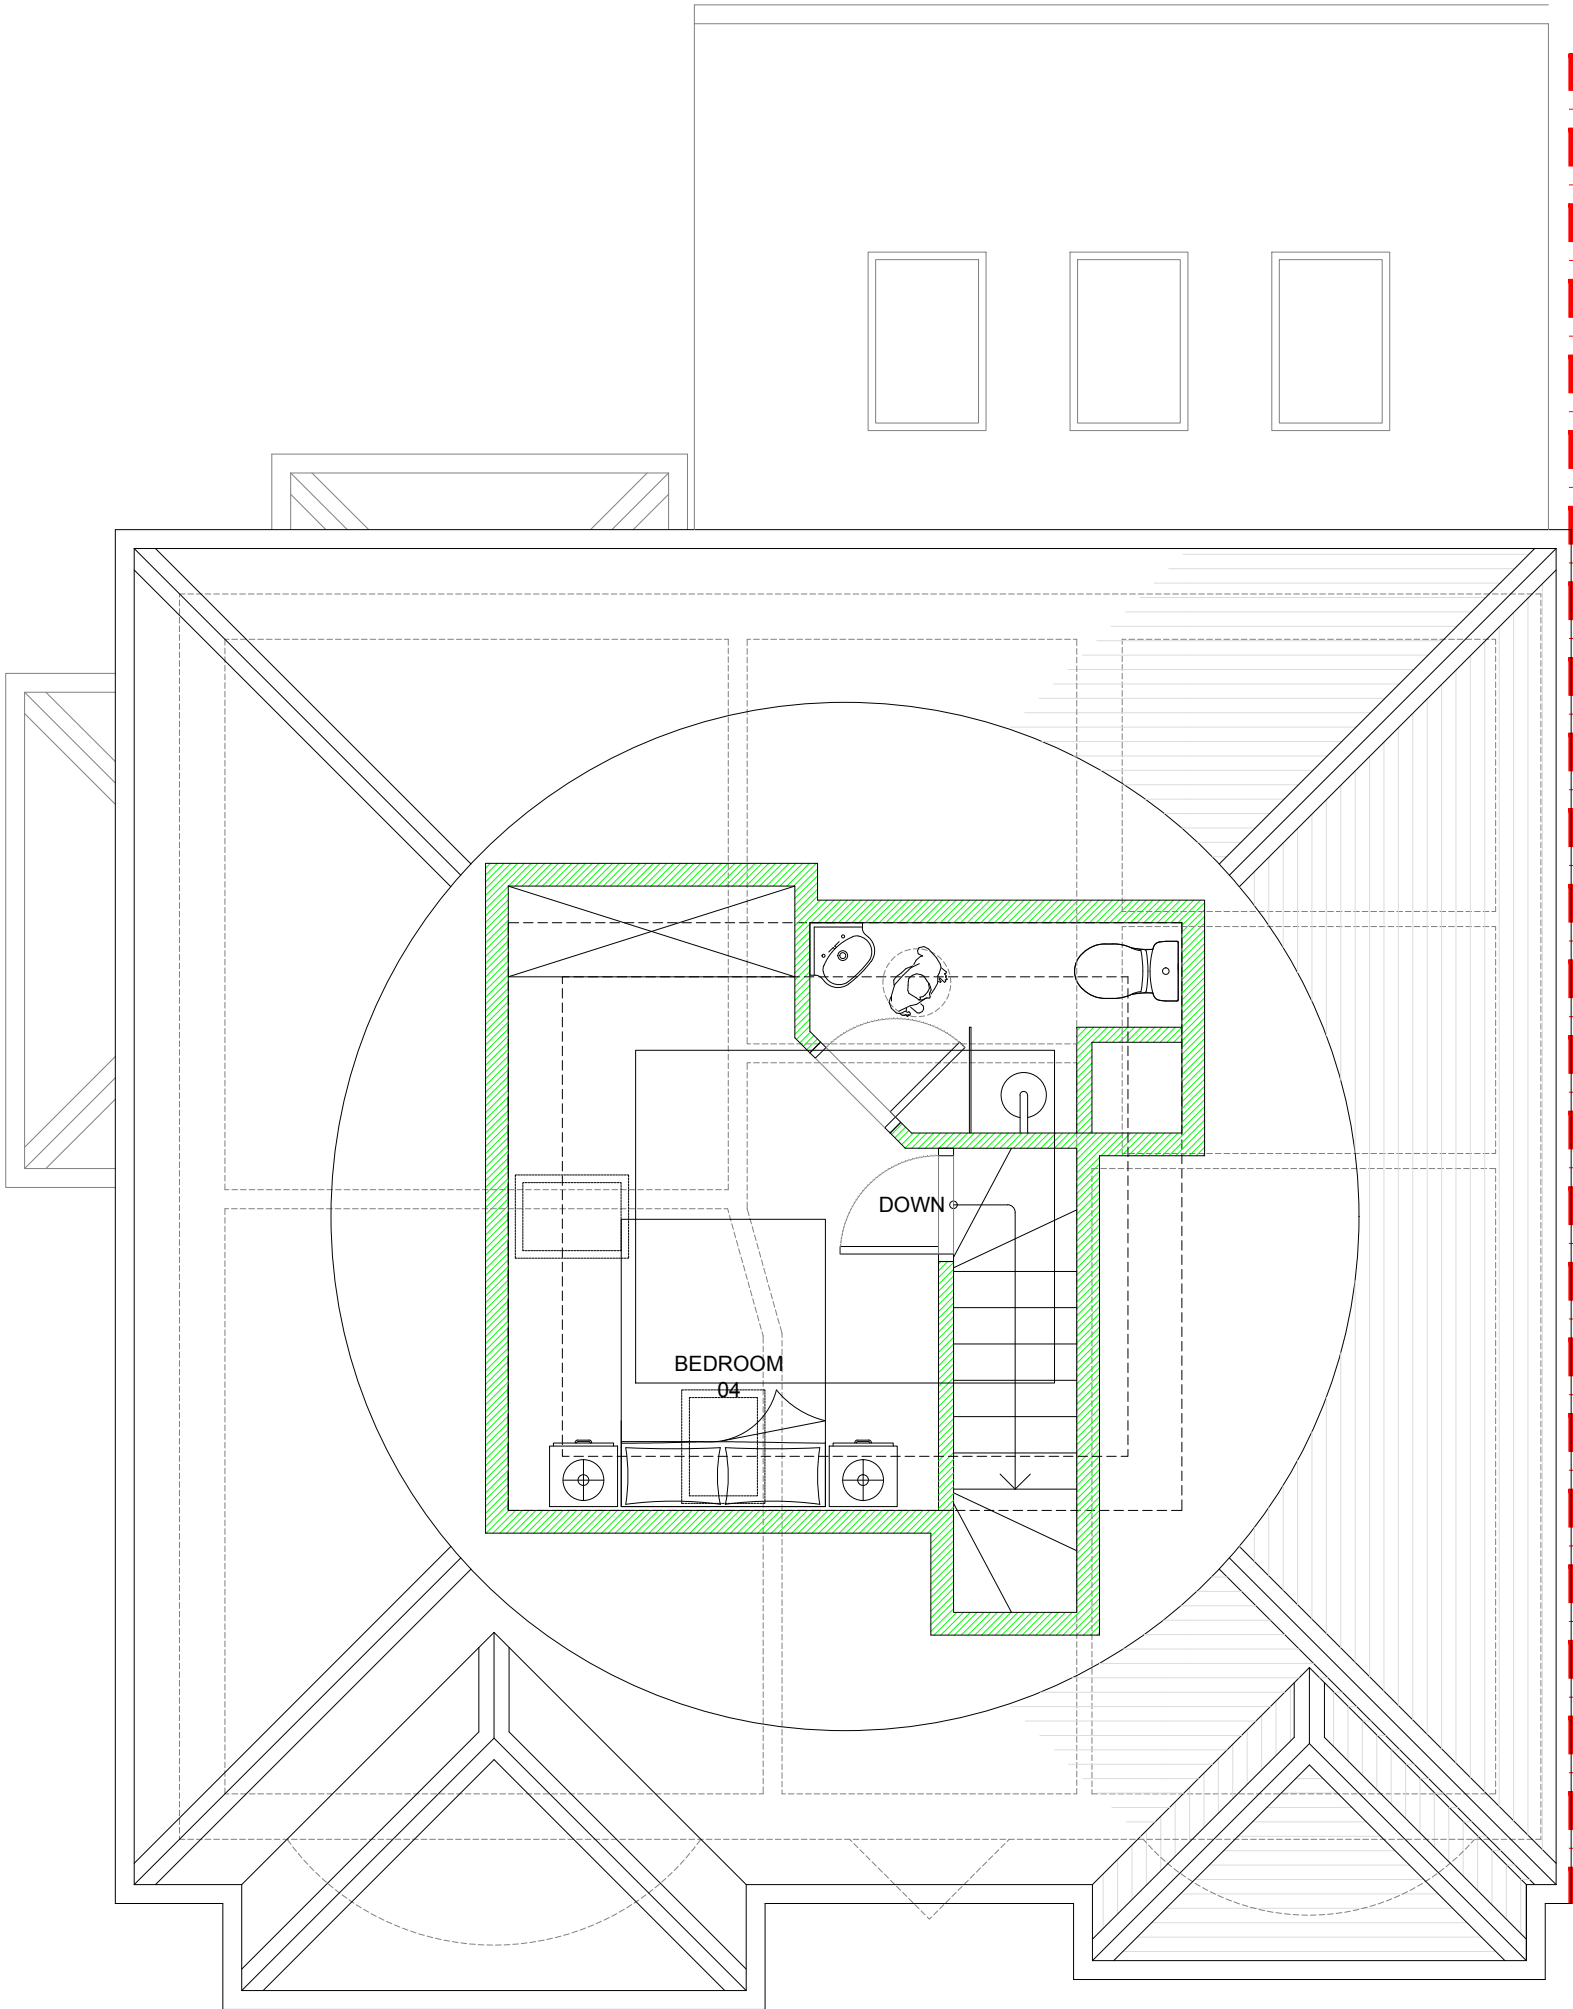

PROPOSED SECOND FLOOR PLAN

A 31.01.24 Rooflights added.

Rev	Date	Description	Rev By	Chk'd By
Drawing Title		PROPOSED SECOND FLOOR PLAN		
Job-Dwg No		053ROC-107A		
Project Title		EXTENSIONS AND INTERNAL REMODEL 26 MOSS LANE MIDDLETON ROCHDALE M24 1WX		
Client		MR & MRS CHEVREAU		
Status		PLANNING		
Scale	1:50	Drawing Size	A3	
Date	12/23			