



Side Elevation

Front Elevation

Rear Elevation


Side Elevation



EXISTING SITE PLAN 1:500



PROPOSED SITE PLAN 1:200

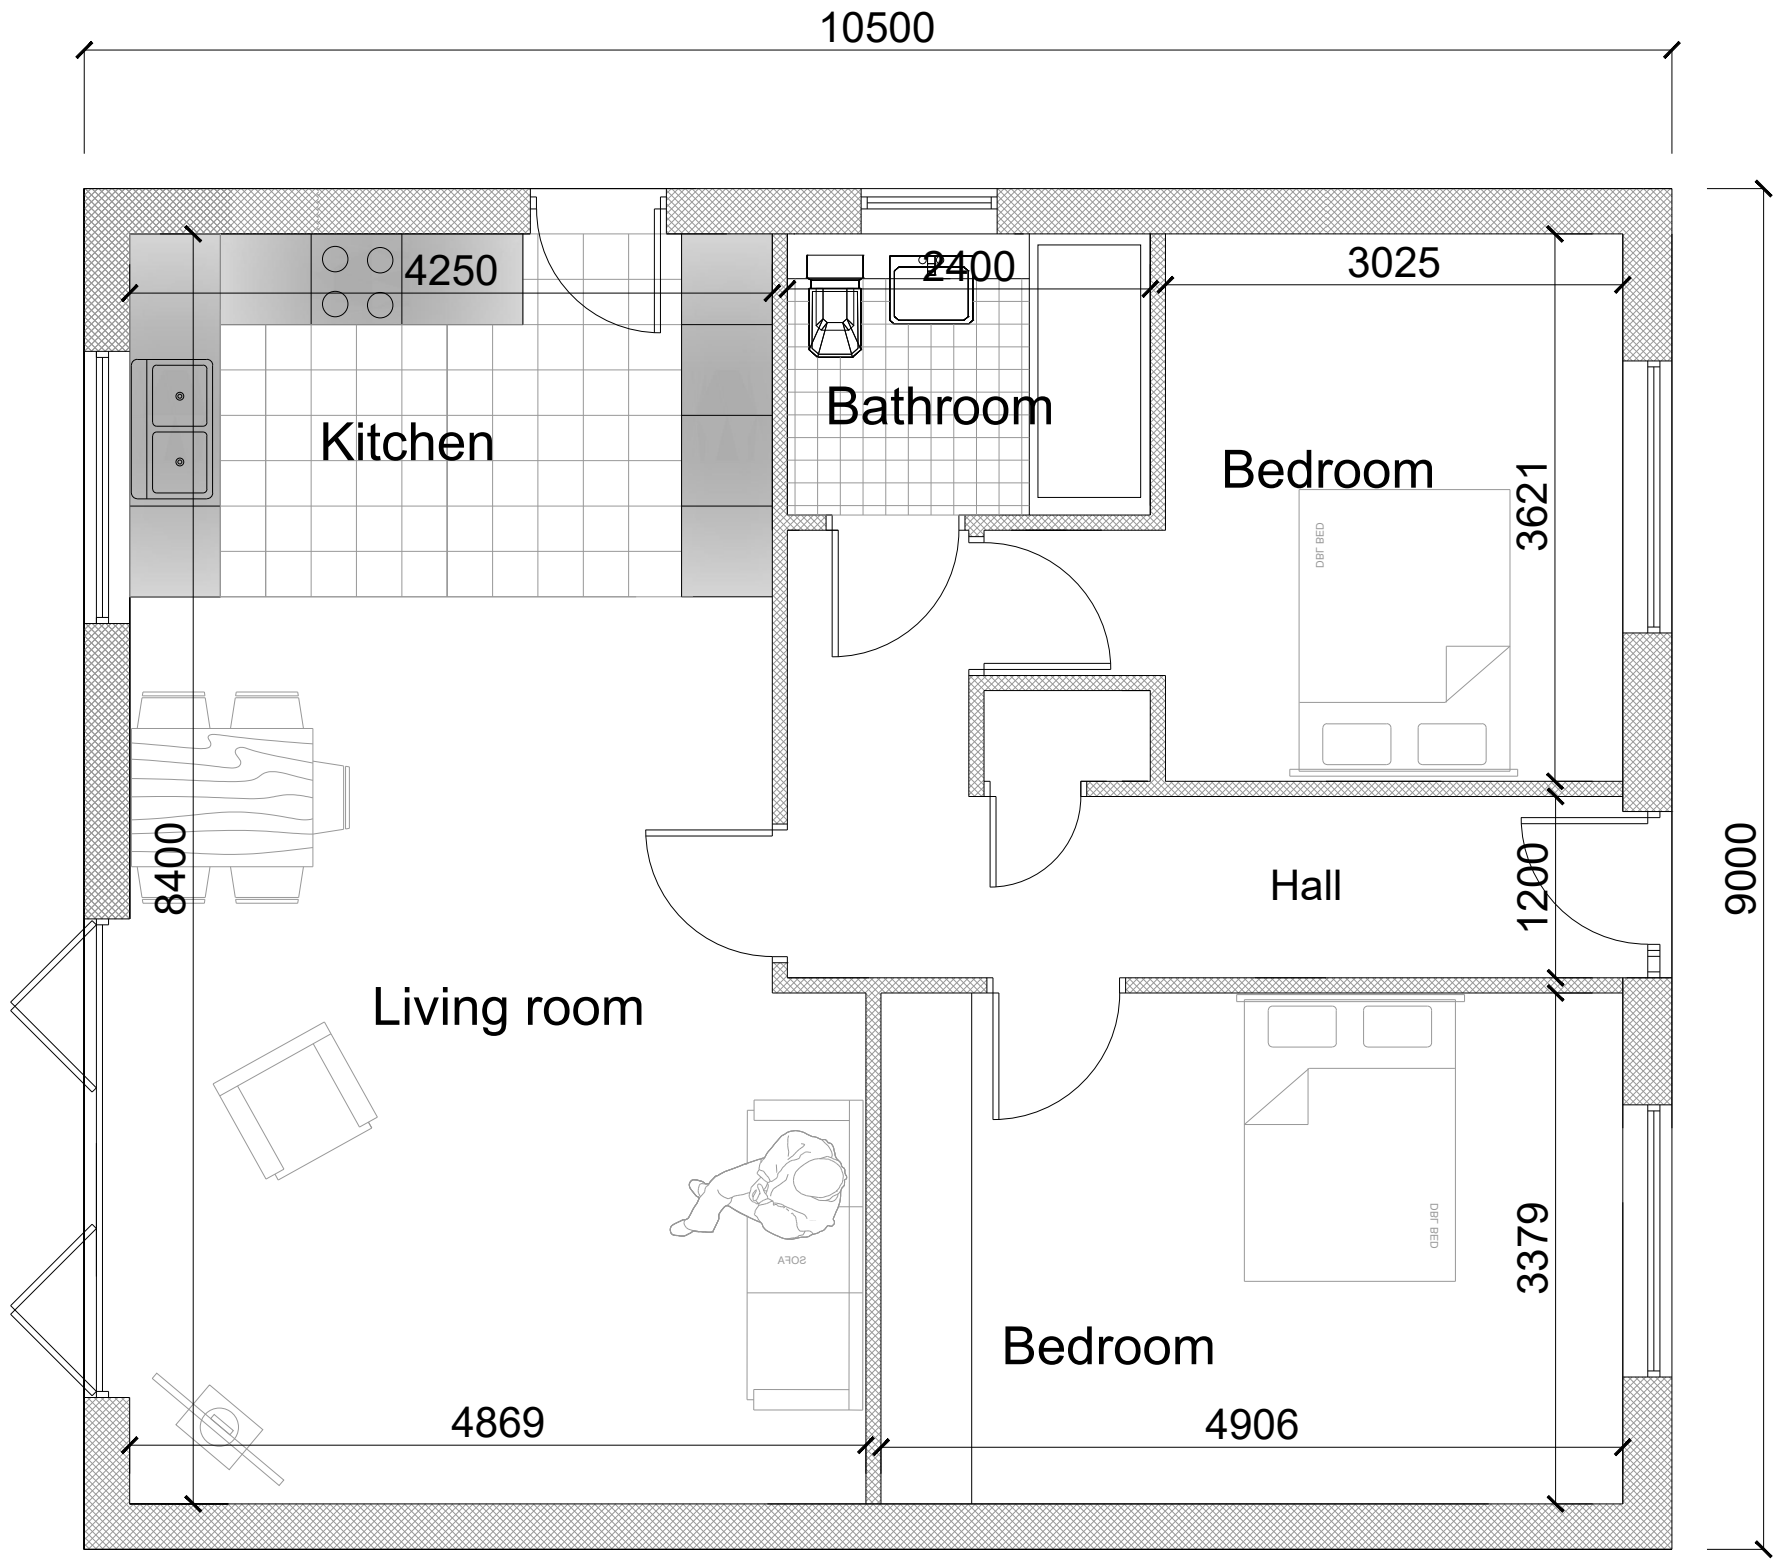

Floor Plan



LOCATION PLAN 1:1250

- General Notes;**
- Facing brickwork to outer walls to L.A. approval.
 - Concrete interlocking roofing tiles to L.A. approval
 - Contrasting colour brick heads and sills to openings where shown.
 - Black finish UPVC double glazed windows.
 - Insulated composite doors with double glazed panels.
 - Anthracite gray UPVC fascia's soffits and barge boards.
 - Black plastic gutters and downpipes.
 - Permeable tarmac surface to access drive - subject to site conditions and engineers recommendations.



New Century House
176 Drake Street
Rochdale
OL16 1UP
Tel: 01706 764880
Fax: 01706 764881
www.ajcockerassociates.co.uk
mail@ajcockerassociates.co.uk



Project:
Proposed development on land
at rear of Willows Lane, Milnrow
Proposals

Client: Mr. J.R.Grievess

scale: 1:100/1:50

date: Sept. 2022

drawn: NL

Dwg. Nr. H473-01

COPYRIGHT RESERVED.
This drawing is the property of A.J.Cocker Associates Ltd. and must not be copied or used in whole or in part without their consent.
CDM:
Clients and contractors must fulfil their duties under the CDM regulations 2015.The client is required to notify the HSE of any projects lasting more than 30 days or involving more than 500 person days.