




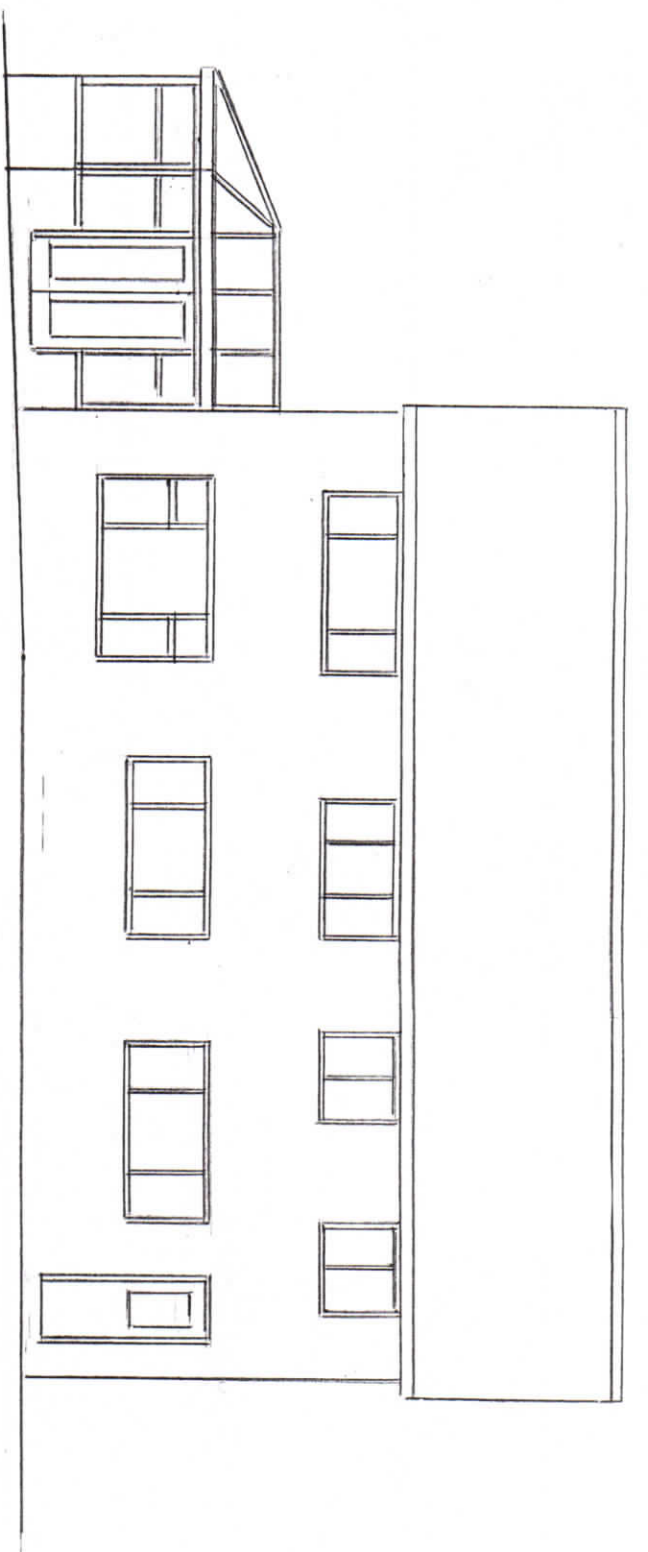


PROPOSED REAR ELEVATION

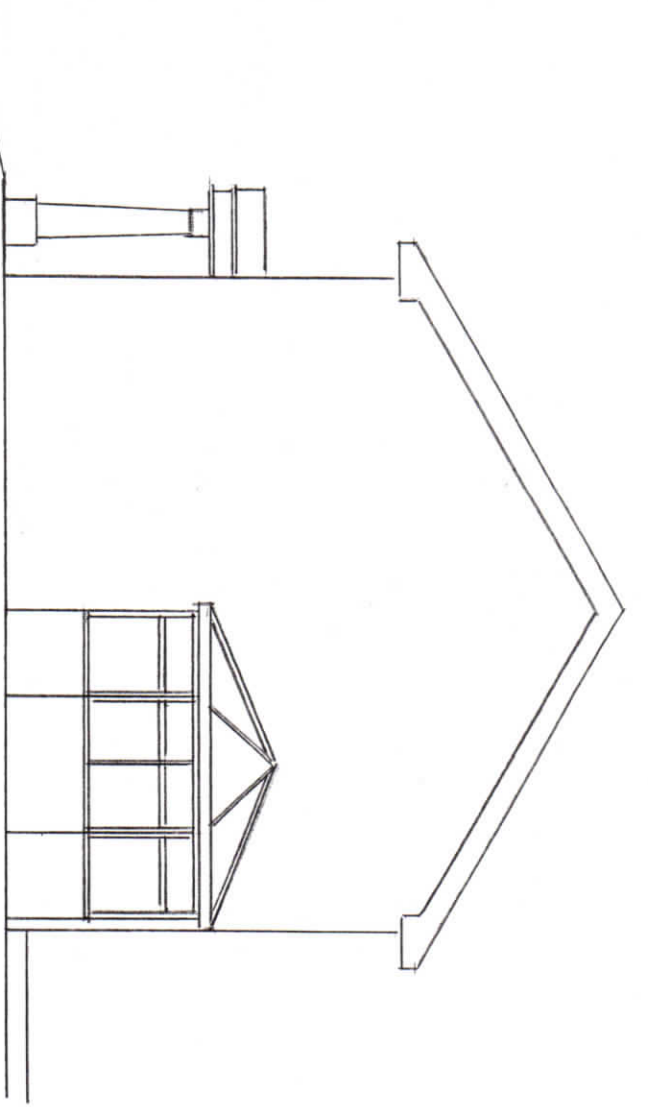

PROPOSED SIDE ELEVATION

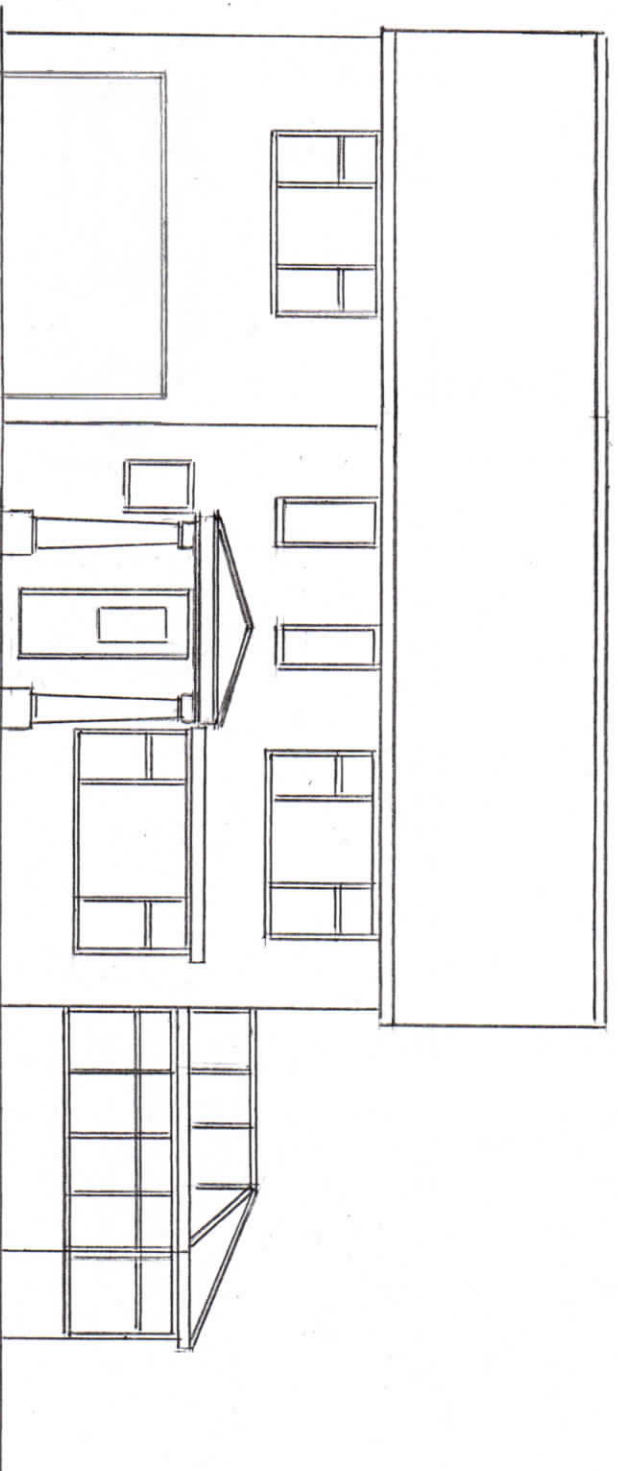


PROPOSED FRONT ELEVATION

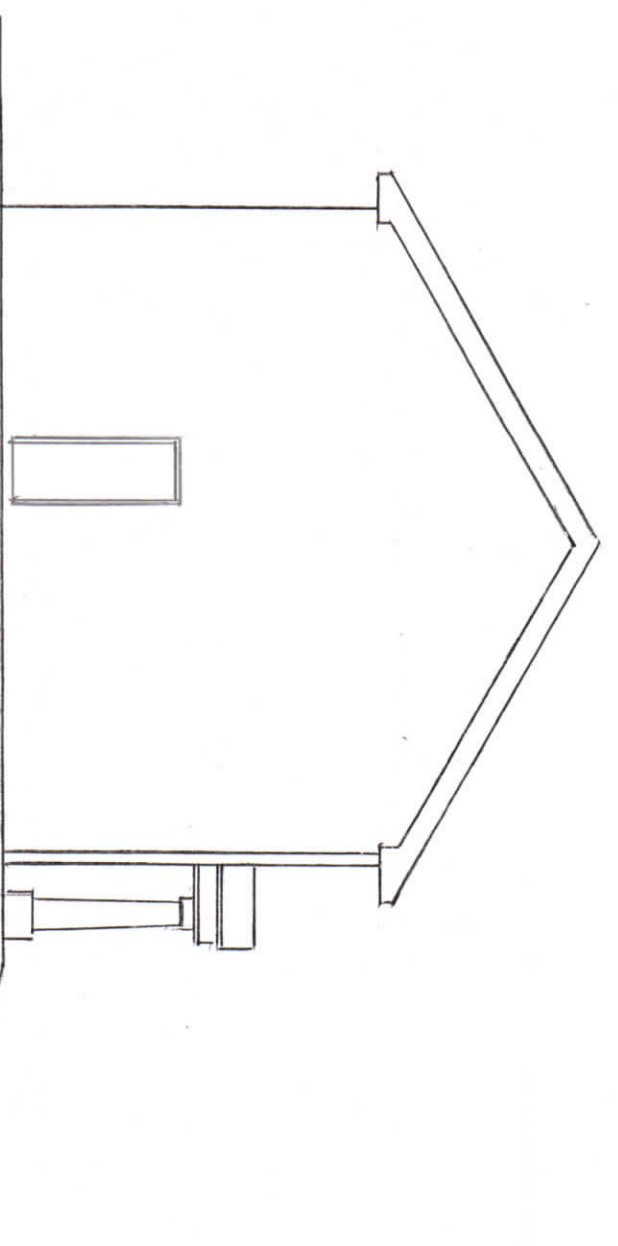


PROPOSED SIDE ELEVATION

LEV 1

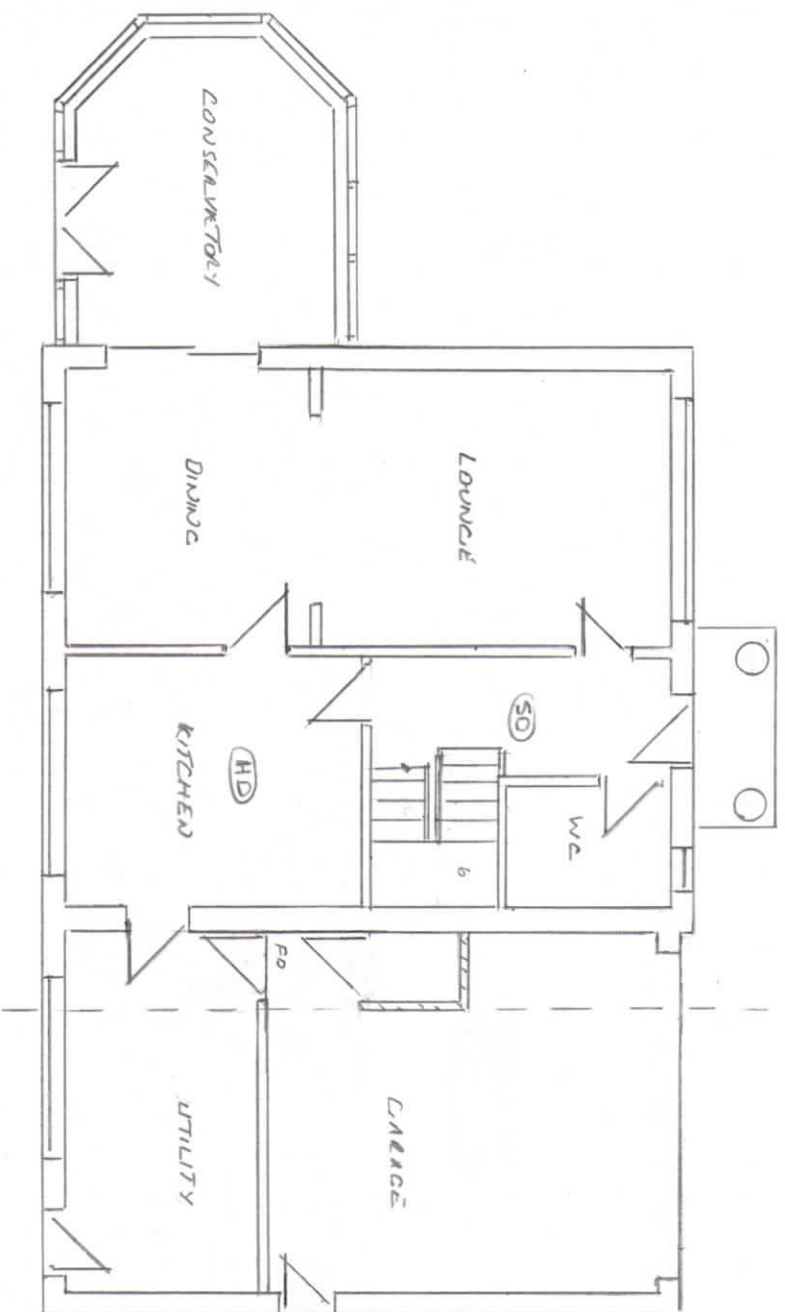

Proposed Ground Floor Plan

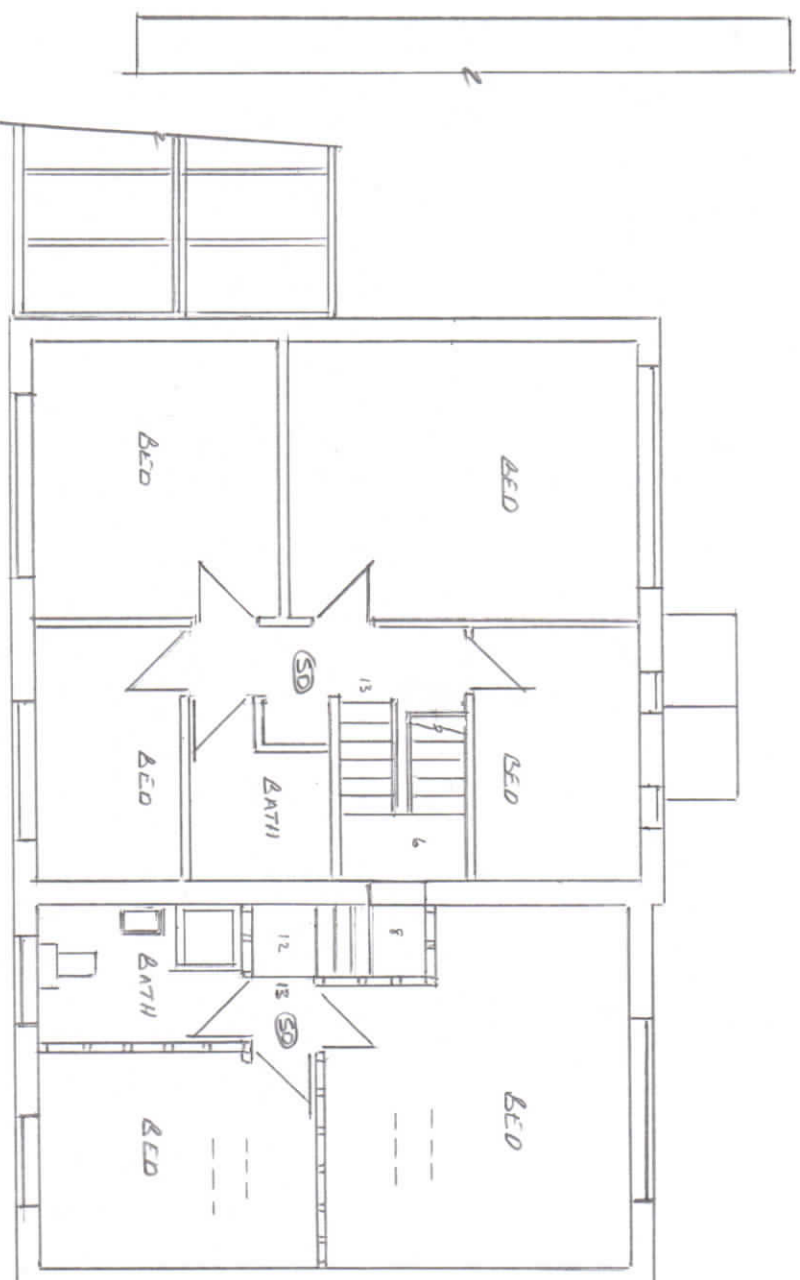

Proposed First Floor Plan

Thompson Designs

Tel 0161 705 1458 Mob 07884 318634

Sheet 3

Proposed Plans
29 Brooklands Court
Rochdale OL11 4ET
Scale 1:100 @ A3 Date September 2022

LEV 1